




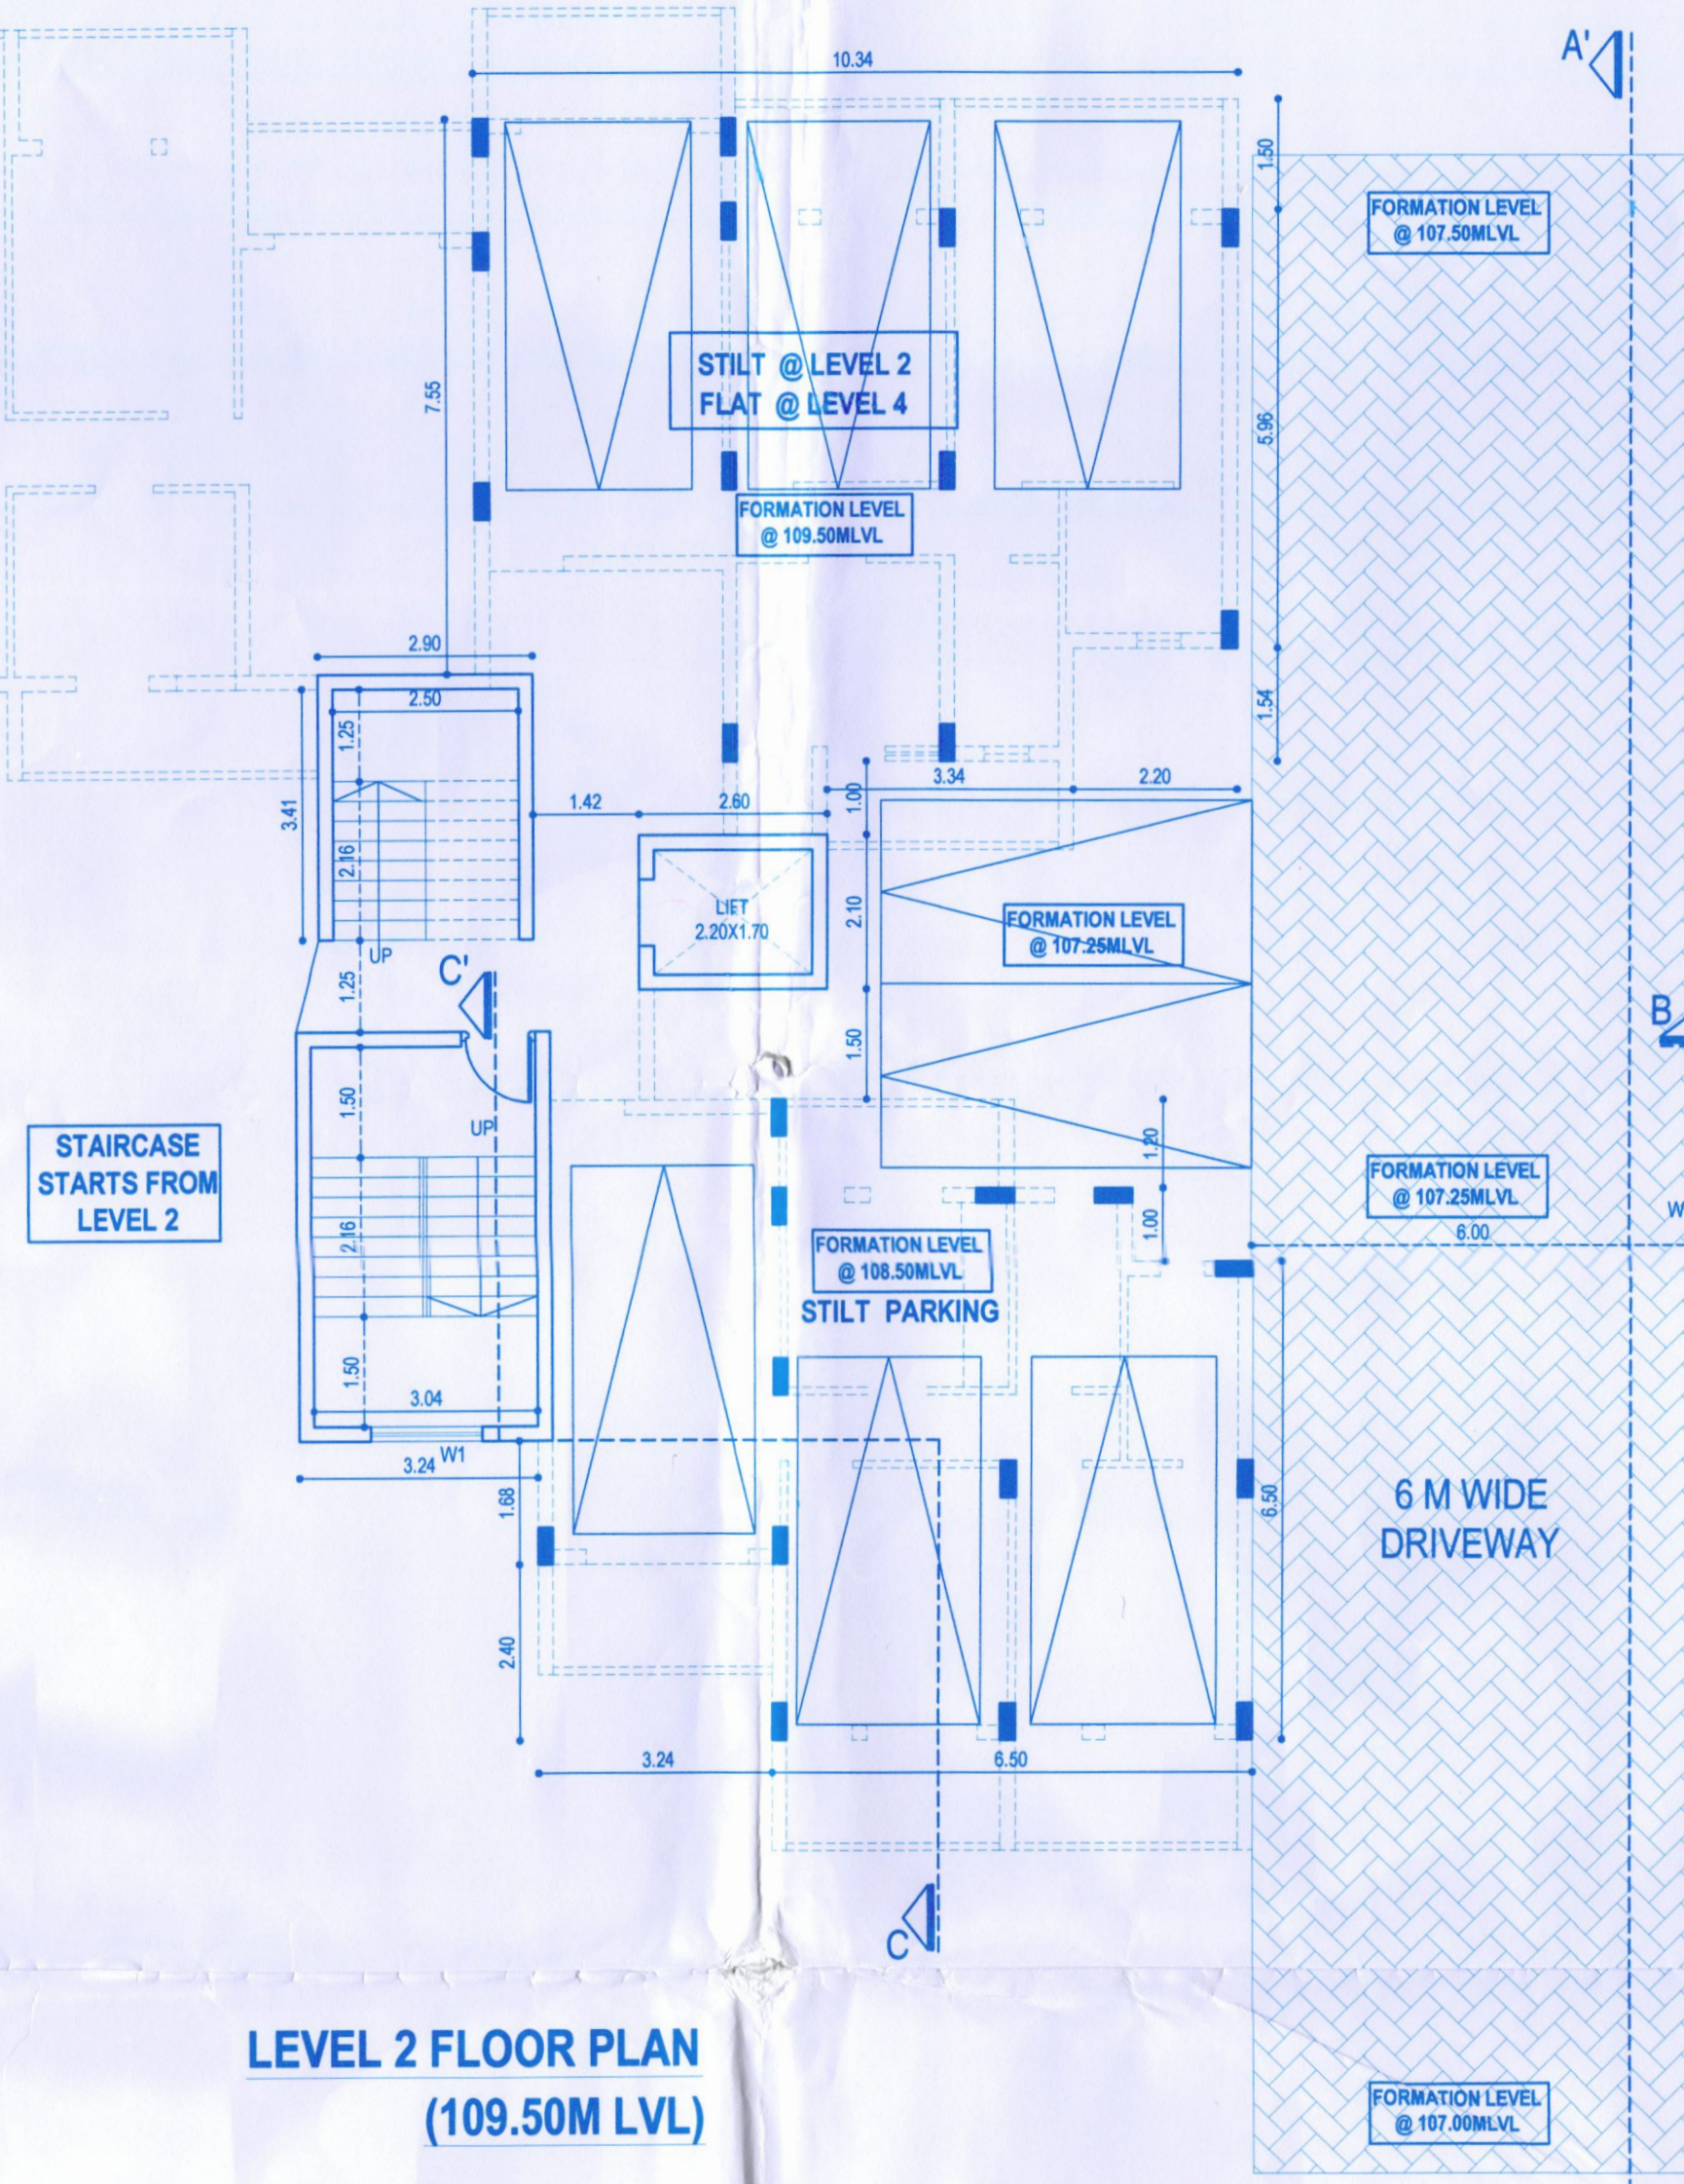

LEVEL 2 FLOOR PLAN
(109.50M LVL)

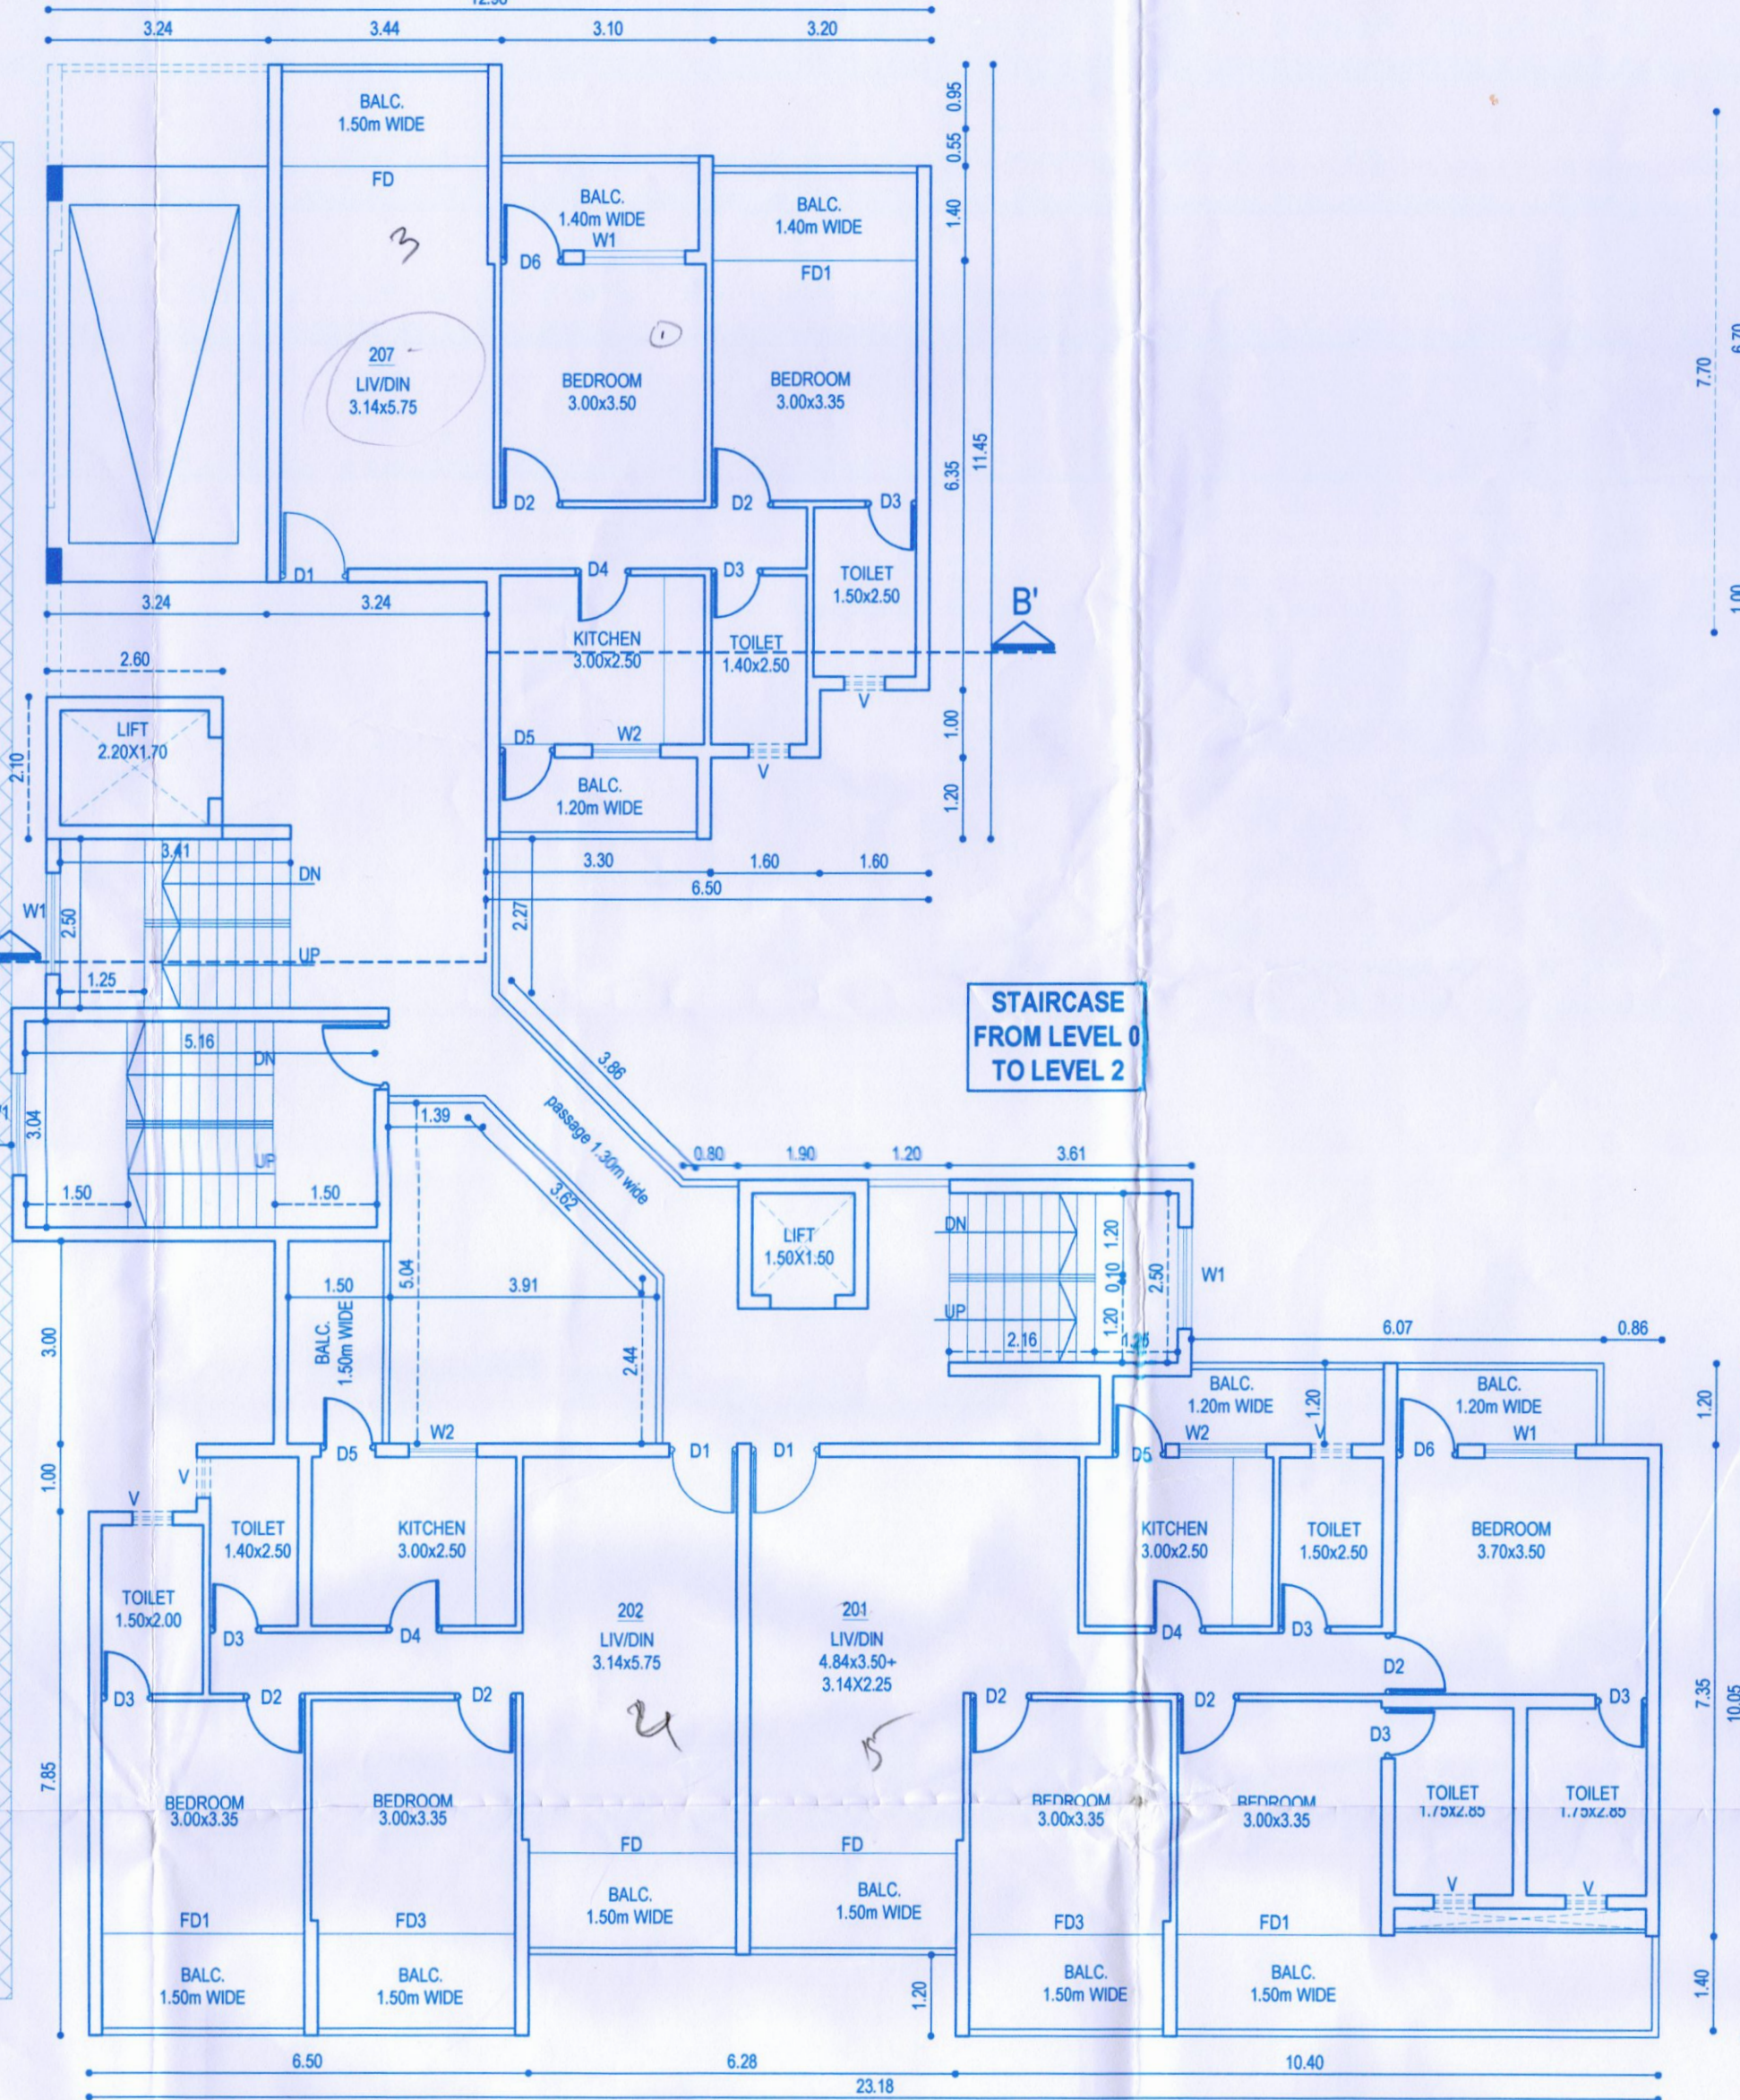

LEVEL 3 FLOOR PLAN
(112.50M LVL)

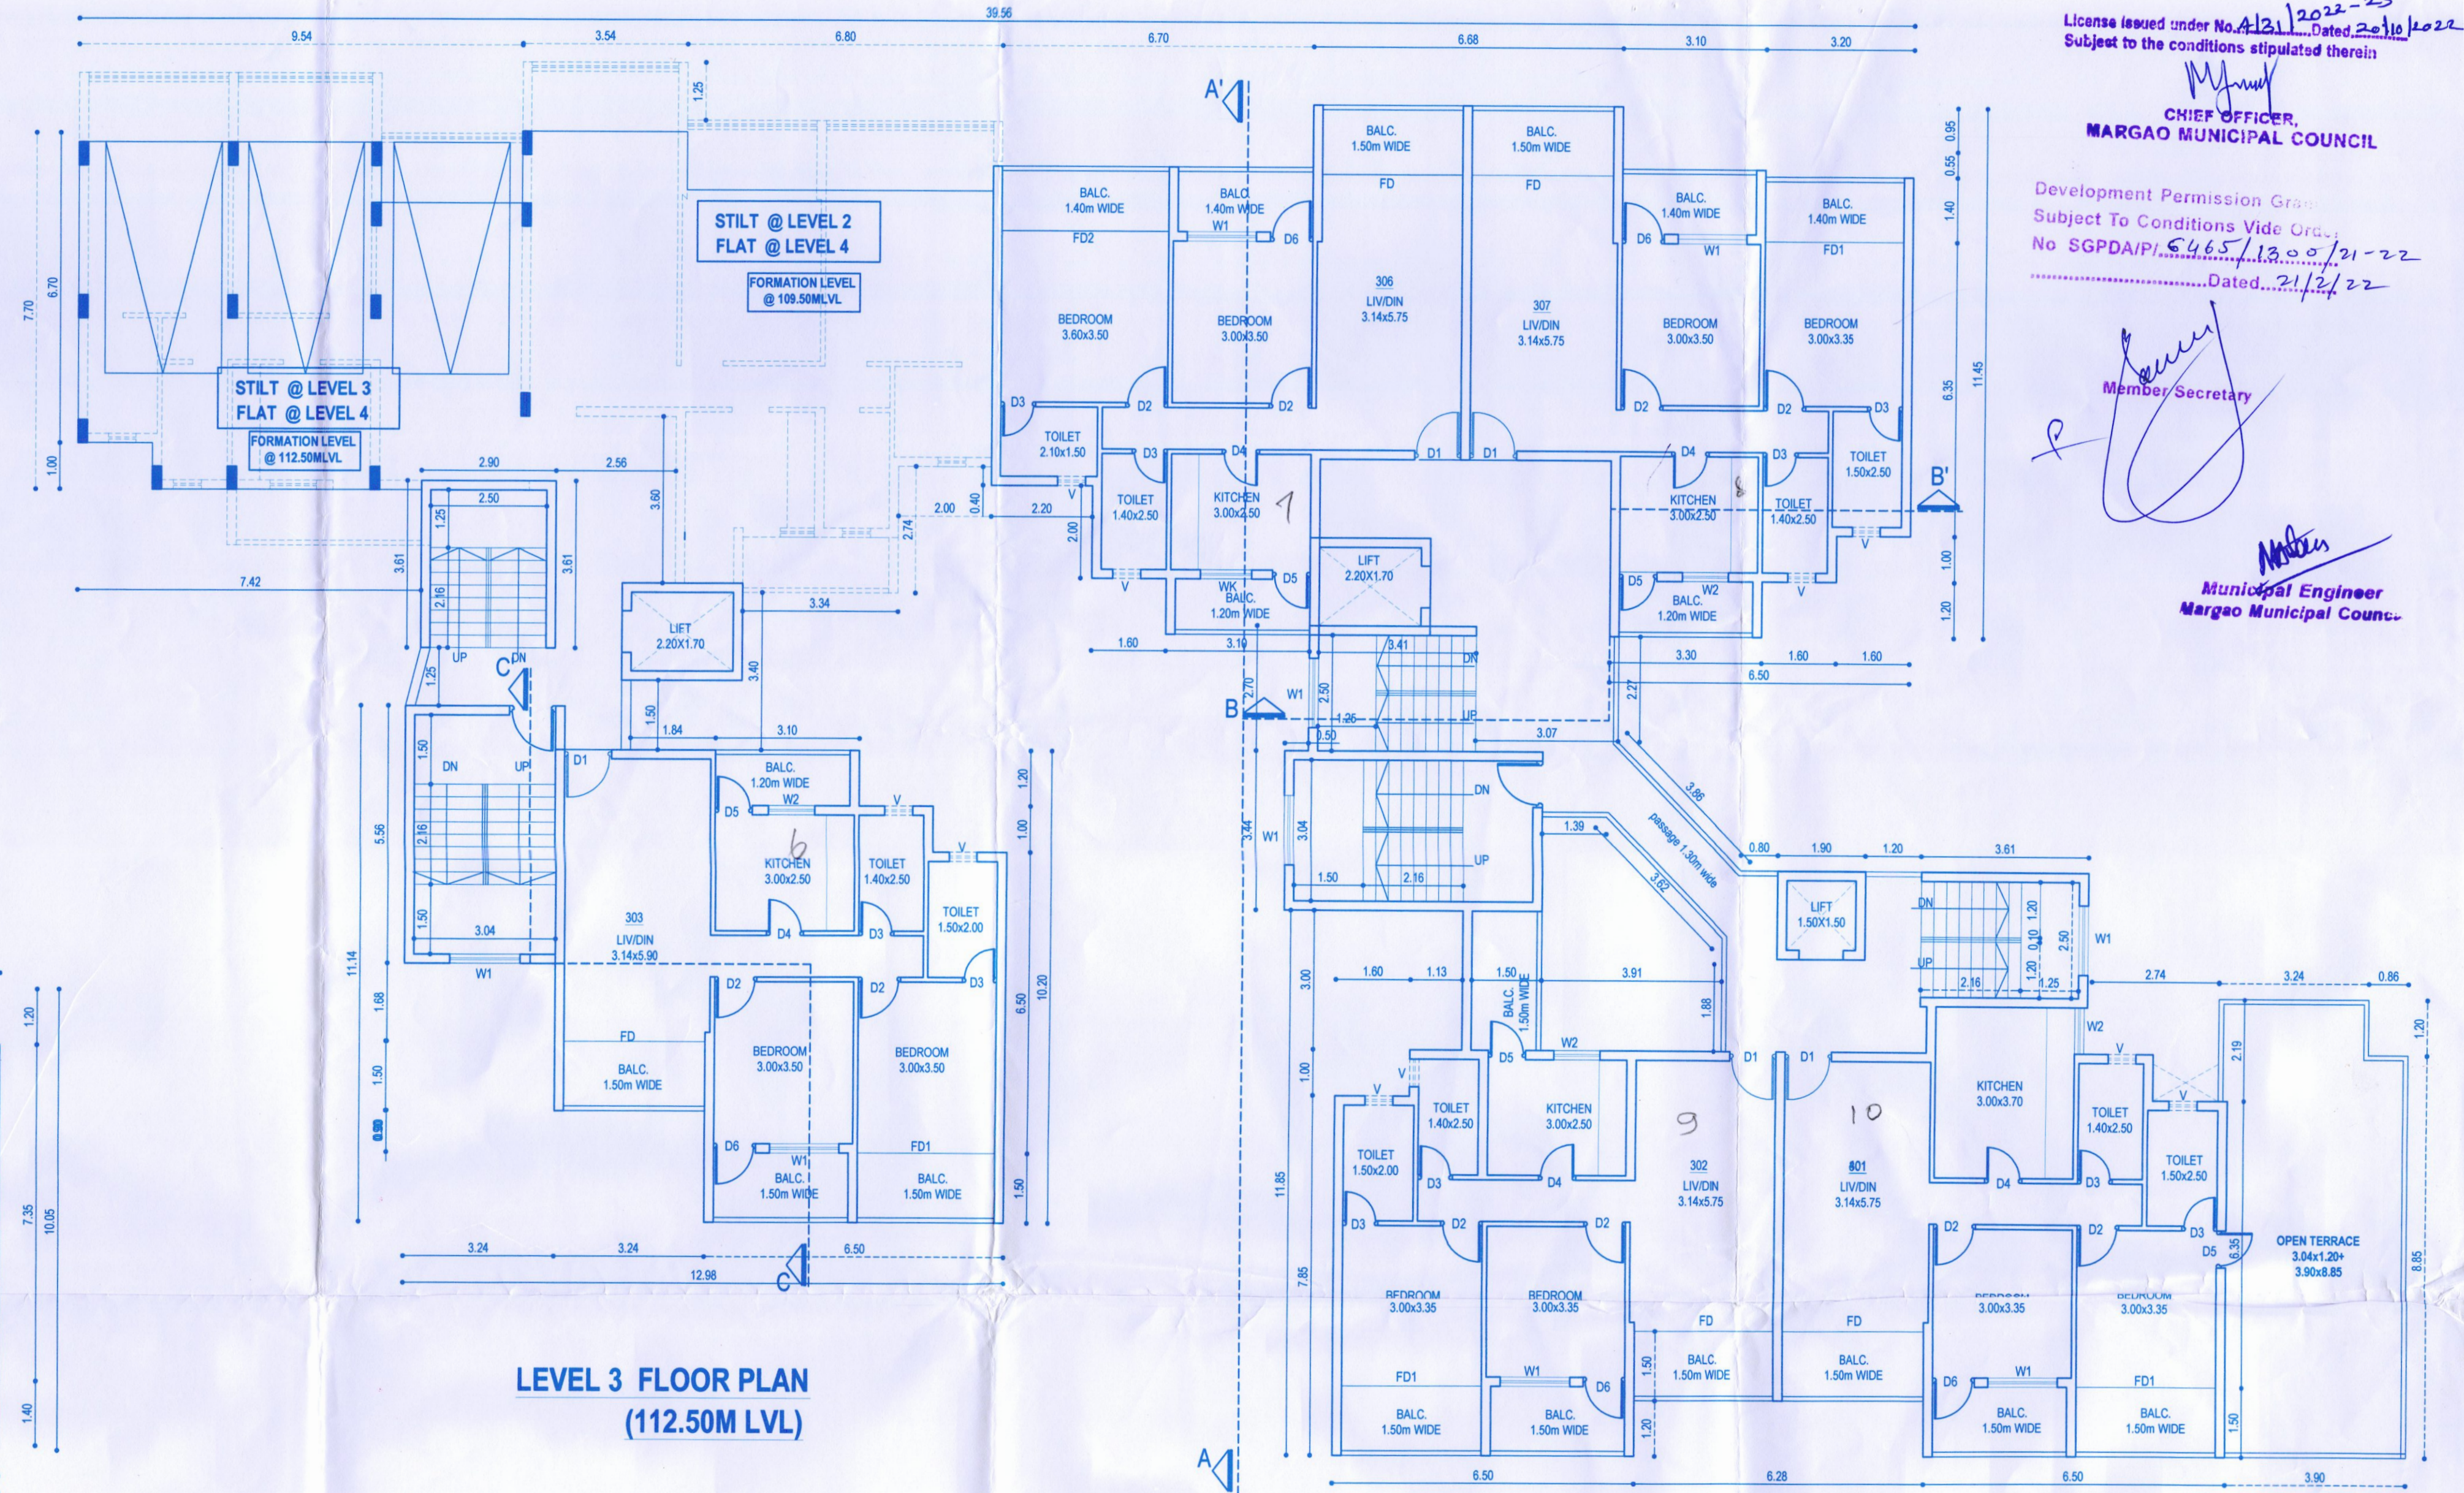


License issued under No. 4131/2022-23, Dated 20/10/2022
Subject to the conditions stipulated therein.
CHIEF OFFICER,
MARGAO MUNICIPAL COUNCIL
Development Permission Grant
Subject To Conditions Vide Ord.
No. SGPDA/PI/6465/13.00/21-22
Dated 21/12/22
Member Secretary
Municipal Engineer
Margao Municipal Council

AREA DIAGRAMS
SCALE-1:200



LEVEL-2

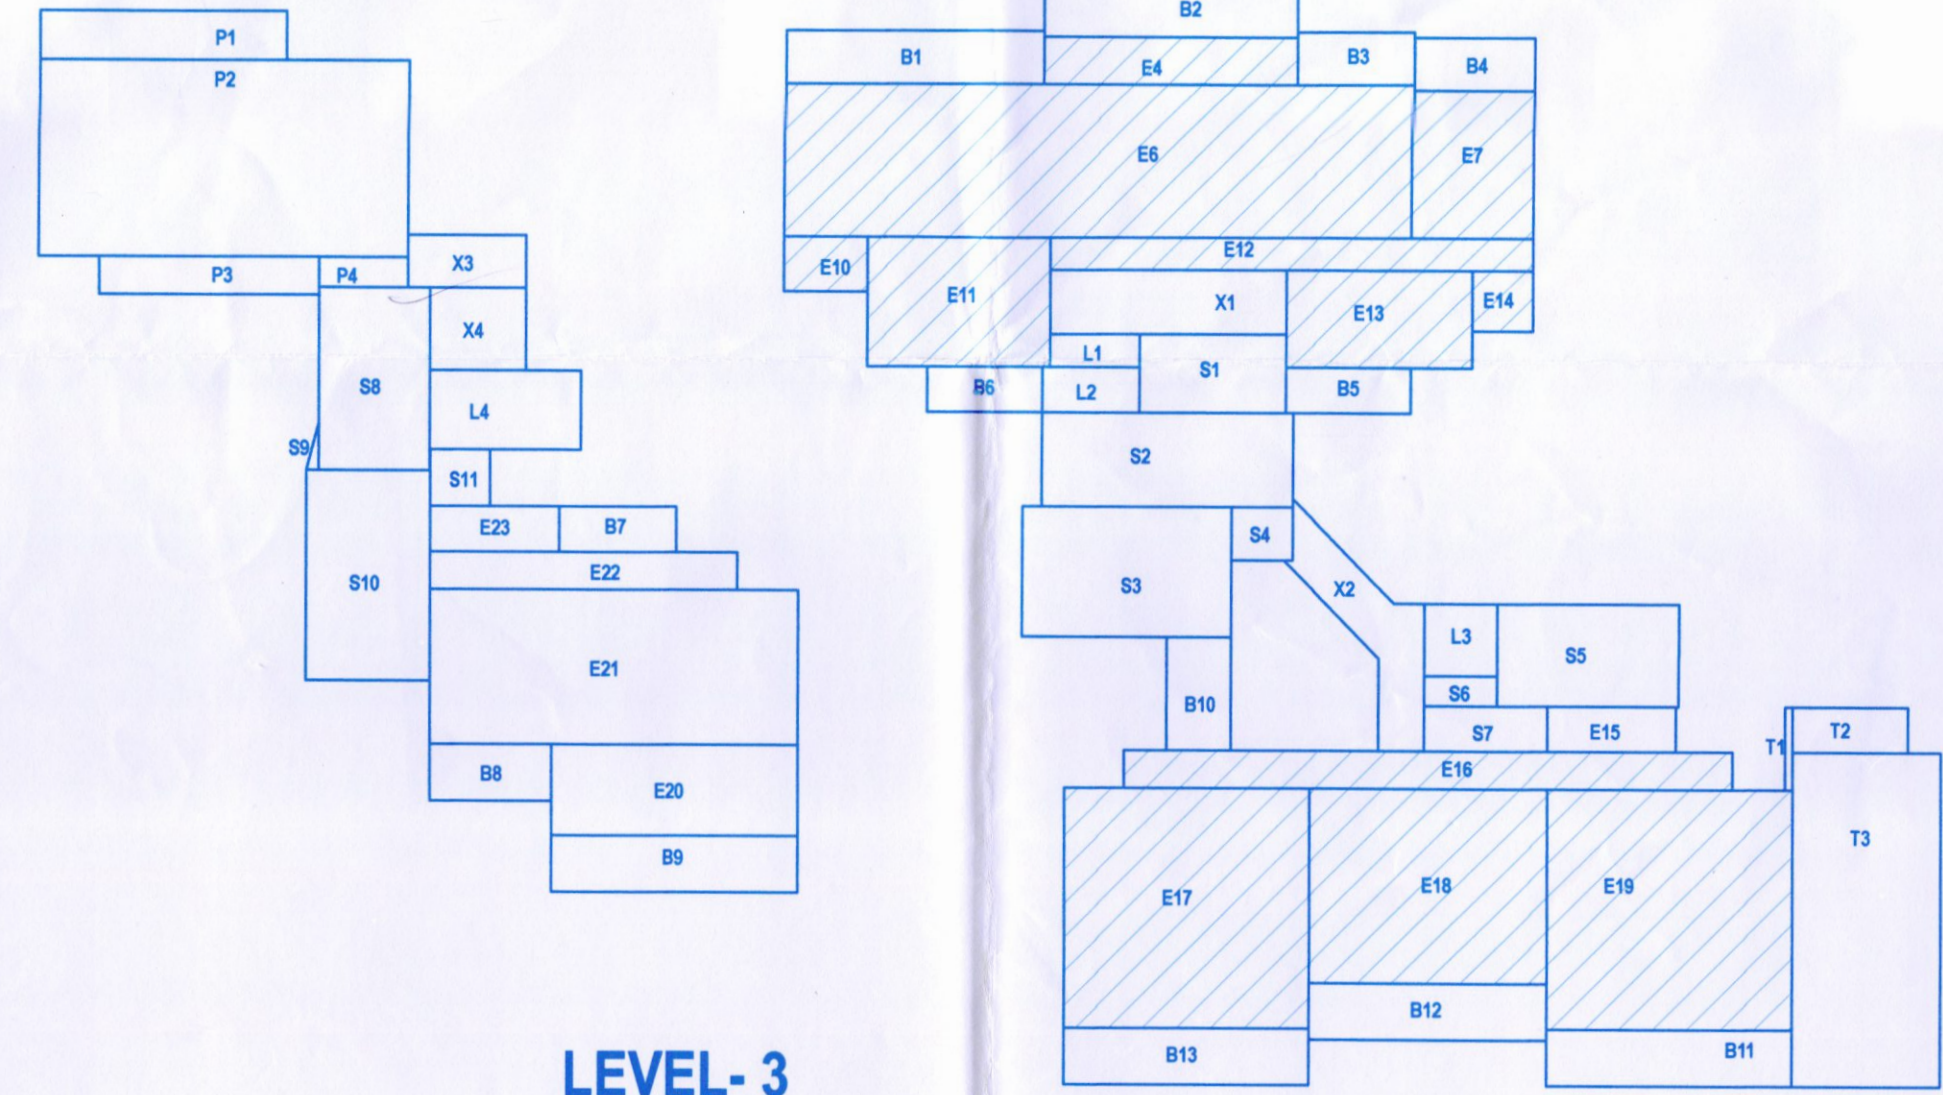

LEVEL-3

LEVEL-2				STAIRCASE			
FAR				S1	3.88X2.10	8.15 M ²	
D1	3.44X1.40	4.82 M ²		S2	6.68X2.50	16.70 M ²	
D2	3.10X1.50	0.46 M ²		S3	5.56X3.44	19.13 M ²	
D3	9.74X4.75	46.26 M ²		S4	1.62X1.40	2.27 M ²	
D4	4.90X2.80	12.74 M ²		S5	4.81X2.90	13.95 M ²	
D5	1.80X1.80	2.25 M ²		S6	1.90X1.00	1.90 M ²	
D6	21.58X1.00	21.58 M ²		S7	5.34X1.00	5.34 M ²	
D7	6.50X3.35	41.27 M ²		S8	2.90X4.86	14.09 M ²	
D8	8.28X5.15	32.34 M ²		S9	0.50X3.32X1.25	0.20 M ²	
D9	10.40X5.95	61.88 M ²		S10	3.44X5.56	19.13 M ²	
D10	6.50X4.00	26.00 M ²		S11	1.42X2.66	3.78 M ²	
TOTAL OF FAR				TOTAL OF STAIRCASE			
226.51 M ²				104.64 M ²			
BALCONY				PARKING			
B1	3.44X1.50	5.16 M ²		P1	3.54X1.25	4.43 M ²	
B2	3.10X1.40	4.34 M ²		P2	10.34X5.96	61.63 M ²	
B3	3.20X1.40	4.48 M ²		P3	3.34X1.54	5.14 M ²	
B4	3.30X1.20	3.96 M ²		P4	4.02X2.54	10.21 M ²	
B5	1.70X3.00	5.10 M ²		P5	1.40X0.94	1.32 M ²	
B6	6.07X1.20	7.28 M ²		P6	3.24X1.20	3.89 M ²	
B7	1.37X1.00	1.37 M ²		P7	7.94X3.42	27.15 M ²	
B8	10.40X1.50	15.60 M ²		P8	1.60X2.42	3.87 M ²	
B9	6.28X1.50	9.42 M ²		P9	3.24X1.68	5.44 M ²	
B10	6.50X1.50	9.75 M ²		P10	6.50X4.08	26.52 M ²	
TOTAL OF BALCONY				P11	3.24X6.15	19.93 M ²	
66.46 M ²				TOTAL PARKING AREA			
				169.53 M ²			
LIFT				ENTRANCE FOYER			
L1	2.80X2.10	5.88 M ²		X1	3.24X1.70	5.51 M ²	
L2	2.80X2.10	5.88 M ²		X2	-	6.13 M ²	
L3	1.90X1.90	3.61 M ²		X3	1.20X2.44	2.90 M ²	
TOTAL OF LIFT				TOTAL OF STAIRCASE			
15.37 M ²				14.57 M ²			

LEVEL-3			BALCONY			STAIRCASE		
FAR			B1	6.90X1.40	9.66 M ²	S1	3.88X2.10	8.15 M ²
E4	6.68X1.25	8.35 M ²	B2	6.68X1.50	10.02 M ²	S2	6.68X2.50	16.70 M ²
E6	16.68X4.04	67.39 M ²	B3	3.10X1.40	4.34 M ²	S3	5.56X3.44	19.13 M ²
E7	3.20X3.89	12.45 M ²	B4	3.20X1.40	4.48 M ²	S4	1.62X1.40	2.27 M ²
E10	2.20X1.46	3.21 M ²	B5	3.30X1.20	3.96 M ²	S5	4.81X2.70	12.99 M ²
E11	4.90X3.45	16.95 M ²	B6	3.10X1.20	3.72 M ²	S6	1.90X0.80	1.52 M ²
E12	12.78X3.86	49.39 M ²	B7	3.10X1.20	3.72 M ²	S7	3.24X1.20	3.89 M ²
E13	4.90X2.60	12.74 M ²	B8	3.24X1.50	4.86 M ²	S8	2.90X4.86	14.09 M ²
E14	1.60X1.60	2.56 M ²	B9	6.50X1.50	9.75 M ²	S9	0.50X3.32X1.25	0.20 M ²
E15	3.40X1.20	4.08 M ²	B10	1.70X3.00	5.10 M ²	S10	3.24X5.56	18.01 M ²
E16	16.08X1.00	16.08 M ²	B11	6.50X1.50	9.75 M ²	S11	1.60X1.50	2.40 M ²
E17	6.50X8.35	54.27 M ²	B12	6.28X1.50	9.42 M ²	TOTAL OF STAIRCASE		
E18	6.28X5.15	32.34 M ²	B13	6.50X1.50	9.75 M ²	LIFT		
E19	6.50X8.35	54.27 M ²	TOTAL OF BALCONY			88.53 M ²		
E20	6.50X2.40	15.60 M ²	PARKING			L2		
E21	9.74X4.10	39.93 M ²	P1	6.50X1.30	8.45 M ²	L1	2.40X0.90	2.16 M ²
E22	8.14X1.00	8.14 M ²	P2	9.74X5.20	50.65 M ²	L2	2.80X1.20	3.36 M ²
E23	3.44X1.20	4.13 M ²	P3	5.82X1.00	5.82 M ²	L3	1.90X1.80	3.42 M ²
TOTAL OF FAR			P4	2.32X0.80	1.86 M ²	TOTAL OF LIFT		
337.84 M ²			TOTAL OF PARKING			ENTRANCE FOYER		
			68.78 M ²			X1		
						X2		
						X3		
						X4		
						TOTAL OF ENT. FOYER		
						29.77 M ²		
						TOTAL OF ENT. FOYER		
						29.77 M ²		
						TOTAL OF STAIRCASE		
						10.68 M ²		
						TOTAL OF ENT. FOYER		
						29.77 M ²		
						TOTAL OF STAIRCASE		
						10.68 M ²		
						TOTAL OF ENT. FOYER		