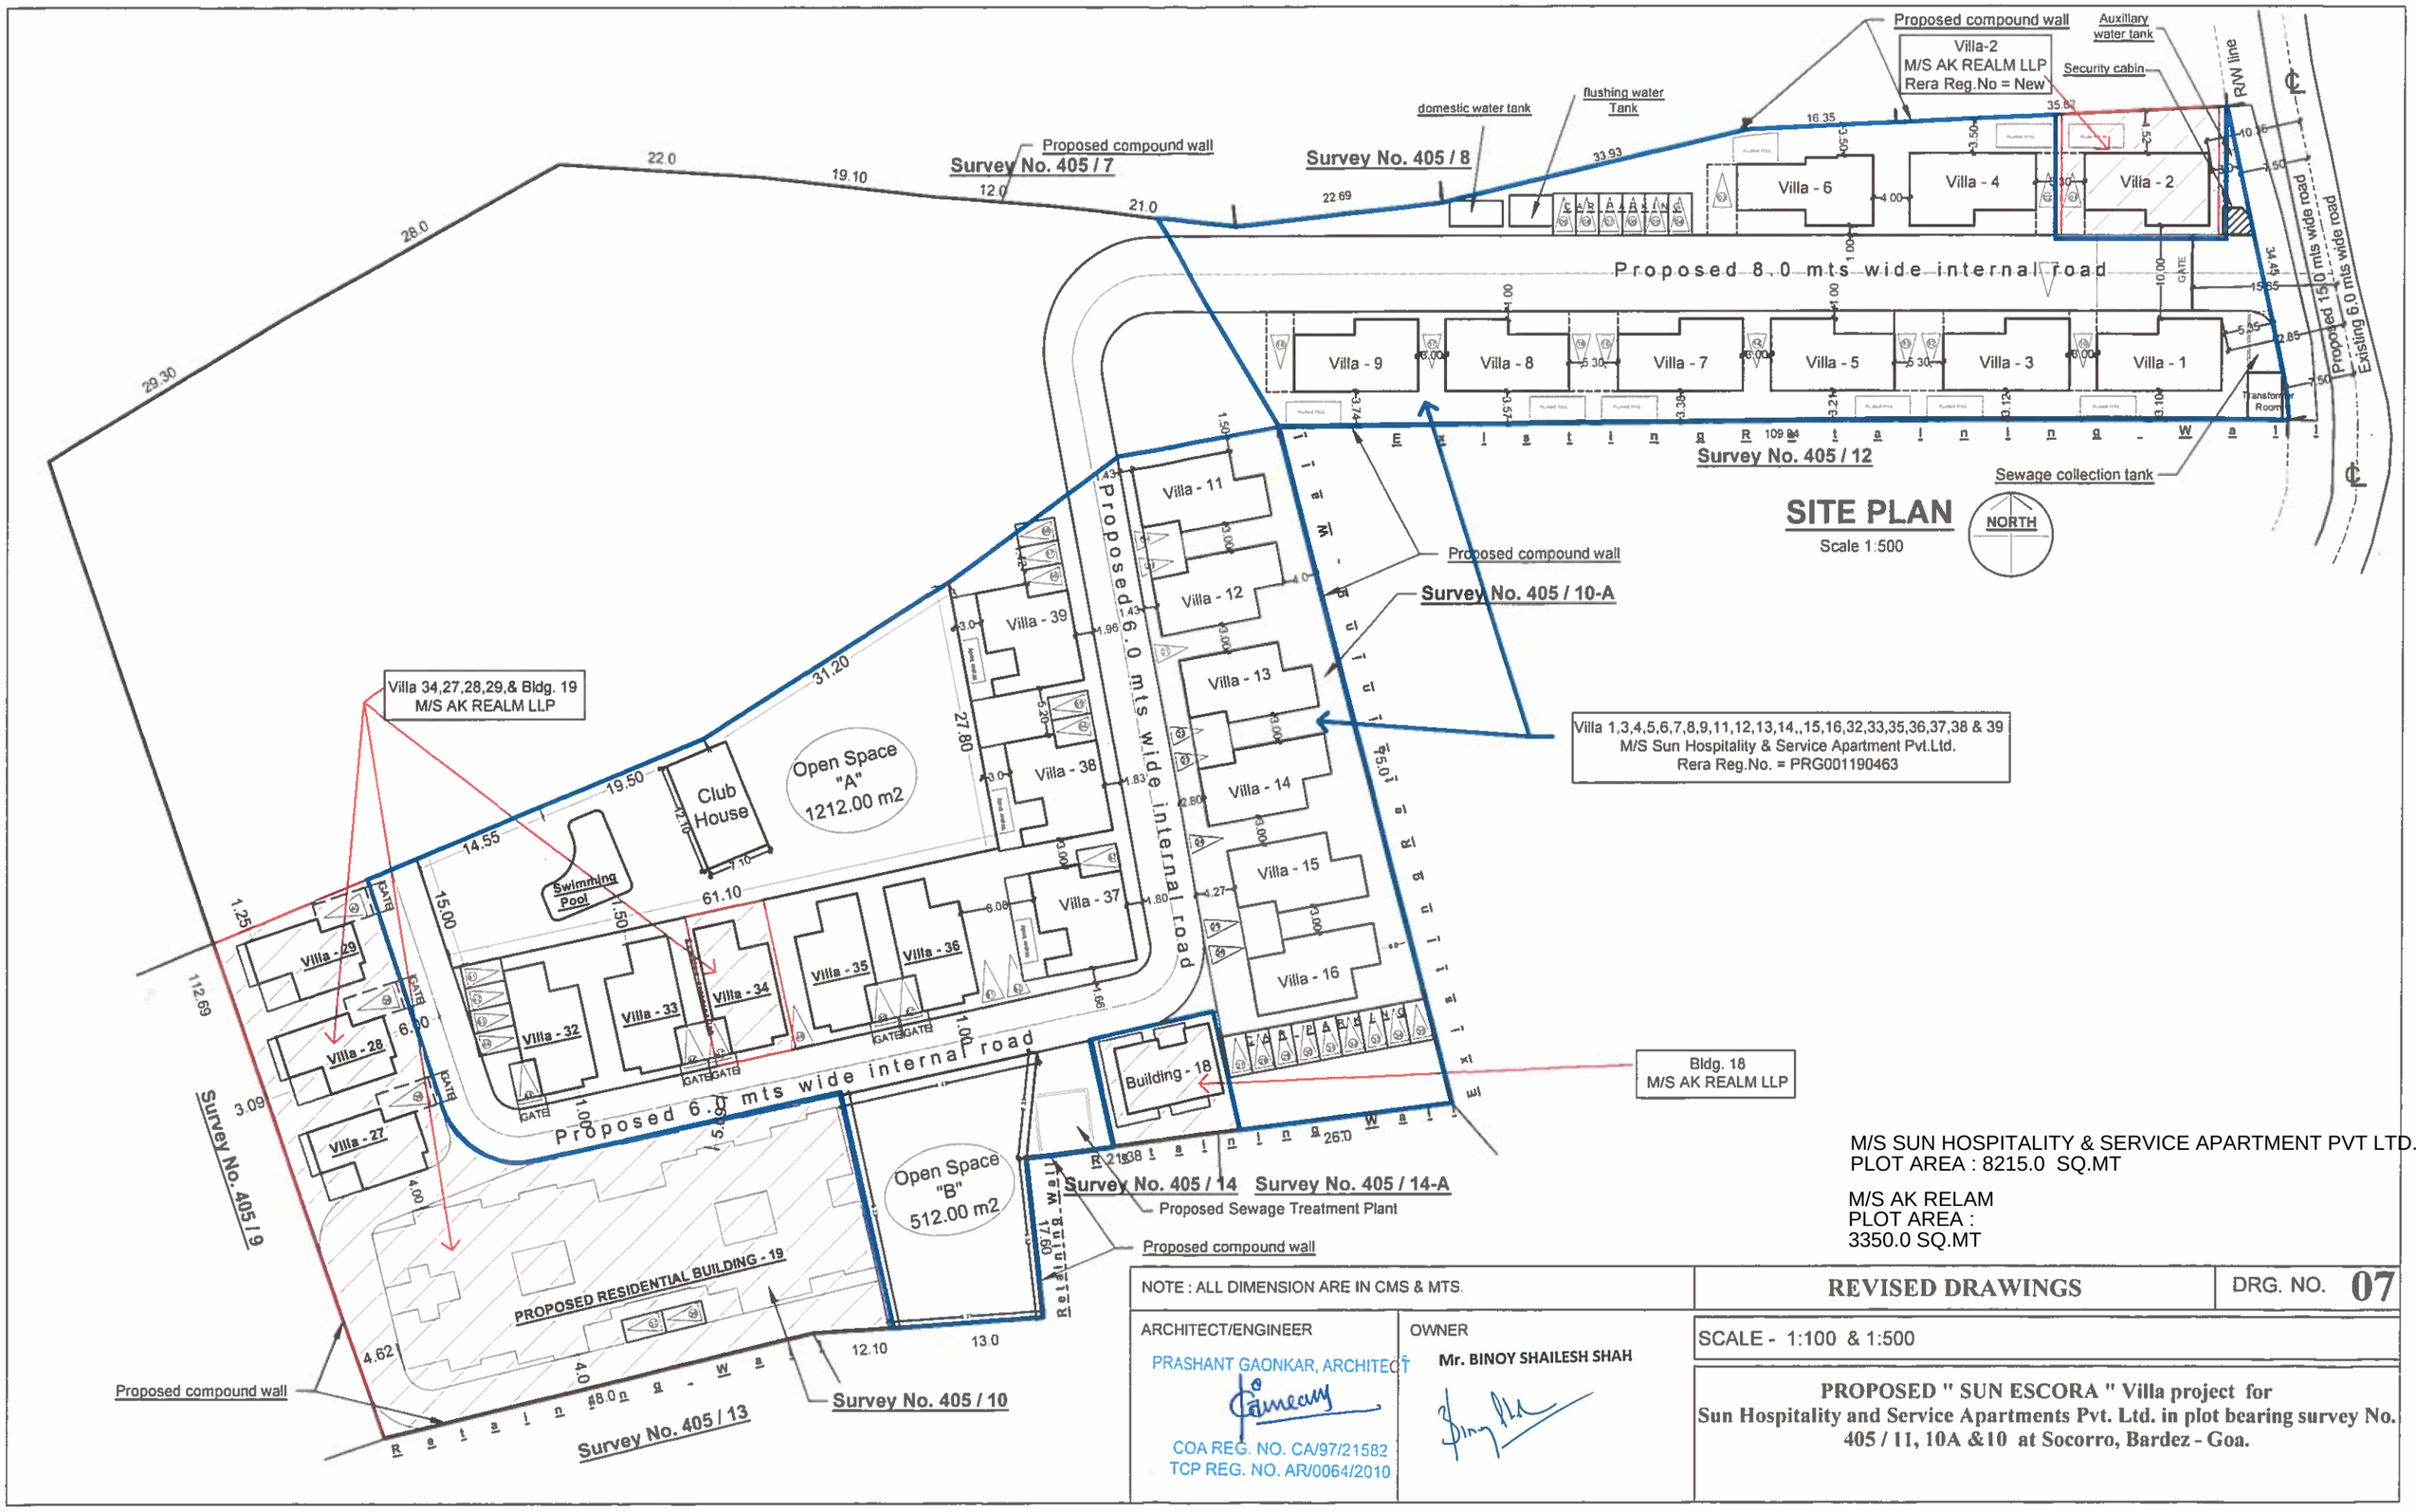

M/S SUN HOSPITALITY & SERVICE APARTMENT PVT LTD.
PLOT AREA : 8215.0 SQ.MT

M/S AK RELAM
PLOT AREA :
3350.0 SQ.MT

NOTE : ALL DIMENSION ARE IN CMS & MTS.	REVISED DRAWINGS	DRG. NO. 07
ARCHITECT/ENGINEER PRASHANT GAONKAR, ARCHITECT COA REG. NO. CA/97/21582 TCP REG. NO. AR/0064/2010	OWNER Mr. BINOY SHAILESH SHAH	SCALE - 1:100 & 1:500
		PROPOSED " SUN ESCORA " Villa project for Sun Hospitality and Service Apartments Pvt. Ltd. in plot bearing survey No. 405 / 11, 10A &10 at Socorro, Bardez - Goa.