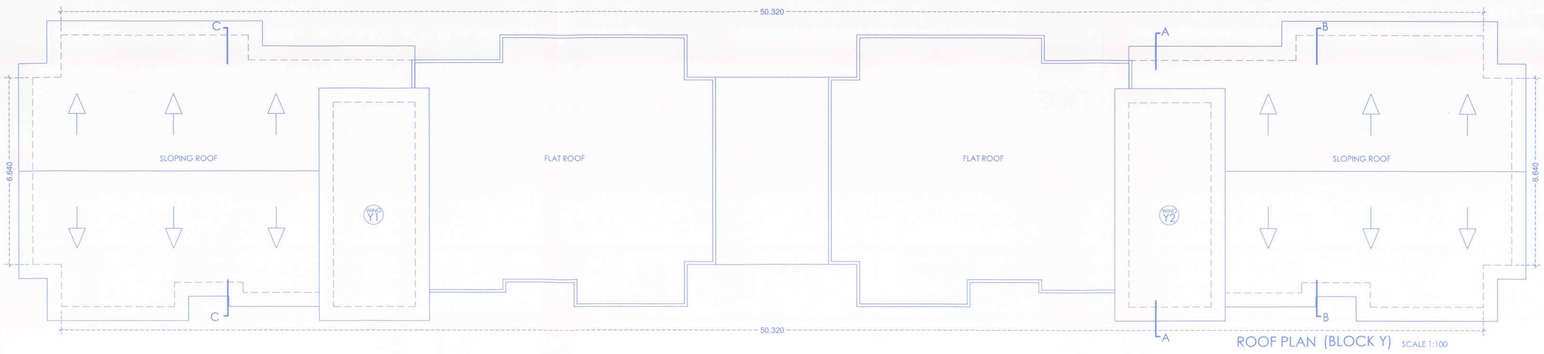

ROOF PLAN (BLOCK Y) SCALE 1:100

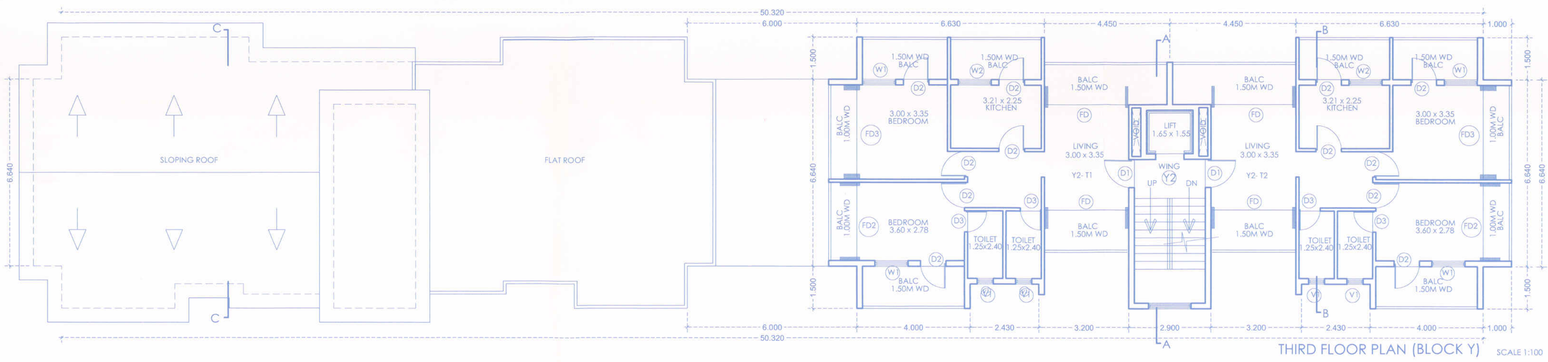

THIRD FLOOR PLAN (BLOCK Y) SCALE 1:100

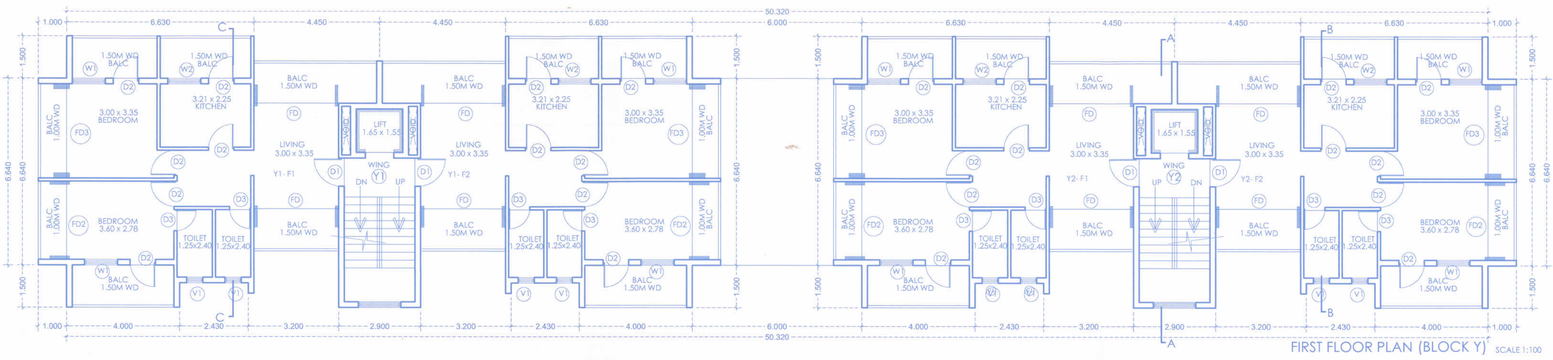

FIRST FLOOR PLAN (BLOCK Y) SCALE 1:100

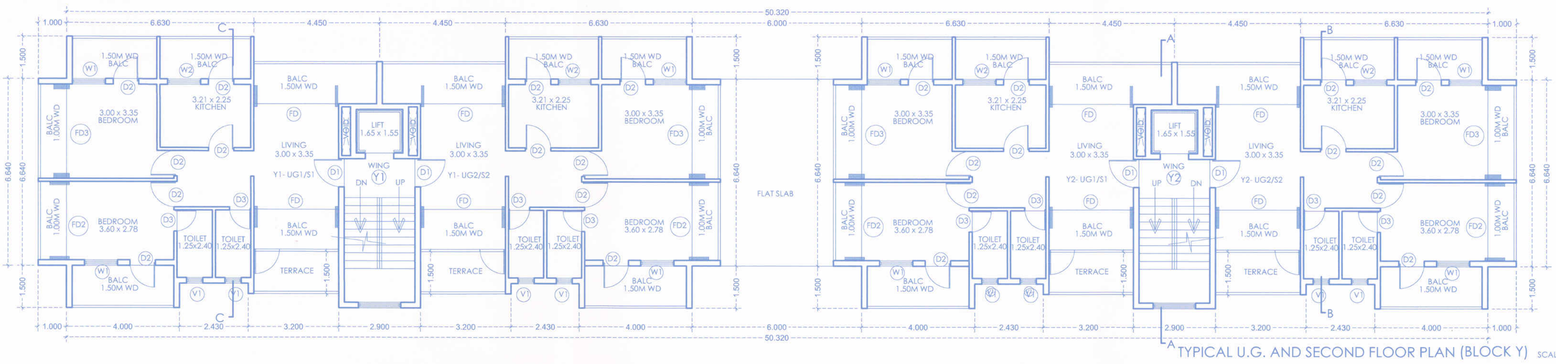

TYPICAL U.G. AND SECOND FLOOR PLAN (BLOCK Y) SCALE 1:100

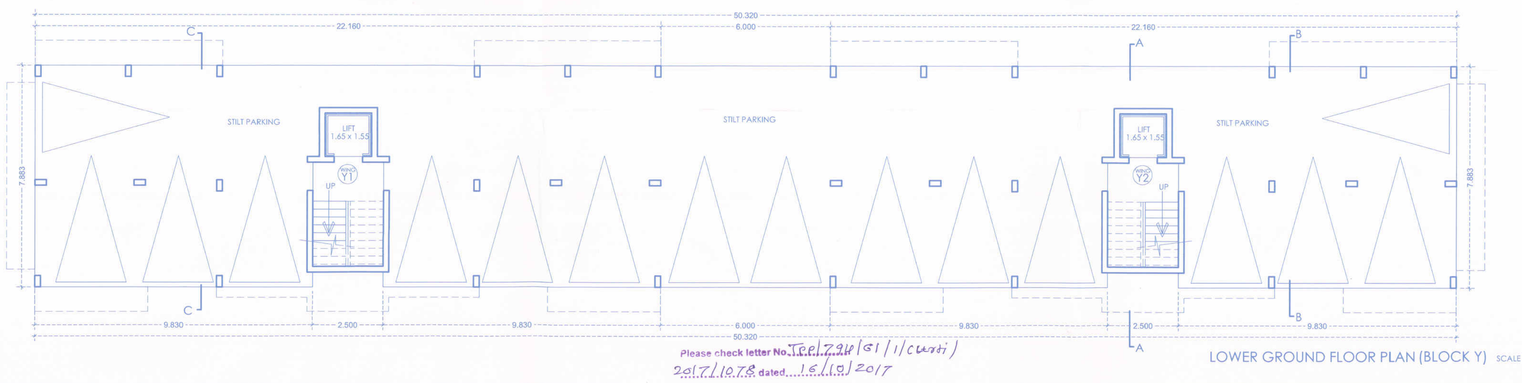

LOWER GROUND FLOOR PLAN (BLOCK Y) SCALE 1:100

Please check letter No. TCP/2218/GI/1/(Curti)/2017/1078 dated 16/10/2017 regarding the Plans

Town Planner
Town & Country Planning Dept.
Govt. of Goa,
Panaji-Goa.

THE CONSTRUCTION LICENCE ISSUED UNDER No. 25/2017-18 DATED 16/02/2018

Secretary

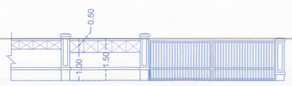

ROAD SIDE ELEVATION
(SCALE - 1:100)

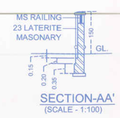

SECTION-AA'
(SCALE - 1:100)

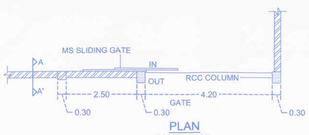

PLAN
(SCALE - 1:100)

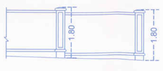

SIDE ELEVATION
(SCALE - 1:100)

COMPOUND WALL DETAILS

COMPOUND WALL / RETAINING WALL

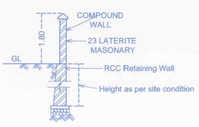

Section of Compound Wall / Retaining Wall

SCHEDULE FOR OPENINGS

TYPE	CLEAR SIZE IN MTS.	TYPE	CLEAR SIZE IN MTS.
D1	1.00 x 2.15	FD3	3.35 x 2.50
D2	0.90 x 2.15	FD4	3.50 x 2.50
D3	0.75 x 2.15	W1	1.20 x 1.20
FD	3.00 x 2.50	W2	1.20 x 1.00
FD2	2.78 x 2.50	V1	0.60 x 1.00

NOTE : ALL DIMENSION ARE IN CMS. & MTS.

OWNER

P.O.A

ARCHITECT

AR. SIDDHARTHA D. NAIK
201 - A, MATHIAS PLAZA
PANAJI - GOA 403 001
Reg. No : AR/0027/2010

SCALE - 1:100 , 1:200 & 1:500 — SHEET NO. - 3/3

PROPOSED RESIDENTIAL BUILDING X,Y AND SOCIETY OFFICE IN AMALGAMATED PLOT NOS 200 TO 204 AND 214 TO 219 IN SURVEY No 61/0 (PART) AT PRABHUNAGAR, CURTI, PONDA TALUKA , GOA .

M/S ULYSIS
ARCHITECTURAL INTERIOR & LANDSCAPE CONSULTANTS
#.201 - A,SECOND FLOOR, MATHIAS PLAZA,
PANJIM - GOA 403001
PH. - 91 832 2421950
e-mail : ulysis goa@gmail.com