Please check letter No. TPP/2681/Sattari/1531/1-B
dated 02/12/2022 regarding the Plan.

Town & Country Planning Deptt.
Town Planner
Panaji-Goa.

SECRETARY
V.P. Bandra Nirankal
Cacora-Codar Ponda - Goa

V.P. BETODA NIRANKAL
BICHOLIM - GOA
CONVEN

Approved permit vide no. VP/BN/CONV/1135 dt 15/12/2022
No V.P./BN/CONV/1135/2022 dated 15/12/2022

NOTE
* Plot boundry shown in black.
* Proposed construction shown in red.
* Compound wall shown in green.
* Drainage shown in yellow.

BUILDING I Floor reference A	use	total built up area m2	Area free from F.A.R		O.T.	Net floor Area m2
			bot	stilt		
lower ground floor	stilt	121.94	-	24.14	97.80	NIL
upper ground floor	stilt /resd	204.00	36.26	24.14	97.80	97.80
first floor	residential	202.22	72.52	24.14	-	195.60
second floor	residential	202.22	72.52	24.14	-	195.60
third floor	residential	202.22	72.52	24.14	-	97.80
forth floor	residential	1.90.20	36.26	24.14	-	97.80
total	-	1468.84	290.08	144.84	195.60	682.40

BUILDING 2 Floor reference A	use	total built up area m2	Area free from F.A.R		O.T.	Net floor Area m2
			bot	stilt		
lower ground floor	stilt	121.94	-	24.14	97.80	NIL
upper ground floor	stilt /resd	204.00	36.26	24.14	97.80	97.80
first floor	residential	202.22	72.52	24.14	-	195.60
second floor	residential	202.22	72.52	24.14	-	195.60
third floor	residential	202.22	72.52	24.14	-	97.80
forth floor	residential	1.90.20	36.26	24.14	-	97.80
total	-	1468.84	290.08	144.84	195.60	682.40

JOB:
PROPOSED REVISION OF RESIDENTIAL BUILDINGS & COMPOUND WALL AT MR.SUNDER PRABHUDESAI AND MRS.SWATI SUNDER PRABHUDESAI IN PLOT NO.10 SURVEY BEARING NO.153/1-B SITUATED AT VILLAGE BETORA IN TALUKA PONDA GOA.

DRAWING SHEET NO. 01
SCALE 1:100, 1:200 & 1:500
DATE: 27/09/2021

OWNER'S NAME:
MR.SUNDER PRABHUDESAI AND MRS.SWATI SUNDER PRABHUDESAI

OWNER'S SIGN:

ARCHITECT & INTERIOR DESIGNERS
JAYESH PHADTE
AAID, GBD, FIA, SARTHAK MARACHI, BHIND PONDA COMMERCE CENTRE, PONDA, GOA.
E-mail: jayeshphadte@rediffmail.com

JOB NO.:
DRAWN BY: prabk.

DOOR WINDOW SCHEDULE	
TYPE	SIZES
D	1.00 X 2.30
D1	0.90 X 2.30
D2	0.75 X 2.30
D3	2.00 X 2.30
W	1.50 X 1.20
W1	1.20 X 1.20
WA	1.20 X 1.00

AREA CALCULATION
FIRST FLOOR AREA
A1= 48.00 m2
A2= 48.00 m2
A3= 48.00 m2
A4= 48.00 m2





AREA DIAGRAM OF LOWER GROUND FLOOR PLAN BUILDING I & 2
SCALE 1:100

AREA DIAGRAM OF UPPER GROUND FLOOR PLAN BUILDING I & 2
SCALE 1:100

AREA DIAGRAM OF FIRST FLOOR PLAN BUILDING I & 2
SCALE 1:100

AREA DIAGRAM OF SECOND FLOOR PLAN BUILDING I & 2
SCALE 1:100

AREA DIAGRAM OF THIRD FLOOR PLAN BUILDING I & 2
SCALE 1:100

AREA DIAGRAM OF FORTH FLOOR PLAN BUILDING I & 2
SCALE 1:100

TYPICAL SECTION AA OF BUILDING I & 2
SCALE 1:100

ELEVATION OF BUILDING I & 2
SCALE 1:100

LOWER GROUND FLOOR PLAN BUILDING I & 2
SCALE 1:100

UPPER GROUND FLOOR PLAN BUILDING I & 2
SCALE 1:100

FIRST FLOOR PLAN BUILDING I & 2
SCALE 1:100

SECOND FLOOR PLAN BUILDING I & 2
SCALE 1:100

THIRD FLOOR PLAN BUILDING I & 2
SCALE 1:100

FORTH FLOOR PLAN BUILDING I & 2
SCALE 1:100

SITE PLAN
SCALE 1:500

PROPOSED COMPOUND WALL

PLOT BOUNDARY

ACCESS ROAD 10.00 M WIDE

BUILDING 1

BUILDING 2

BUILDING 3

BUILDING 4

OPEN COURT

FABRICATED SLOPING ROOF

LIVING

TOILET

BEDROOM

KITCHEN

STORE ROOM

BALC

LIFT

LIFT MACHINE ROOM

STAIR CASE

COVER

SEPTIC TANK

SOAK PIT

RETAINING WALL

PROPOSED REVISION OF RESIDENTIAL BUILDINGS & COMPOUND WALL AT MR.SUNDER PRABHUDESAI AND MRS.SWATI SUNDER PRABHUDESAI IN PLOT NO.10 SURVEY BEARING NO.153/1-B SITUATED AT VILLAGE BETORA IN TALUKA PONDA GOA.

Please check letter No. TPP/208/Bethora/153/1-B
2023/2078 dated 27/09/2023
regarding the Plans

Town Planner
Town & Country Planning Dept.
Govt. of Goa,
Ponda-Goa.

NOTARY
ANITA N. NAIK-DESSAI
PONDA-GOA
REGD. No. 7/2014
Exp. on 27/02/2024
GOVT. OF GOA

Permission granted Vide Ps No 418 dt. 05/01/2024
No VP/BMCC/Const Licence/19/2023-24/2155 dt. 05/02/2024

SECRETARY
V.P. Betora Niranka
Conxem-Codar, Ponda - Goa

V.P. BETODA NIRANKAL
PONDA - GOA
CONXEM CODAR

GROUND FLOOR PLAN BUILDING 4
SCALE 1:100

TYPICAL FIRST & THIRD FLOOR PLAN BUILDING 4
SCALE 1:100

SECOND FLOOR PLAN BUILDING 4
SCALE 1:100

FORTH FLOOR PLAN BUILDING 4
SCALE 1:100

ELEVATION OF BUILDING 4
SCALE 1:100

TYPICAL SECTION CC OF BUILDING 4
SCALE 1:100

AREA CALCULATION
GROUND FLR AREA

A1= 48.90 m2(stair)
A2= 48.90 m2(lift)
A3= 48.90 m2(lift)
A4= 48.90 m2(lift)
B = 24.14 m2(stair/lift/passage)

Total = 219.74 m2

NET FLOOR AREA = NIL

AREA CALCULATION
FIRST FLR AREA

A1= 48.90 m2
A2= 48.90 m2
A3= 48.90 m2
A4 = 48.90 m2
B = 24.14 m2(stair/lift/passage)
C= 3.23 M2 (balcony)
D= 14.90 m2(balcony)
E= 3.23 M2 (balcony)
F= 14.90 m2(balcony)
G = 3.23 M2 (balcony)
H = 14.90 m2(balcony)
I = 14.90 m2(balcony)
J = 3.23 M2 (balcony)
K = 6.99 M2 (O.T.)
L = 6.99 M2 (O.T.)
M = 6.99 M2 (O.T.)
N = 6.99 M2 (O.T.)

Total = 320.22 m2

NET FLOOR AREA = 195.60

AREA CALCULATION
SECOND FLR AREA

A1= 48.90 m2
A2= 48.90 m2
A3= 48.90 m2
A4 = 48.90 m2
B = 24.14 m2(stair/lift/passage)
C= 3.23 M2 (balcony)
D= 14.90 m2(balcony)
E= 3.23 M2 (balcony)
F= 14.90 m2(balcony)
G = 3.23 M2 (balcony)
H = 14.90 m2(balcony)
I = 4.90 m2(balcony)
J = 3.23 M2 (balcony)

Total = 292.26 m2

NET FLOOR AREA = 195.60 M2

AREA CALCULATION
THIRD FLR AREA

A1= 48.90 m2
A2= 48.90 m2
A3= 48.90 m2
A4 = 48.90 m2
B = 24.14 m2(stair/lift/passage)
C= 3.23 M2 (balcony)
D= 14.90 m2(balcony)
E= 3.23 M2 (balcony)
F= 14.90 m2(balcony)
G = 3.23 M2 (balcony)
H = 14.90 m2(balcony)
I = 14.90 m2(balcony)
J = 3.23 M2 (balcony)
K = 6.99 M2 (O.T.)
L = 6.99 M2 (O.T.)
M = 6.99 M2 (O.T.)
N = 6.99 M2 (O.T.)

Total = 320.22 m2

NET FLOOR AREA = 195.60

AREA CALCULATION
FORTH FLR AREA

A1= 48.90 m2
A2= 48.90 m2
A3= 48.90 m2
A4 = 48.90 m2
B = 24.14 m2(stair/lift/passage)
C= 3.23 M2 (balcony)
D= 14.90 m2(balcony)
E= 3.23 M2 (balcony)
F= 14.90 m2(balcony)
G = 3.23 M2 (balcony)
H = 2.91 m2(balcony)
I = 3.10 m2(balcony)
J = 15.11 m2 (O.T.)
K= 3.23 M2 (balcony)
L= 2.91 m2(balcony)
M= 3.10 m2(balcony)
N= 15.11 m2 (O.T.)

Total = 291.78 m2

NET FLOOR AREA = 182.88 M2

ROOF PLAN
SCALE 1:100

BUILDING 4

Floor reference A	use	total built up area m2	Area free from F.A.R				Net floor Area m2
			bal	stair lift	stilt	O.T.	
ground floor	stilt	219.74		24.14	195.6	-	NIL
first floor	residential	320.22	72.52	24.14	-	27.96	195.60
second floor	residential	292.26	72.52	24.14	-	-	195.60
third floor	residential	320.22	72.52	24.14	-	27.96	195.60
forth floor	residential	291.78	54.74	24.14	-	30.22	182.88
Total		444.22	272.30	120.7	195.60	86.14	769.48

JOB:

PROPOSED REVESION OF RESIDENTIAL BUILDINGS & COMPOUND WALL MR.SUNDER PRABHUDESAI AND MRS.SWATI SUNDER PRABHUDESAI IN PLOT NO.10 SURVEY BEARING NO.153/1-B SITUATED AT VILLAGE BETORA IN TALUKA PONDA,GOA.

DRAWN SHEET NO:-05
DATE:-NOV.2023
JOB NO:-
DRAWN BY :- pratik

OWNER'S NAME :-
MR.SUNDER PRABHUDESAI AND
MRS.SWATI SUNDER PRABHUDESAI

OWNER'S SIGN :-

ARCH. SIGN :-

JAYESH PHADTE
architect
COA REG. NO. : CA/87/12179
TCP REG. NO. : AR/0070/2010

ARCHITECT & INTERIOR DESIGNER

JAYESH PHADTE
A402 / 403 SV SATHAK HARMONY, BEHIND PONDA COMMERCE CENTRE, PONDA, GOA.
E-mail : jayeshphadte@rediffmail.com

VJP GOA

SECRETARY
V.P. Bahora Nirmanal
Corporation-Cudar, Ponda - Goa

Permission granted vide
Meeting dtd. 31/10/2021 Vide K.No. 418
No. VP/Bhtc/Comdi Use/10/23-24/3456
dt. 25/10/2021

Please check letter No. ZPP/2238/Bethkar/153/1-B
dated...27/09/2022...

Town & Country Planning Dept.
Panaji-Goa

regarding the plans

JAYESH PHADTE
ARCHITECT & ENTHUSE DESIGNER
ANIL DATTA SARMAL MARG, NEAR CHAMUNDI CINEMA PONDA-GOA

ARCHITECT
JAYESH PHADTE
B.Sc. Architect
CCMR/RES. NO. : CMR/1798
TCP/RES. NO. : NR/2003/2009

SIGNATURE

OWNER'S NAME:-
MR.SUNDER PRABHUDESAI AND
MRS.SWATI SUNDER PRABHUDESAI

OWNER SIGN

DRAWN BY - graphic

JOB NO.:

DATE:-05/05/2022

SHEET NO.:-01

SCALE:- 1:100, 1:200, 1:150

PROPOSED REVESION OF RESIDENTIAL BUILDINGS & COMPOUND WALL MR.SUNDER PRABHUDESAI AND MRS.SWATI SUNDER PRABHUDESAI IN PLOT NO.10 SURVEY BEARING NO.153/1-B SITUATED AT VILLAGE BETORA IN TALUKA PONDA,GOA.

JOB:

AREA STATEMENT

Floor reference A	Use	Total Built up Area m2	Net Floor Area m2	F.A.R


PARKING DETAIL:-
Parking required = 61 Cars
Parking provided = 61 Cars

01. Area of the plot = 3900.00 M2
02.Deduction for
a) Area within road widening/proposed(front) (rear) = NIL
b)Area reserved for any other use (total) = NIL
c) Total (a+ b) = -
03. Effective area of plot (01-02) = NIL
04. Whether any extra F.A.R is claimed on basis of road widening/prop road = 3900.00 M2
If yes, state
a) Area of road widening = -
b) Whether the land has been gifted to the local body. = -
05.Area occupied by existing building in the plot. = -
06.Area of the building to be demolished. = -
07.Covered area of proposed building. = 878.96 M2
08.Total covered area(05-06+07). = 878.96 M2
09. Total coverage = 22.53 %

SECTION 1-1
SCALE:-1:50

PART DETAIL ELEVATION OF COMPOUND WALL
SCALE:-1:50

PART DETAIL PLAN OF COMPOUND WALL
SCALE:-1:50


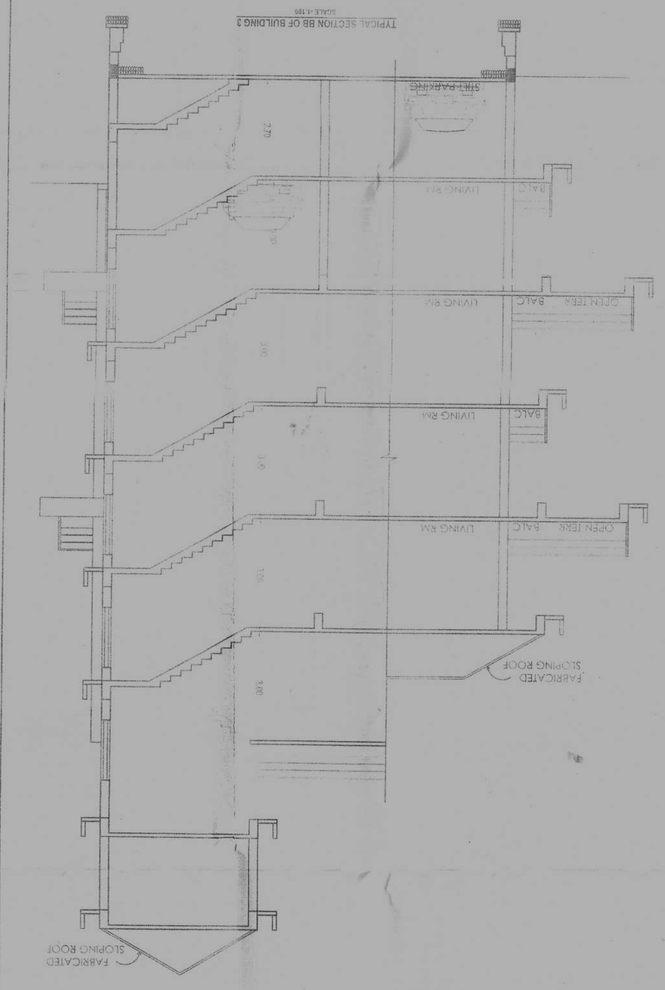

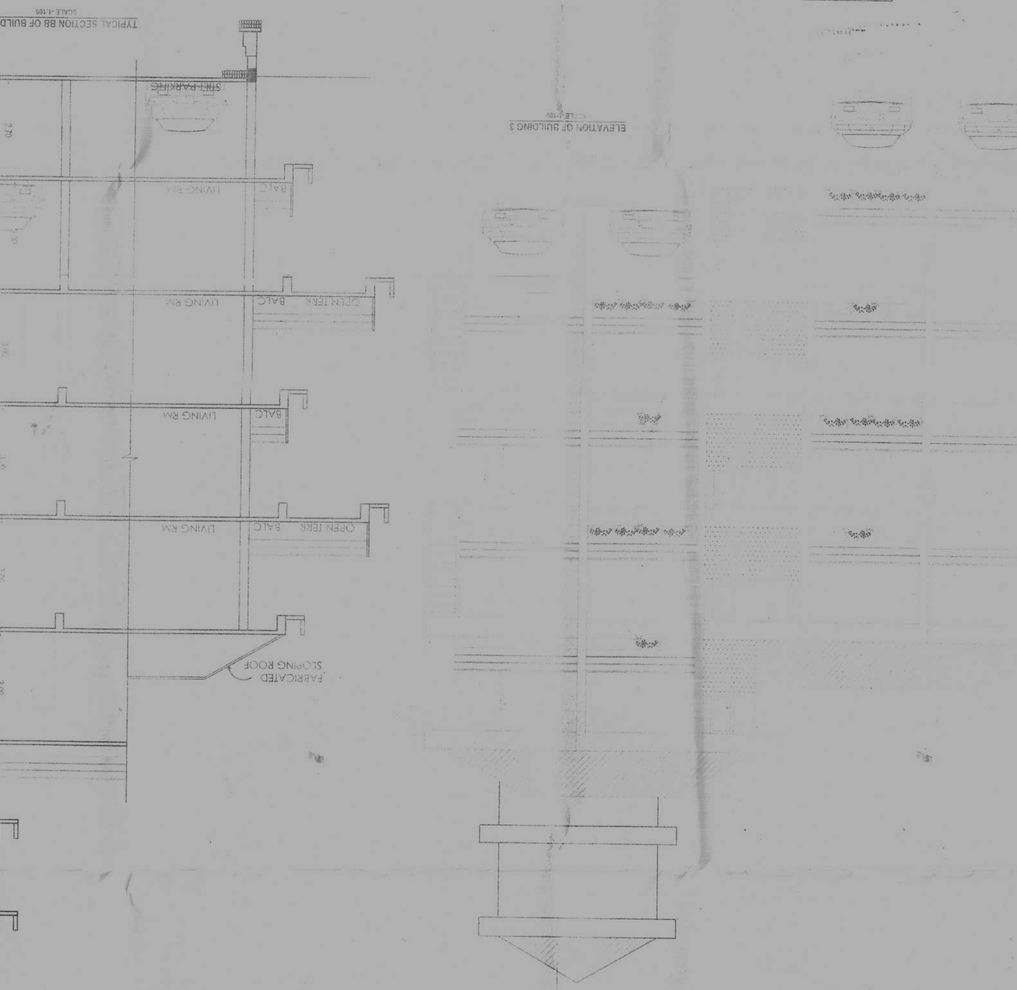

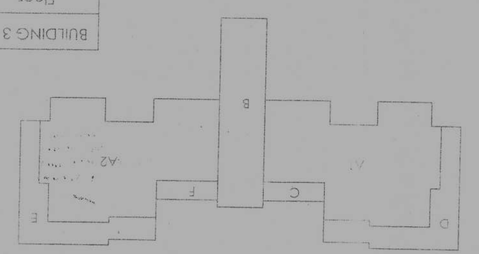

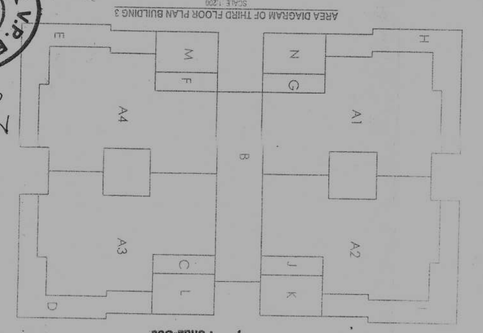

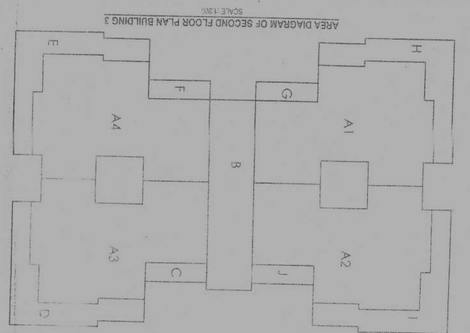

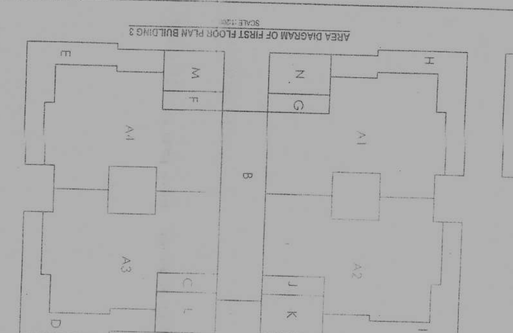

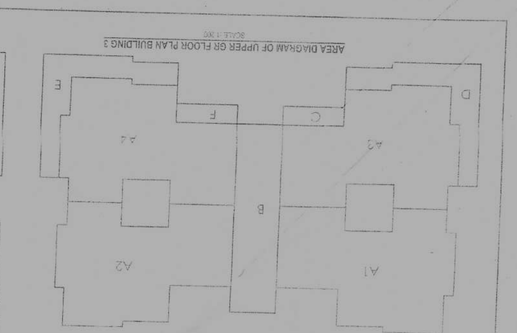

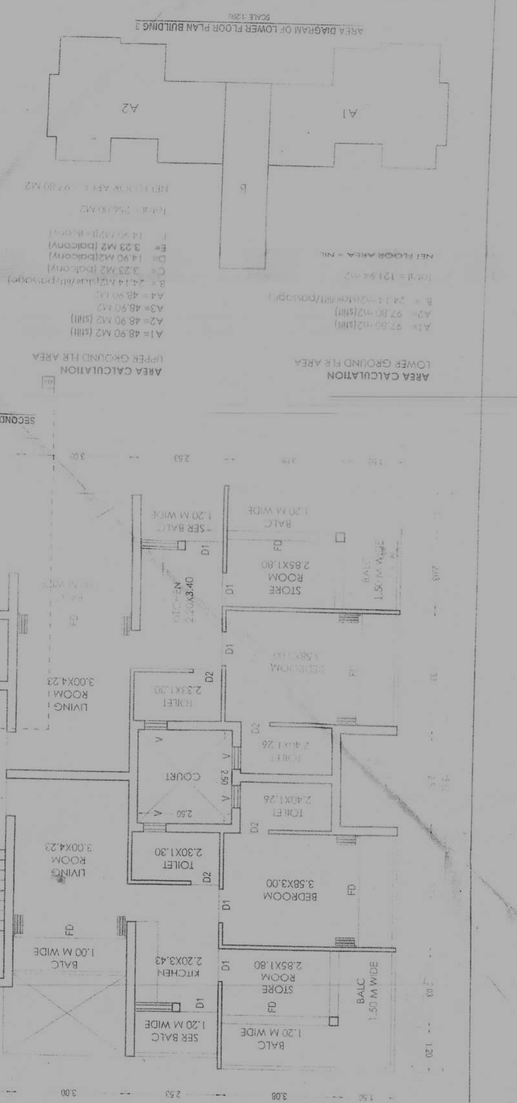

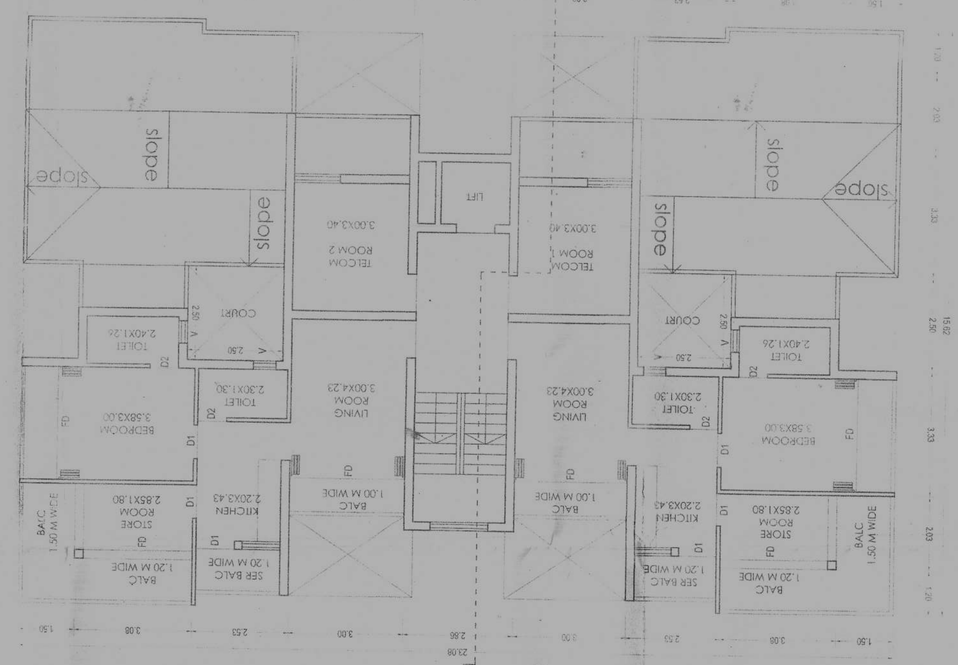

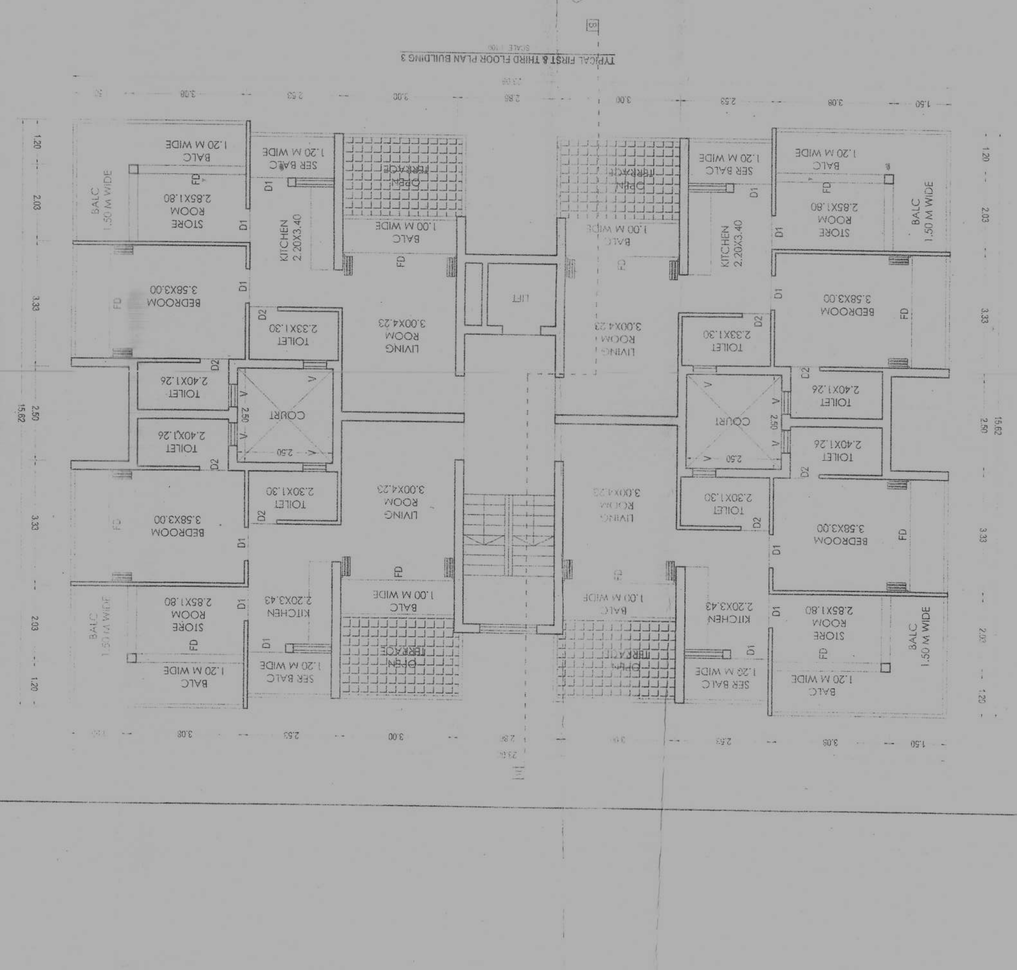

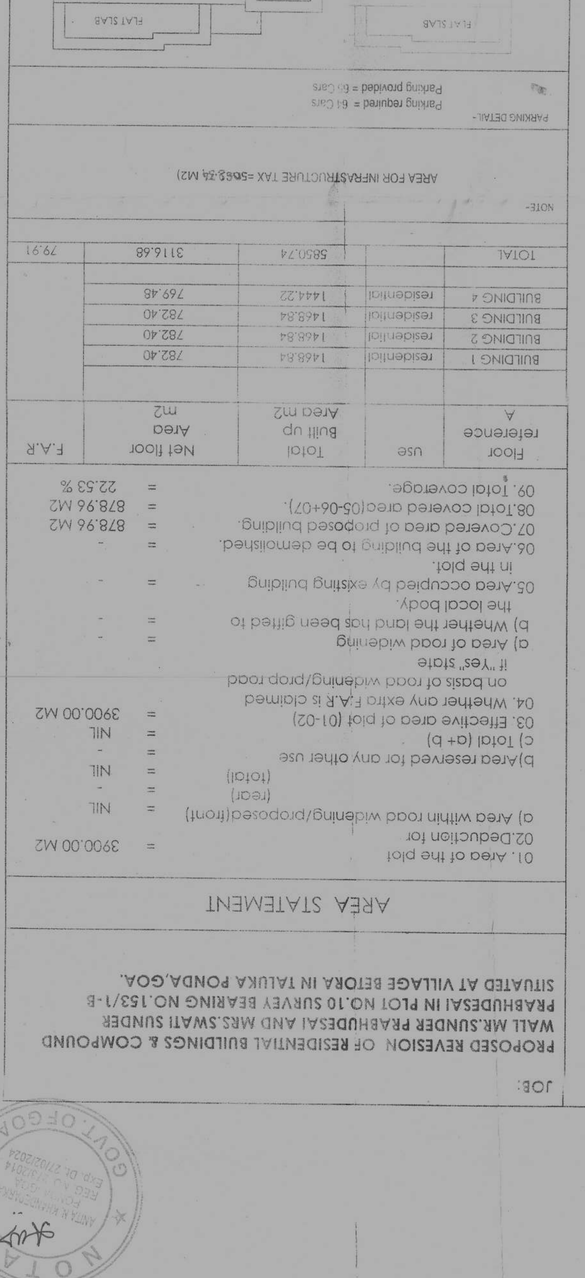

CERTIFIED TRUE COPY OF ORIGINAL

SIGN DATED

GOVT. OF GOA
NOTARY