LOWER GROUND FLOOR PLAN
SCALE:- 1:100

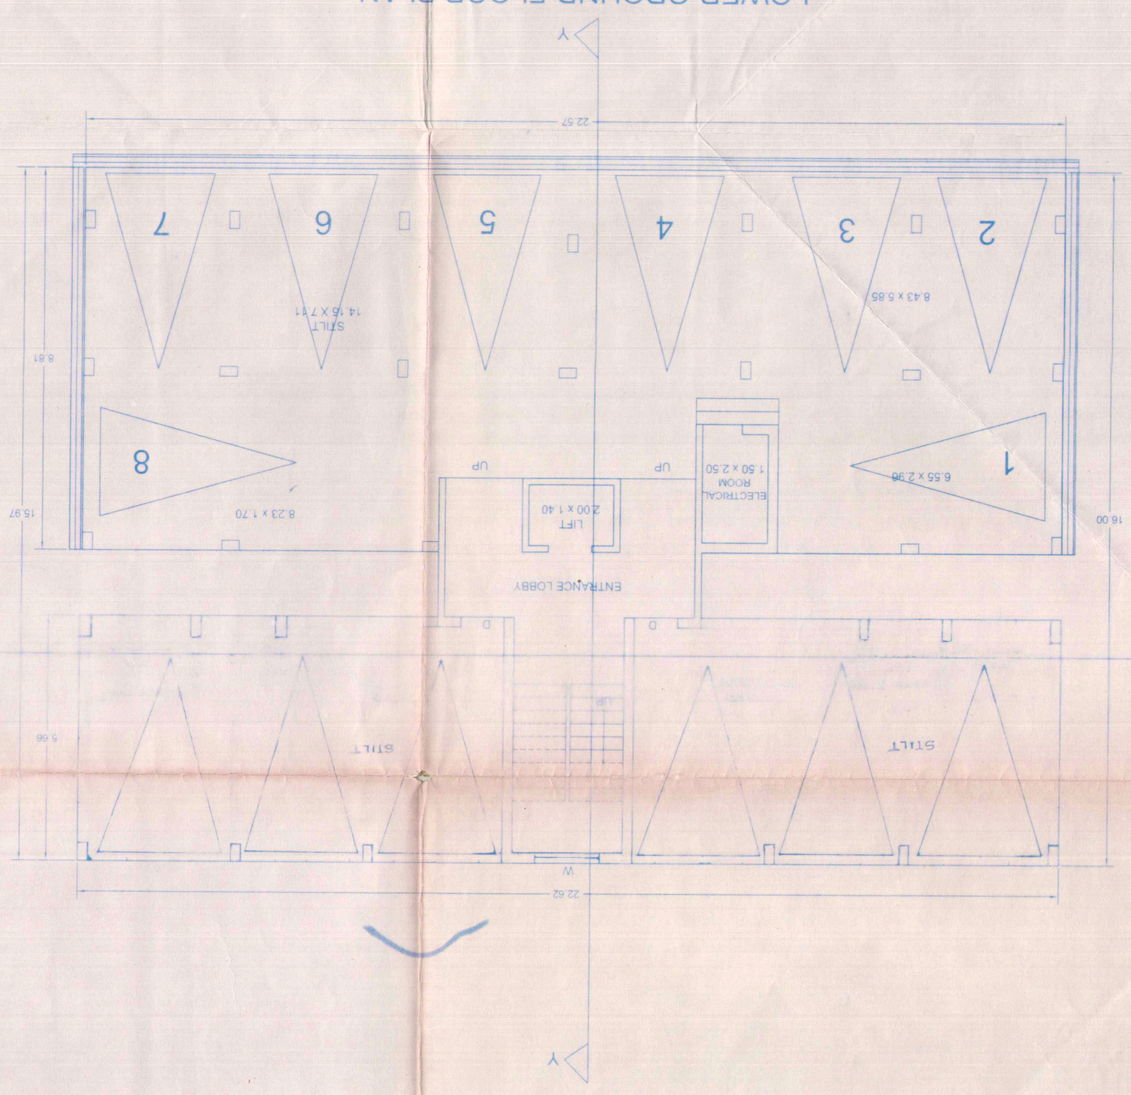

FRONT ELEVATION
1:100

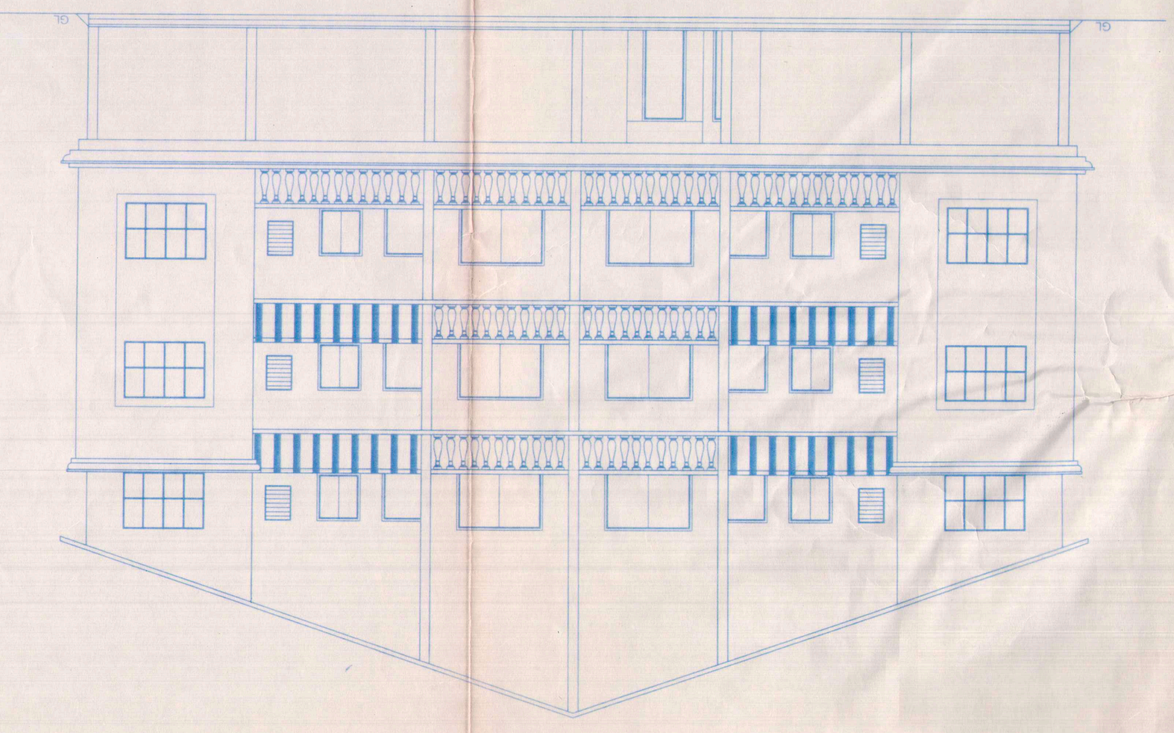

TYPICAL UPPER GROUND & FIRST FLOOR PLAN
SCALE:-1:100

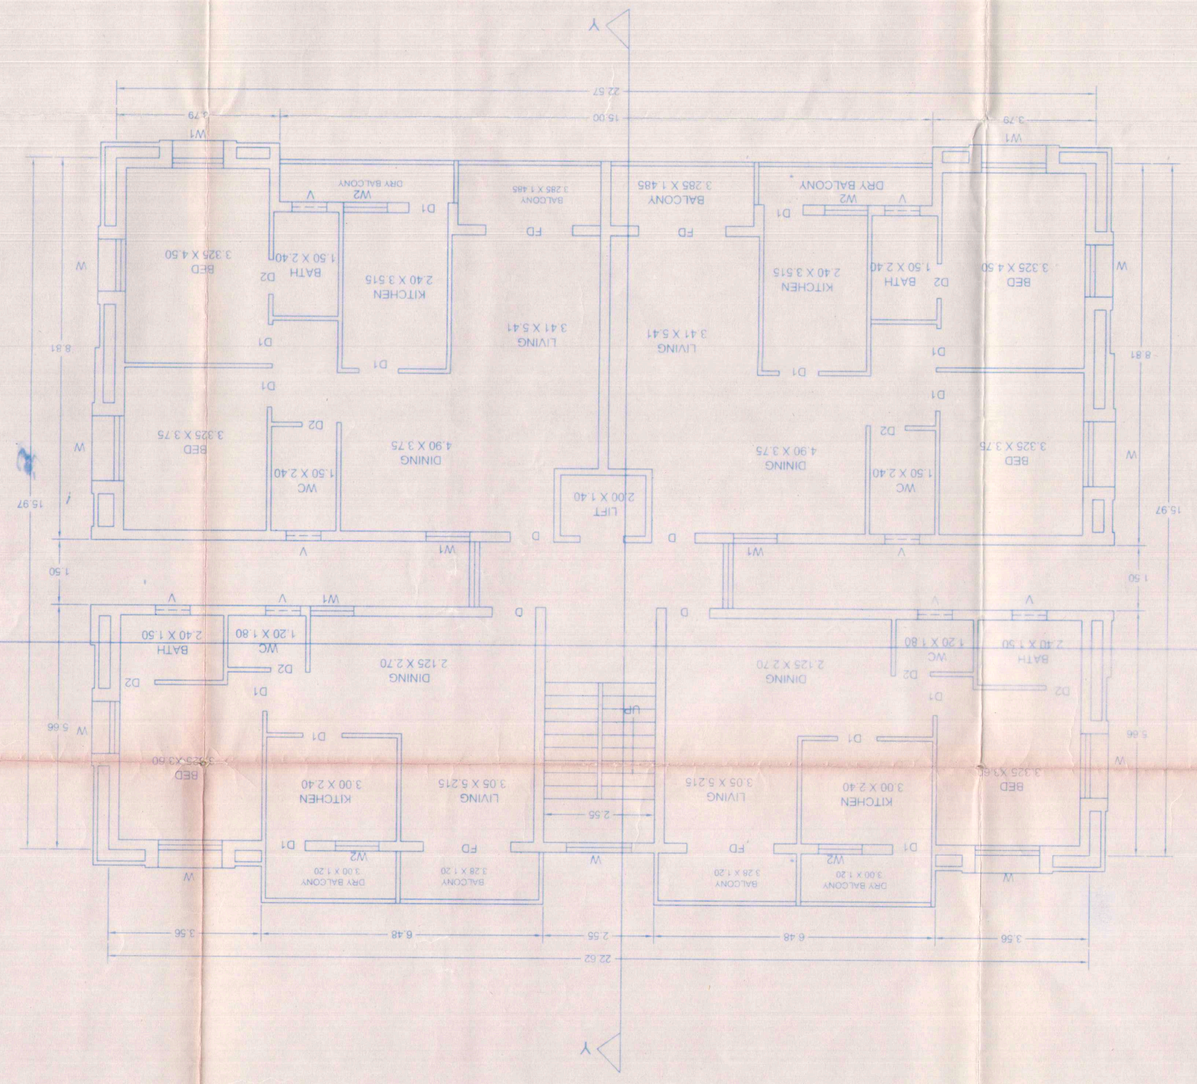

FRONT ELEVATION (AS PER APPROVED PLAN)
1:100

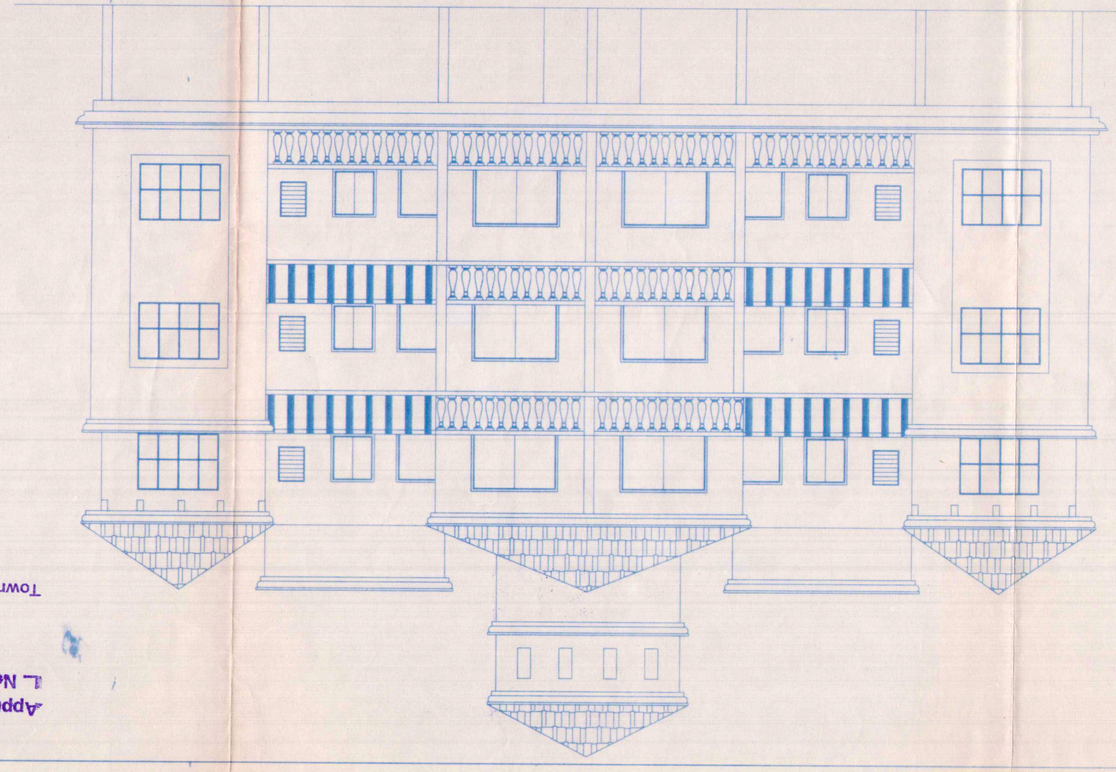

SECOND FLOOR PLAN
SCALE:-1:100

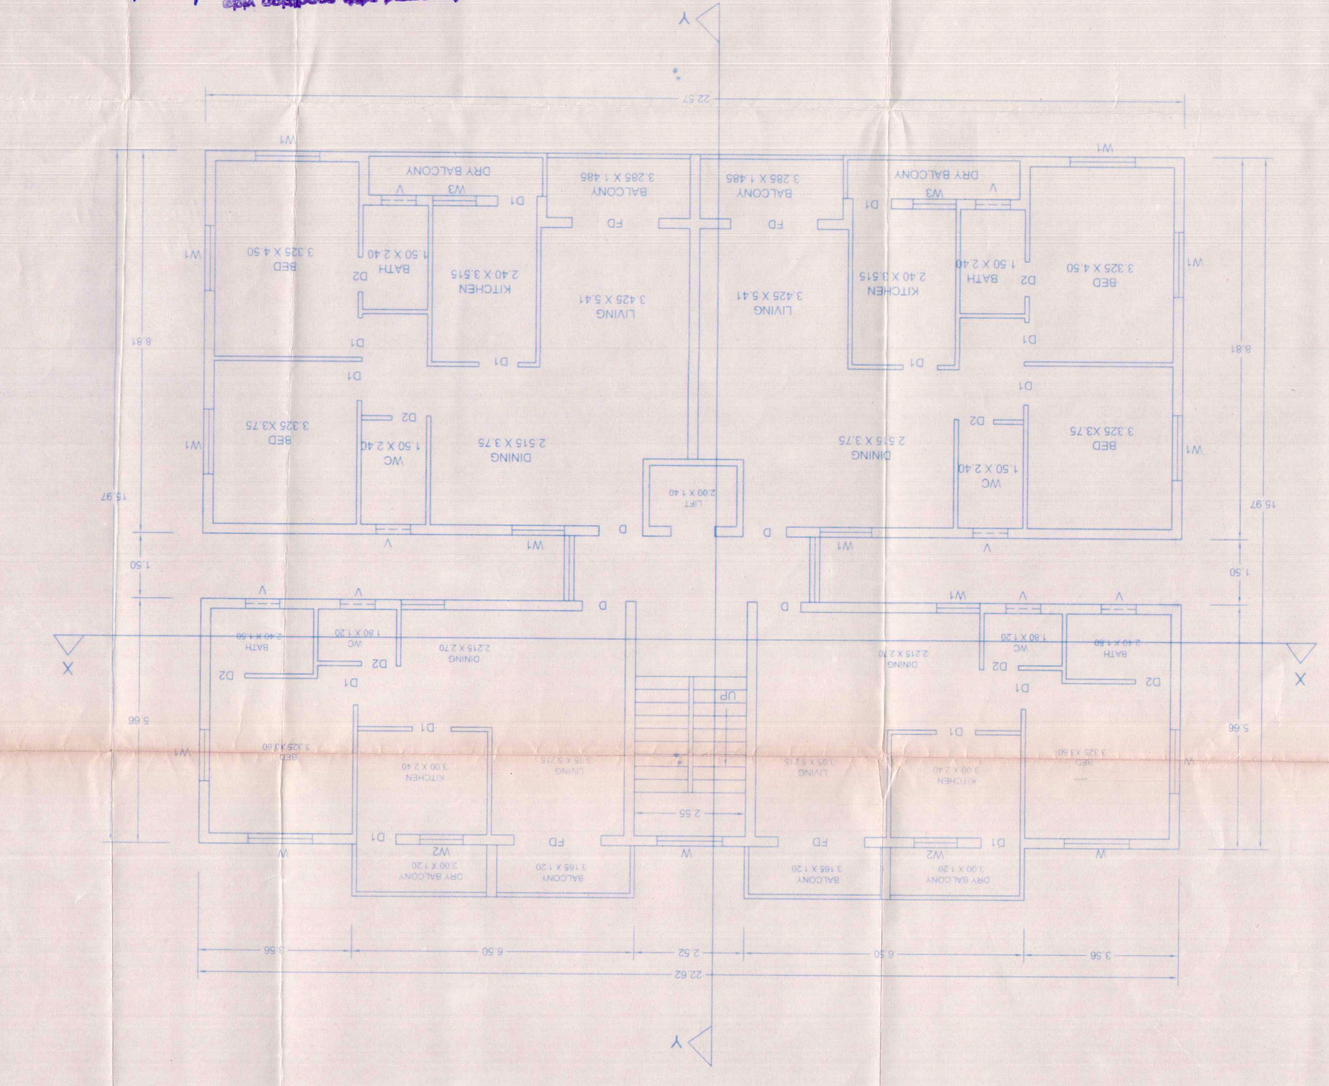

SIDE ELEVATION
1:100

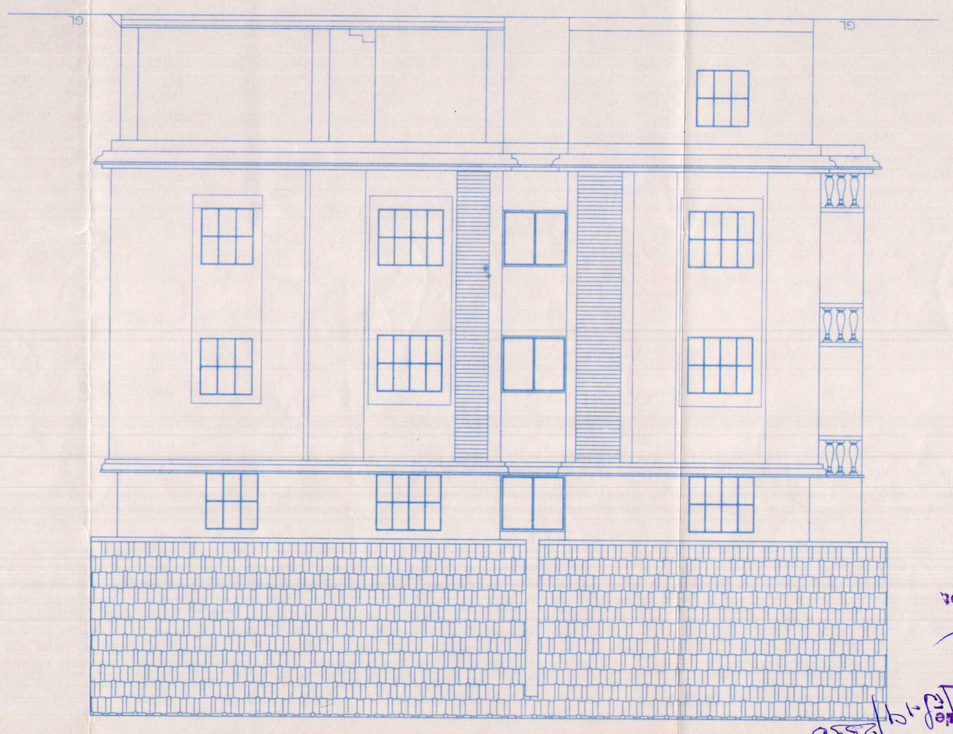

LINE DIAGRAM

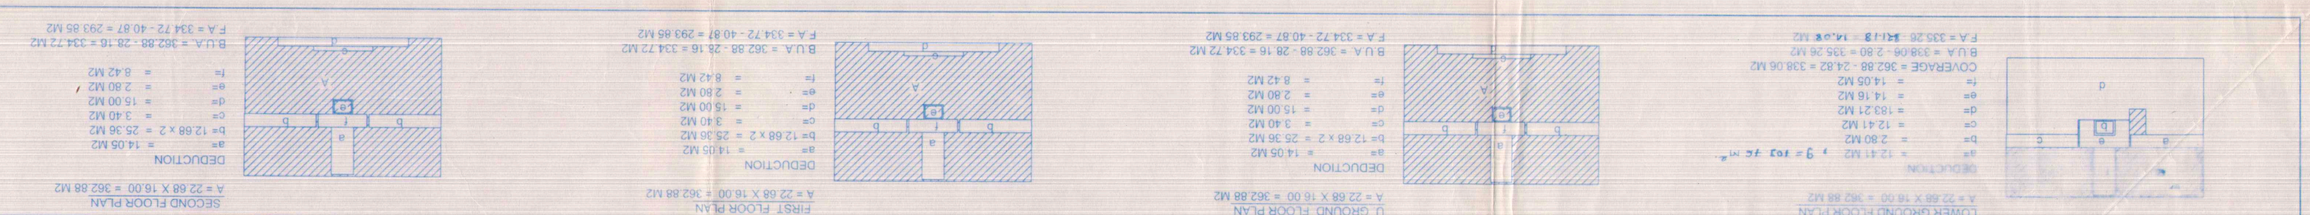

DEVIATION IN THE ROOF PLAN OF CONSTRUCTION OF RESIDENTIAL BUILDING IN LAND BEARING SURVEY No. 105 / 4 (PART-B) & 10 SITUATED AT GURIM VILLAGE BARDEZ GOA BELONGING TO M/S NAVKAR GOA ENTERPRISES

PROJECT

APPLICANT'S SIGN

For Navkar Goa Enterprises

Agnelo De Oliveira

T.C.P Reg. No. ER/0017/2010
Panaji W.D Reg. No. 53/87
M.M.C No. 130

N.G.P.D.A No. 19

Submission Drawing

SHOWING PLANS, SECTIONS, ELEVATIONS, SITE PLAN ETC.

JOB NO:-	494/19
DATE :-	21 / 01 / 19
SCALE :-	1: 100, 1: 500
DRN. BY :-	NAGAJI. D
DRG. NO:-	01
FILE :-	D:\NK\ARCH\MEGH

Approved with condition vide L. No.: PDB/211/81 Dtd. 21/1/19

Dy. Town Planner
Town & Country Planning Dept.
Govt. of Goa, Mapusa

Approved with condition vide L No. PNDP/NOC/Revised/Misc/19-20/1711 Dated 09/01/19

Member Secretary
Planning Nadda District, Porvorim