1	PLOT-1	291.00
2	PLOT-2	250.25
3	PLOT-3	216.00
4	PLOT-4	291.30
5	PLOT-5	240.00
6	PLOT-6	300.00
7	PLOT-7	321.00
8	PLOT-8	290.50
9	PLOT-9	300.50
10	PLOT-10	318.00
11	PLOT-11	245.30
12	PLOT-12-A	386.88
13	PLOT-12-B	288.94
14	PLOT-14	250.50
15	PLOT-15	350.00
16	PLOT-16	338.50
17	PLOT-17	243.75
18	PLOT-18	243.75
19	PLOT-19	277.00
20	PLOT-20	341.00
21	PLOT-21	279.60
22	PLOT-22	347.25
23	PLOT-23	346.50
	TOTAL	6,696.60

BUILT UP AREA TO BE APPROVED / REVISED	
BLOCK-A,B,C (PART)	5,132.03 M2
BLOCK-D,E,F	5,321.05 M2
BLOCK-G,H,I	1,384.92 M2
COMMERCIAL BLOCK	2,267.00 M2
TOTAL BUILT UP AREA	14,305.00 M2

OPEN SPACE	AREA
OPEN SPACE-1	590.00
OPEN SPACE-2	575.00
OPEN SPACE-3	1840.00
OPEN SPACE-4	1050.00
TOTAL	3850.00

AREA STATEMENT
SYRVEY NO.14/1-B & 19/1-B

A	TOTAL PLOT AREA	49,856.00 M2
B	AREA UNDER-(S2) PLOT-A	31,610.00 M2
C	AREA UNDER-(S4) PLOT-B	18,246.00 M2
D	AREA UNDER-(A2) PLOT-B	3,310.00 M2
E	AREA UNDER-(S2) PLOT-A	31,610.00 M2
F	AREA UNDER R/W	2,222.00 M2
G	AREA UNDER O.D.P ROAD	719.00 M2
H	NET PLOT AREA	45,874.00 M2
I	REQUIRED OPEN SPACE (15%)	3,047.40 M2
J	AVAILABLE OPEN SPACE	3,850.00 M2
K	PERMISSIBLE COVERAGE (40%)	18,349.60 M2
L	F.A.R PERMISSIBLE FOR S2 (2.00)	91,748.00 M2
M	APPROVED COVERED AREA	7,646.81 M2
N	APPROVED COVERAGE (NAN-TRS)	15.00 %
O	PROPOSED REVISED COVERED AREA	7,646.30 M2
P	PROPOSED REVISED COVERAGE (DRAWING)	15.00 %
Q	APPROVED F.A.R (0.6)	18,870.42 M2 (0.6870)
R	PROPOSED REVISED F.A.R (NAN)	19,380.83 M2 (0.6870)
S	PERMISSIBLE COVERAGE (40%) (R)= 8,951.69 M2	
T	COMMERCIAL PERMISSIBLE (50%) ON COVERAGE PERMISSIBLE (Kaman) = 4,475.85 M2	
U	PROPOSED COMMERCIAL B.U.A (BLOCK-H & COMMERCIAL BLOCK) = 2,723.00 M2 (409.50 + 2267.00)	

AREA NATURAL DIVIDED BY O.D.P ROAD

A	TOTAL PLOT AREA	=49,856.00 M2
B	AREA UNDER (PLOT-A)	=31,610.00 M2
C	AREA UNDER (PLOT-B)	=18,246.00 M2
D	TOTAL AREA UNDER (PLOT-B)	=18,246.00 M2
E	AREA UNDER R/W	= 2,222.00 M2
F	AREA UNDER O.D.P ROAD	= 719.00 M2
G	AREA UNDER (A2)	= 3,310.00 M2
H	AREA TO BE SUB-DIV (S4 & A2)	=12,004.00 M2
I	a) AREA UNDER (S4)	=11,464.00 M2
J	b) AREA UNDER (A2 part)	= 540.00 M2
K	REQUIRED OPEN SPACE (15%) (10%)	= 1,719.60 M2
L	AVAILABLE OPEN SPACE	= 1,720.00 M2
M	AREA UNDER INTERNAL ROAD	= 3,047.40 M2
N	AREA UNDER PLOT	= 6,696.60 M2

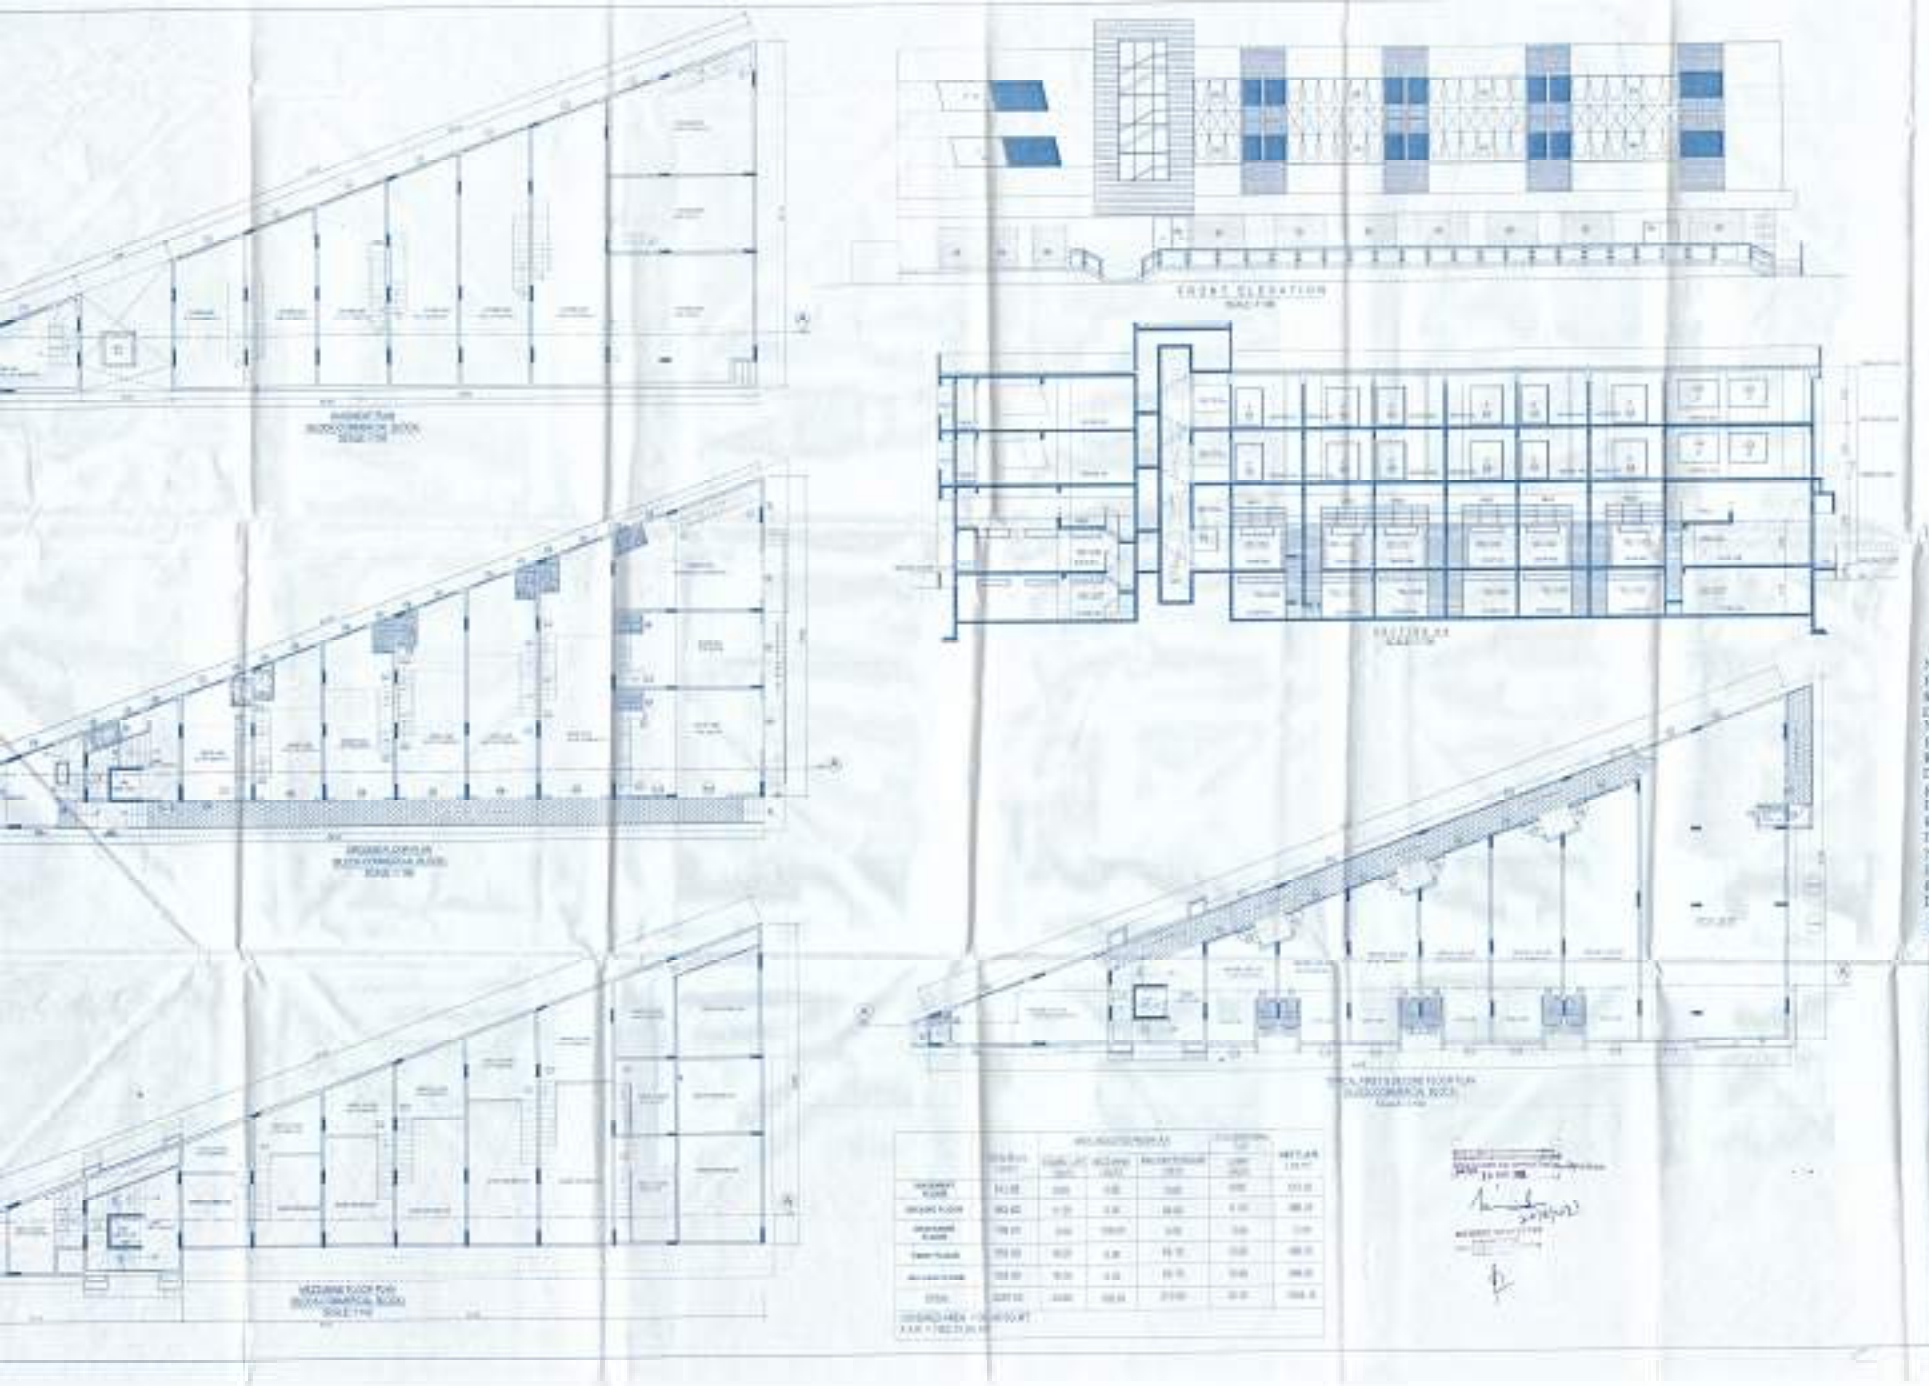
FRONT ELEVATION
BLOCK-CO
SOARE

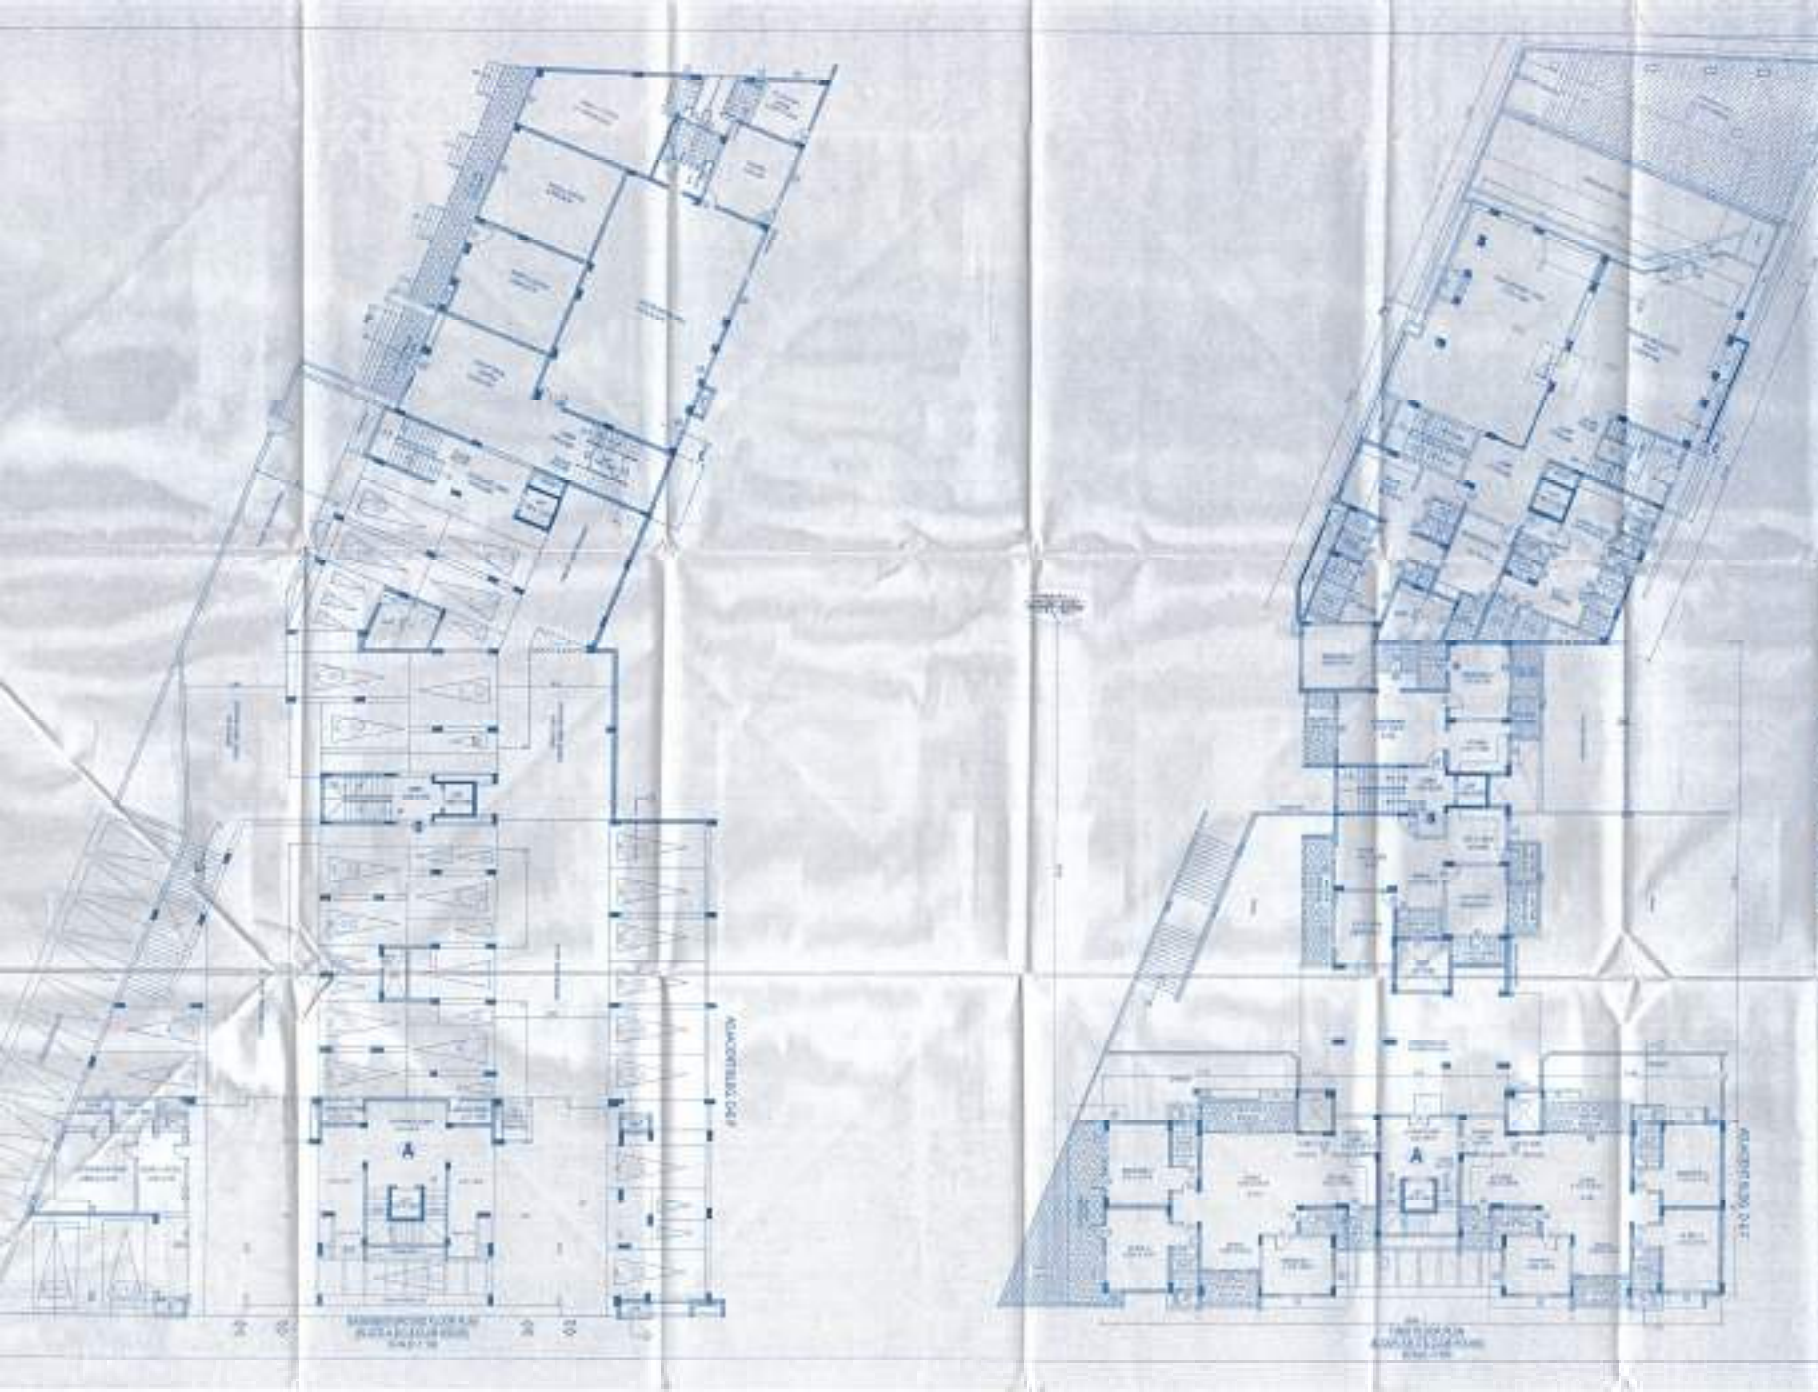
DW
Note:-Occupancy Certifica
BUILDING :-B1,B2,B3 &
Ref No.TIS/4697/PAN/TC
Dated:-23-03-2016
Ref No.VP/SOG/TIS/2013-2014
Dated:-18-12-2013
Ref No. TIS/4697/PAN/TCP/13
Dated:-14/08/2013
Ref No. TIS/4697/PAN/4/TCP/
Dated:-27-12-2010
BLOCK-A,B,C & CLU
FLOOR PLANS
SOARES & ASSO

DWG:-3B/05

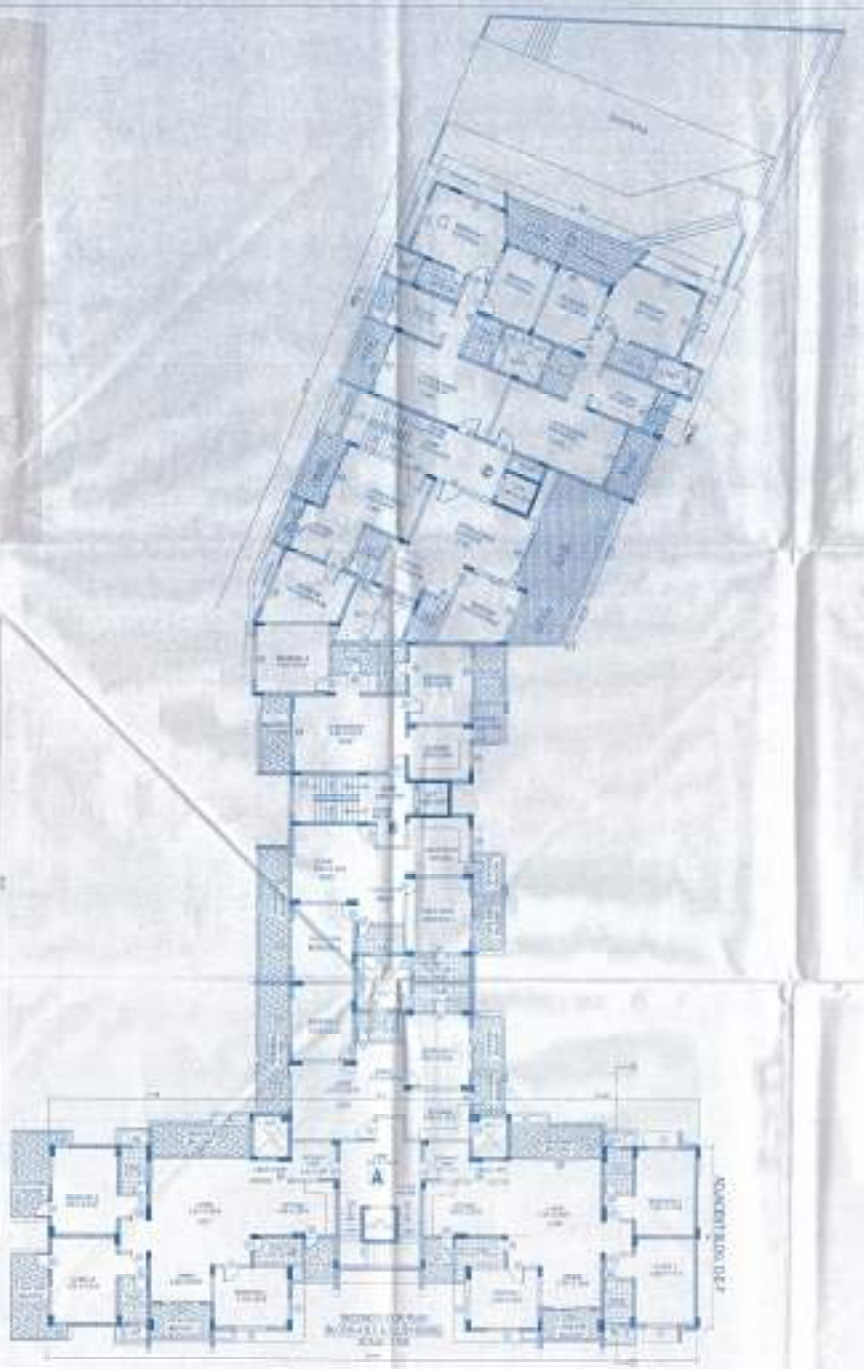

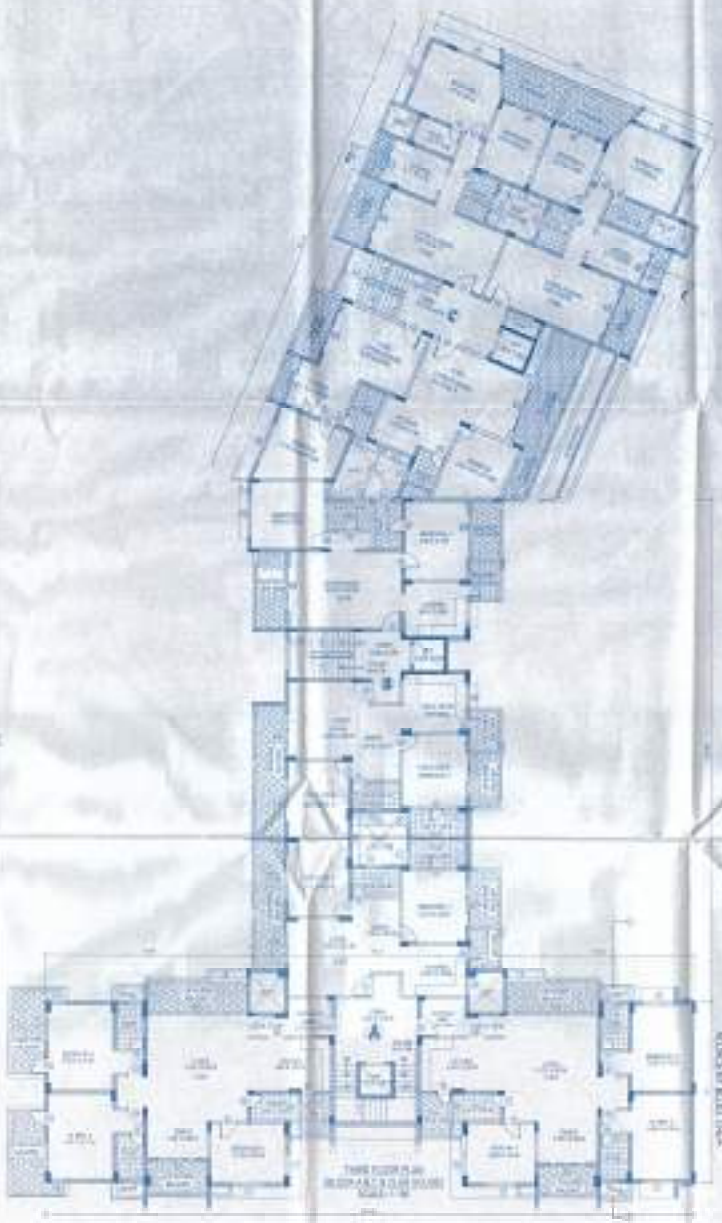

Note:-Occupancy Certificate issued for
BUILDING =B1,B2,B3 & B4
Ref No.TIS/6697/PAN/TCP/16/424
Dated:-23-03-2016

Ref No.VP/BOC/TIS/2013-2014/1457
Dated:-19-12-2013

Ref No. TIS/6697/PAN/TCP/13/1388
Dated:-14/08/2013

Ref No. TIS/6697/PAN/NBTCP/10/1751
Dated:27-12-2010

BLOCK-A,B,C & CLUB HOUSE

ARCHITECT | OWNER

M/S PARSHVANATH CONSTRUCTION PVT.LTD.

PROJECT

FLOOR PLANS

SCALE: 1:100 | DRAWN BY: A.S.

DATE OF ISSUE: | DATE: 01.01.2011

SOARES & ASSOCIATES
G.T. ROAD, BORDEWALI
OLD BORE ROAD,
PANAJI, GOA.
PH: 0832 - 2226400 / 2426200
e-mail: soares99@gmail.com

AREA STATEMENT -BLOCK-A,B,C & CLUB HOUSE

FLOORS	TOTAL B.U.A. (SQ.M.)	AREA EXCLUDED FROM FSI CALCULATION					LESS ADDITIONAL		NET F.S.I. (SQ.M.)

PROPOSED COVERED AREA = [illegible] SQ.MTS
PROPOSED F.A.R = [illegible]
PROPOSED COMMERCIAL AREA = [illegible] SQ.MTS

Note:-Occupancy Certificate Issued for BUILDING -B1,B2,B3 & B4
Ref No.TIS/6697/PAN/TCP-16/424
Dated:-23-03-2016
Ref No.VP/SDG/TIS/2013-2014/1497
Dated:-18-12-2013
Ref No. TIS/6697/PAN/TCP/13/1266
Dated:-14/08/2013
Ref No. TIS/6697/PAN/49/TCP/10/1751
Dated:-27-12-2010

BLOCK-A,B,C & CLUB HOUSE

PROJECT | CLIENT


CLIENT
M/S. [illegible] CONSTRUCTION PVT. LTD.

PROJECT

TITLE: FLOOR PLANS, ELEVATION, SECTION, AREA STATEMENT & SCHEDULE OF DRAWINGS

DRG. NO. [illegible] | DRAWN BY: [illegible]
CHECKED BY: [illegible] | CHECKED BY: [illegible]
SCALE: [illegible] | DATE: [illegible]

ARCHITECTS
SOARES & ASSOCIATES
[illegible]
[illegible]
[illegible]
[illegible]
e-mail: [illegible]

DWG: 4A05

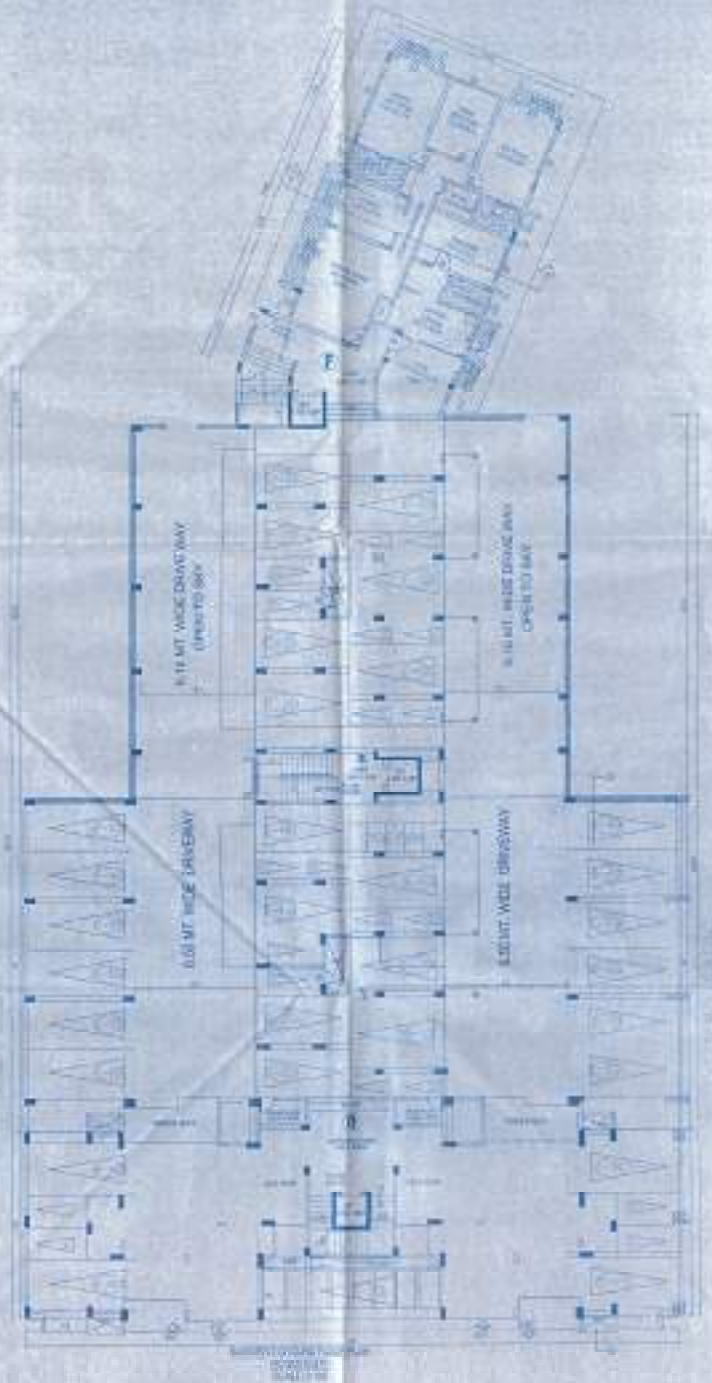

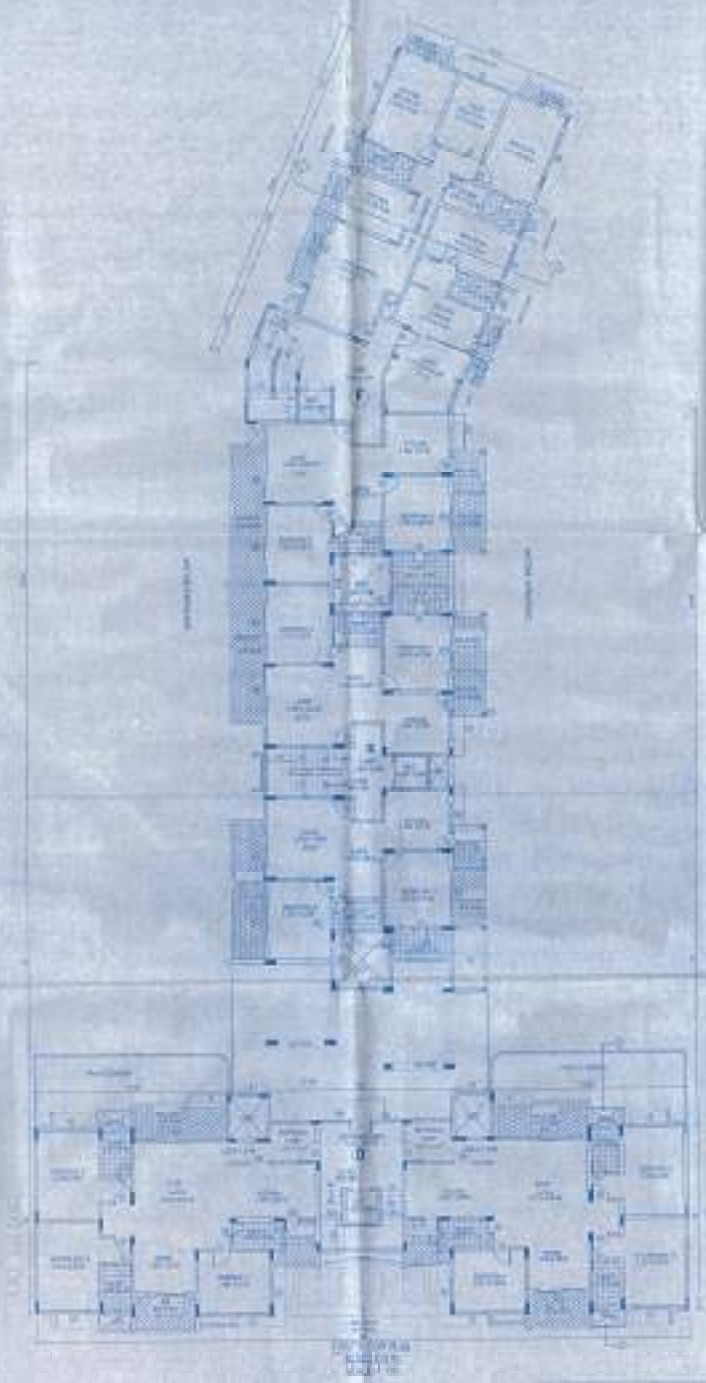

Note:-Occupancy Certificate Issued for
BUILDING =01,02,03 & 04
Ref No.TIS/6697/PAN/TCP/16/424
Dated: 23-03-2016
Ref No.VP/SOG/TIS/2013-2014/1487
Dated:-19-12-2013
Ref No. TIS/6697/PAN/TCP/13/1209
Dated:-14/10/2013
Ref No. TIS/6697/PAN/TCP/10/1751
Dated:-27-12-2010

BLOCK-D,E & F

SOARES & ASSOCIATES

DWG:-4B/05

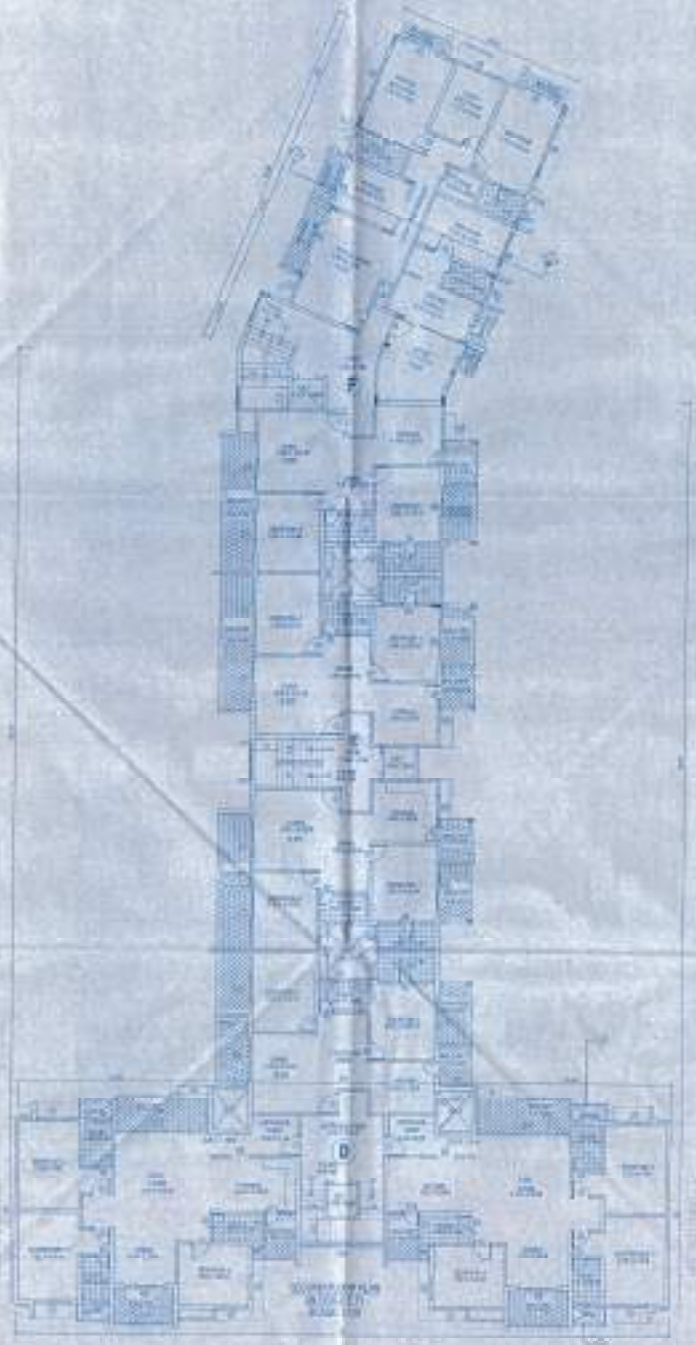

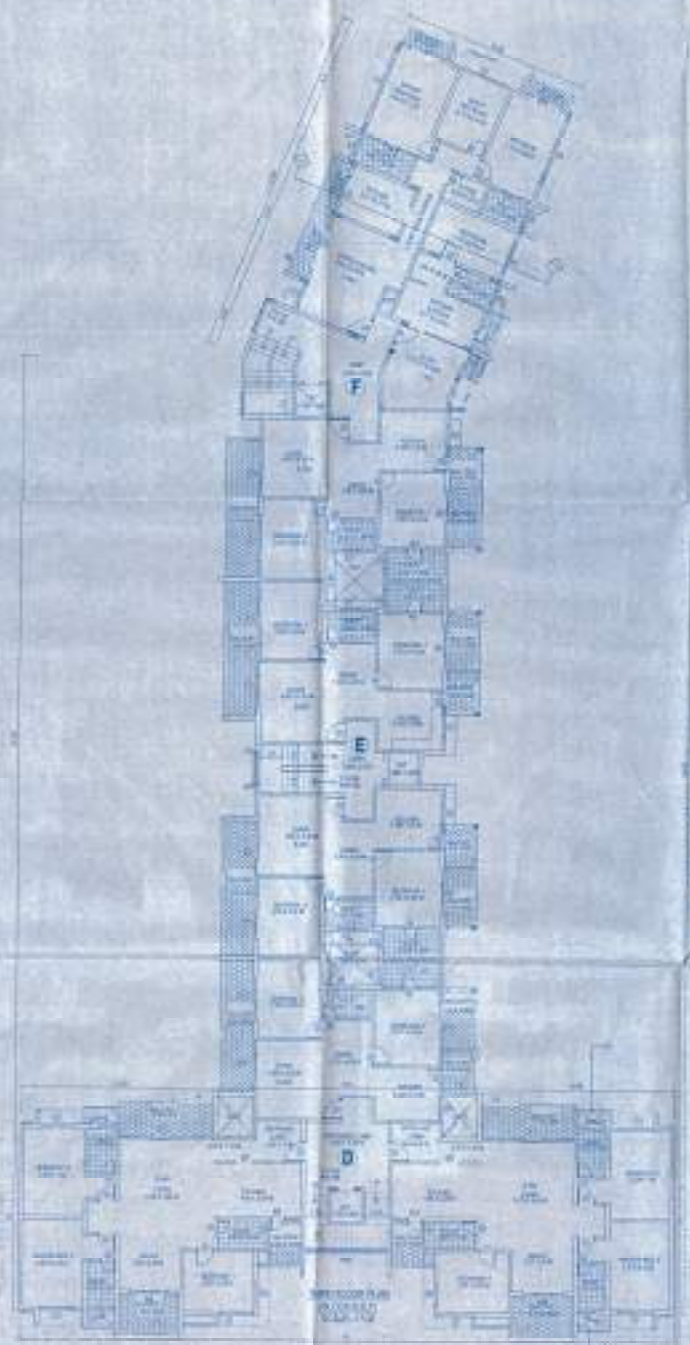

Note:-Occupancy Certificate Issued for
BUILDING – 01,02,03 & 04
Ref No.TIS/6697/PAN/TCP/16/424
Dated:-23-03-2016
Ref No.VP/SOG/TIS/2013-2014/1487
Dated:-18-12-2013
Ref No. TIS/6697/PAN/TCP/13/1266
Dated:-14/08/2013
Ref No. TIS-6697/PAN/13/TCP/10/1751
Dated:27-12-2010

BLOCK-D,E & F

OWNER


FLOOR PLANS

ARCHITECTS
SOARES & ASSOCIATES

DWG-4C/05




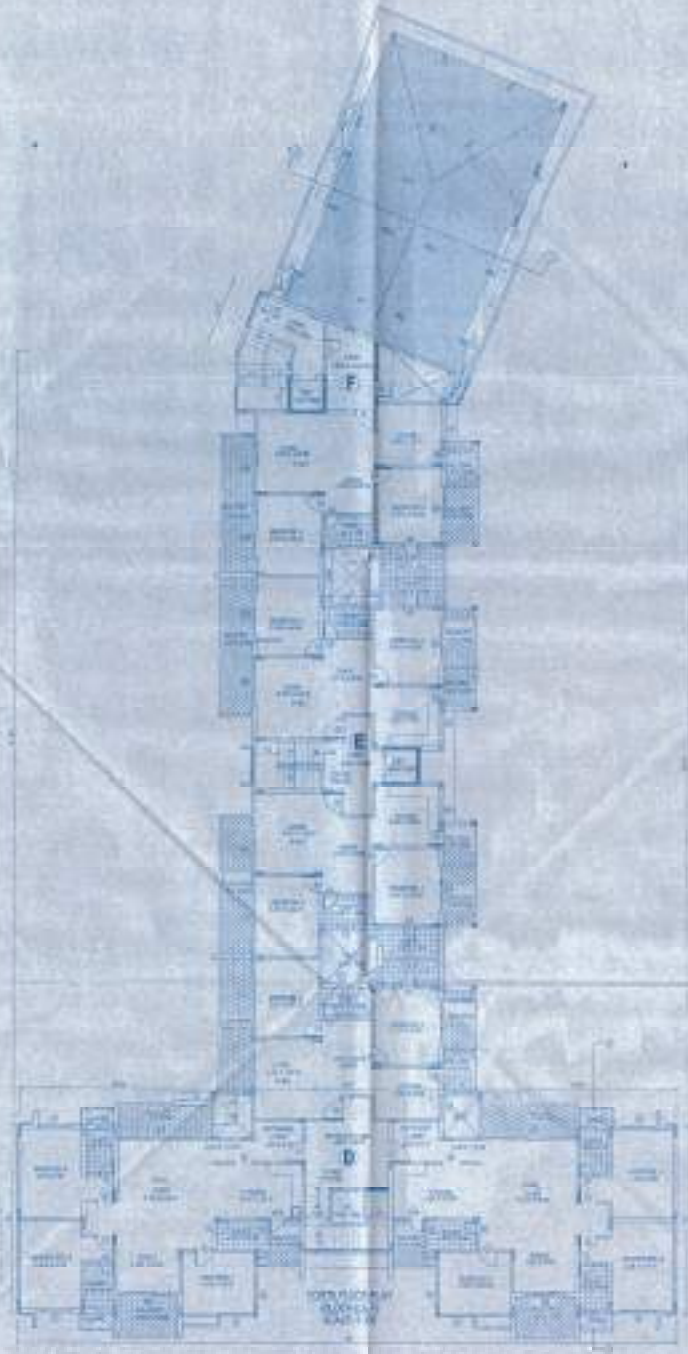

ELEVATION
SCALE 1:100

SECTION 1-1
SCALE 1:100

SECTION 2-2
SCALE 1:100

Note:-Occupancy Certificate Issued for
BUILDING -B1,B2,B3 & B4
Ref No.T15/6697/PAN/TCP/16/424
Dated:-23-03-2016

Ref No.VP/SQG/TS/2013/2014/1497
Dated:-18-12-2013

Ref No. T15/6697/PAN/TCP/13/1200
Dated:-14/05/2013

Ref No. T15/6697/PAN/49/TCP/10/1751
Dated:-27-12-2010

BLOCK-D,E & F

ARCHITECT | CLIENT









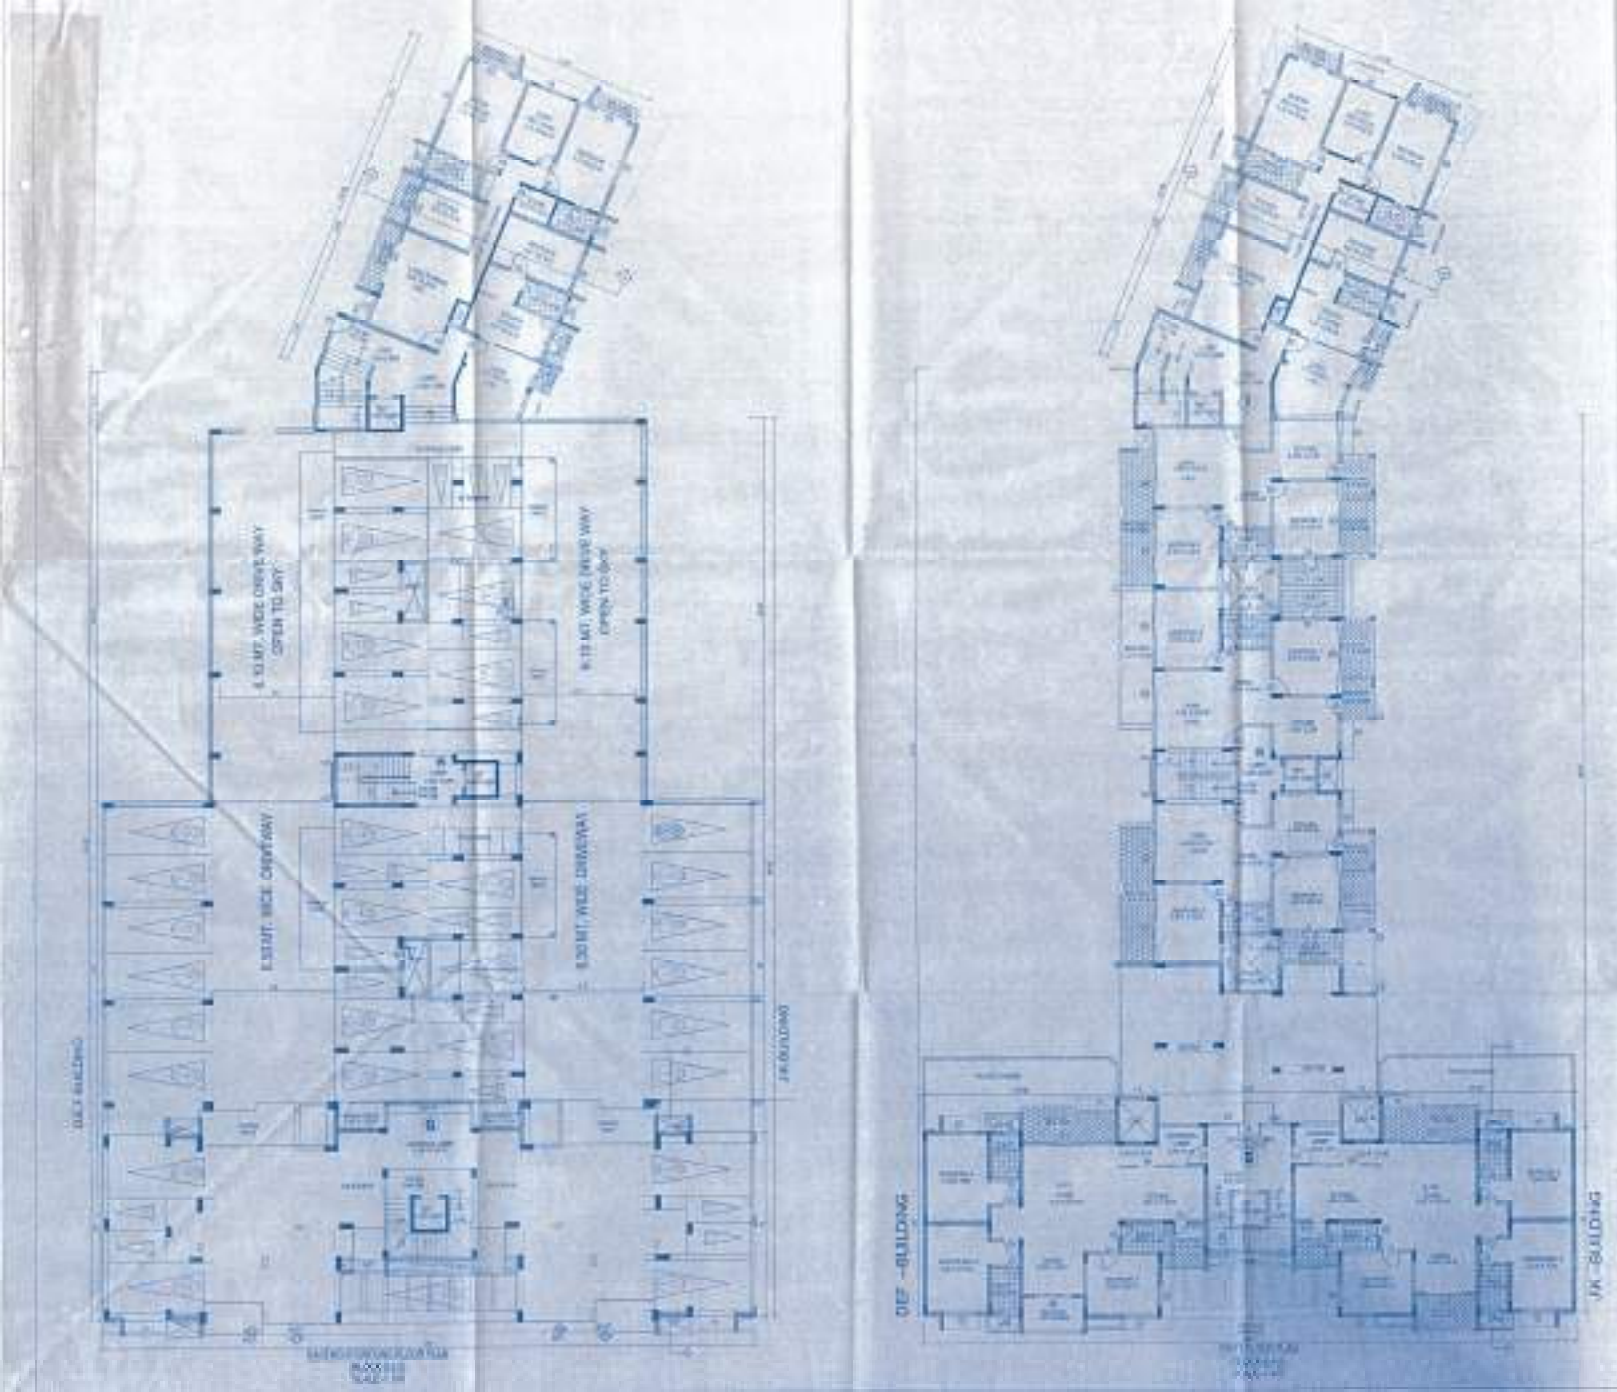
DWG:-SA/05
6.10 MT. WIDE DRIVE WAY OPEN TO SKY
6.10 MT. WIDE DRIVE WAY OPEN TO SKY
5.50MT. WIDE DRIVEWAY
5.50MT. WIDE DRIVEWAY
DEF - BUILDING
JK BUILDING
Note:-Occupancy Certificate Issued for BUILDING =B1,B2,B3 & B4
Ref No.TIS/6697/PAN/TCP/16/424
Dated:-23-03-2016
Ref No.VP/SDG/TIS/2013-2014/1497
Dated:-18-12-2013
Ref No. TIS/6697/PAN/TCP/13/1266
Dated:-14/08/2013
Ref No. TIS/6697/PAN/49/TCP/10/1751
Dated:-23-12-2010
BLOCK-G,H & I
Bryan J. Soares
FLOOR PLANS
SOARES & ASSOCIATES

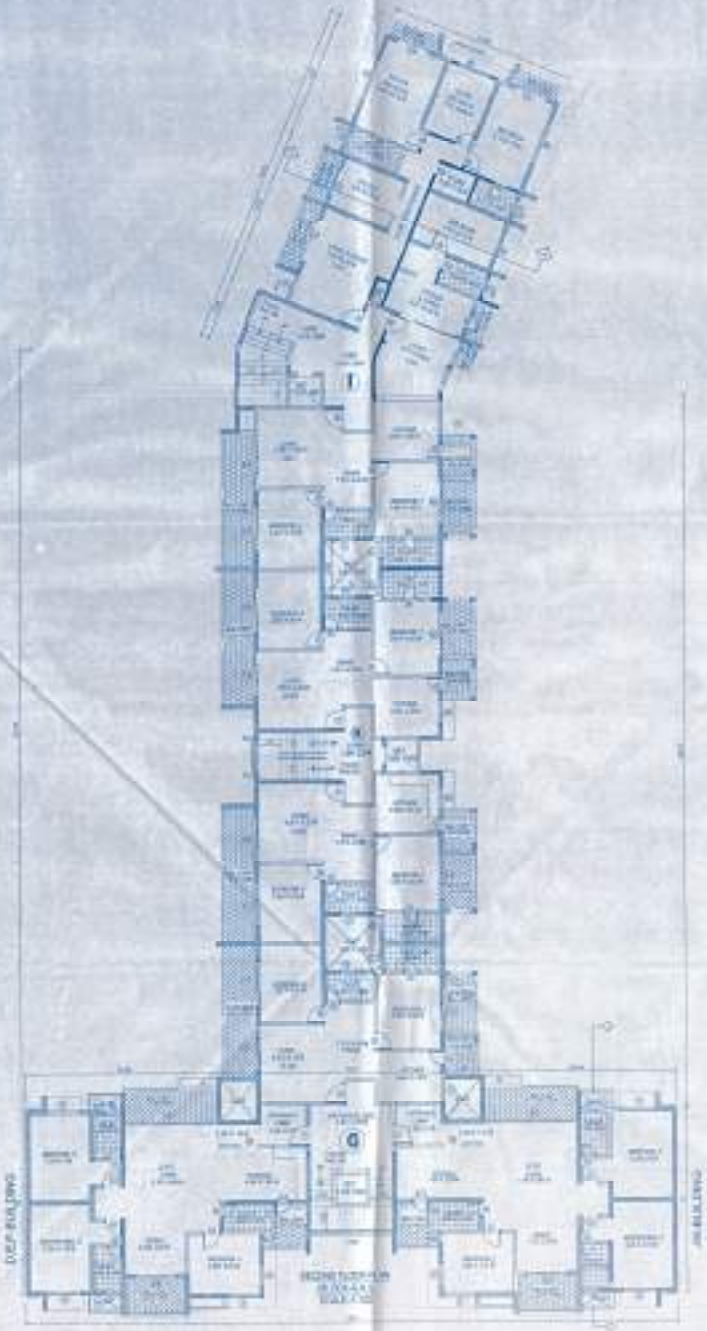

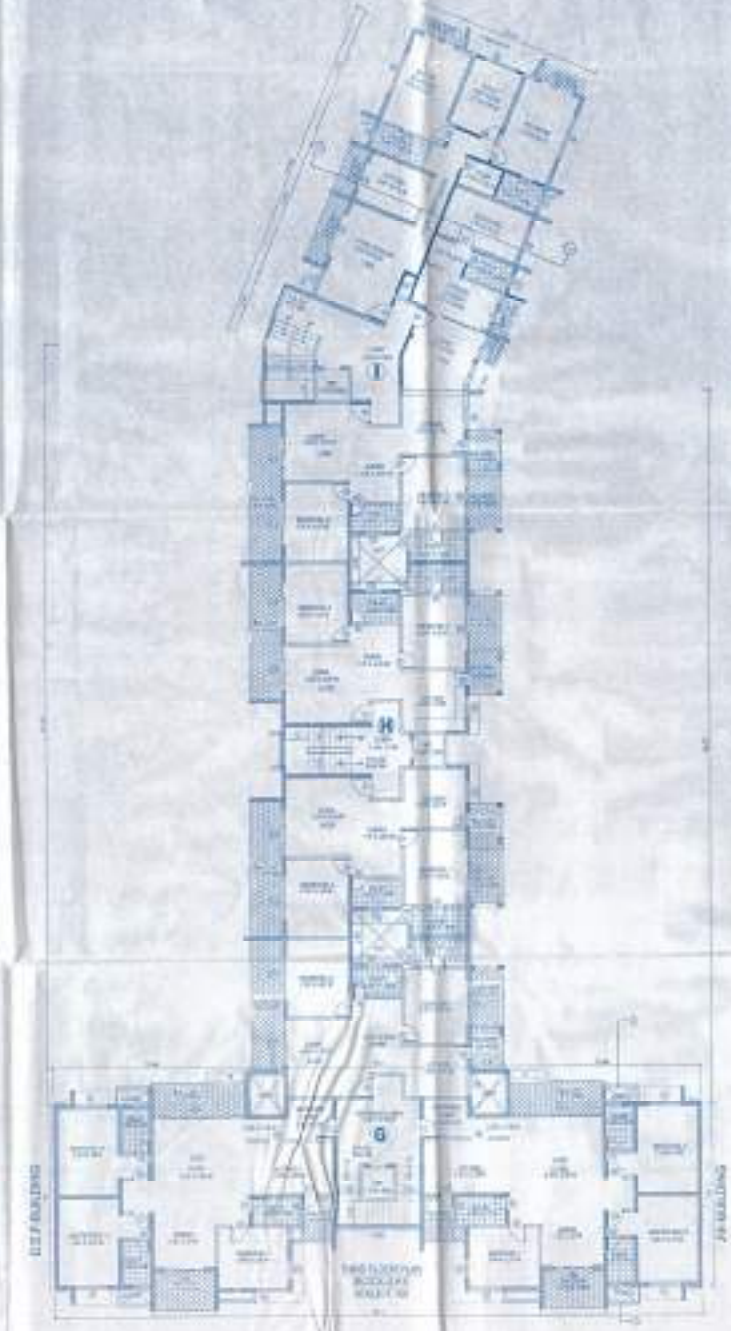

Note:-Occupancy Certificate Issued for
BUILDING =B1,B2,B3 & B4
Ref No.TIS/6697/PAN/TCP/16424
Dated:-23-03-2016

Ref No.VP/SOQ/TIS/2013-2014/1497
Dated:-16-12-2013

Ref No. TIS/6697/PAN/TCP/13/1288
Dated:-14/08/2013

Ref No. TIS/6697/PAN/18/TCP/18/1751
Dated:-27-12-2019

BLOCK-G,H & I

ARCHITECT | CLIENT


FLOOR PLAN

ARCHITECTS
SOARES & ASSOCIATES

DWG.-SC/05

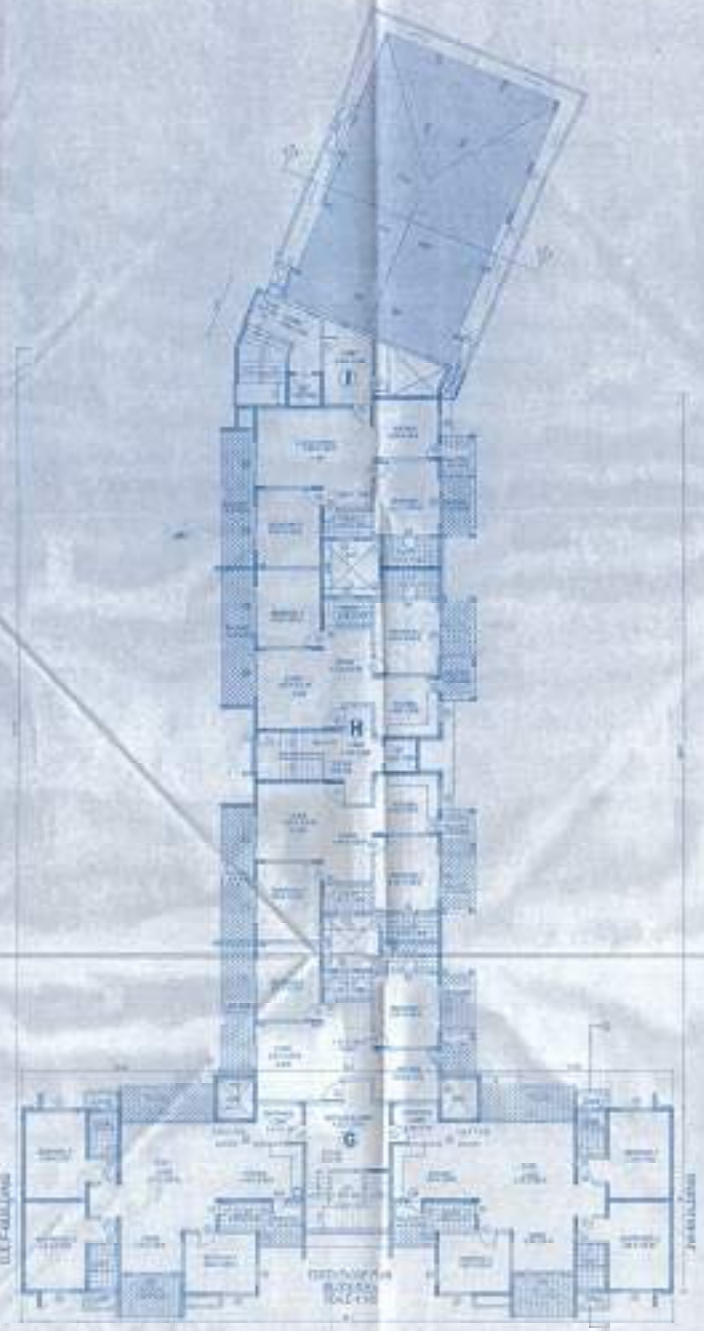

ELEVATION

Note:-Occupancy Certificate Issued for BUILDING -B1,B2,B3 & B4
Ref No.TIS/6697/PAN/TCP/16/424
Dated:-23-03-2016

Ref No.VP/SOG/TIS/2013-2014/1497
Dated:-15-12-2013

Ref No. TIS/6697/PAN/TCP/13/1200
Dated:-14/08/2013

Ref No. TIS/6697/PAN/4B/TCP/10/1751
Dated:-27-12-2010

BLOCK-G,H & I













