



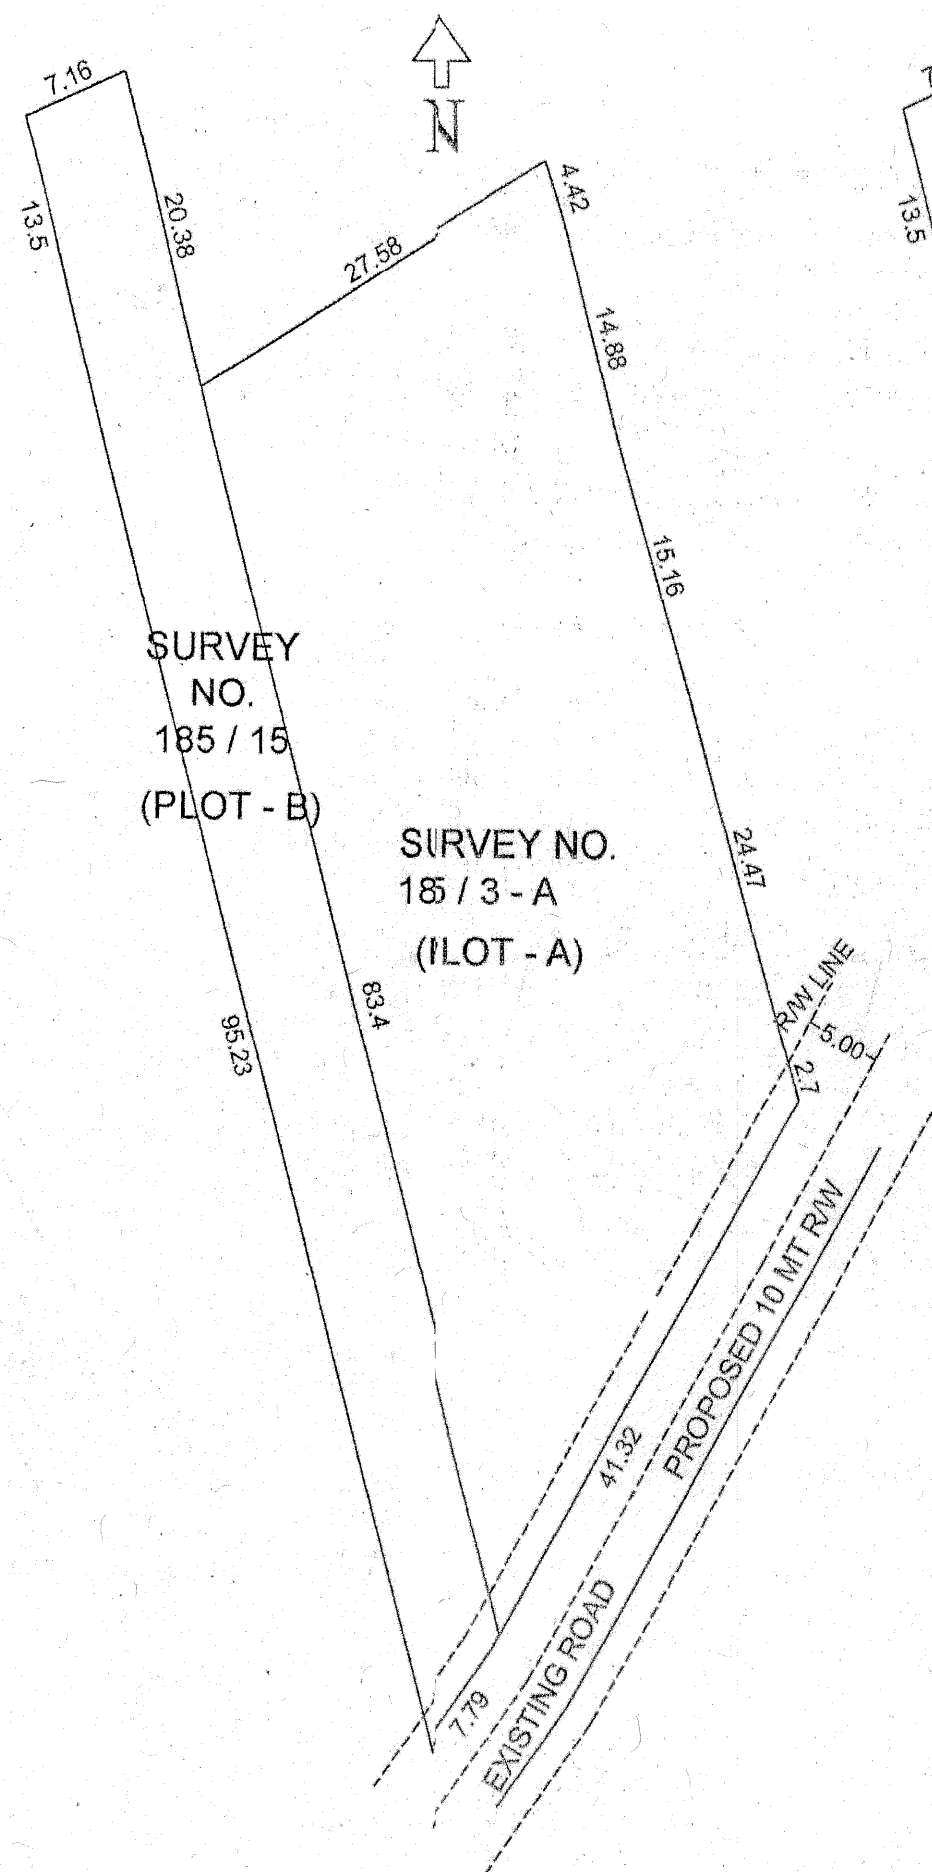

PLOT BEFORE AMALGAMATION
SCALE - 1500

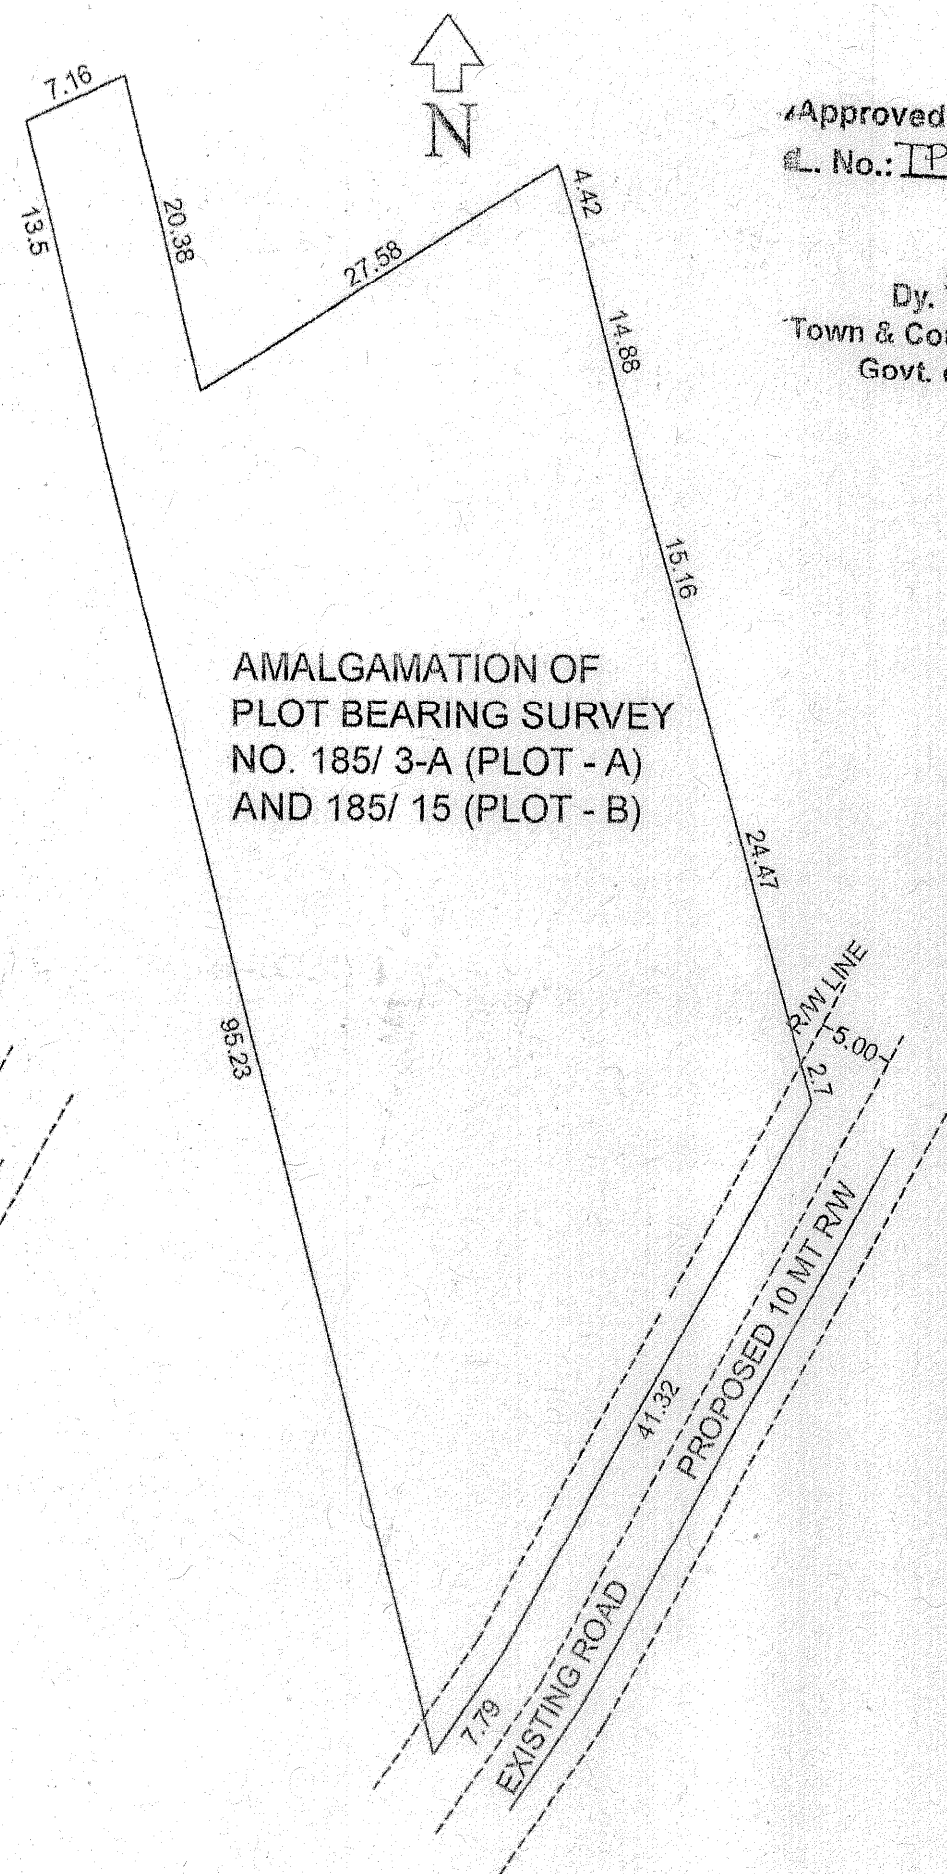

PLOT AFTER AMALGAMATION
SCALE - 1:500

Approved with condition vide
L. No.: TPB/2494/SOC/2022/4890
23/8/2022
Dy. Town Planner
Town & Country Planning Dept.
Govt. of Goa, Mapusa

SURVEY NO. 185/ 3-A (PLOT - A)	
TOTAL PLOT AREA	2075.00 SQM
SURVEY NO. 185/ 15 (PLOT - B)	
TOTAL PLOT AREA	700.00 SQM
TOTAL AREA AFTER AMALGAMATION OF PLOT A AND PLOT B	2775.00 SQM

PROPOSED AMALGAMATION OF PLOT BEARING SURVEY
NO. 185/ 3-A AND 185/15 SITUATED AT SOCCOUR, BARDEZ,
GOA BELONGING TO MR. MADHURAM SHRIDHAR

P.O.A : MR. MAHESH R. ADWALPALKAR

P.O.A SIGNATURE

ENGINEER'S SIGNATURE

MR. NISHANT KUMAR JHA
Regd. ENGINEER
Regd. No. ER/0061/2020