

GOVERNMENT OF GOA
DIRECTORATE OF SETTLEMENT & LAND RECORDS
PANAJI - GOA

PLAN

OF THE LAND BEARING SURVEY No.215/6, SITUATED AT BANDORA VILLAGE
OF PONDIA TALUKA, APPLIED BY M/S SUNRISE CASHEW INDUSTRIES,
SHRI MAHADEV NAGOLI NAIK PALANG AND SHRI RAMANAND NAGOLI NAIK PALANG FOR THE
CONVERSION OF USE OF LAND FROM AGRICULTURAL TO NON AGRICULTURAL
PURPOSE VIDE ORDER OF CASE NO.RB/CNV/PON/COILL/09/2012 DATED 10-11-2013
FROM DEPUTY COLLECTOR (REVENUE), PANAJI- GOA.

SCALE : 1:1000



 PROPOSED AREA FOR CONVERSION = 44400 Sq. Mts.



HIGH TENSION ELECTRICAL LINE PASSING THROUGH THE PLOT

ELECTRICAL POLE

VILLAGE BOUNDARY PRIOR

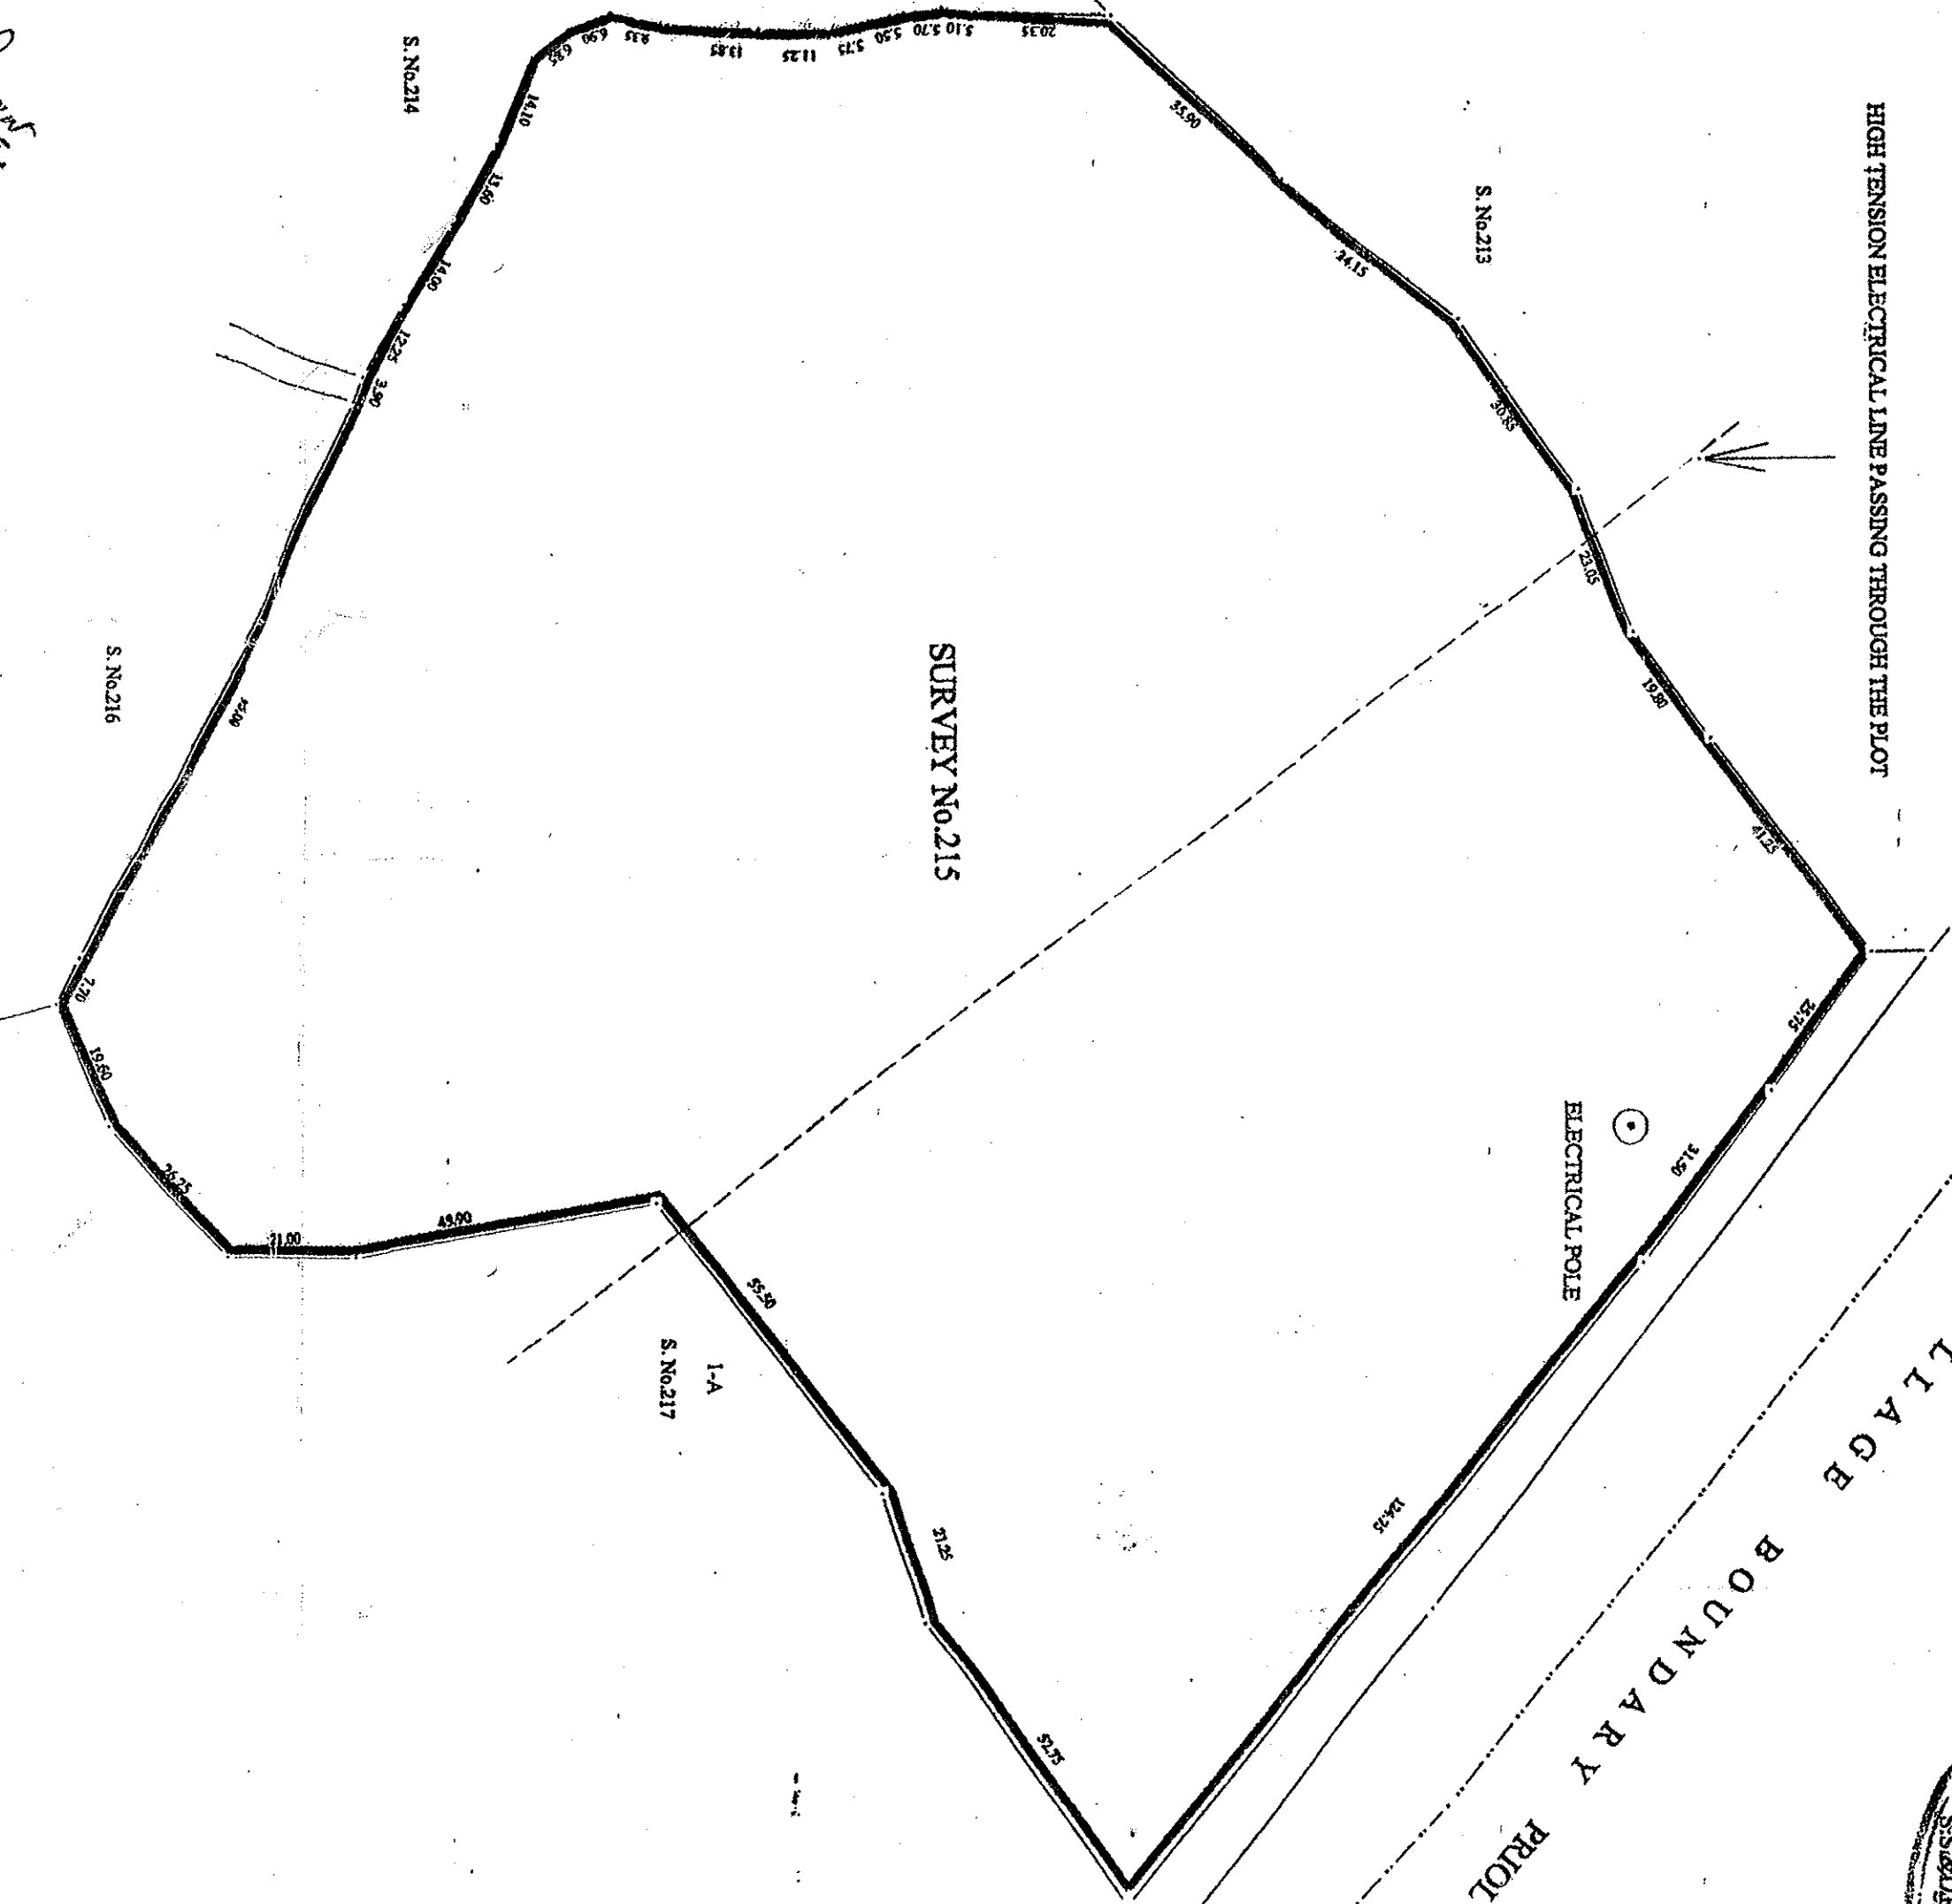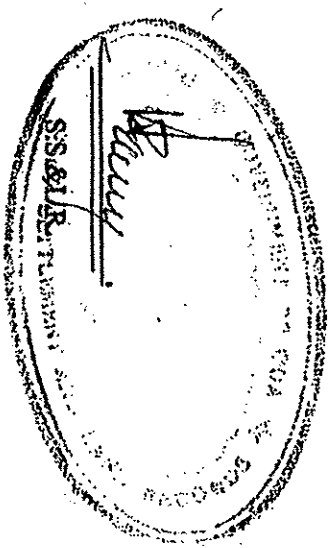

Prepared by
GUNAKAR N. SAWANT (G.S.)
PREPARED BY

SURVEYED ON: 14/01/2014

Verified by
MANJESH KHOKAR (H.S.)
VERIFIED BY

File No: 8-227/DSL.R-13