
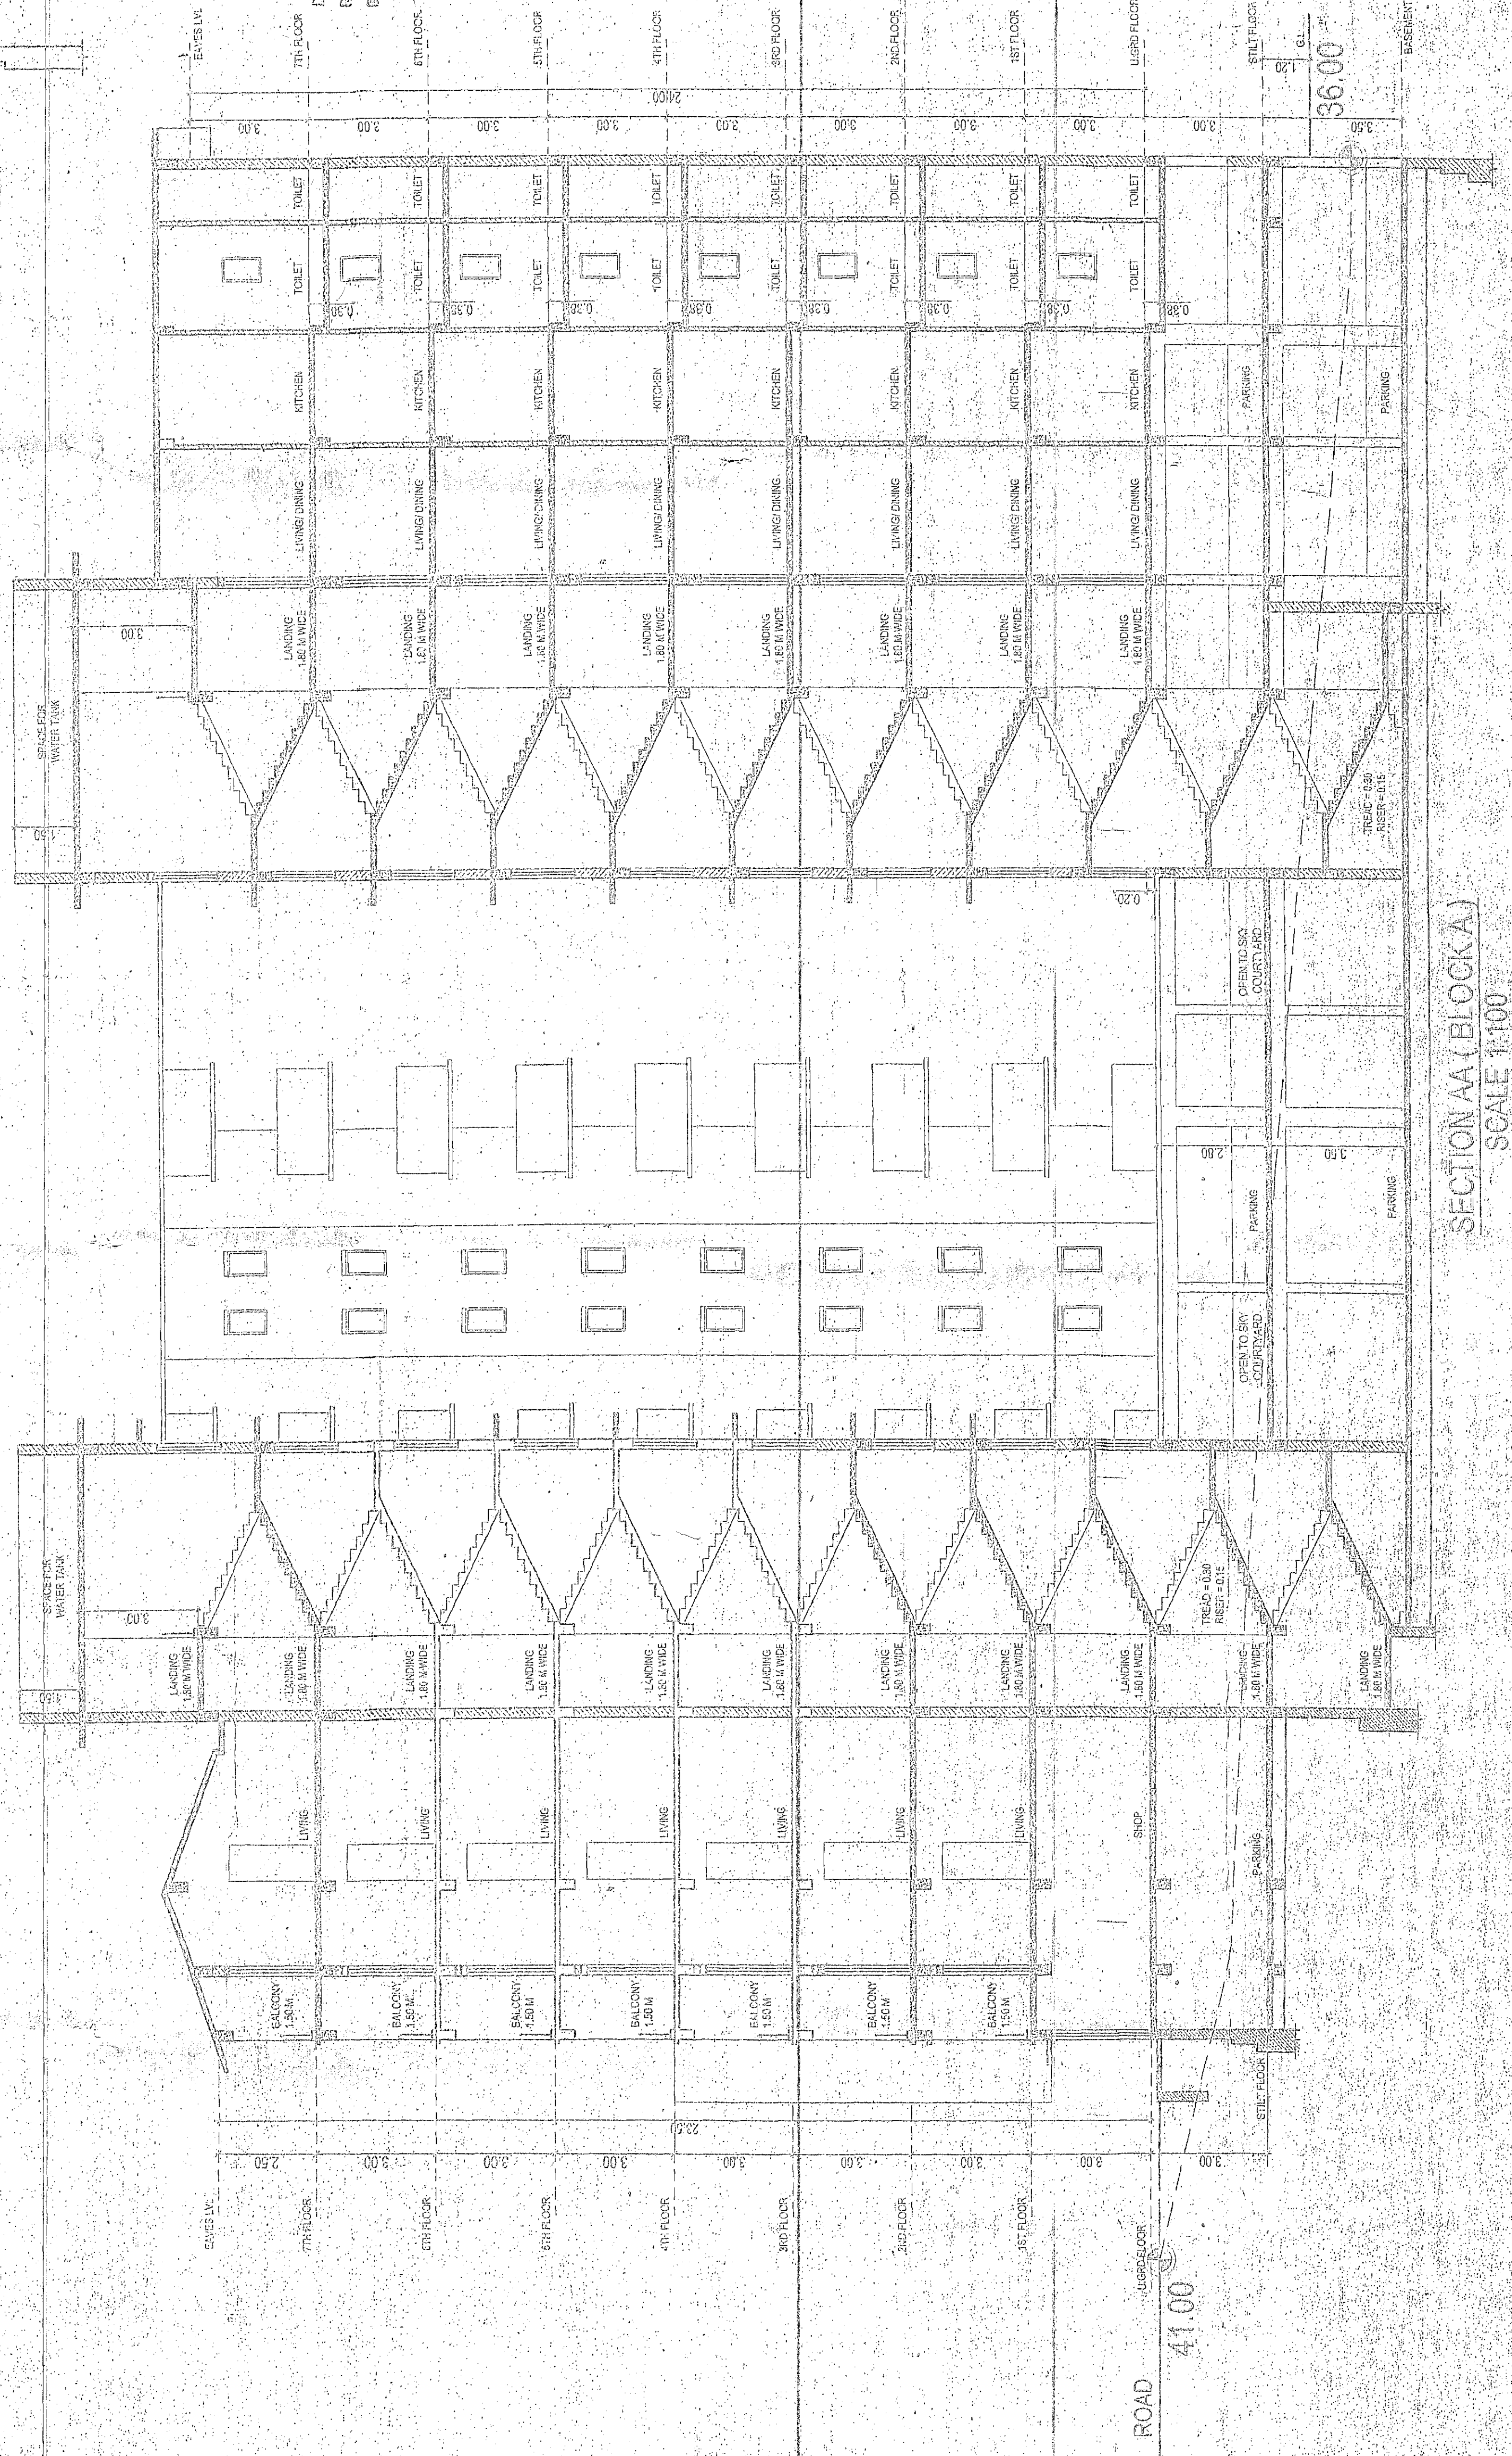
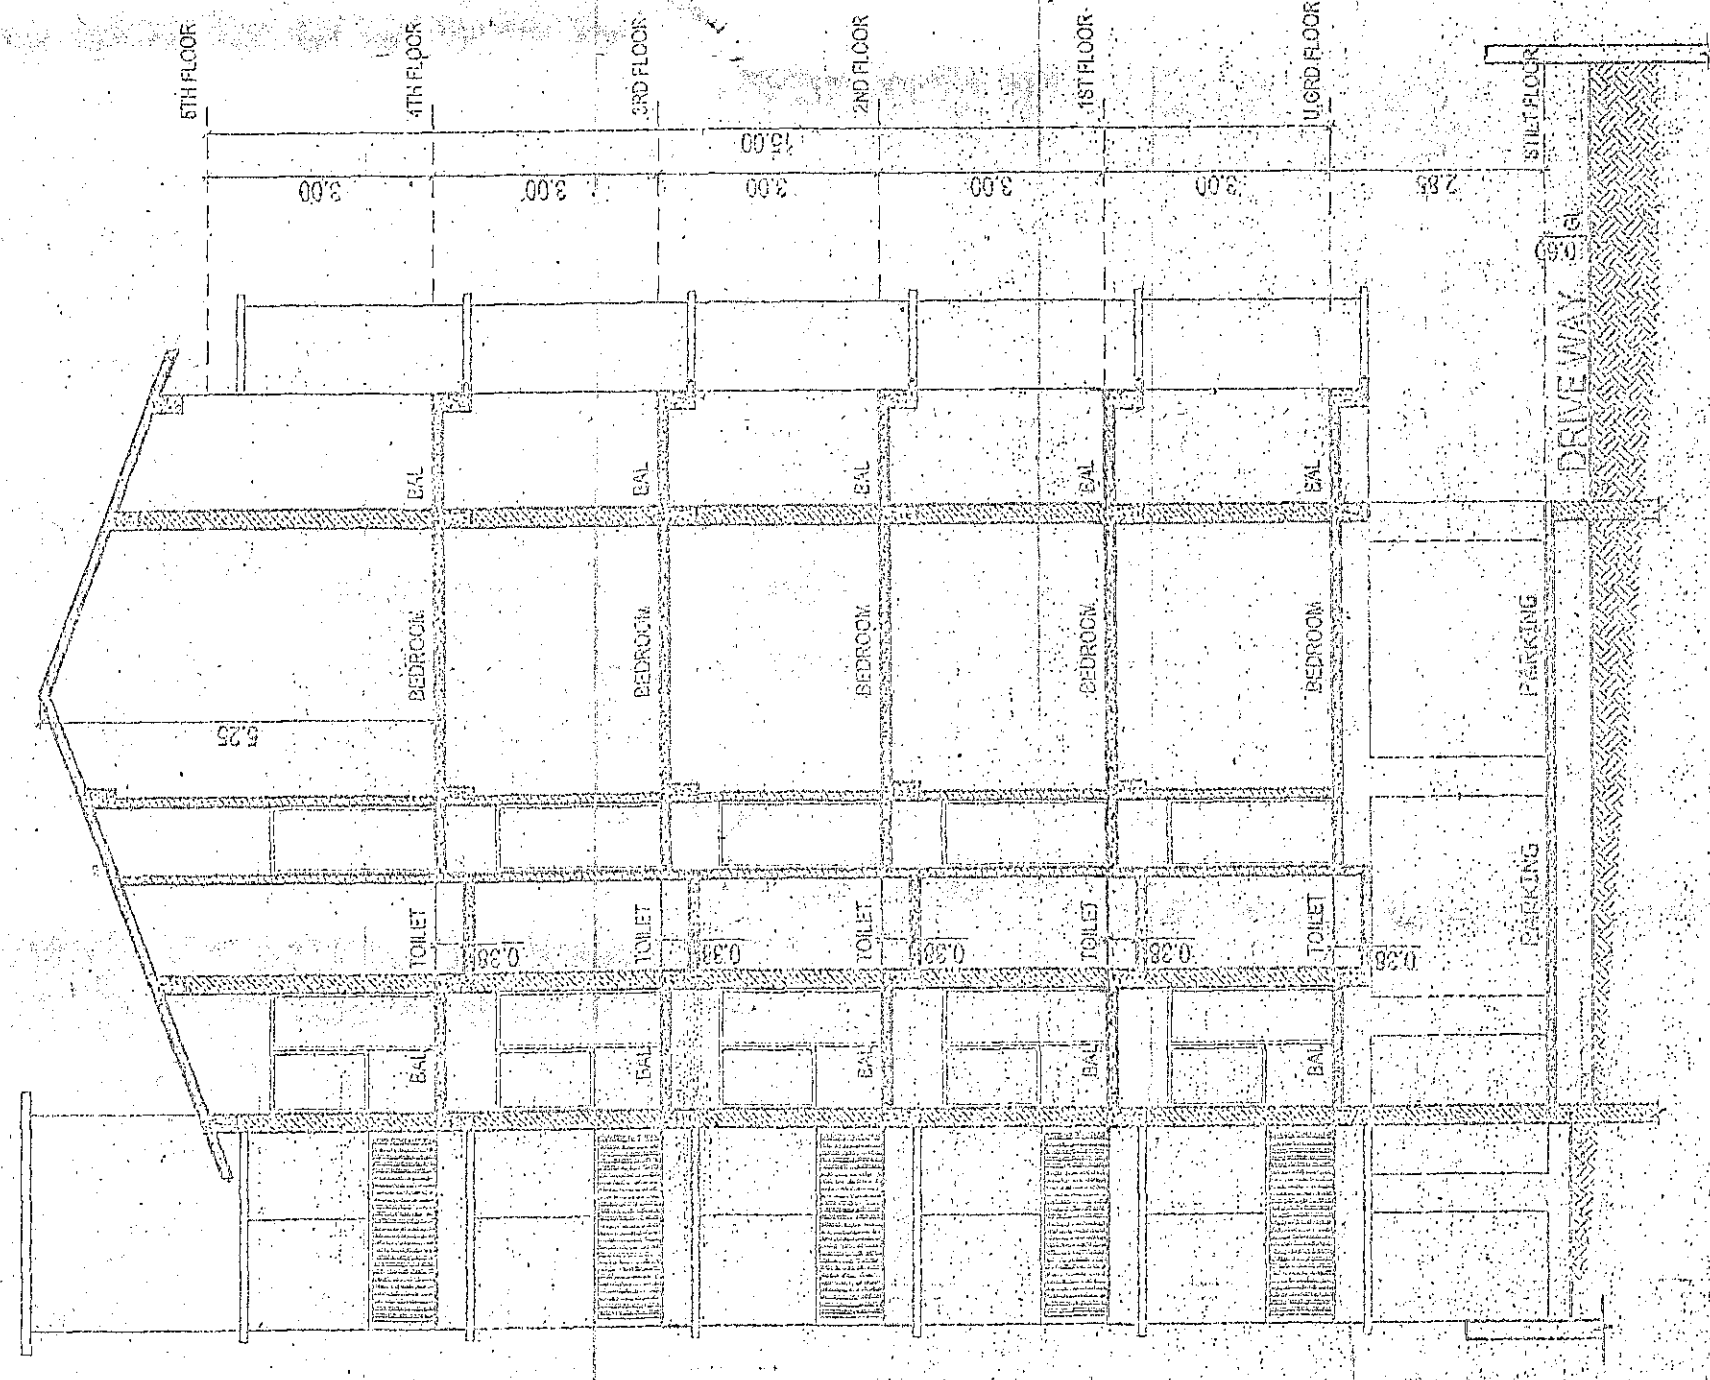
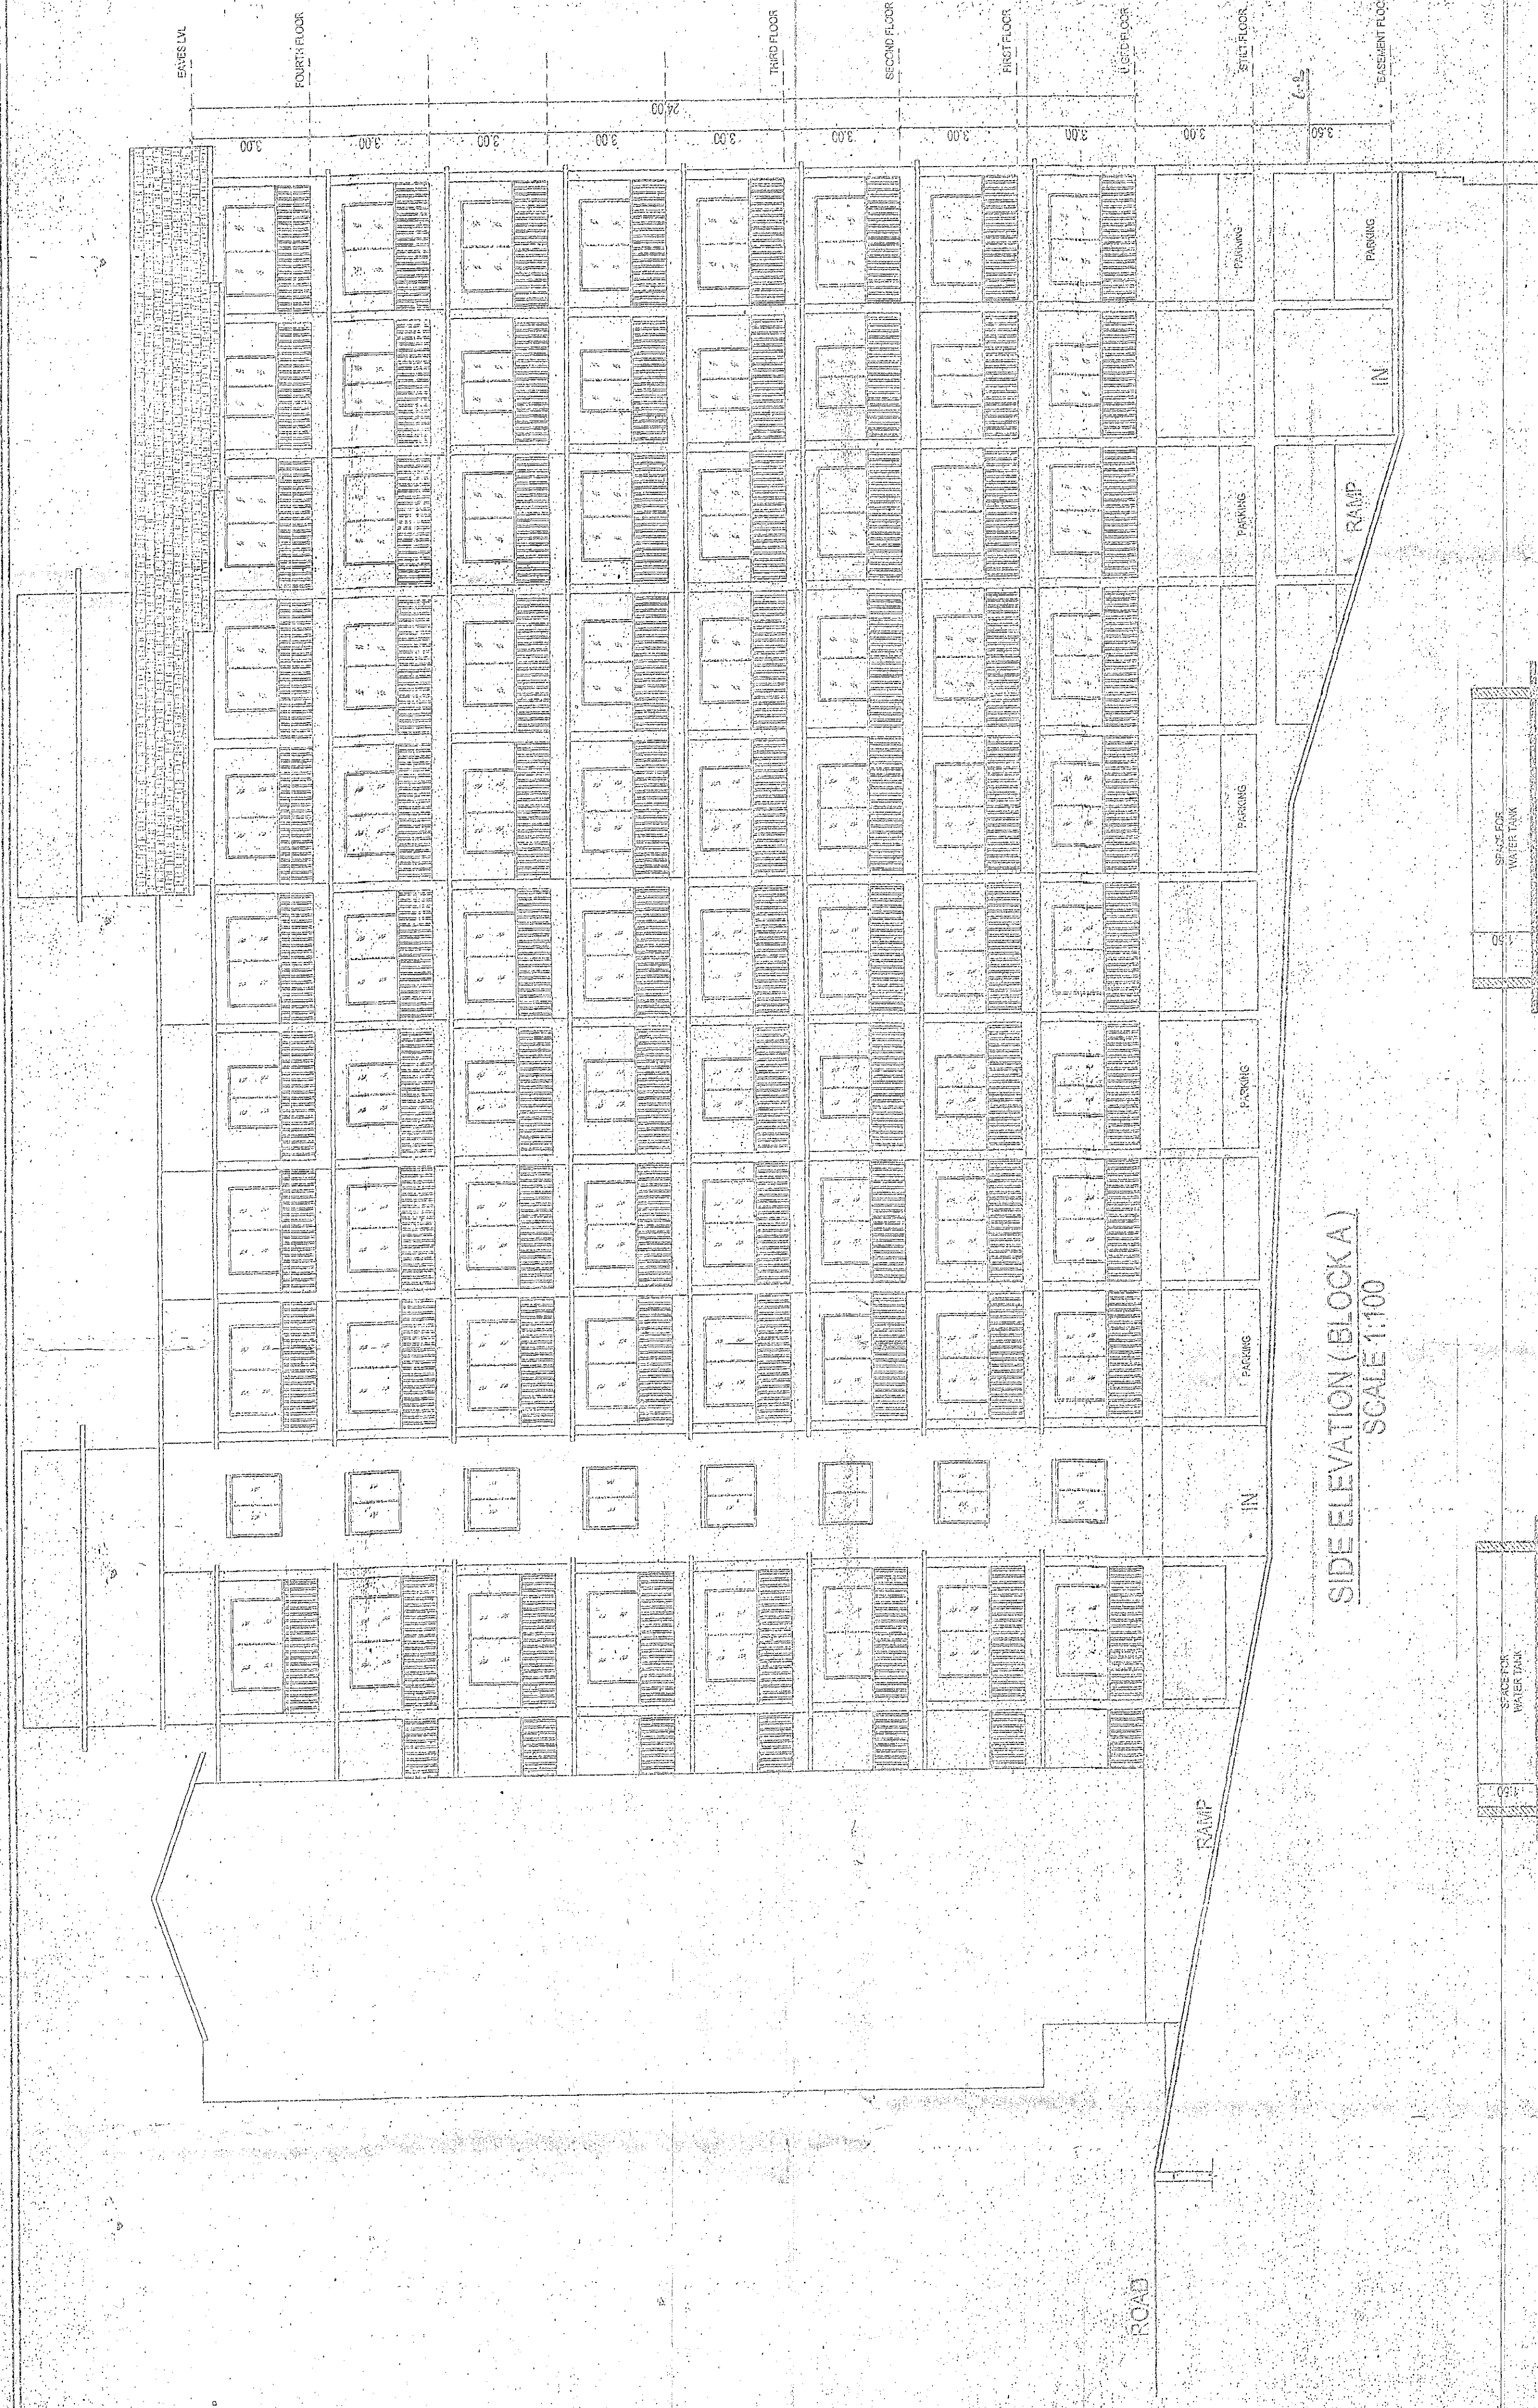


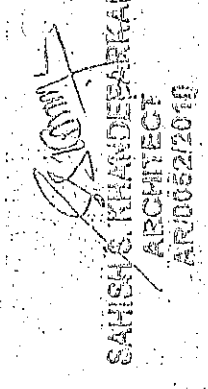

APPROVED FOR DEVELOPMENT PERMITS
 Regd. Date: 12/11/2018
 Date: 12/11/2018

APPROVED FOR DEVELOPMENT PERMITS
 Regd. Date: 12/11/2018
 Date: 12/11/2018

ARCHITECT	SAHISH S. KHADEPARKAR Architect / Interior Designer X-5, A-1, Jain Complex, Rua De Quera, Parali - Goa 403001, Ph 0832 (2230990) / M-9823171331, email: sahishk@rediffmail.com		
CLIENT	THE ROMODAYA CO-OPERATIVE HOUSING SOCIETY LIMITED		
JOB TITLE	PROPOSED RESIDENTIAL BUILDING VRINDA VALLEY FOR THE ROMODAYA CO-OPERATIVE HOUSING SOCIETY LIMITED ON PROPERTY BEARING P.T.S NO. - 465, CHALTA NO 35 AT VISOO CITY, MORMUGAO TALUQA, GOA.		
SHEET TITLE	SUBMISSION DRAWING		
DESIGN BY	SCALE	DWG No	
YOSHISADARI	1:100, 1:200, 1:500	02	
DATE	10/01/2017		
ARCHITECT SIGN.	 SAHISH S. KHADEPARKAR ARCHITECT REGD. NO. 12/11/2018		
OWNER SIGN.	 THE ROMODAYA CO-OPERATIVE HOUSING SOCIETY LIMITED		