











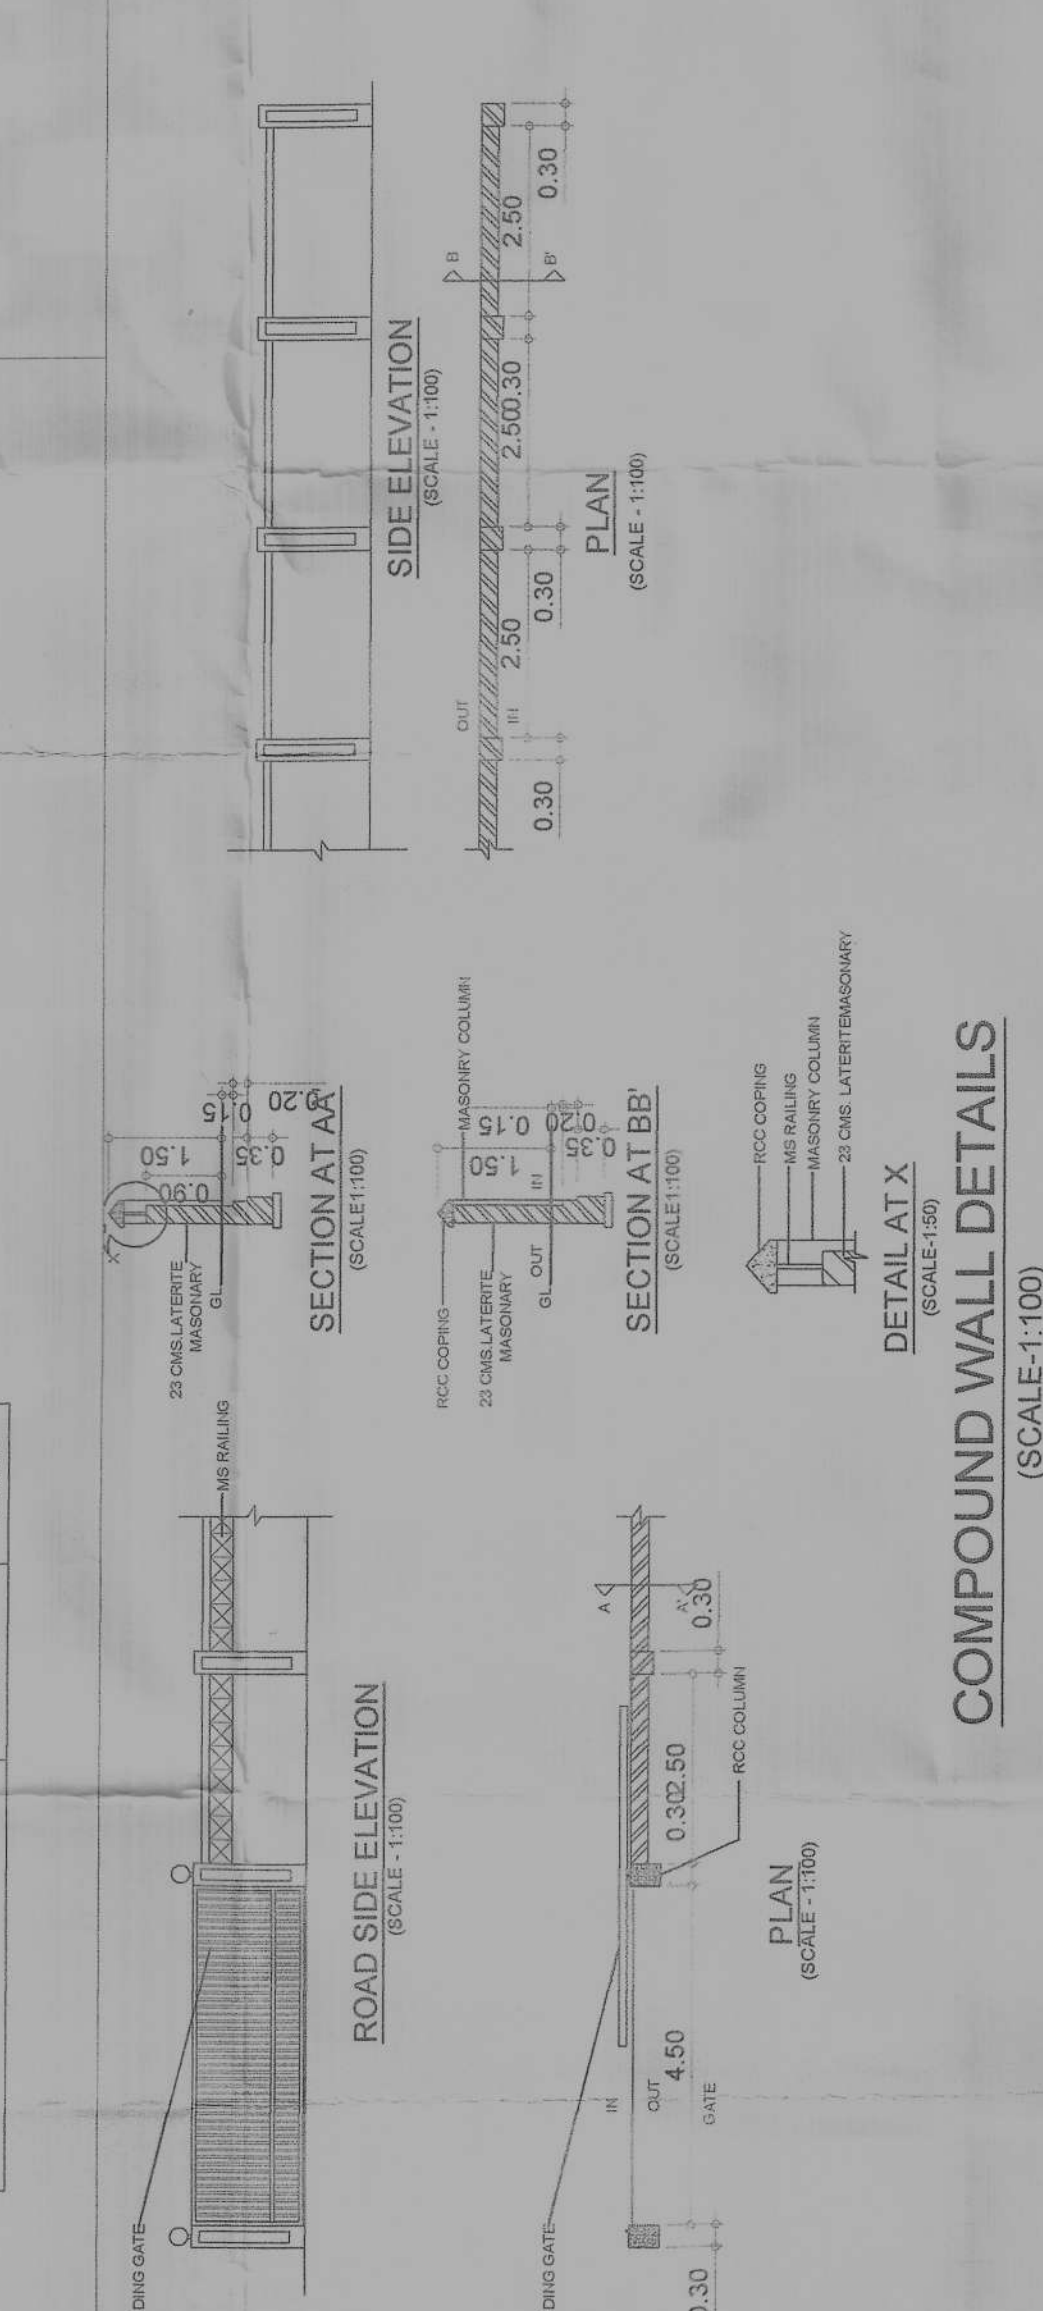

COMPOUND WALL DETAILS (SCALE: 1:100)

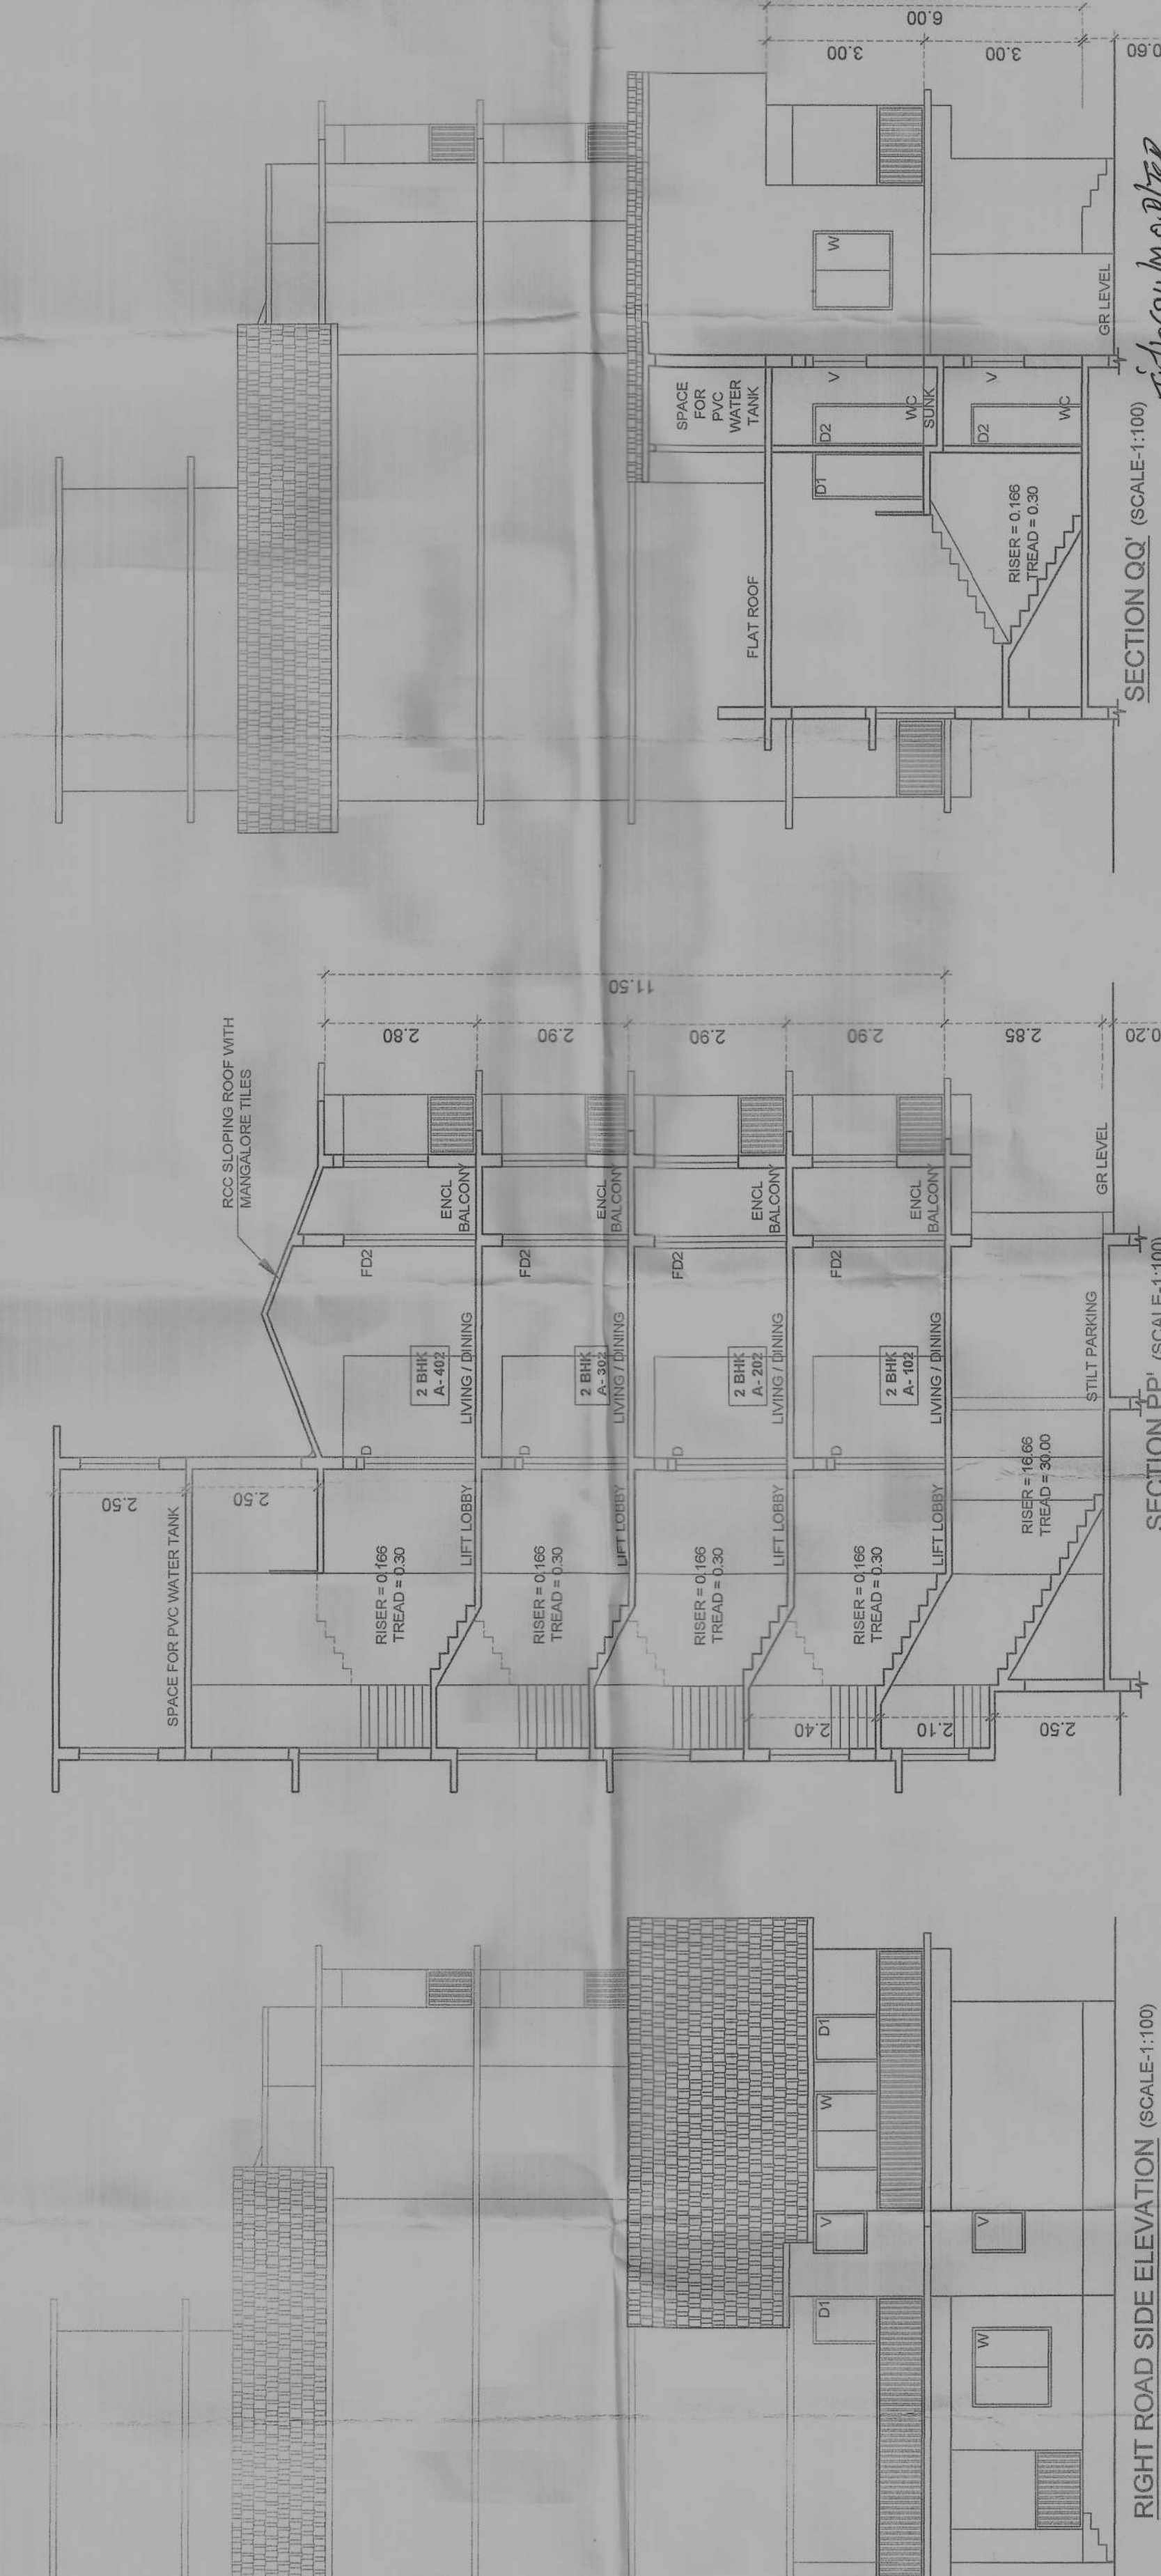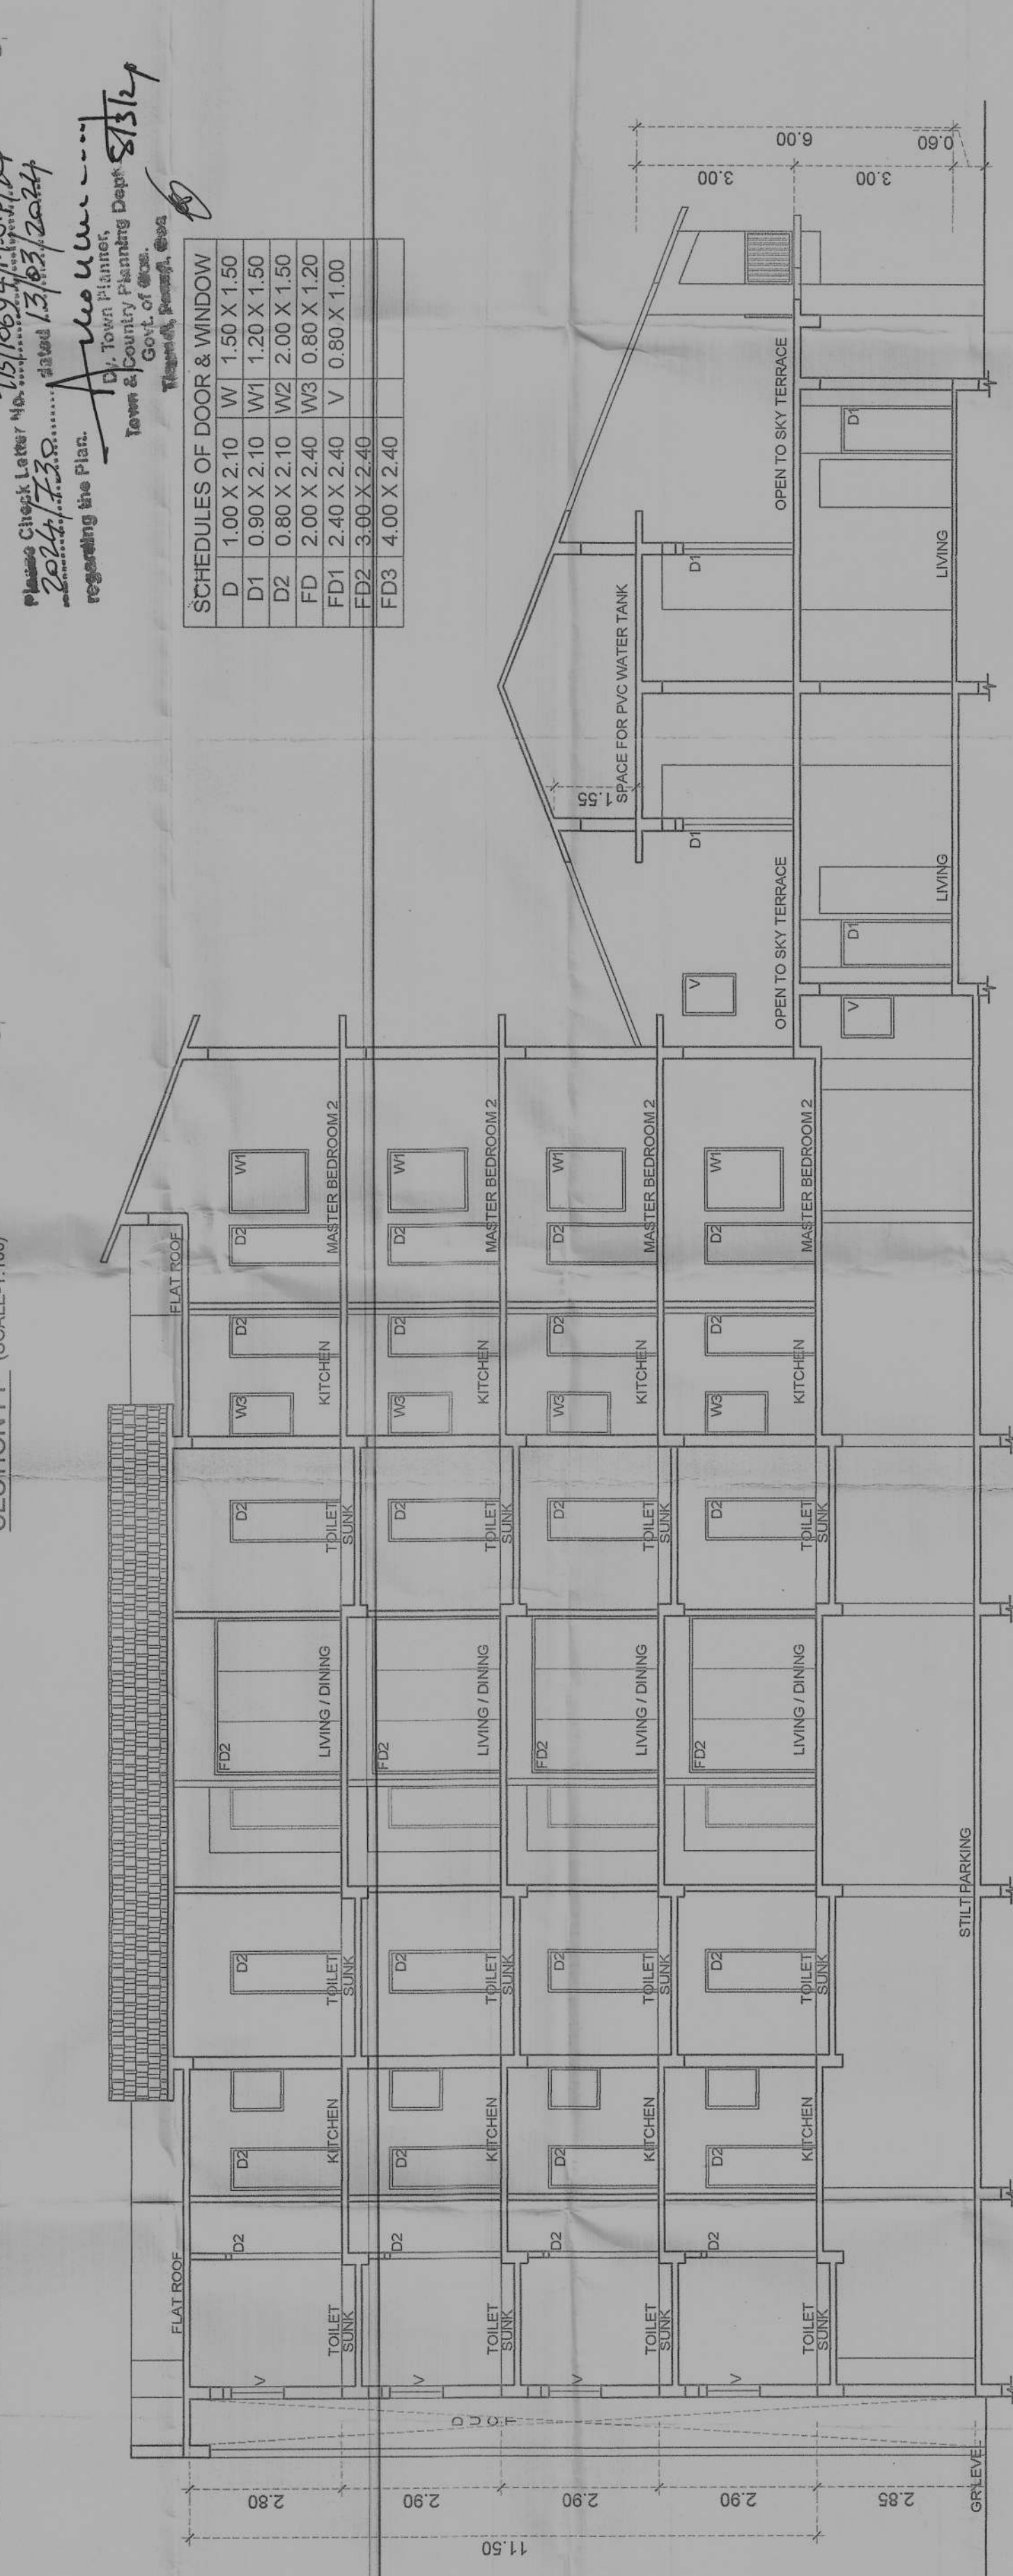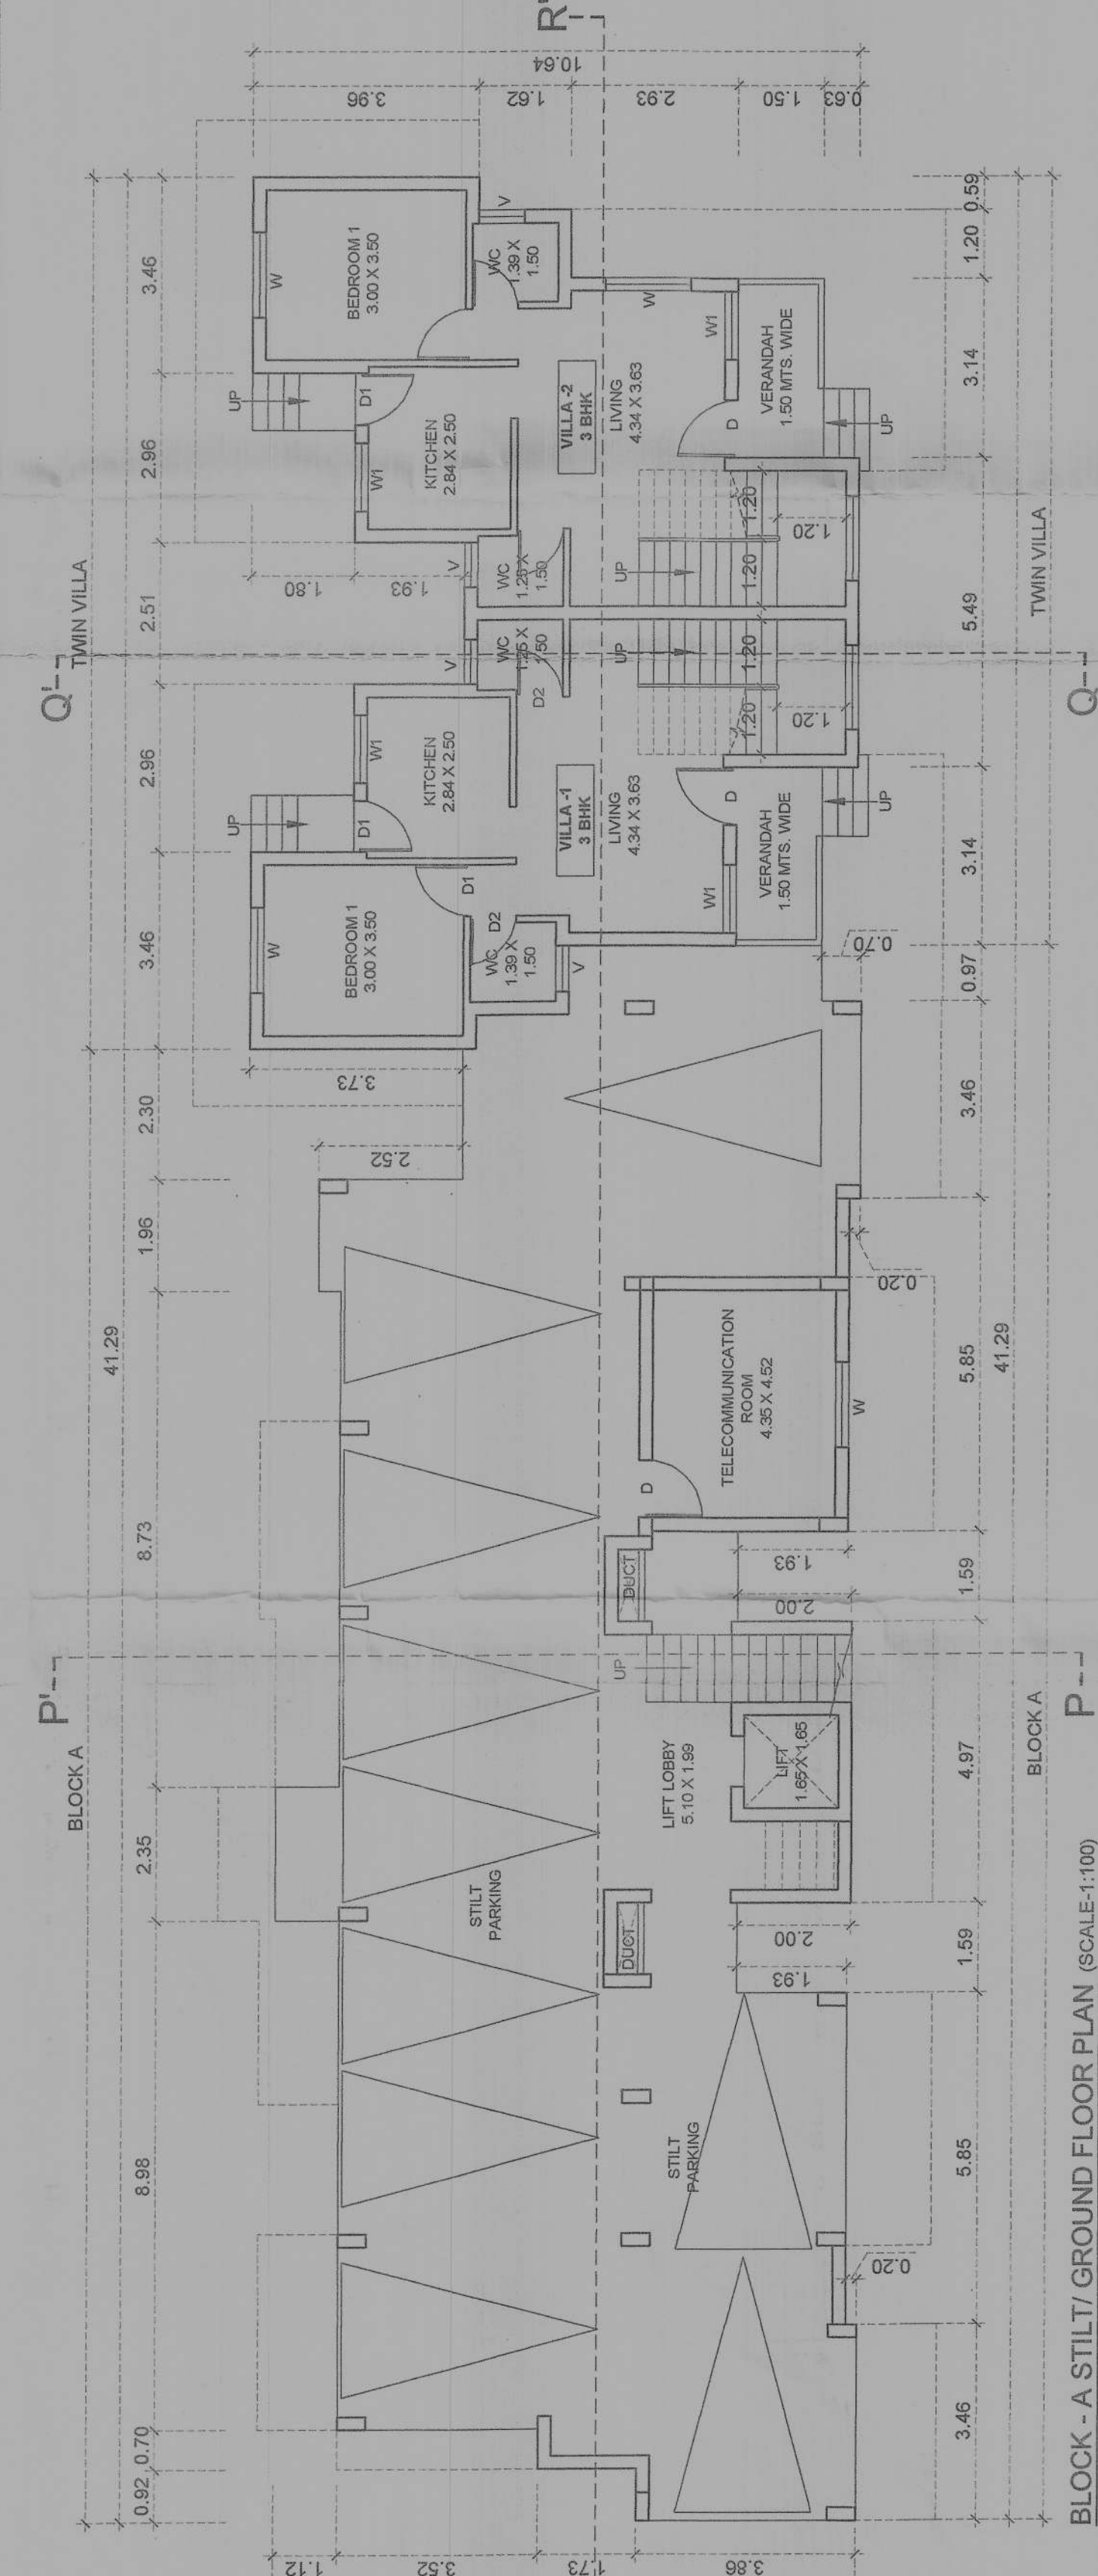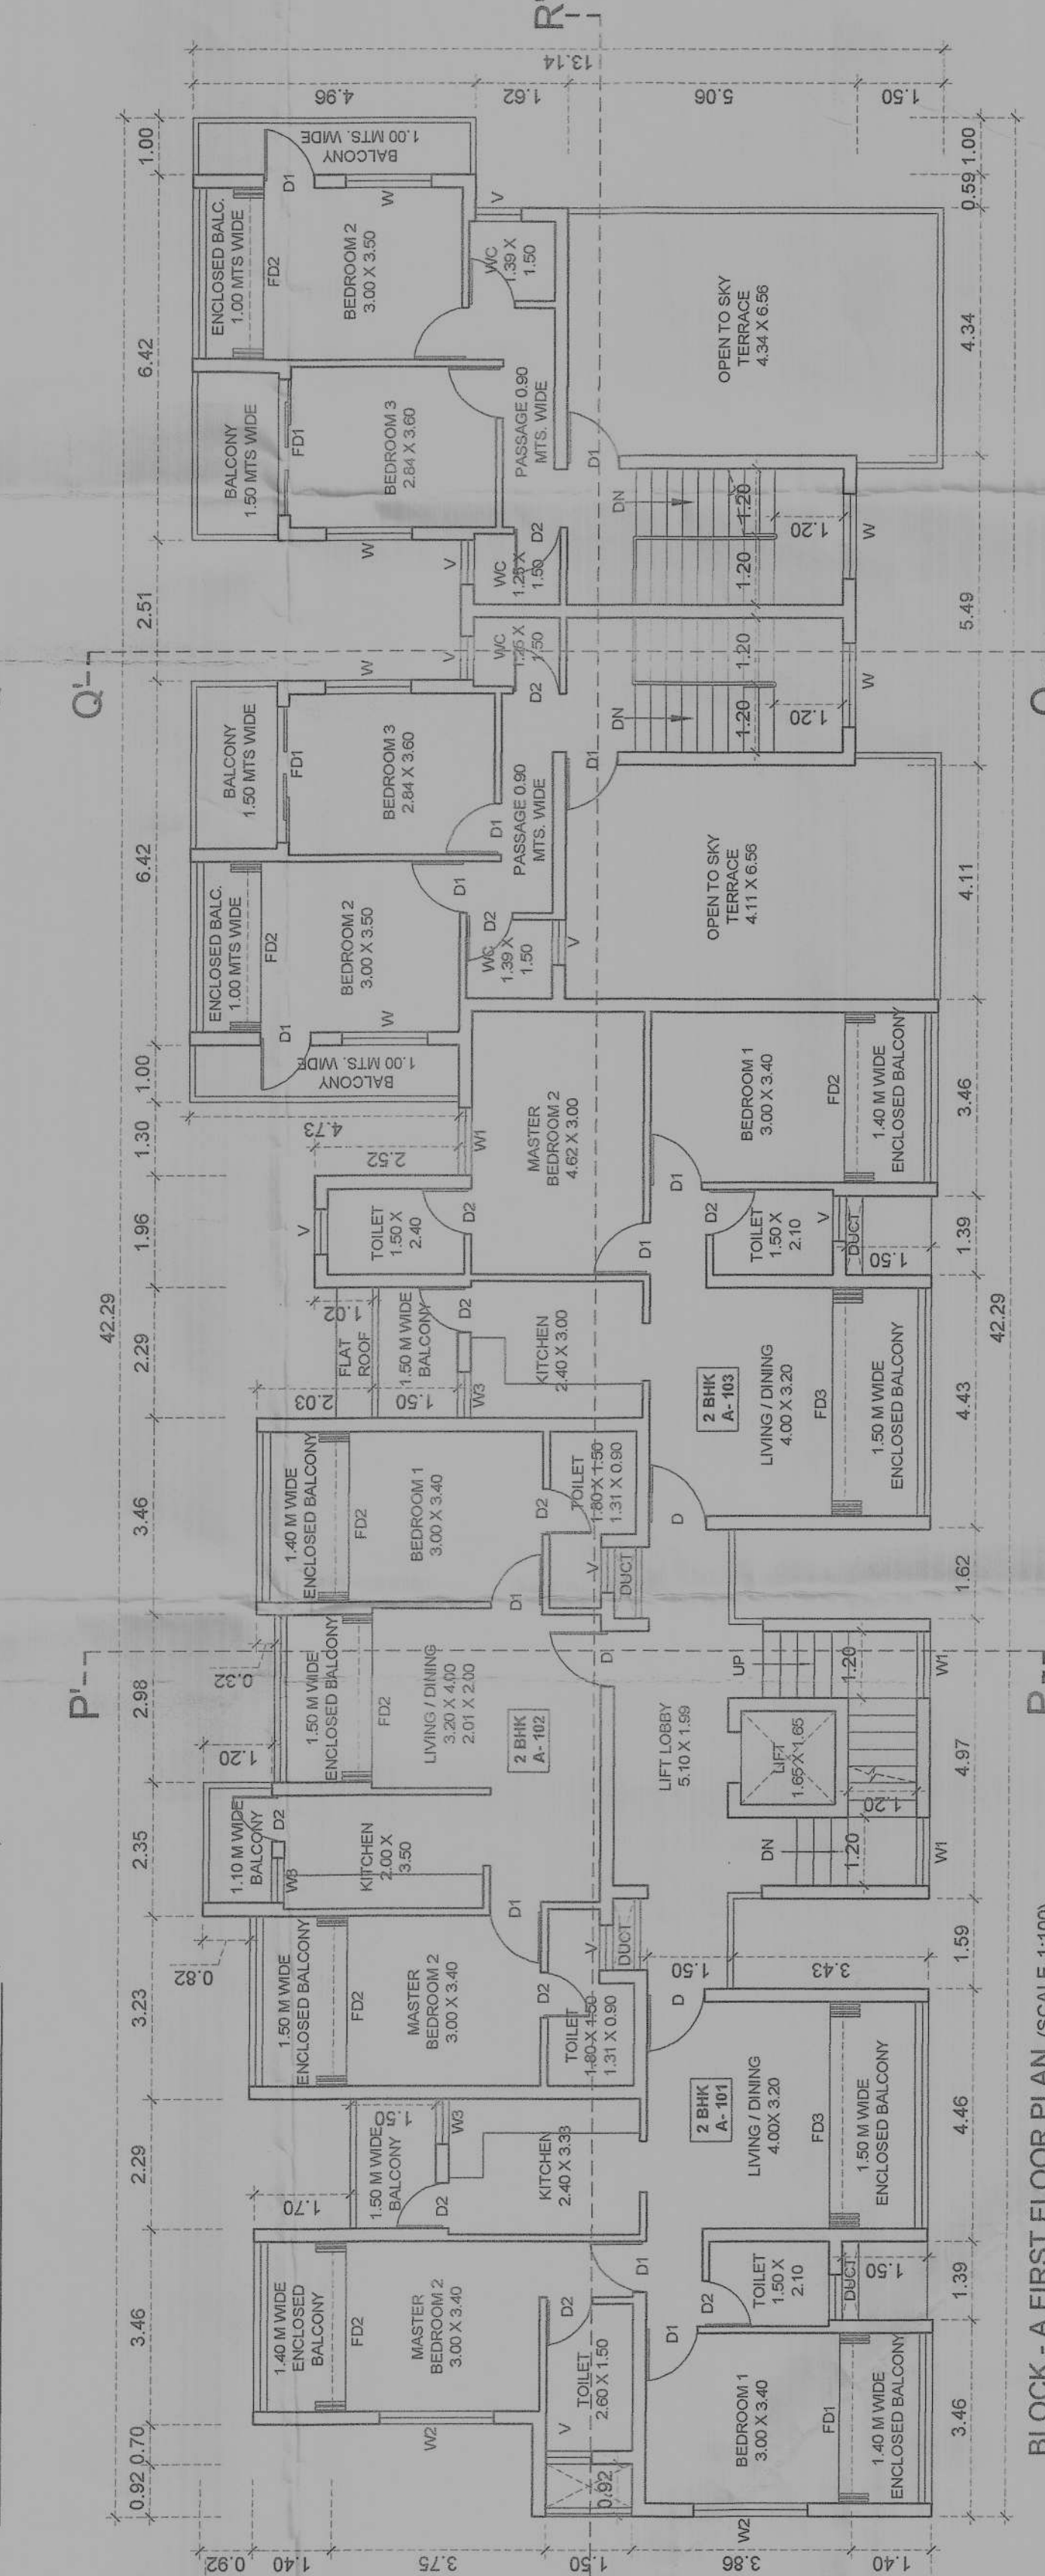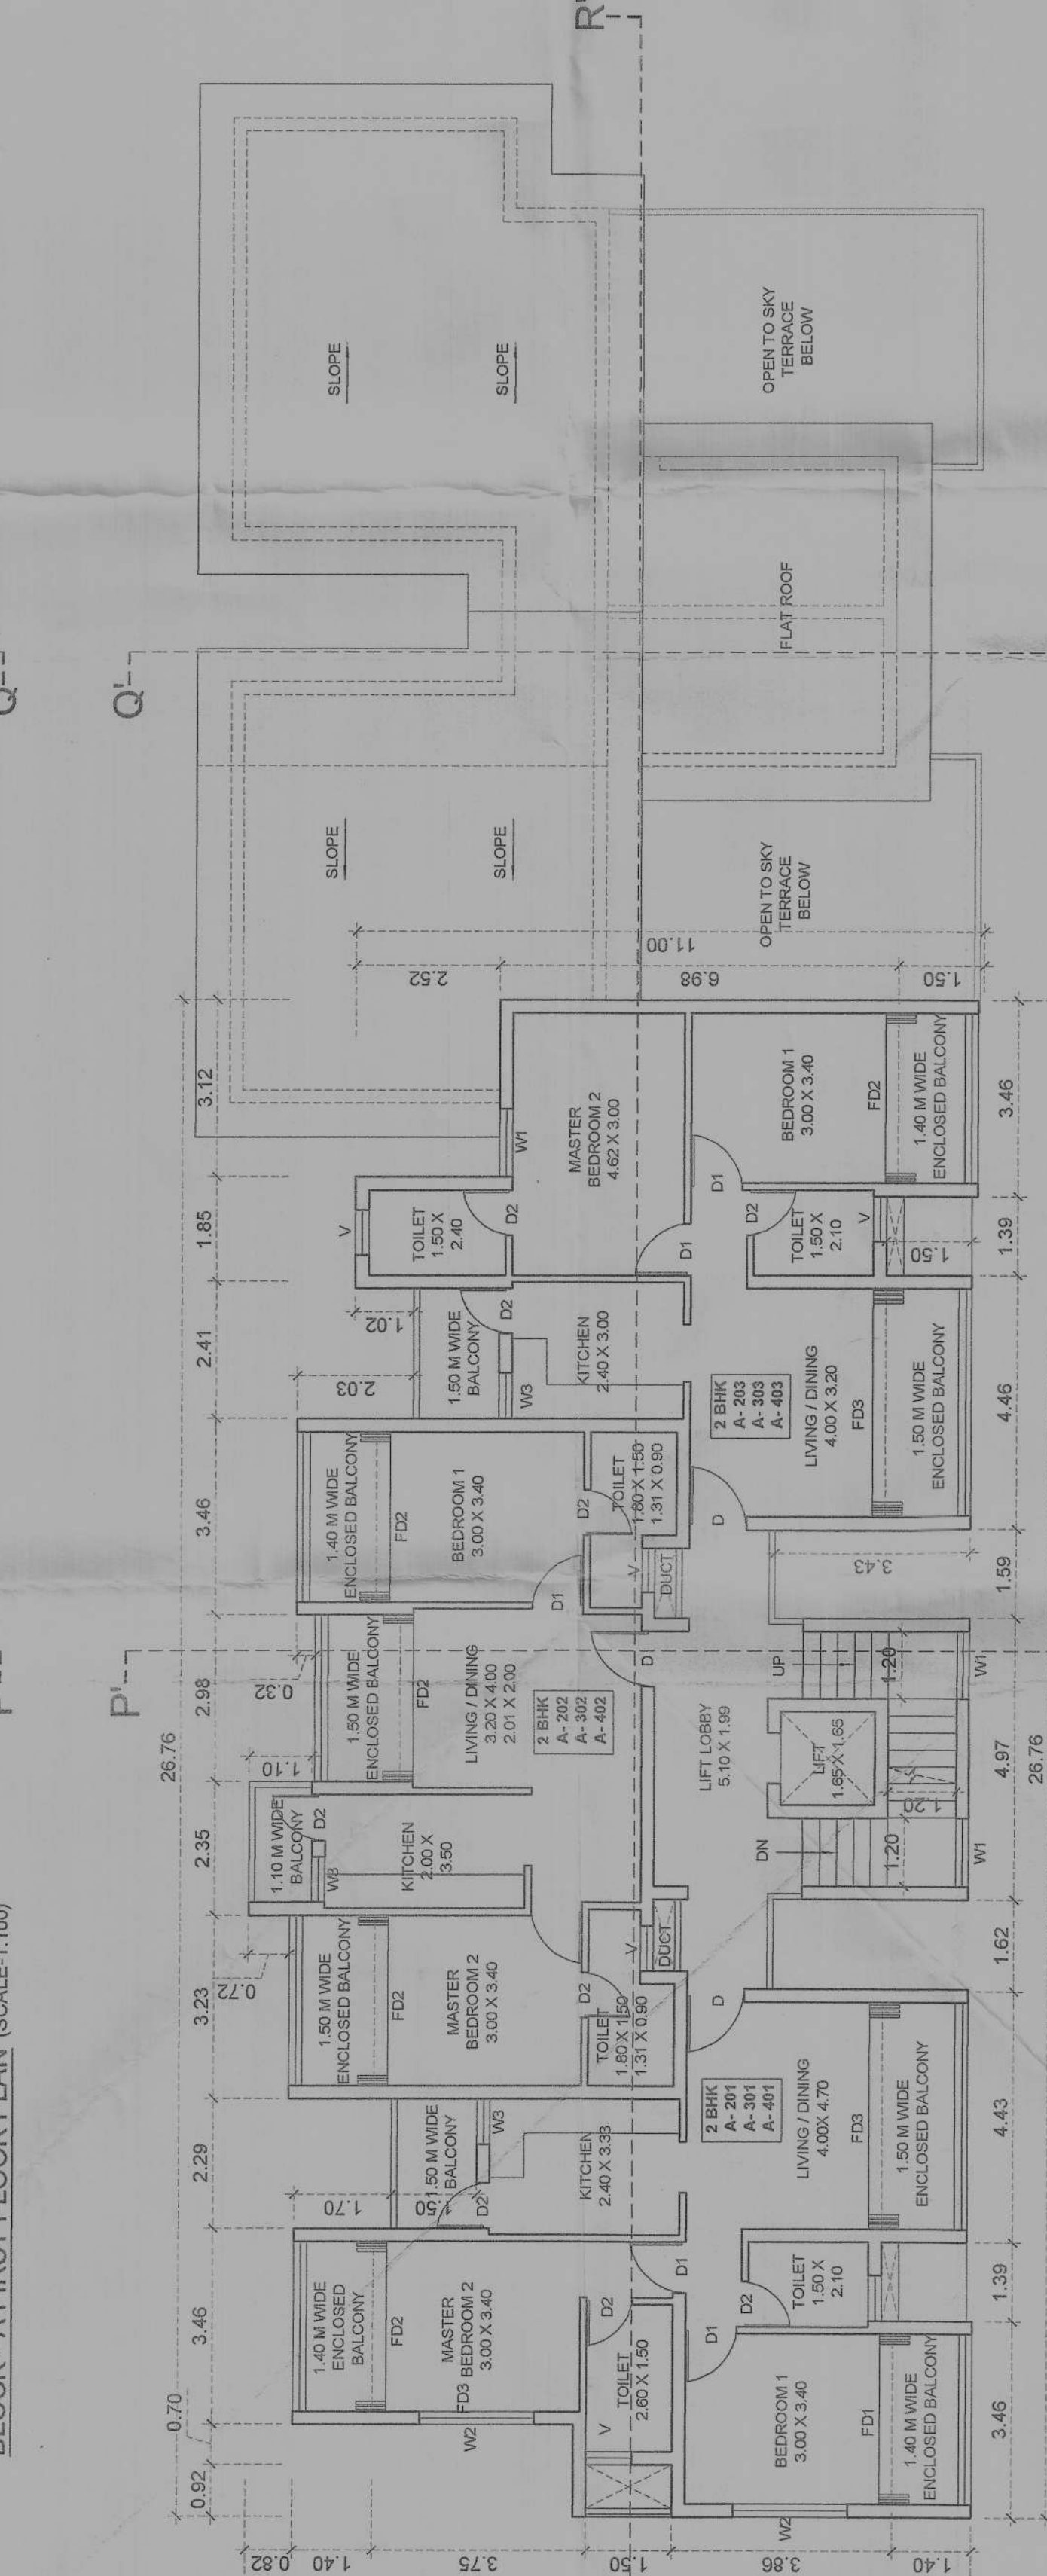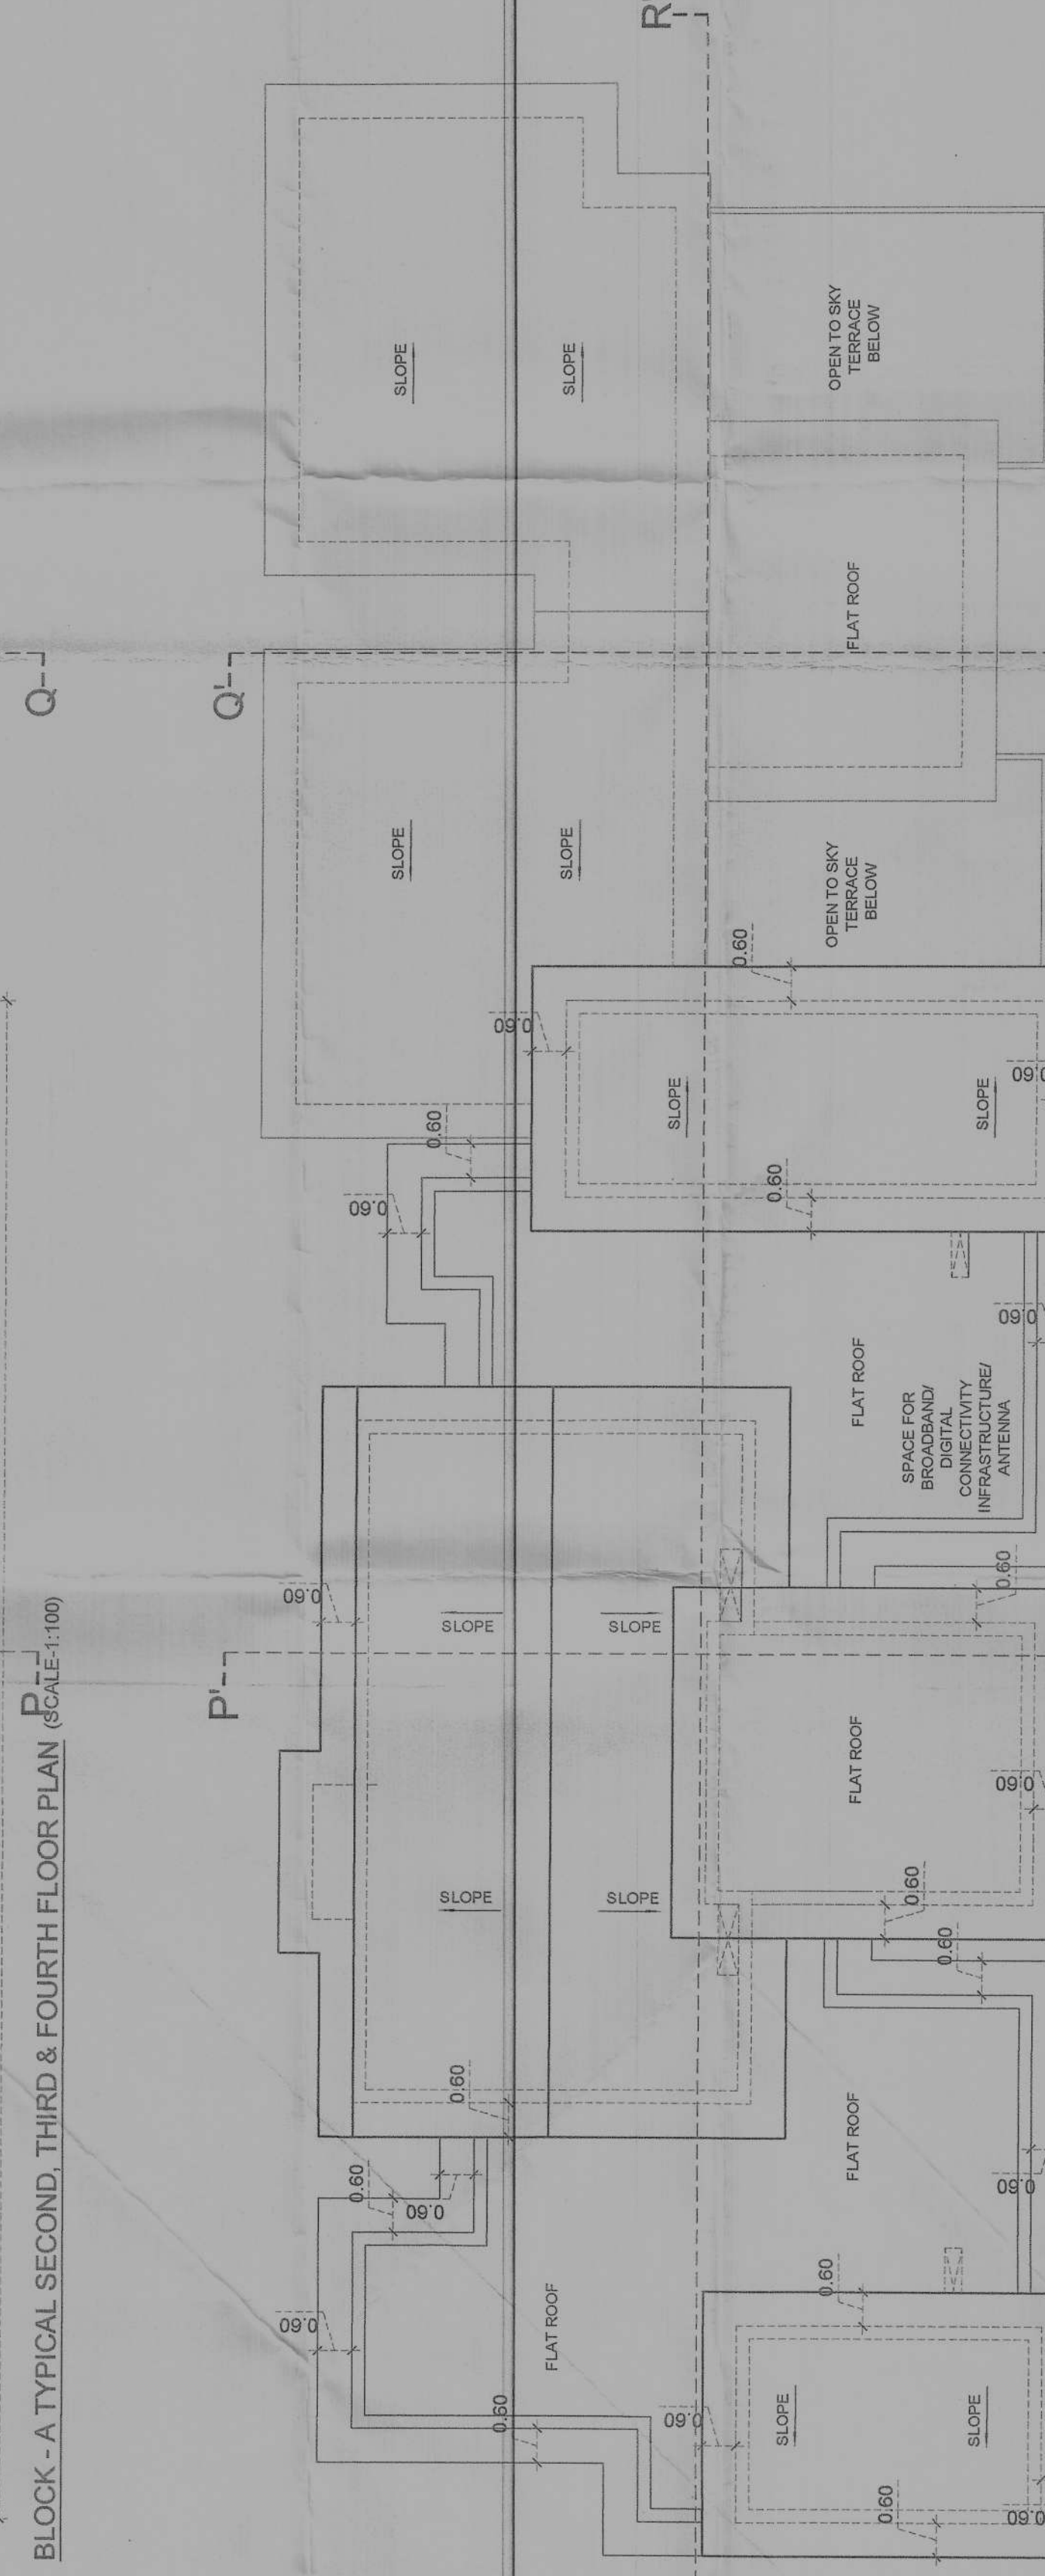

AREA STATEMENT	
AREA OF THE PLOT	1889.00 SQMT
DUE TO NATURAL SUB-DIVISION	
AREA IN PLOT A	908.00 SQMT
AREA IN PLOT B	981.00 SQMT
AREA TO BE DEVELOPED (PLOT A)	
AREA IN PLOT A	908.00 SQMT
AREA IN ROAD WIDENING	20.00 SQMT
EFFECTIVE PLOT AREA	888.00 SQMT
PERMISSIBLE COVERED AREA 40 %	355.20 SQMT
PROPOSED COVERED AREA	346.57 SQMT
PROPOSED COVERAGE	39.03 %
BUILT UP AREA	
STILT / GROUND FLOOR	346.57 SQMT
FIRST FLOOR	447.06 SQMT
SECOND FLOOR	266.59 SQMT
THIRD FLOOR	266.59 SQMT
FOURTH FLOOR	266.59 SQMT
TOTAL BUILT UP AREA	1593.40 SQMT
BUILT UP AREA FOR INFRASTRUCTURE	
TAX PURPOSE	1593.40 SQMT
TOTAL BUILT UP AREA	1593.40 SQMT
DEDUCTIONS	193.23 SQMT
STILT AREA	1400.17 SQMT
FLOOR AREA	85.20 SQMT
STILT / GROUND FLOOR	258.35 SQMT
FIRST FLOOR	187.50 SQMT
SECOND FLOOR	187.50 SQMT
THIRD FLOOR	187.50 SQMT
FOURTH FLOOR	187.50 SQMT
TOTAL FLOOR AREA	906.06 SQMT
PERMISSIBLE F.A.R. 80 %	726.40 SQMT
ADDITIONAL F.A.R. 20 %	181.60 SQMT
TOTAL F.A.R. 100 %	908.00 SQMT
TOTAL F.A.R. CONSUMED	99.78 %
PERMISSIBLE AREA IN 7.5 %	67.95 SQMT
7.5 % OF 906.05	67.95 SQMT
AREA UTILIZED IN 7.5% FREE OF FAR	15.48 SQMT
STILT / GROUND FLOOR	4.77 SQMT
FIRST FLOOR	20.25 SQMT
TOTAL	142.50 RMT
LENGTH OF COMPOUND WALL	- 12 NOS.
NO. OF APARTMENTS - 2 BHK	3 BHK VILLAS

DATE - 31-10-2023
SCALE - 1:100 & 1:500
DWG - 01/01
ARCHITECT

OWNER
M/S ULYSIS
ARCHITECTURAL INTERIOR & LANDSCAPE CONSULTANTS
#201 - A, SECOND FLOOR, MATHIAS PLAZA,
PANJIM - GOA 403001
PH - 91 832 2421950
email - ulysis_pjs@gmail.com

NOTE : ALL DIMENSION ARE IN CHS. & MTS.
PROPOSED RESIDENTIAL BUILDING,
VILLAS VILLA 2 AND COMPOUND WALL
ON "PLOT A" BEARING SURVEY NO. 9/2
AT MOROMBO, PHUENO OF TISWADI
TALUKA GOA.