

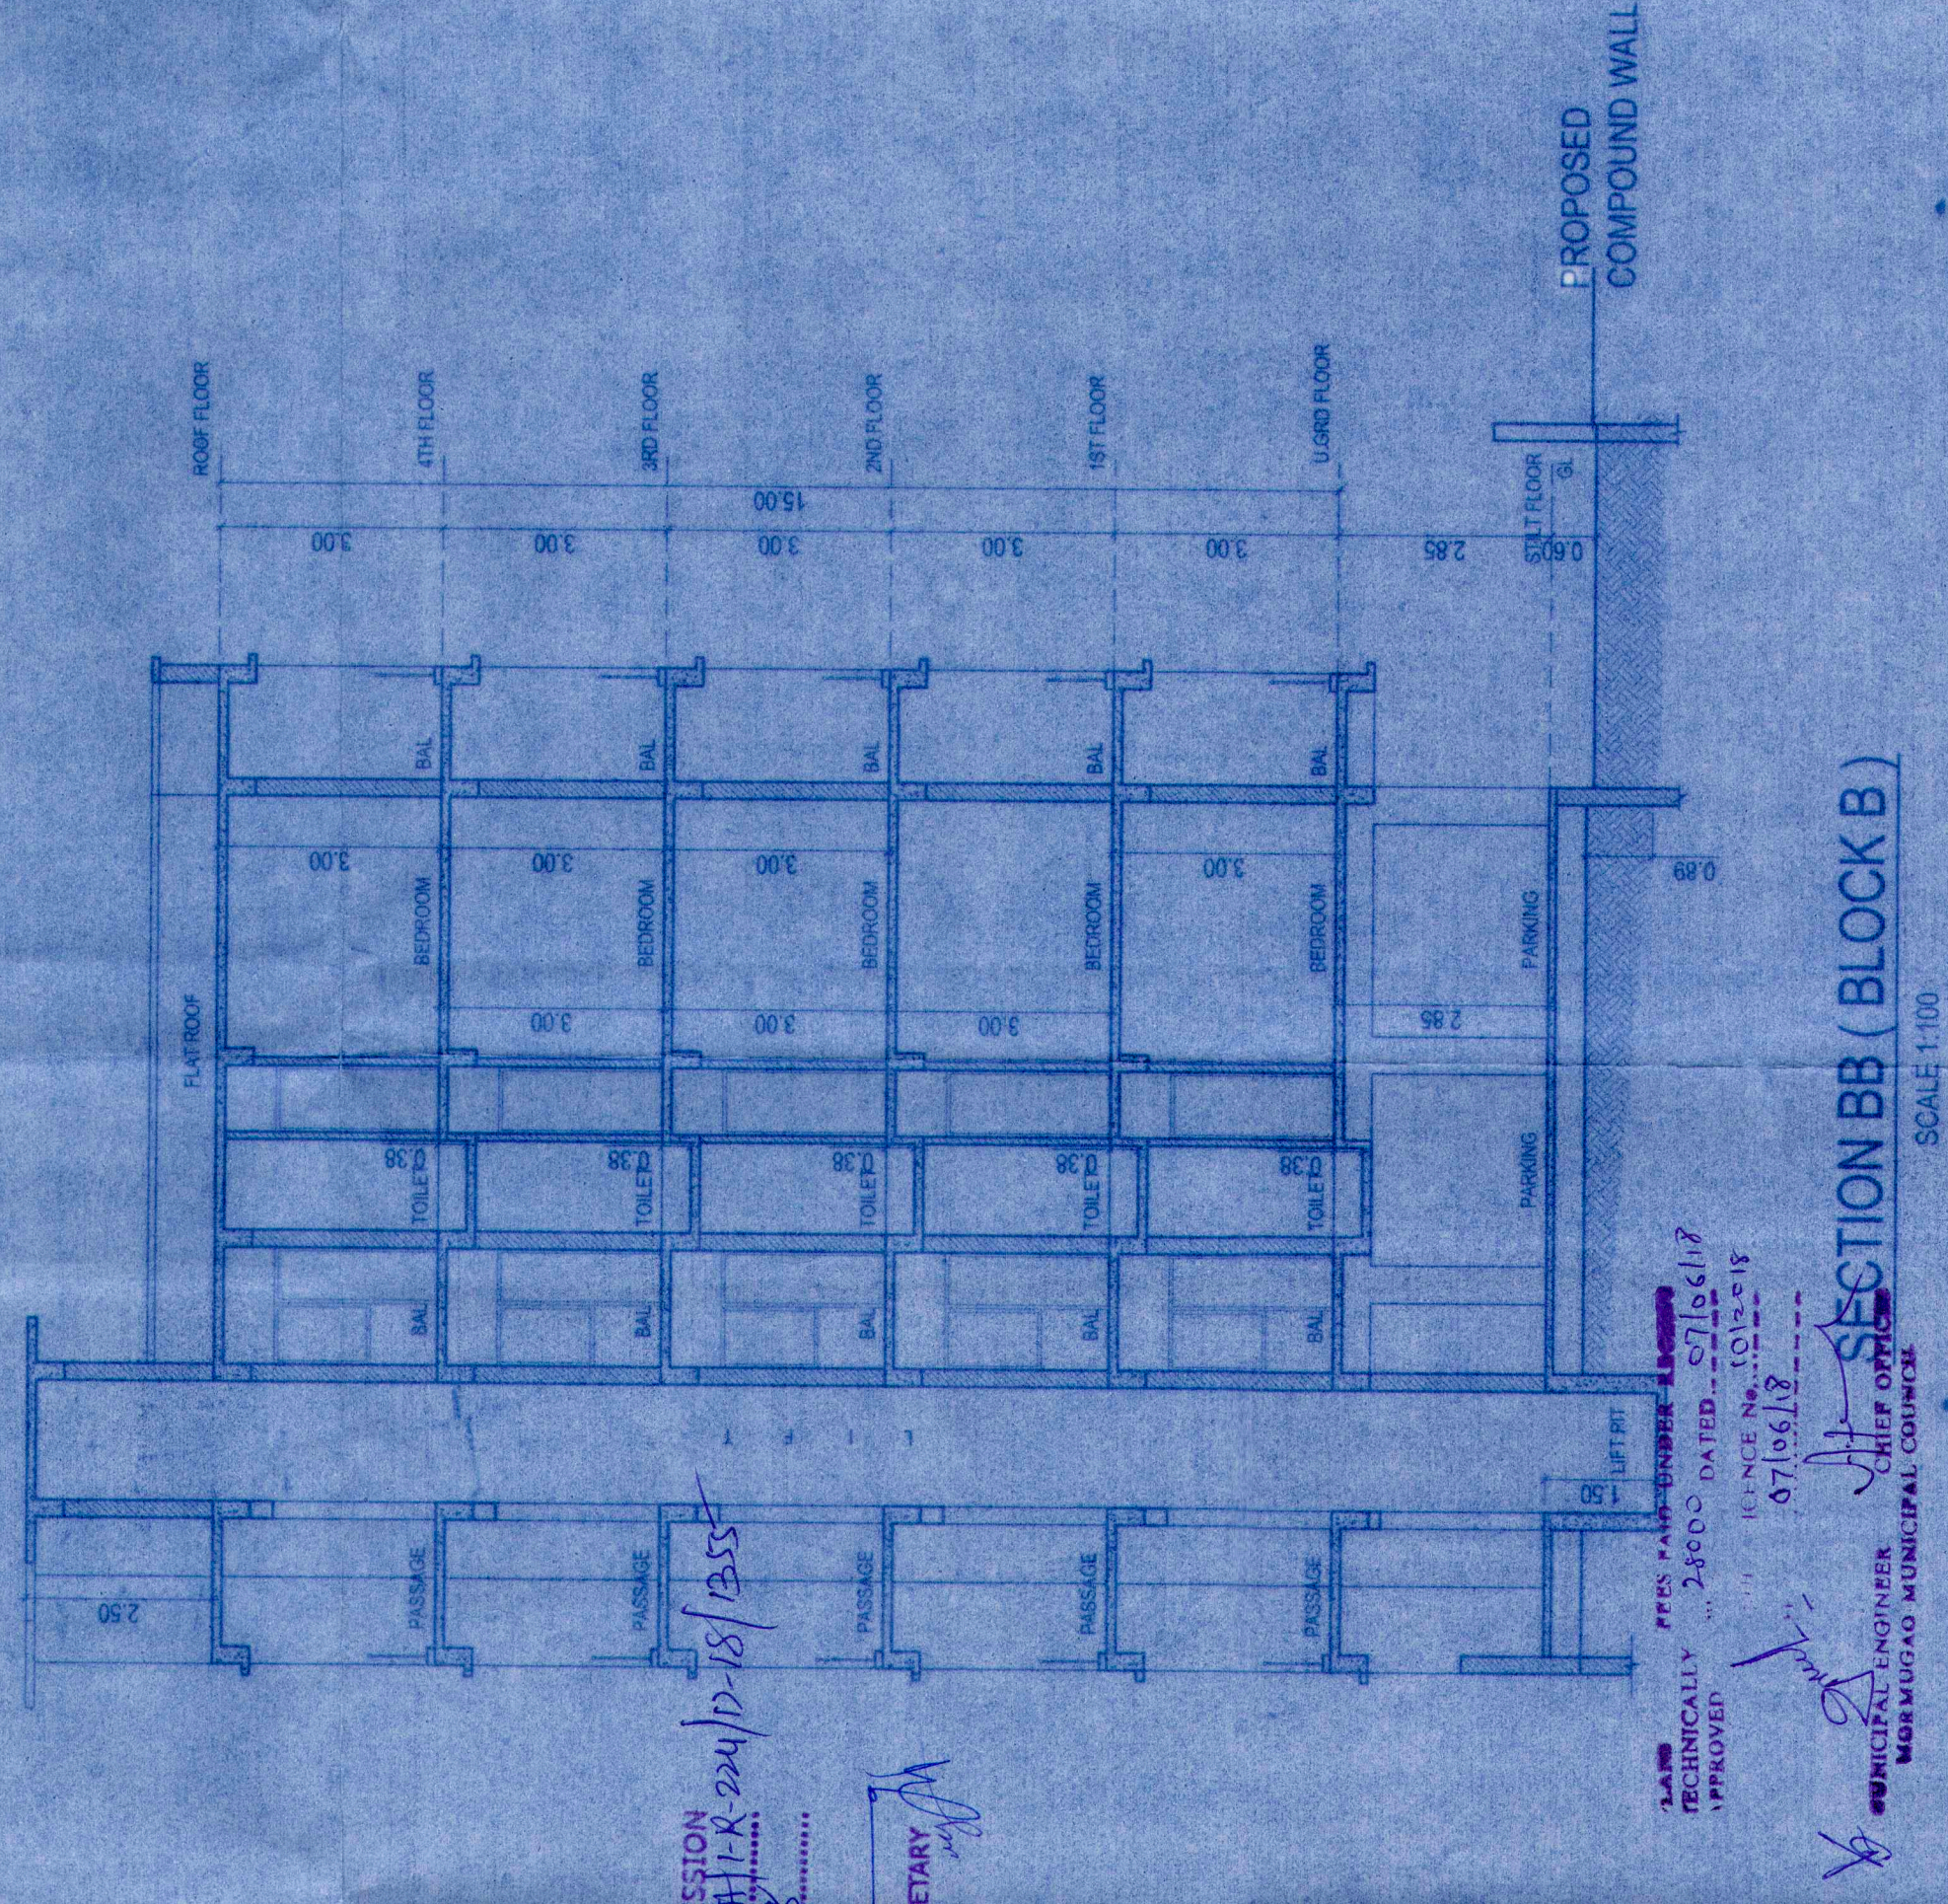
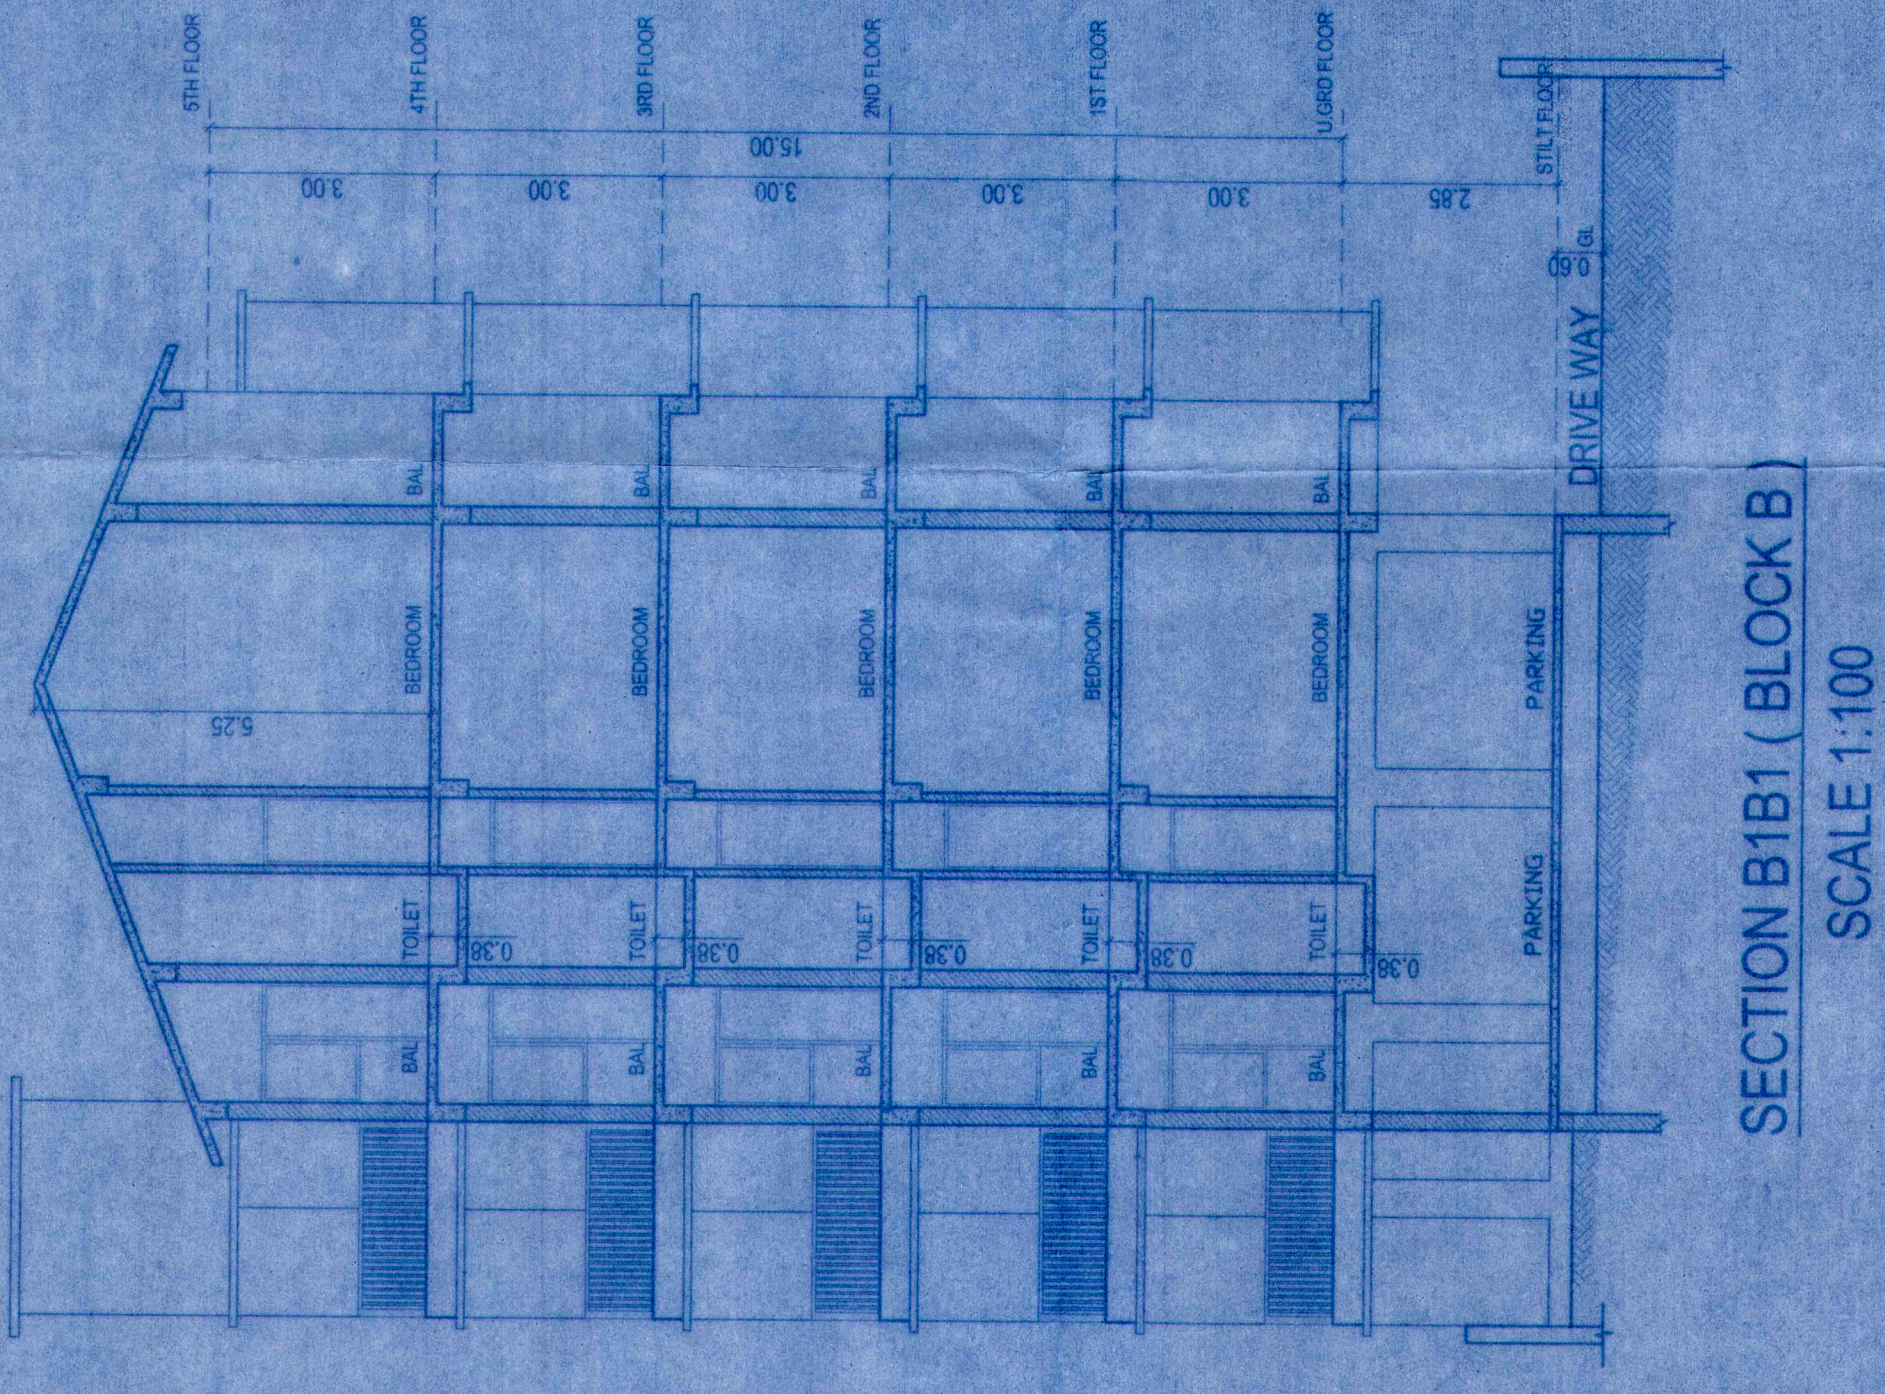


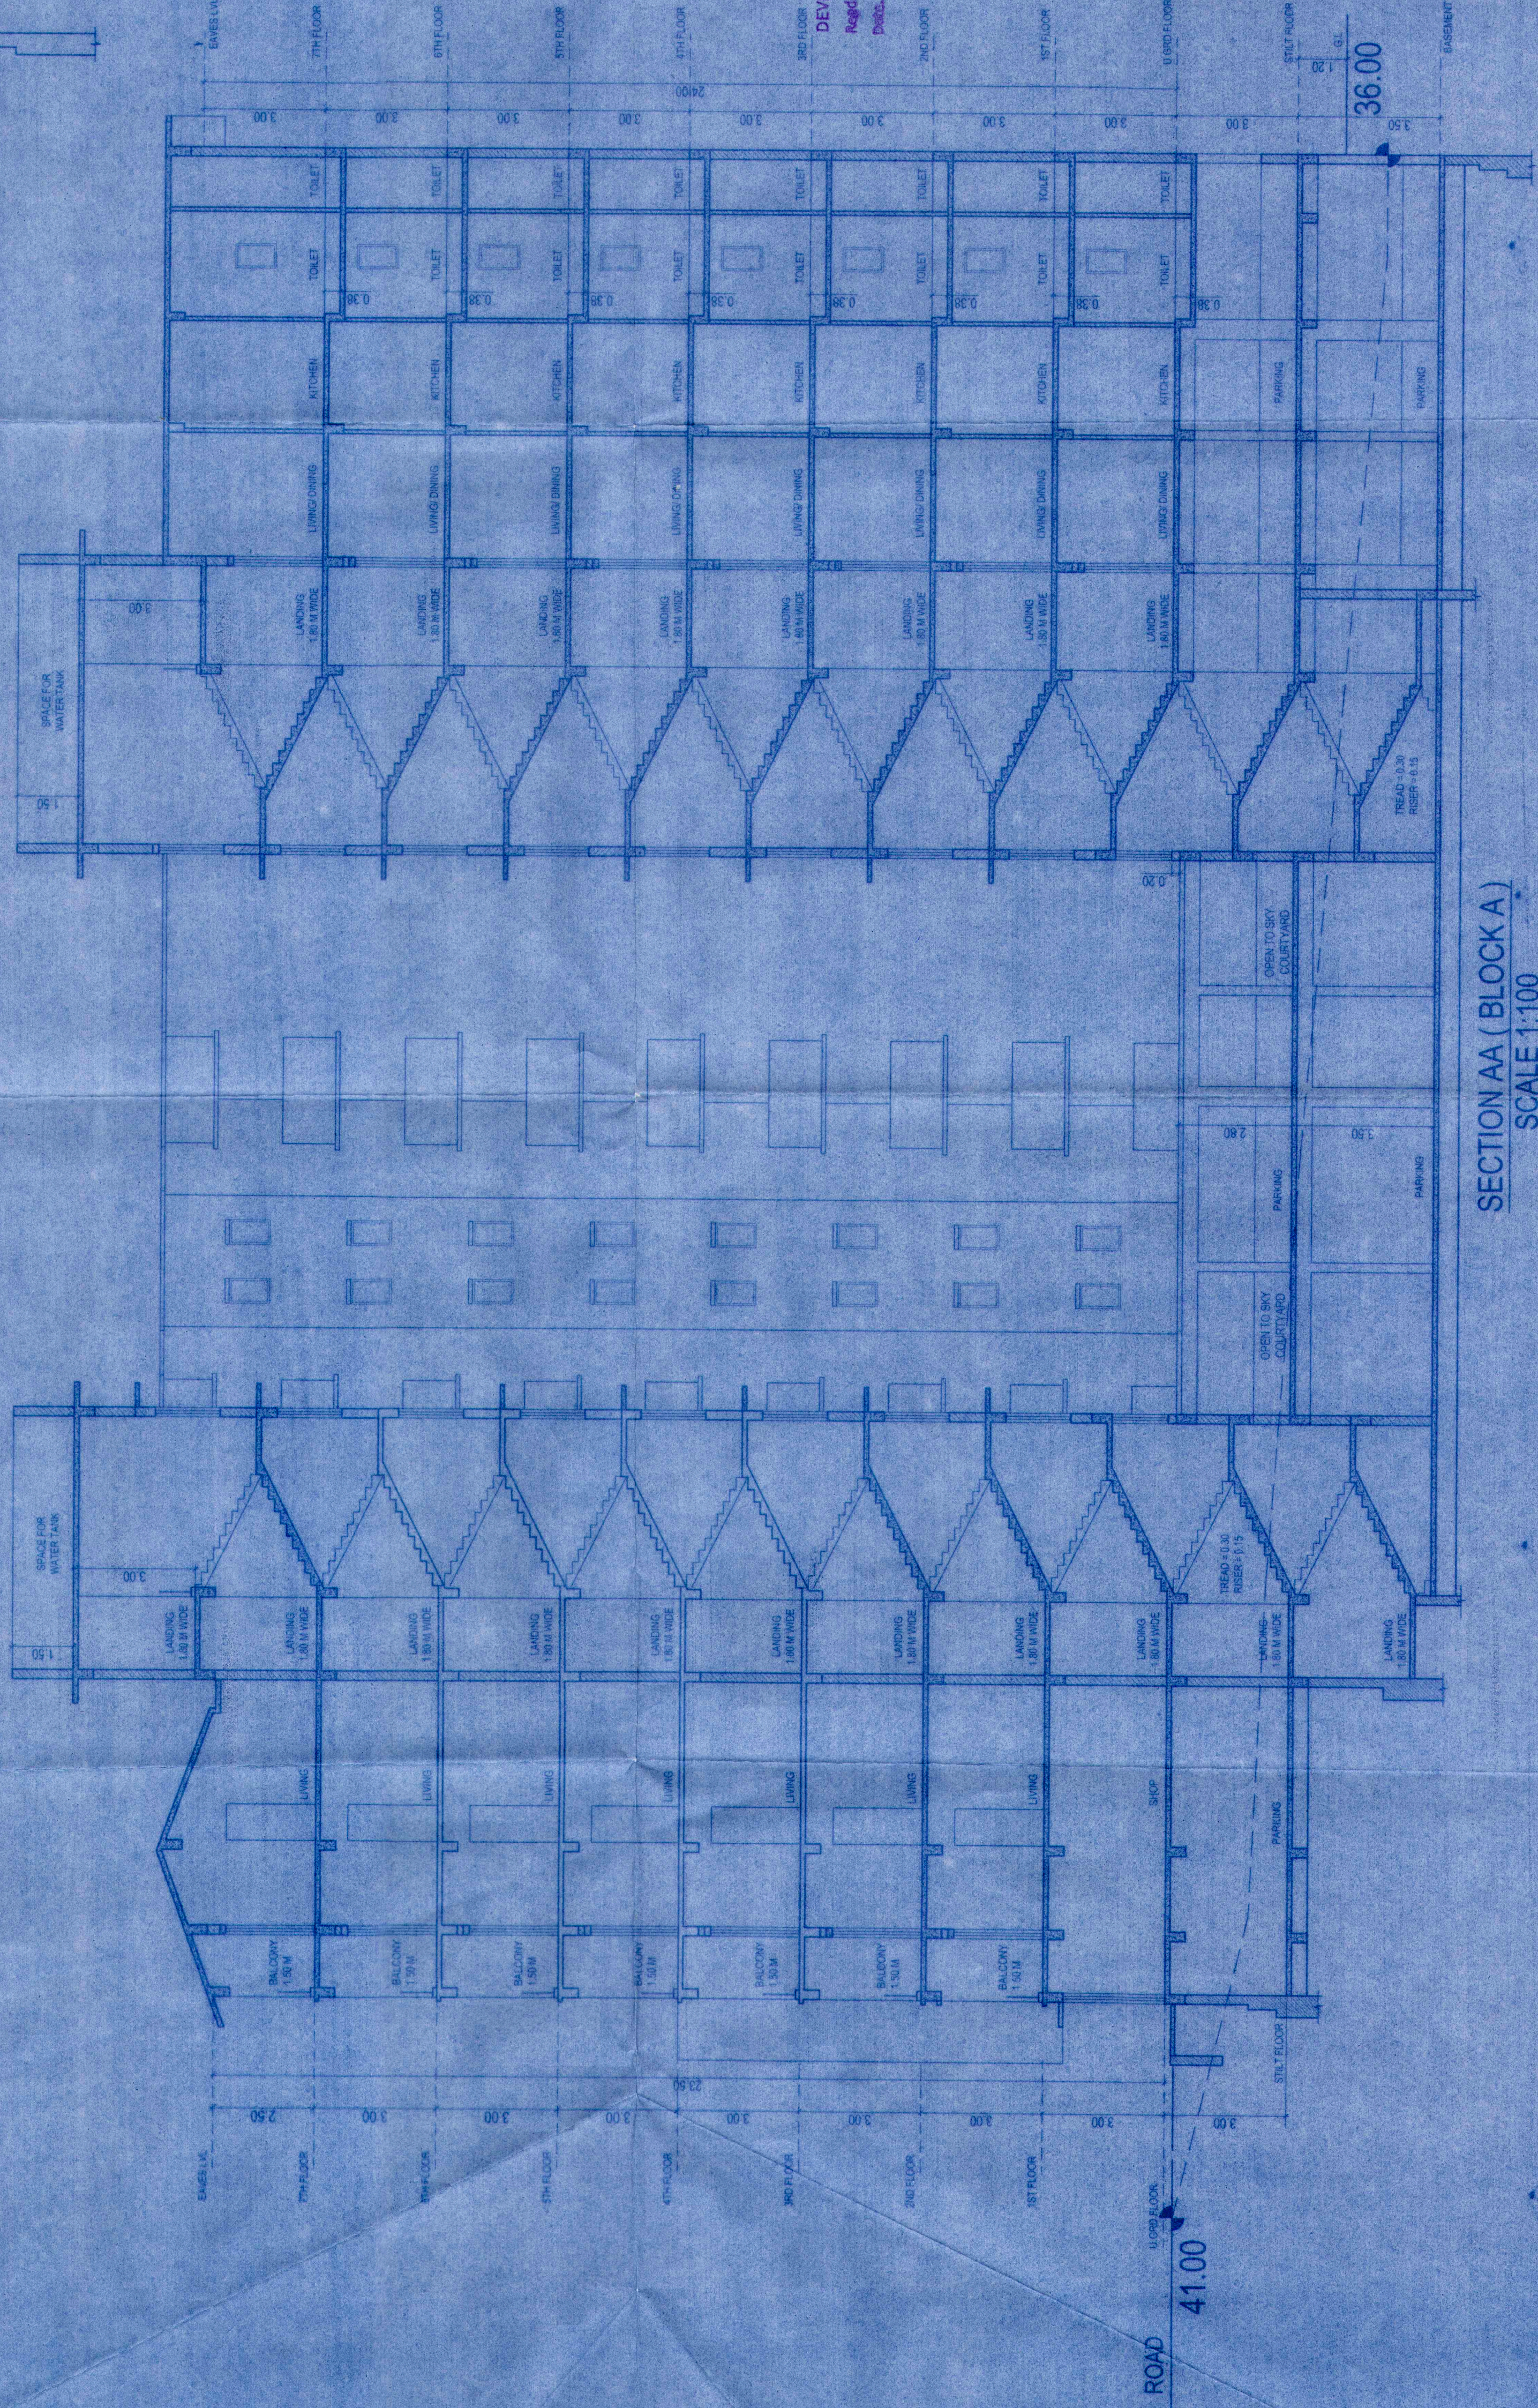

ARCHITECT	SAHISH S. KHANDEPARKAR Architect / Interior designer, X-5, A-1, Jaram Complex, Rua Da Ourem, Panaji - Goa 403001, Ph 0832 (2230990) / M- 9823171331, email:archsk@rediffmail.com		
CLIENT	THE ROMDAYA CO-OPERATIVE HOUSING SOCIETY LIMITED		
JOB TITLE	PROPOSED RESIDENTIAL BUILDING VPUNDA VALLEY FOR THE ROMDAYA CO-OPERATIVE HOUSING SOCIETY LIMITED ON PROPERTY BEARING P.T.S NO - 145, CHALTA NO.36 AT VASCO CITY, MORMUGAO TALUKA, GOA		
SHEET TITLE	SUBMISSION DRAWING		
DEALT BY:	SCALE	DRG. No.	02
YOGESH CHARI	1:100 - 1:2001:500		
DATE	02/01/2017		
ARCHITECT SIGN			
OWNER SIGN			

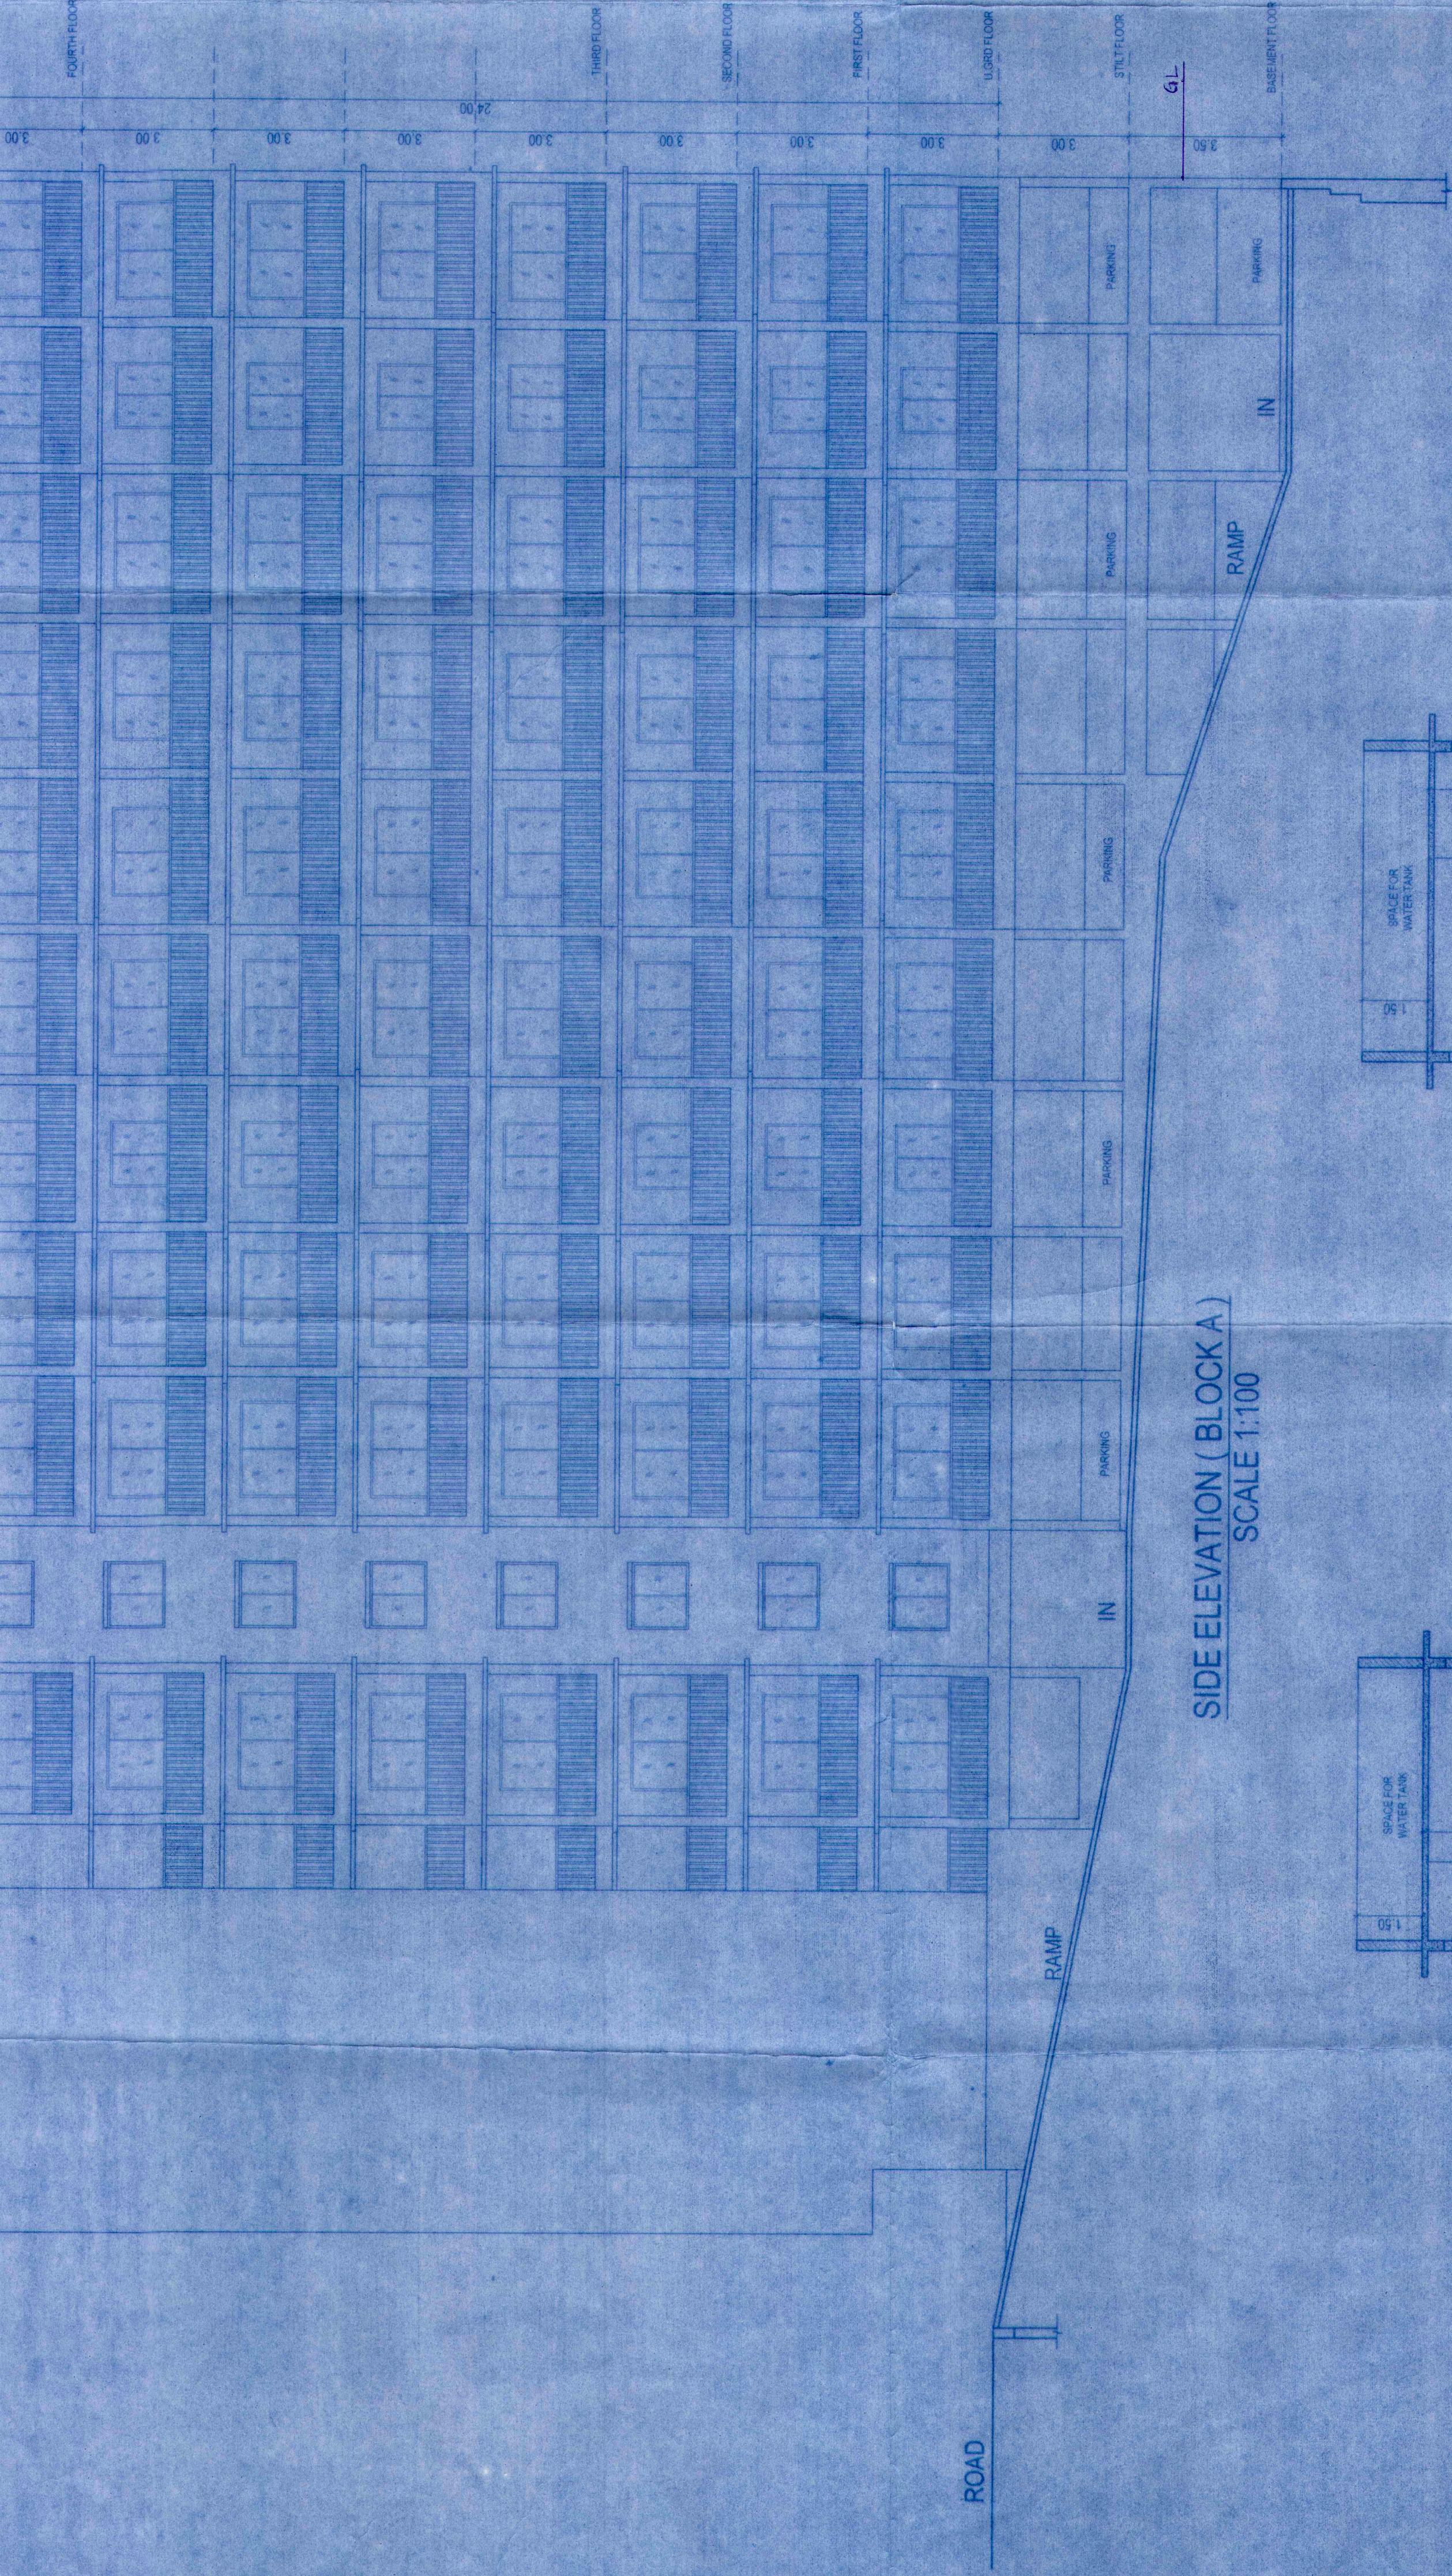

SAHISH S. KHANDEPARKAR
ARCHITECT
A08052510

THE ROMDAYA CO-OP. HOUSING SOCIETY LIMITED
MORMUGAO MUNICIPAL COUNCIL

APPROVED FOR
DEVELOPMENT PERMISSION
By the Secretary
MORMUGAO MUNICIPAL COUNCIL
DATE: 18/12/2018
MEMBER SECRETARY

FOR ARCHITECTURAL
REVISIONALLY
PROPOSED
DATE: 18/12/2018
MEMBER SECRETARY