




Government of Goa
Directorate of Settlement and Land records
Survey Plan
Bardez Taluka, Nerul Village
Survey No.: 63 , Subdivision No.: 25-A

Scale 1:1000

Reference No.: REV192595089

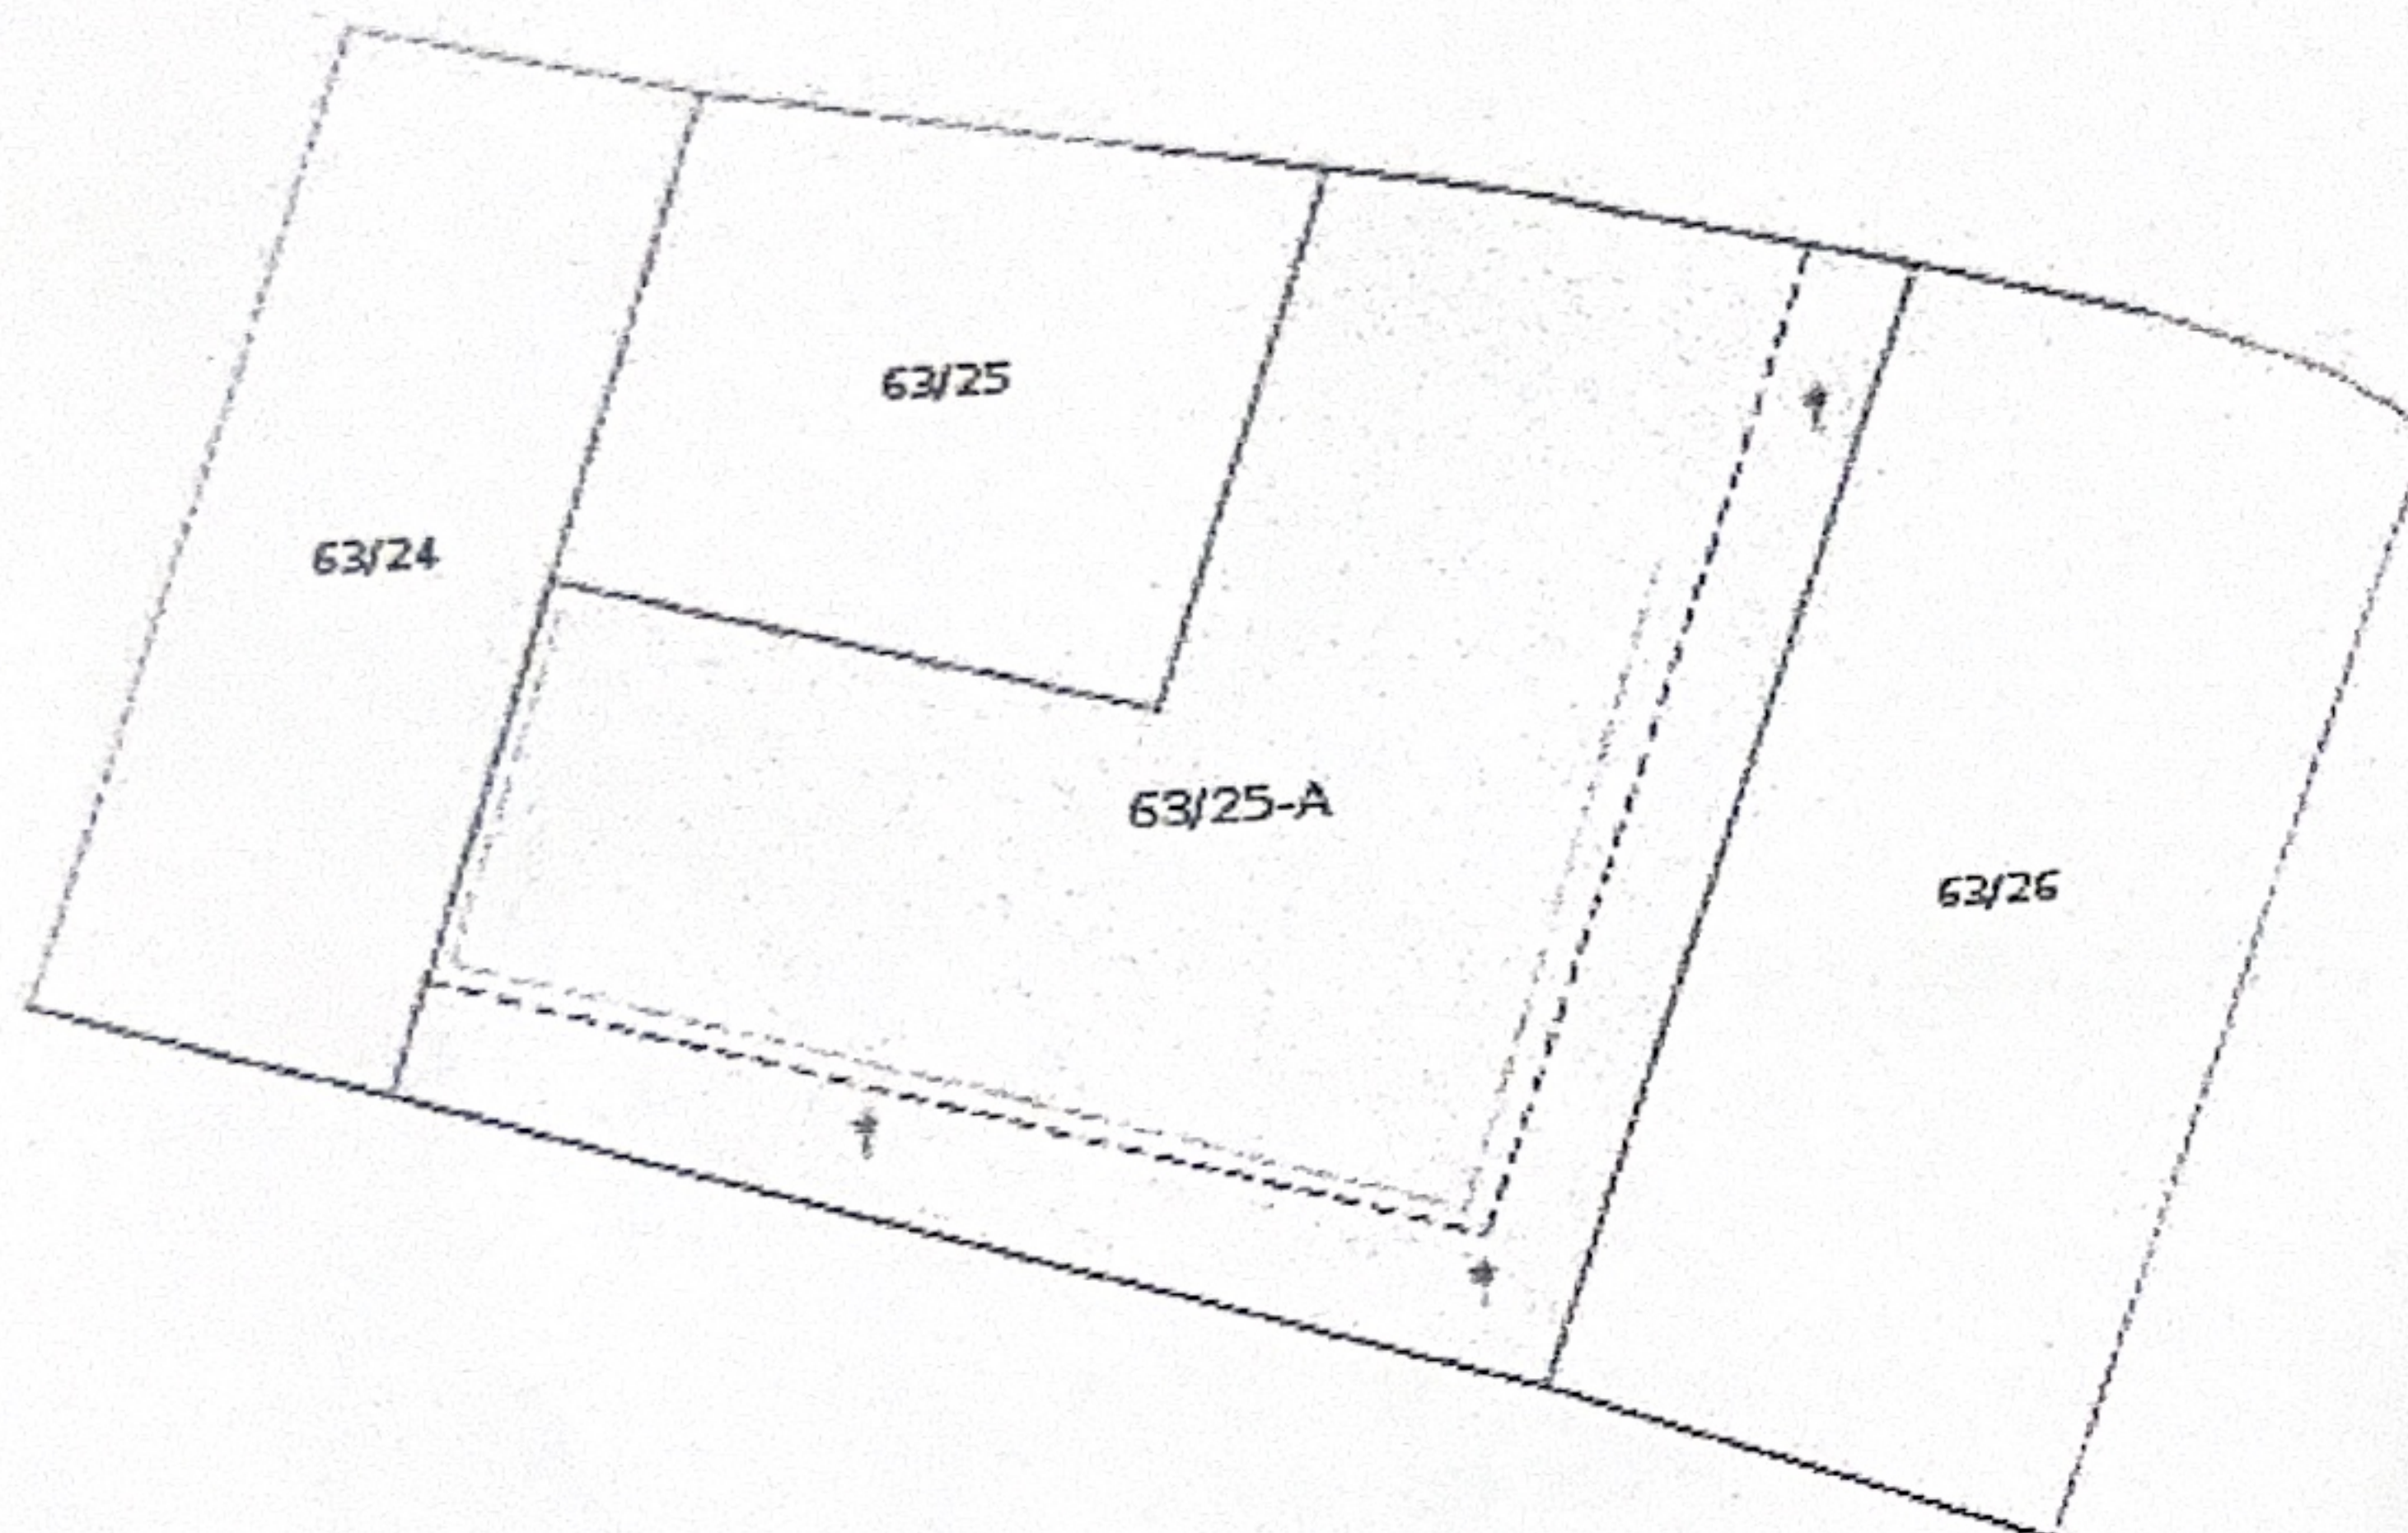

This record is computer generated on 07-05-2025 06:06:27. This record is valid without any signature as per Govt of Goa Notification No. 26/13/2016-RD/8639 dtd 24-Apr-2021. The latest copy of this record can be seen/verified for authenticity on the DSLR website <https://dslr.goa.gov.in/>.

NOTE: PLAN TO BE PRINTED ON A4 SIZE

PLAN SHOWING PLOT 'B' IN SURVEY NO.63/25
SITUATED AT NERUL VILLAGE OF BARDEZ TALUKA.

N



SCALE 1:500

AREA OF PLOT 'B' = 2500.00 M2

