
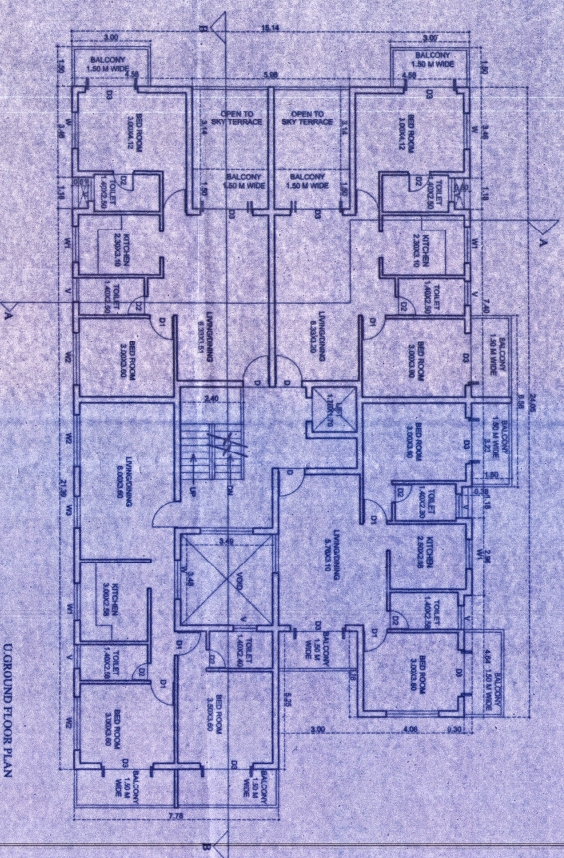
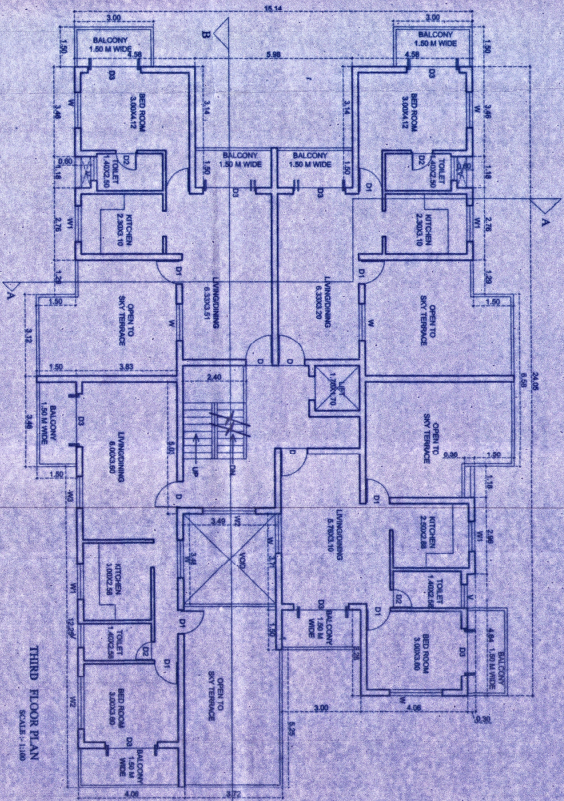
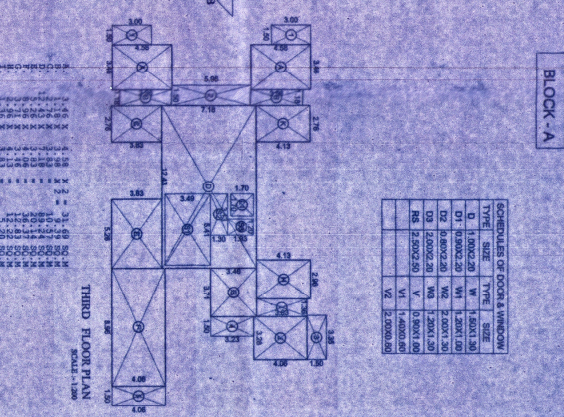
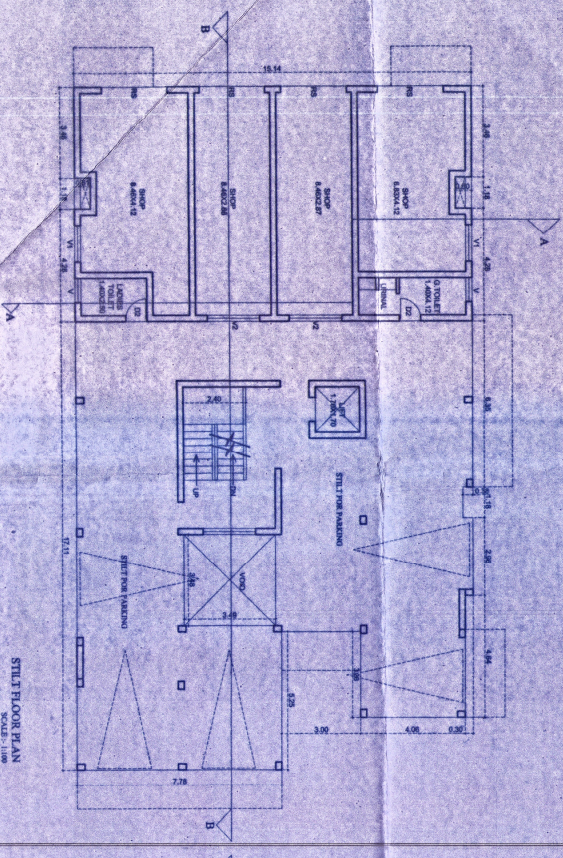
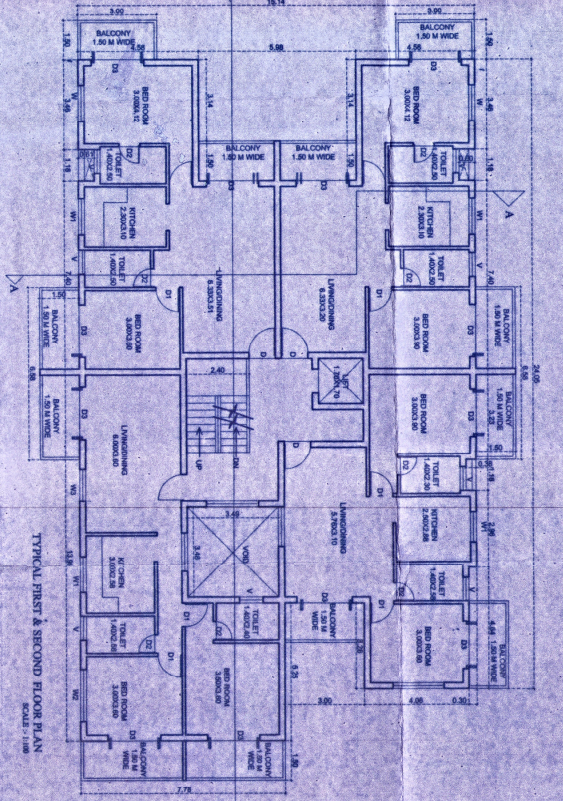
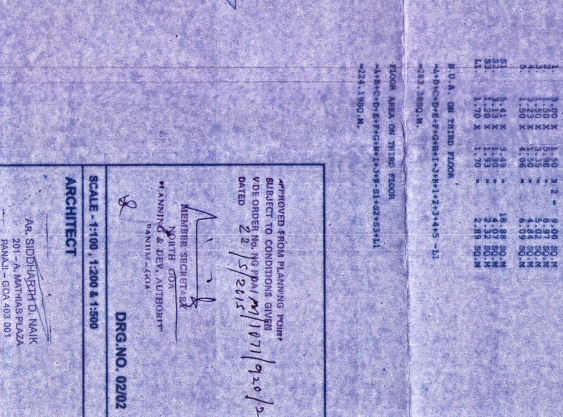
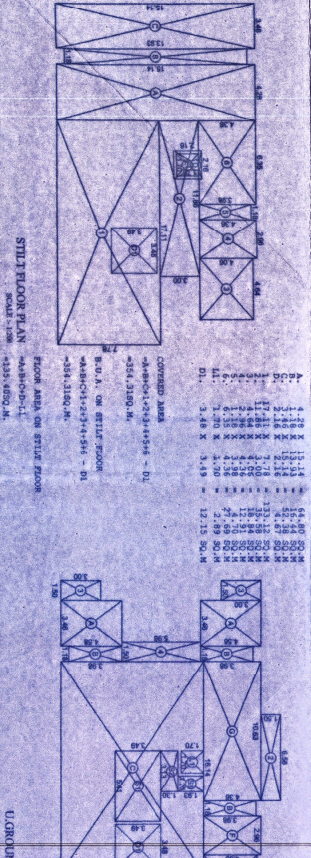
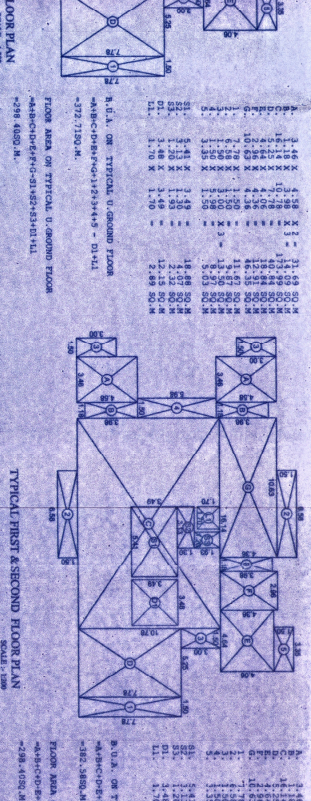


BLOCK - A

SCHEDULE OF DOOR & WINDOW			
TYPE	SIZE	TYPE	SIZE

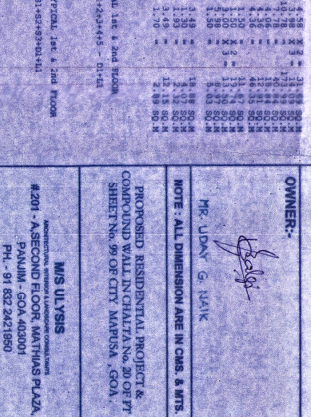

OWNER:-
NOTE: ALL DIMENSION ARE IN CM, & MTR.
PROPOSED RESIDENTIAL PROJECT & COMPOUND WALL IN CHALTA NO. 20 OF PT SHEET NO. 99 OF CITY MAP NO. 50A, GOA.

ARCHITECT
Reg. No. KAN/07/2010

SCALE: 1:100, 1:200 & 1:500
DRG. NO. 02/02
DATE: 22/5/2015