




Approved under the condition
Imposed in this plan
Chief Officer
Santhali Municipal Council

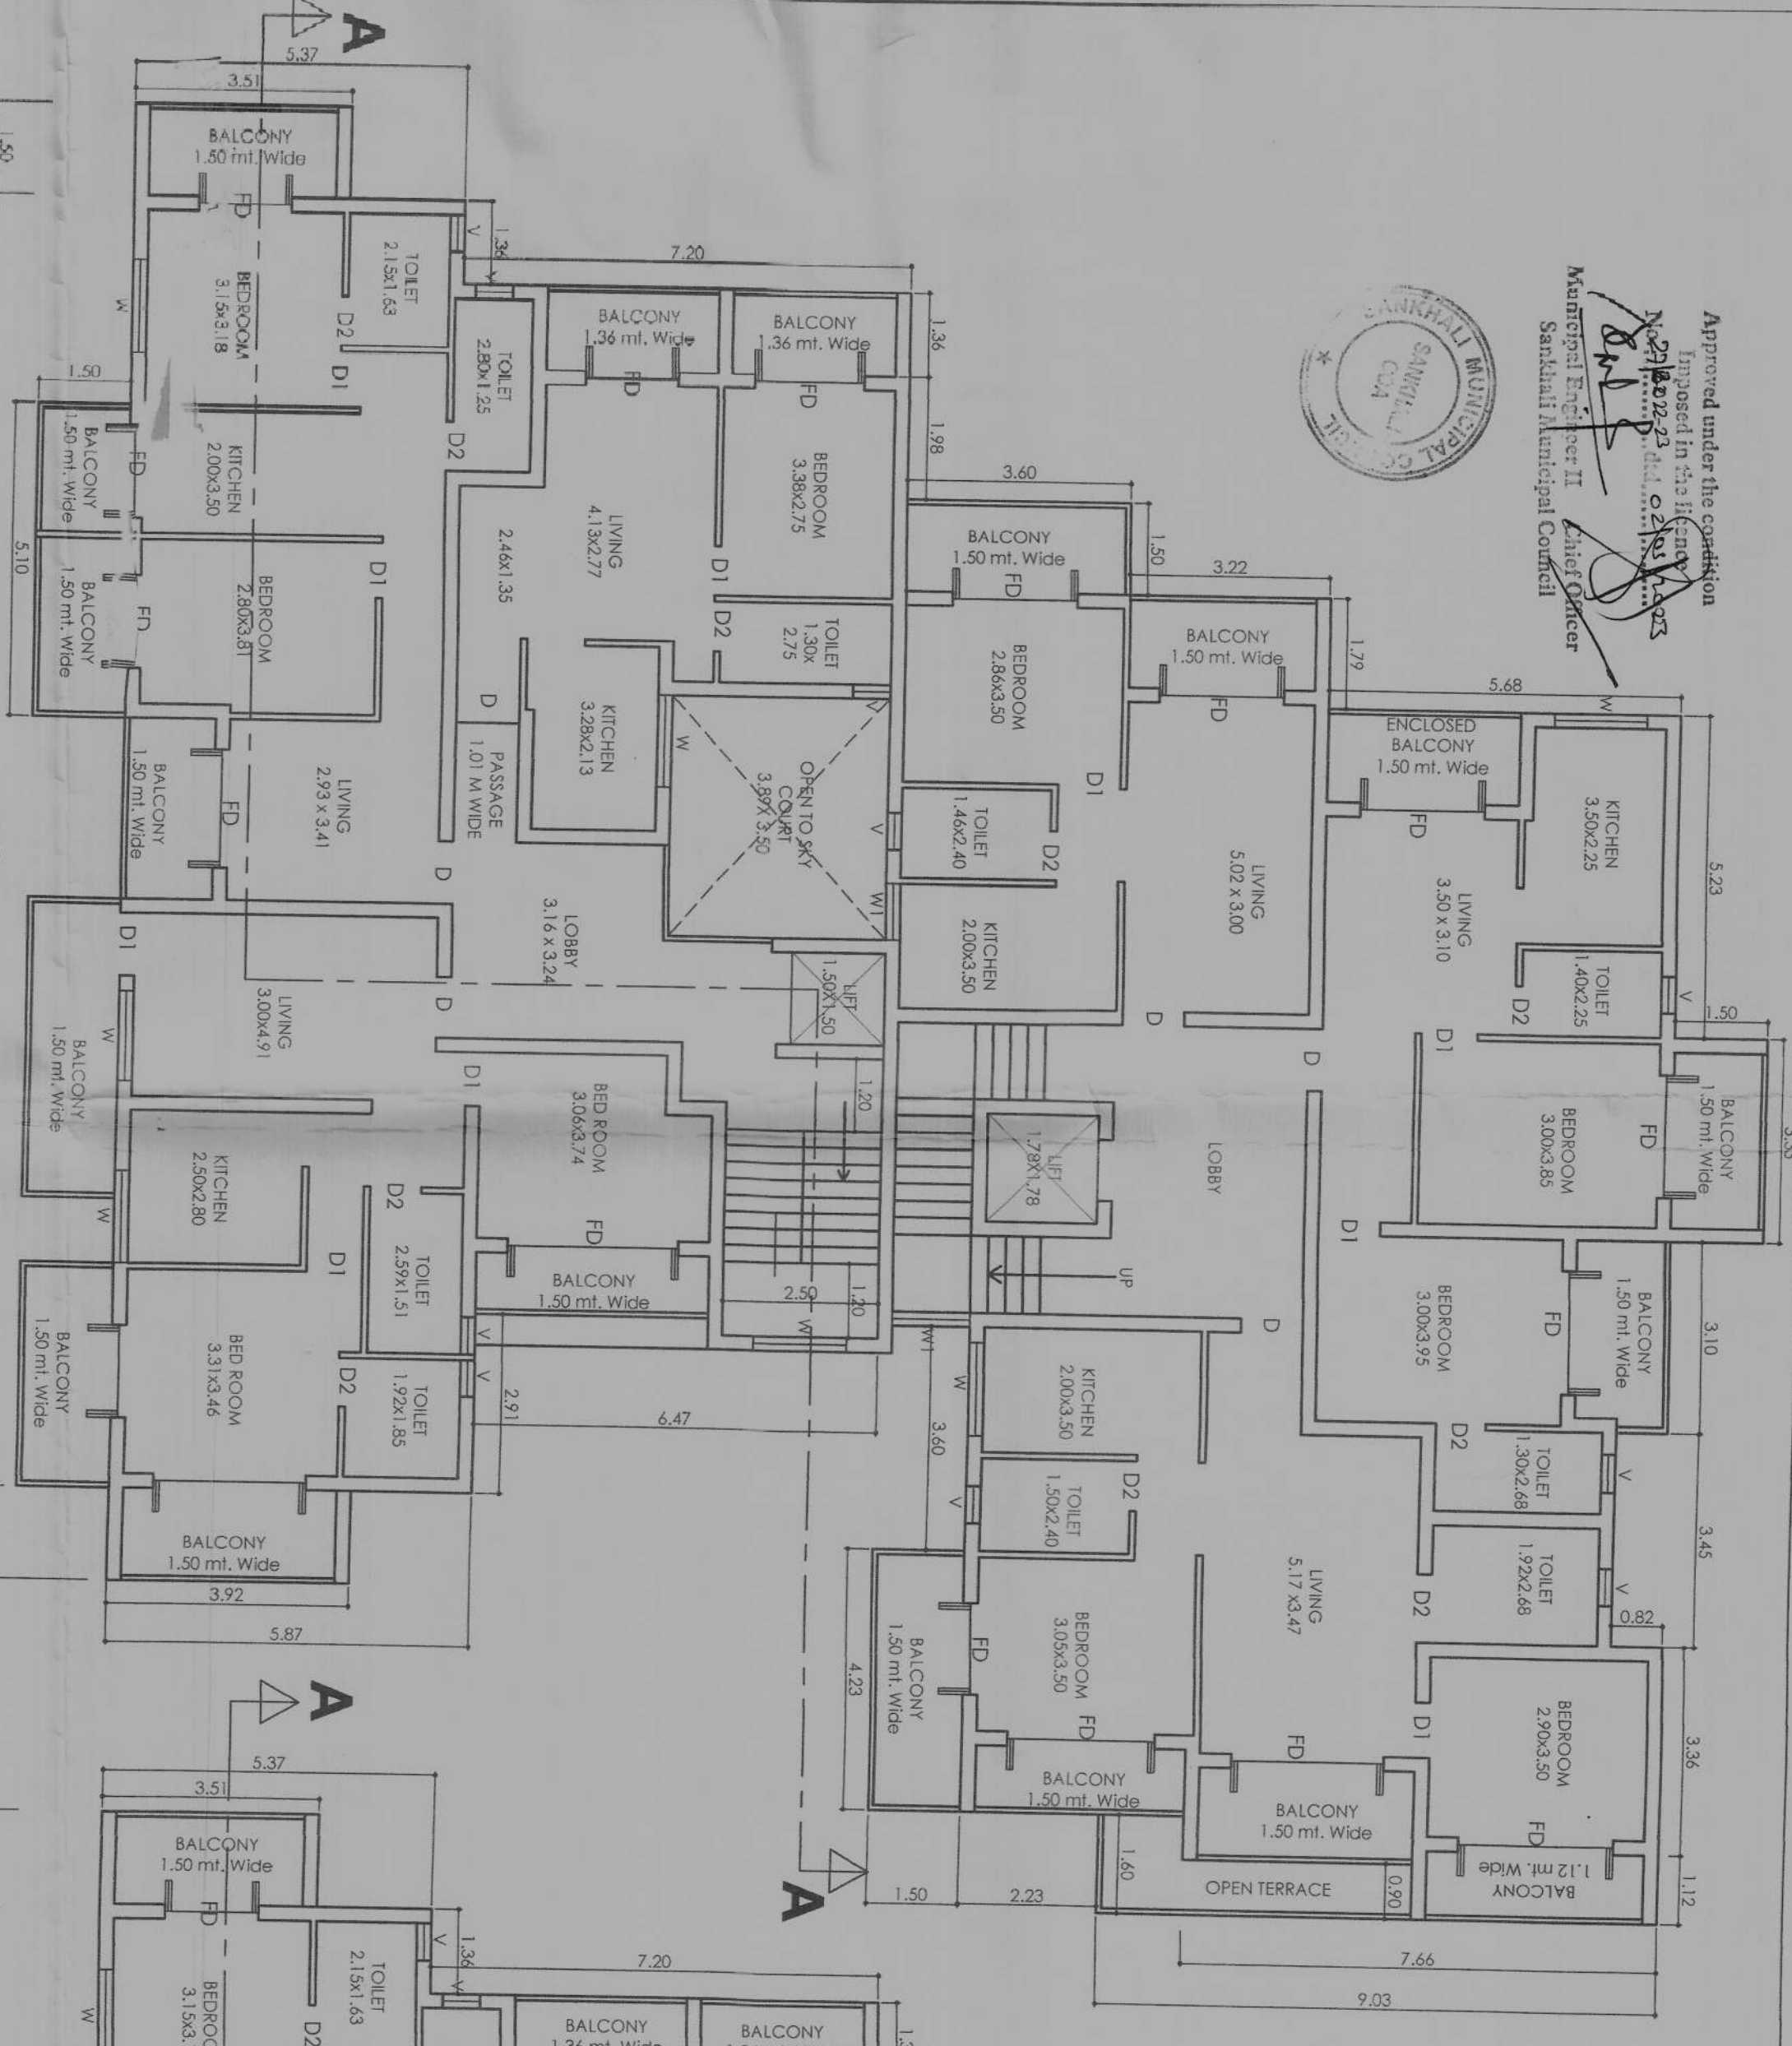

SECOND FLOOR PLAN
SCALE - 1:100

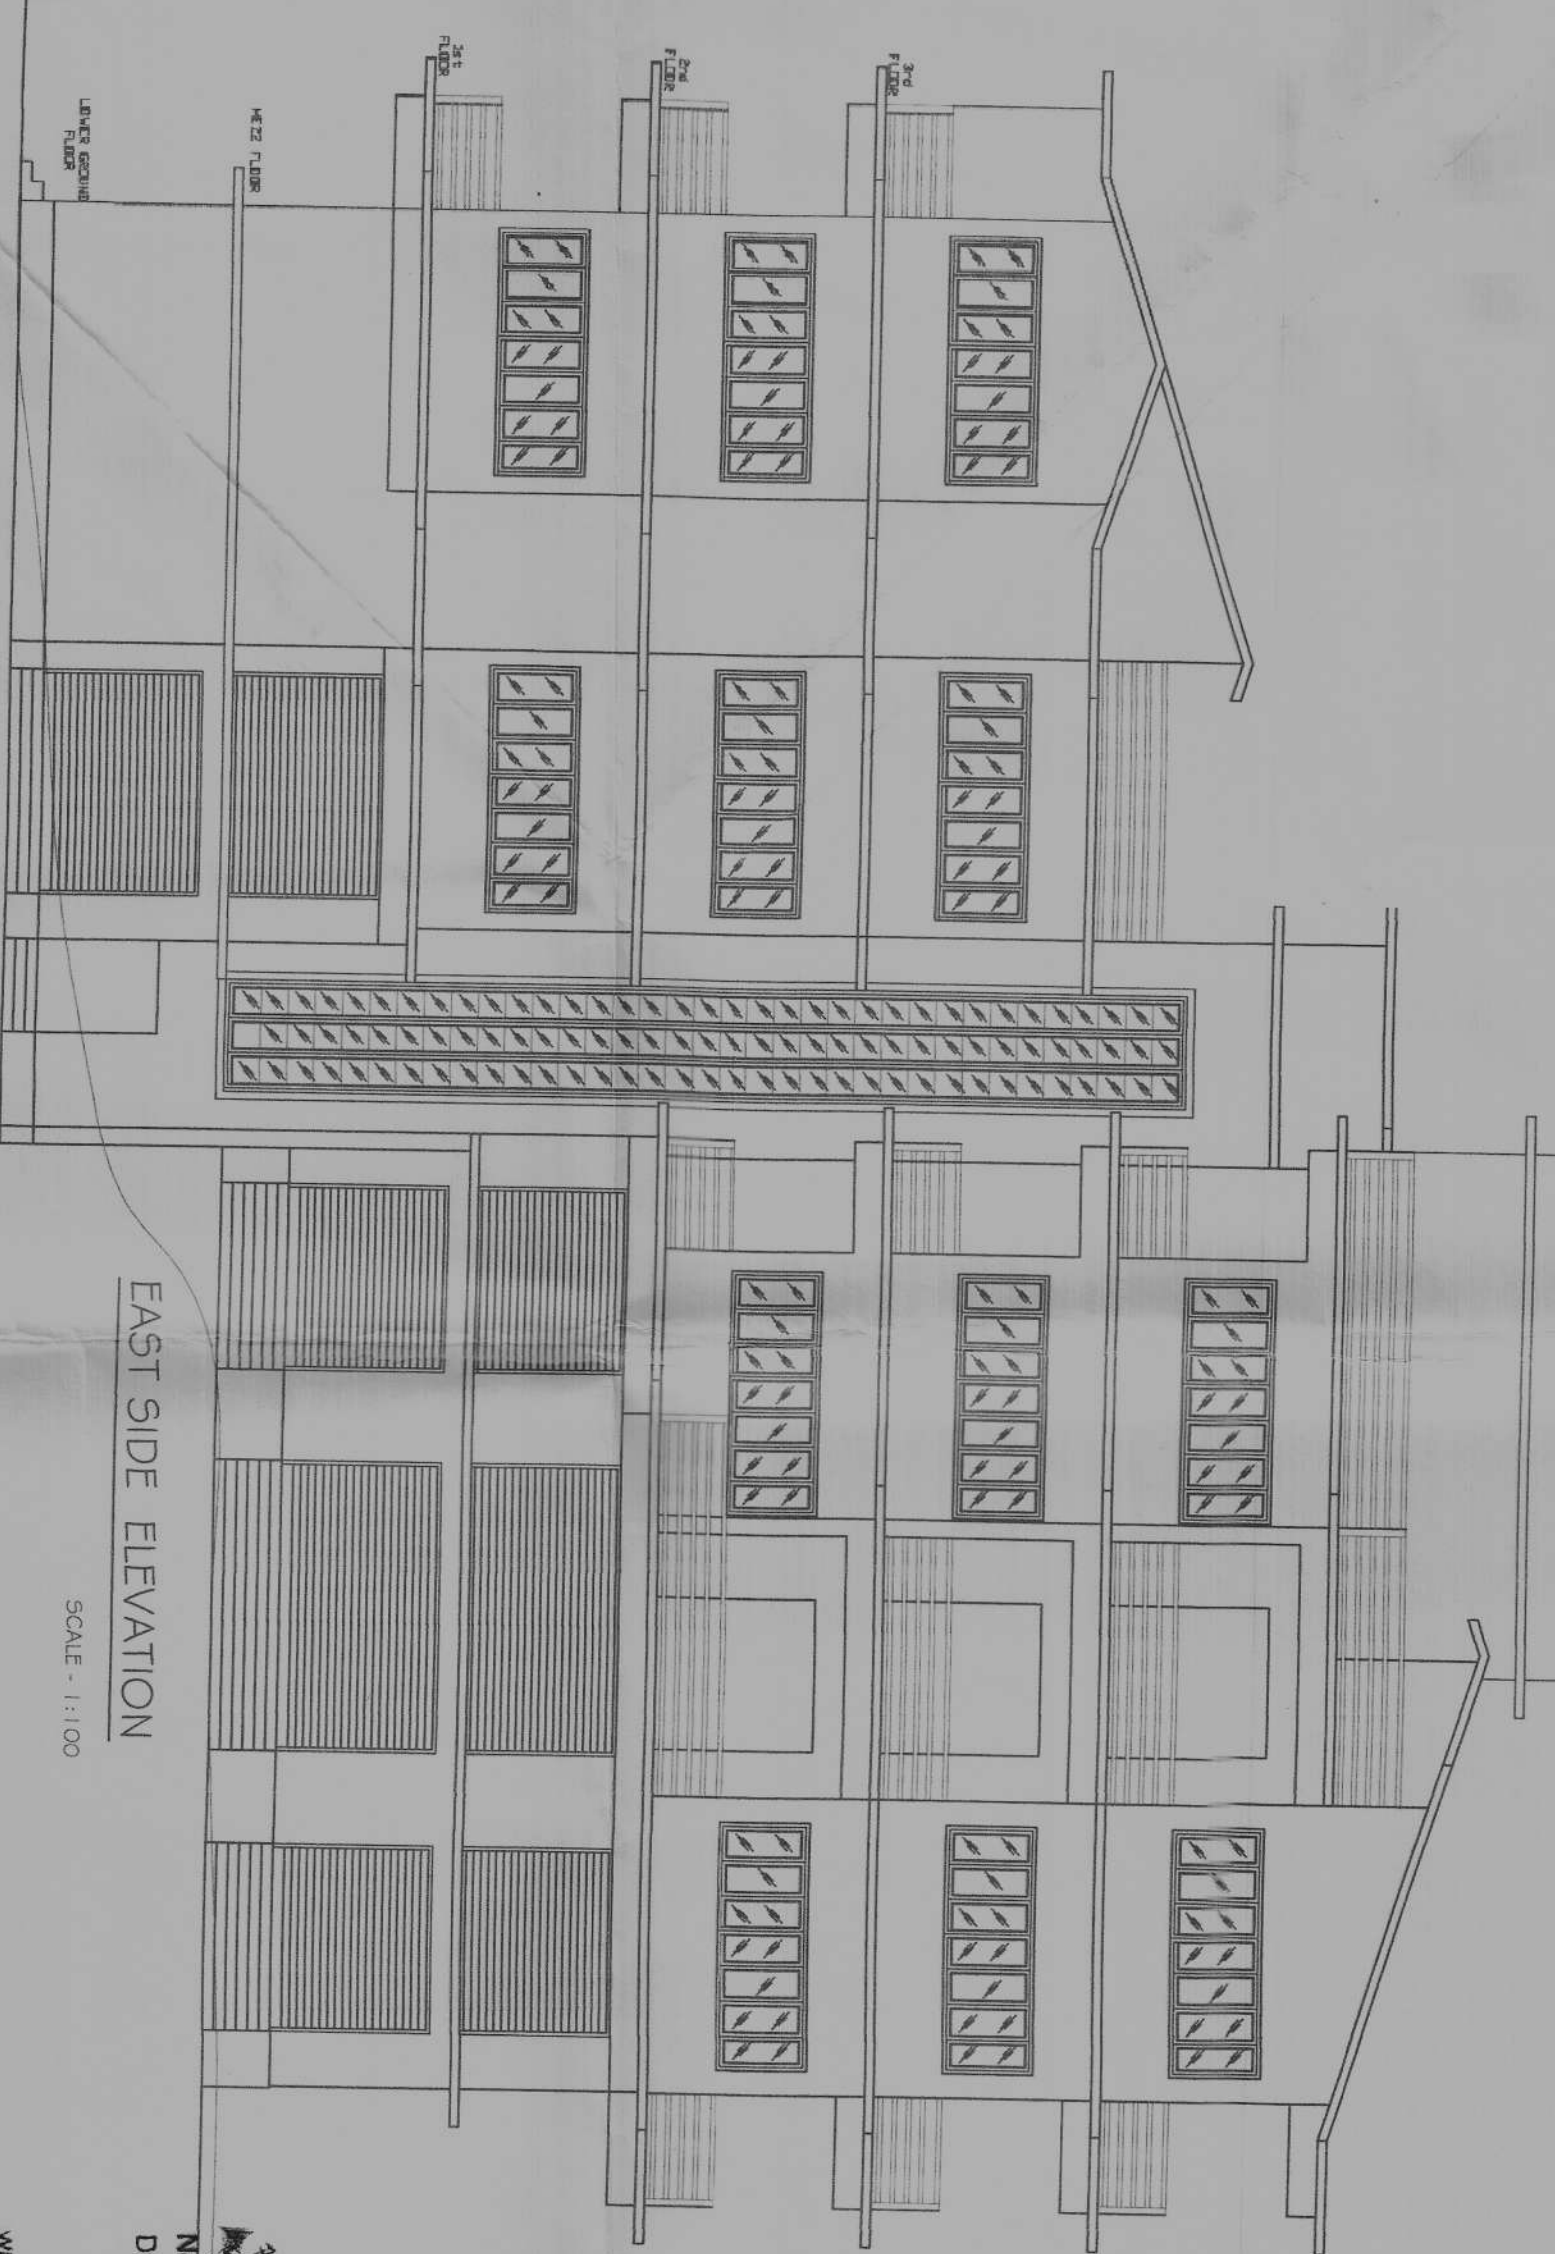


EAST SIDE ELEVATION
SCALE - 1:100

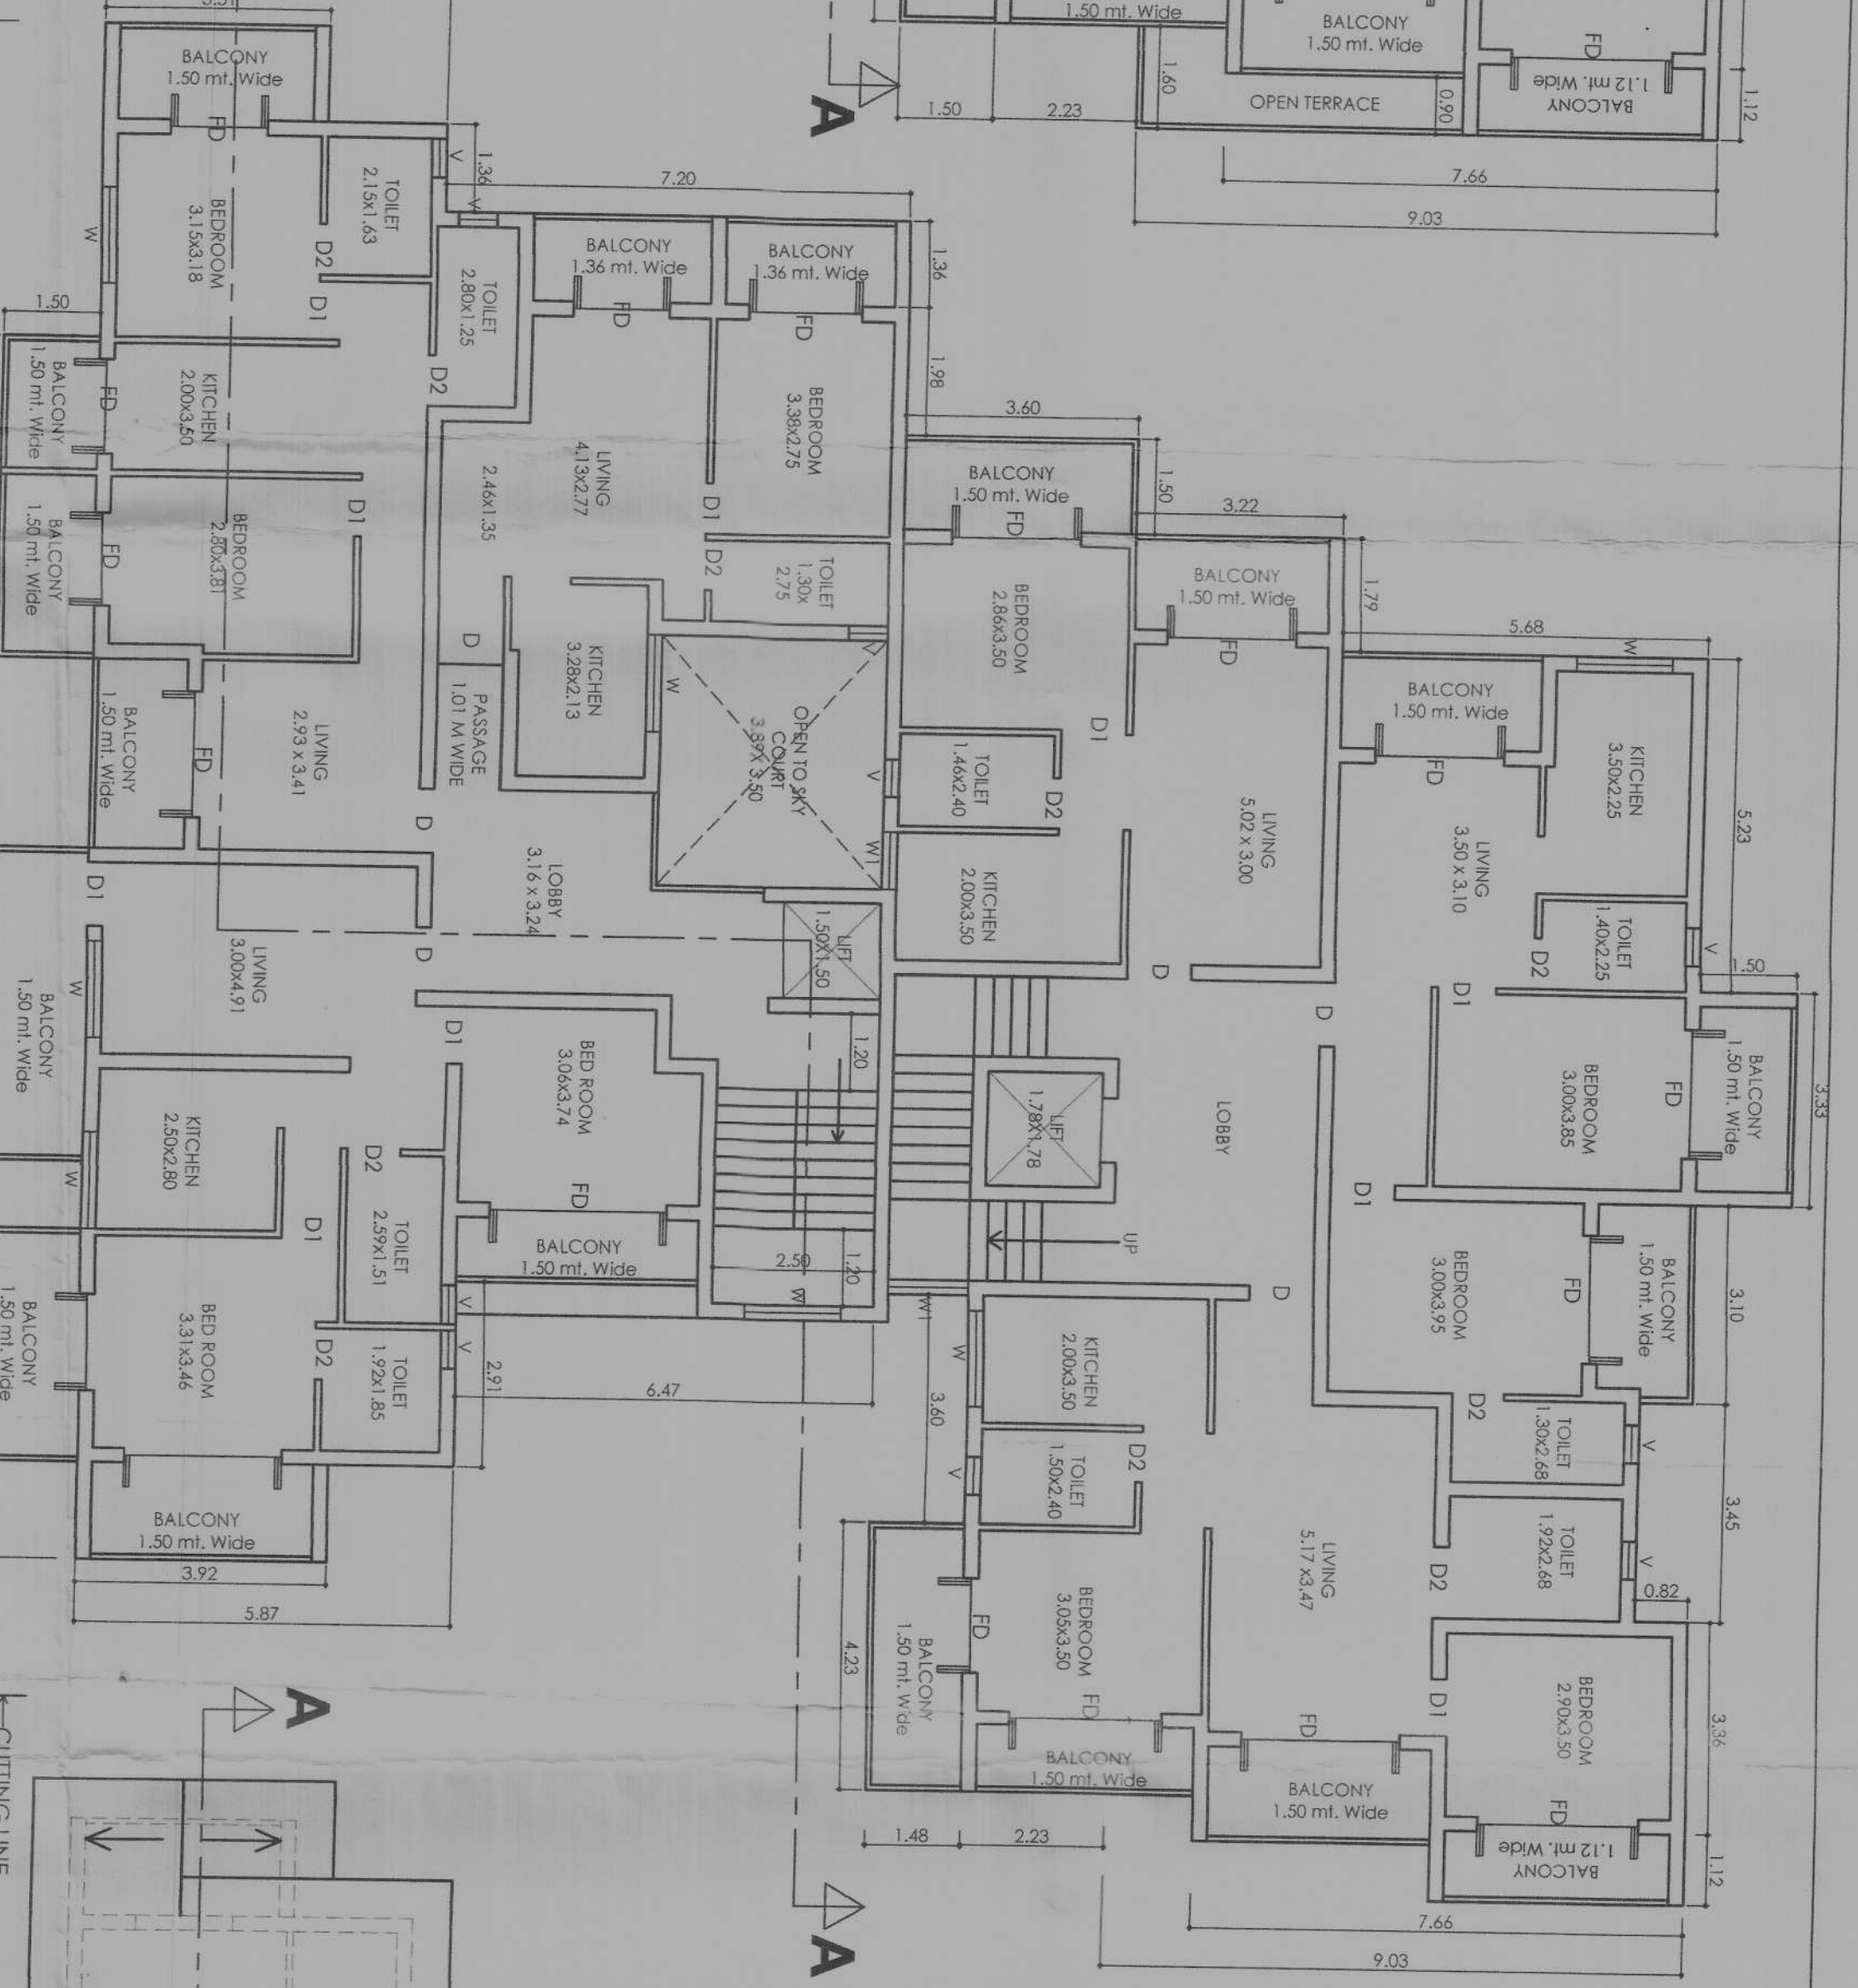

THIRD FLOOR PLAN
SCALE - 1:100




SECTION AA
SCALE - 1:100

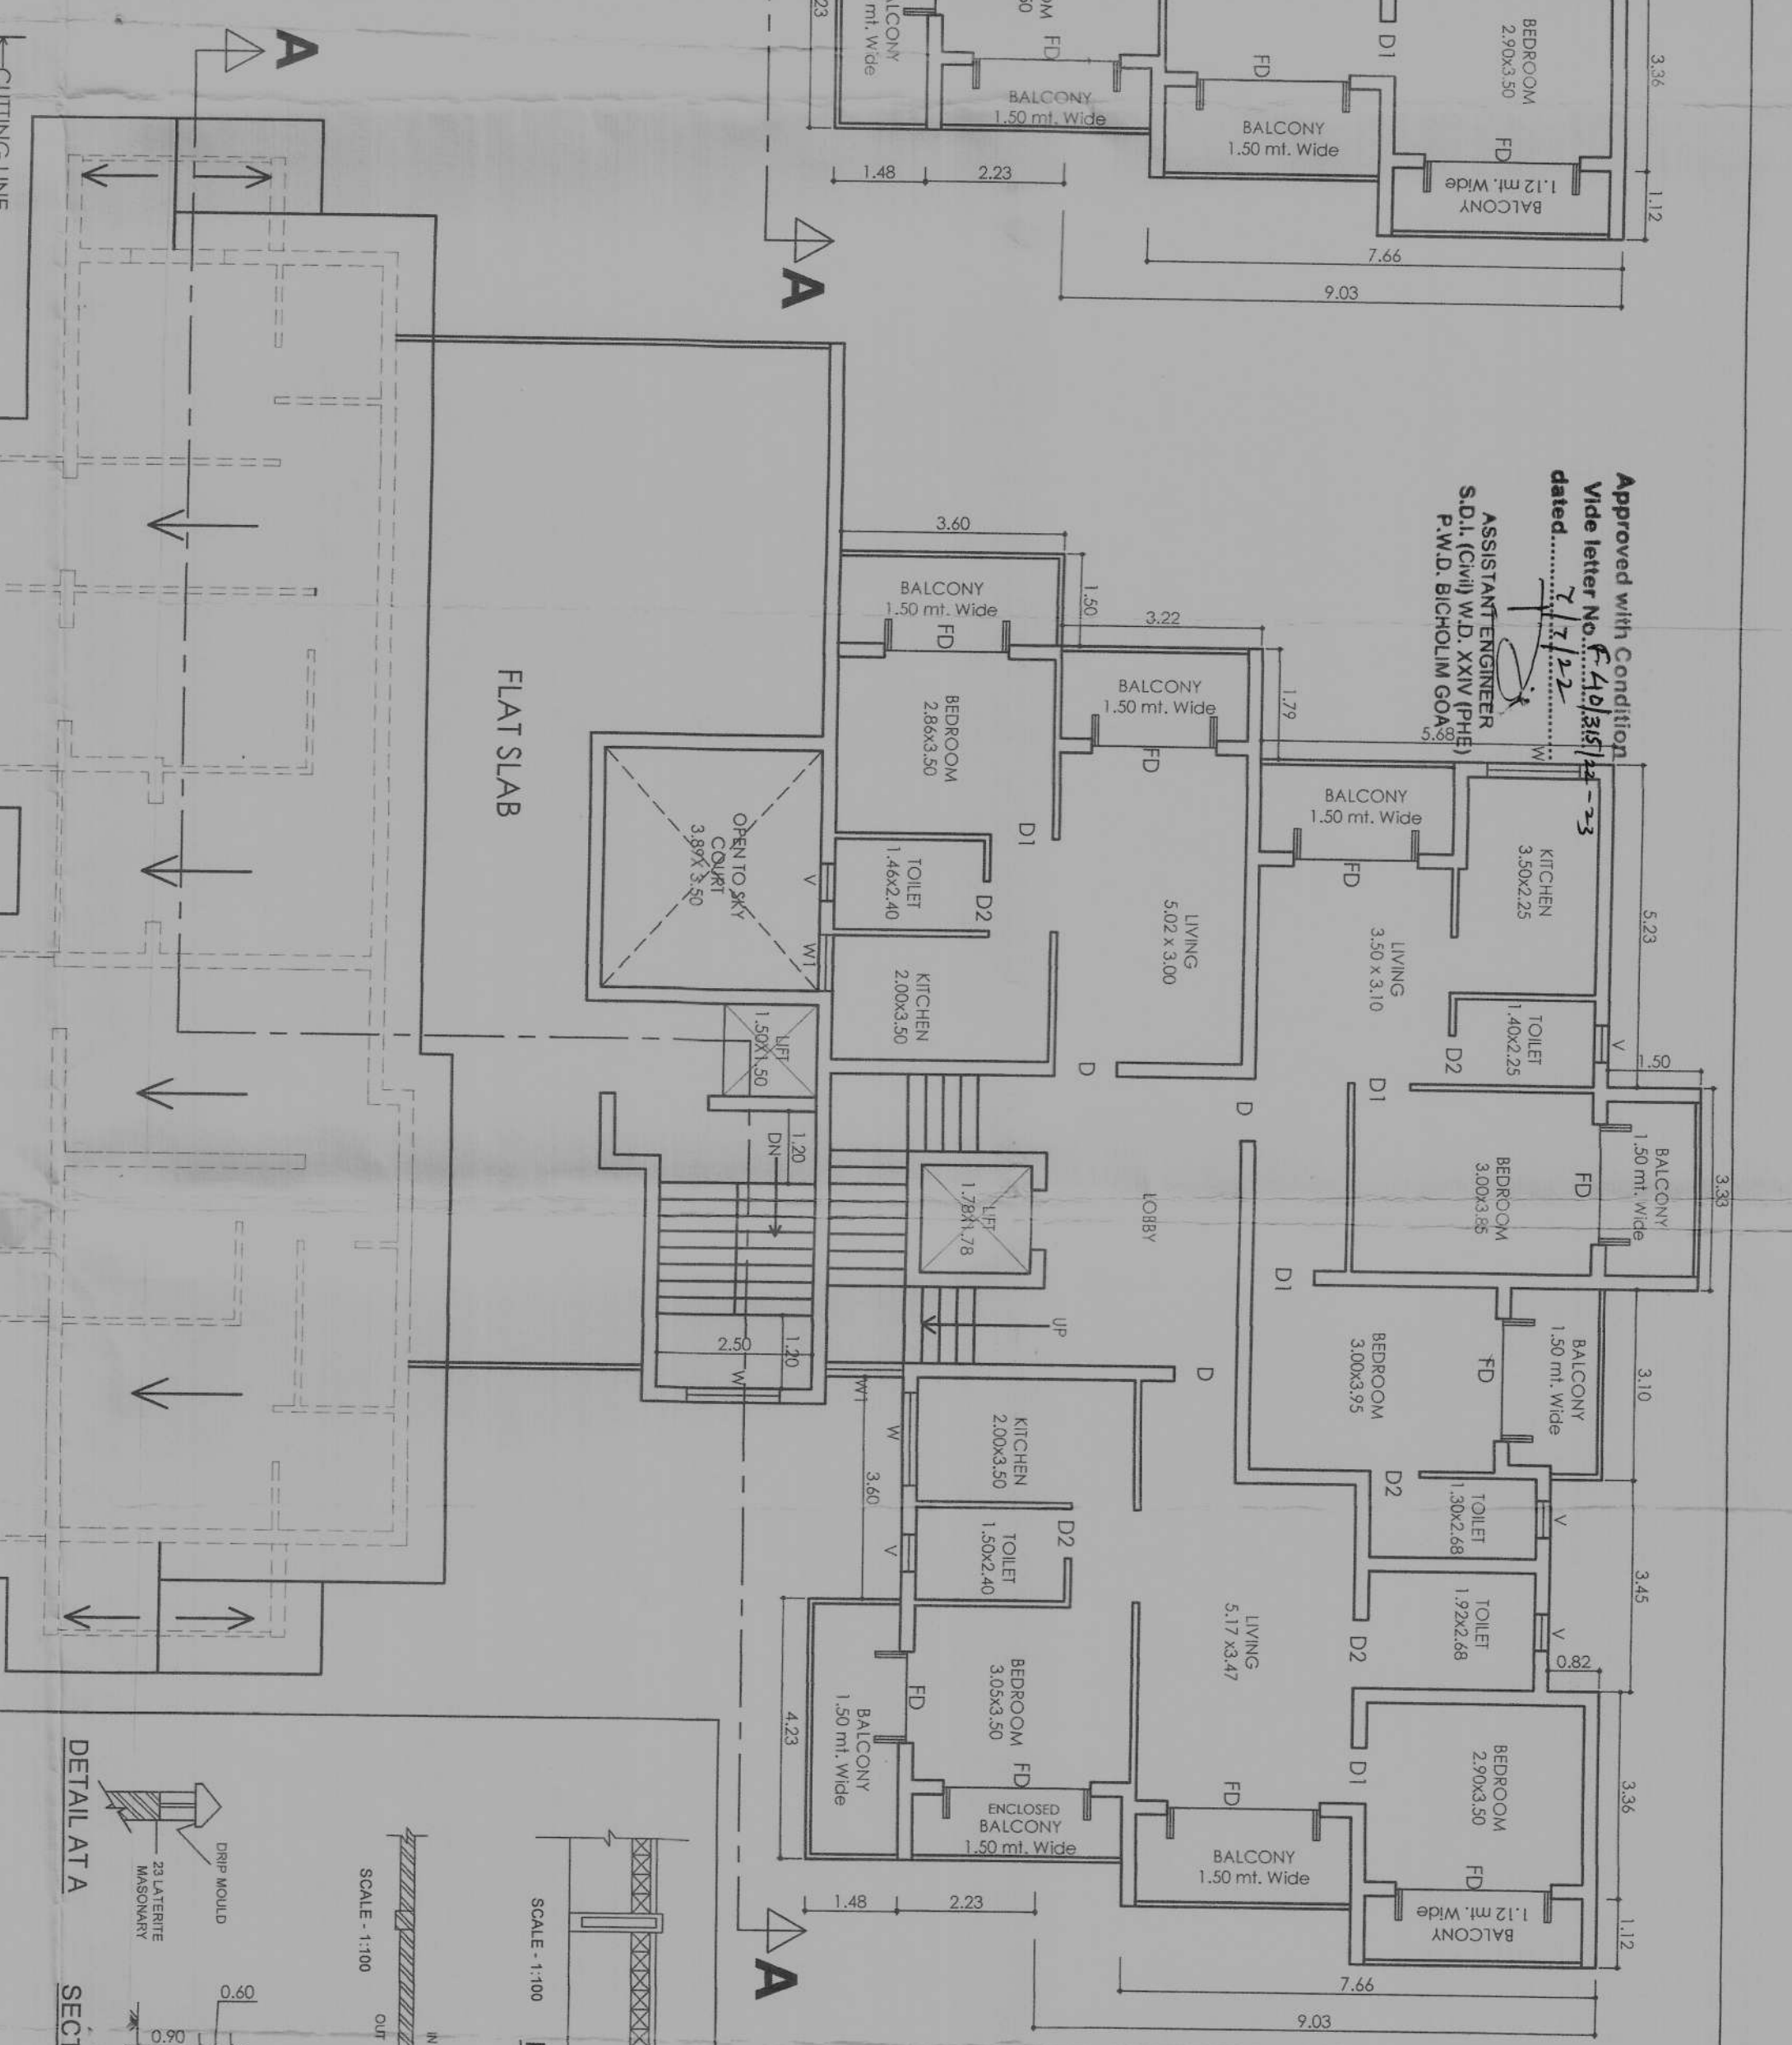

FOURTH FLOOR PLAN
SCALE - 1:100

SCHEDULE FOR DOORS & WINDOWS		
TYPE	SIZE	
D1	0.50 x 2.10	
D2	0.50 x 2.10	
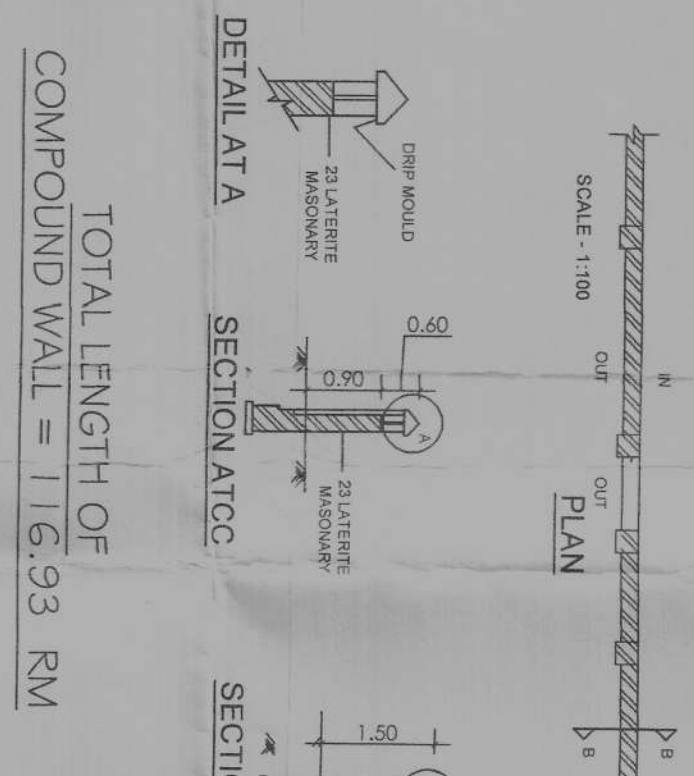

REAR ELEVATION
SCALE - 1:100

TOTAL LENGTH OF
COMPOUND WALL = 116.93 RM

