


Wings 'A' & 'B' of Block '2' completed in all respects vide Completion Order No. NGPDA/346-Vol. I/2265/2013 dated 25/11/2013 issued by North Goa Planning and Development Authority & Occupancy Certificate No. VP/TLG/OCCUP.CERT./80/13-14/2109 dated 24/12/13

Block 2-Wings C,D,E-Anantam Signature Phase 1 (Proposed for RERA Registration) Project Area in S.No.234/2=2,553.93 SQ.M.

Block '1' completed in all respects vide Completion Order No. NGPDA/346-Vol. I/2265/2013 dated 25/11/2013 issued by North Goa Planning and Development Authority & Occupancy Certificate No. VP/TLG/OCCUP.CERT./80/13-14/2109 dated 24/12/13

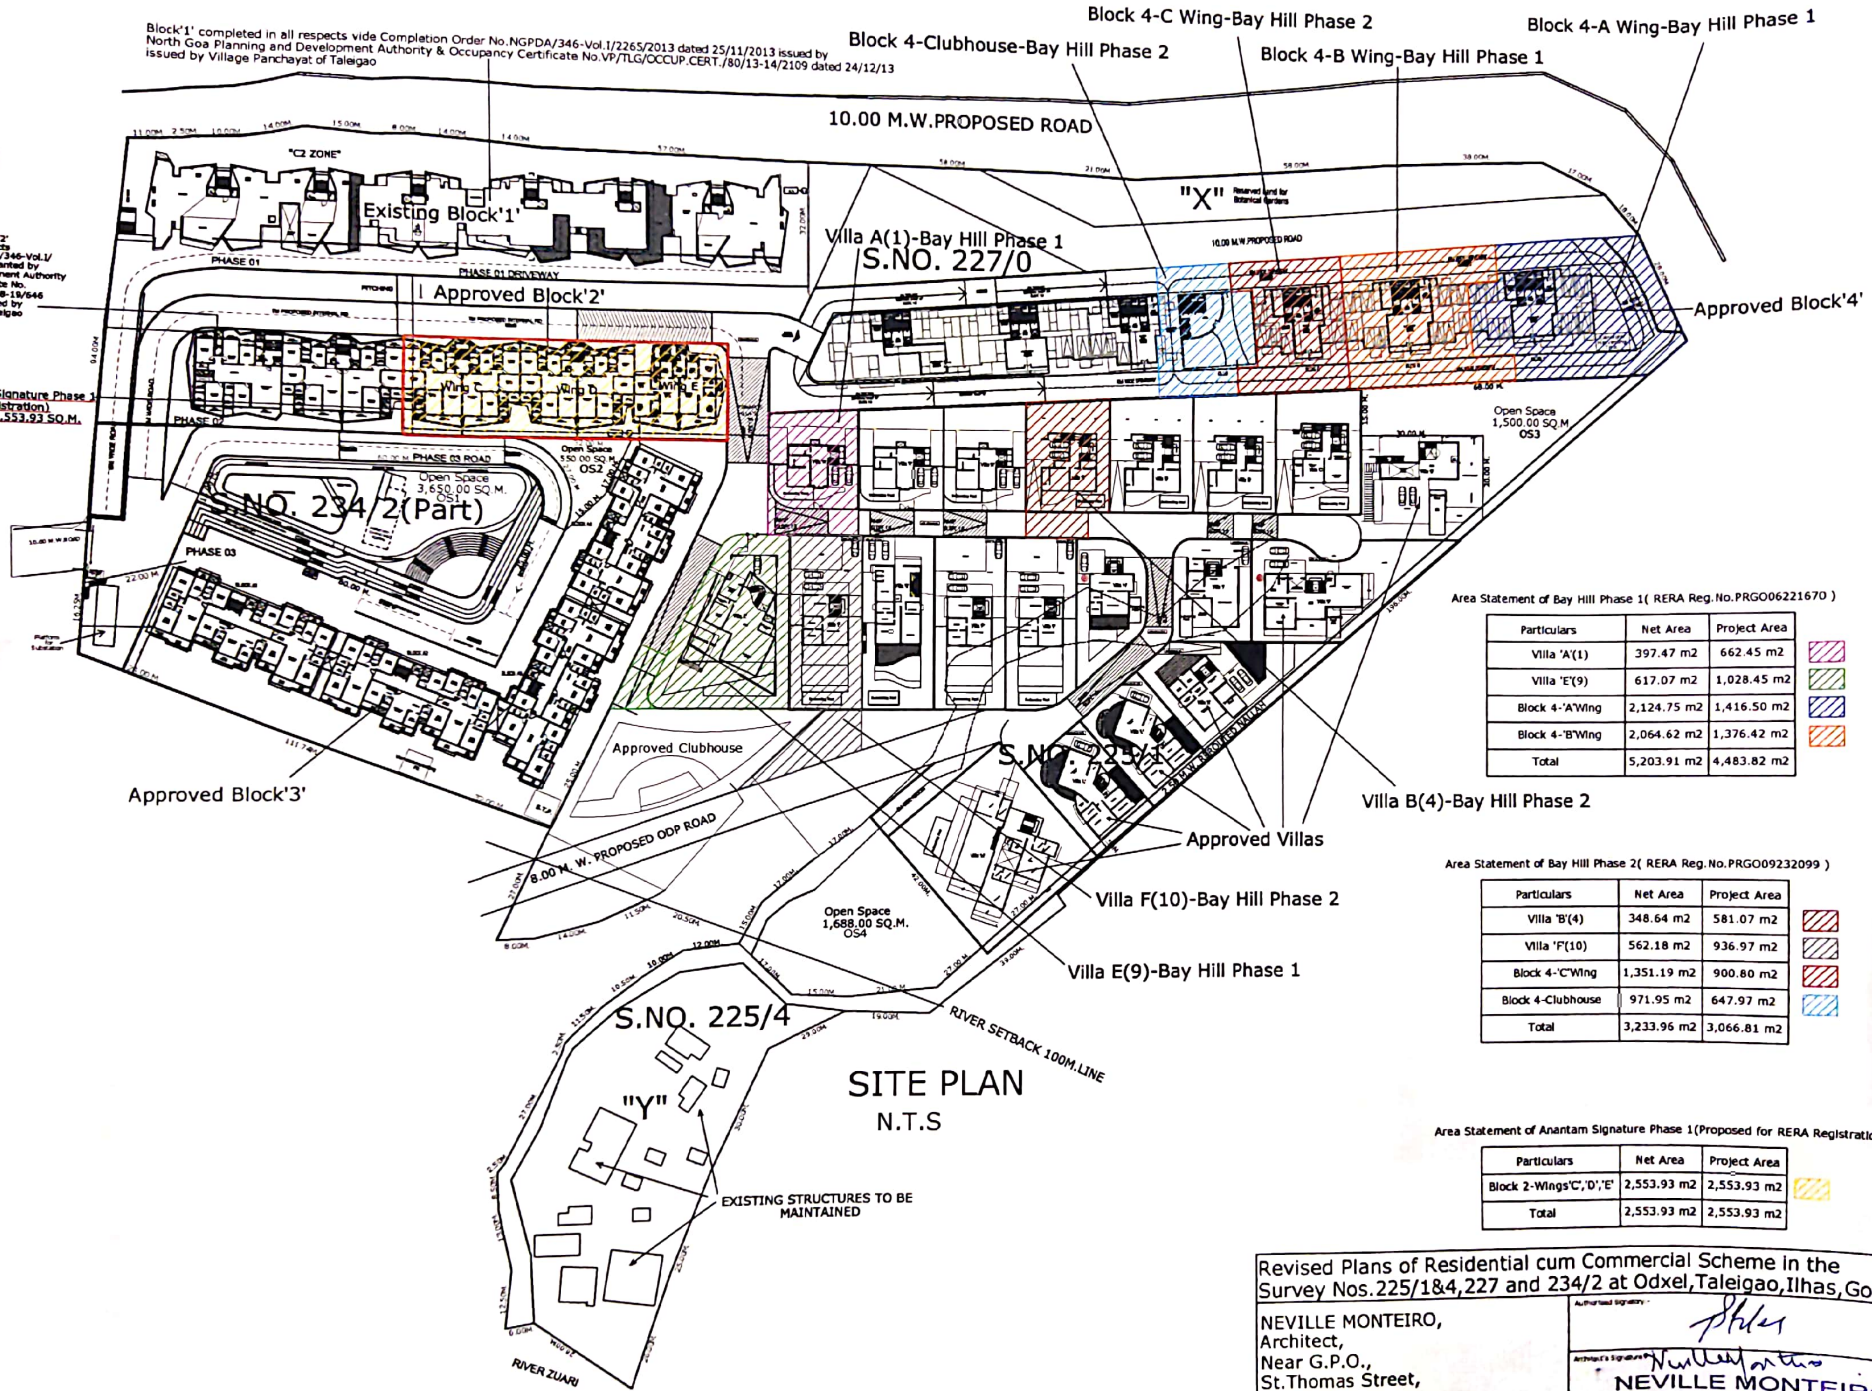

Area Statement of Bay Hill Phase 1(RERA Reg.No.PRGO06221670)

Particulars	Net Area	Project Area
Villa 'A'(1)	397.47 m2	662.45 m2
Villa 'E'(9)	617.07 m2	1,028.45 m2
Block 4-'A'Wing	2,124.75 m2	1,416.50 m2
Block 4-'B'Wing	2,064.62 m2	1,376.42 m2
Total	5,203.91 m2	4,483.82 m2

Area Statement of Bay Hill Phase 2(RERA Reg.No.PRGO09232099)

Particulars	Net Area	Project Area
Villa 'B'(4)	348.64 m2	581.07 m2
Villa 'F'(10)	562.18 m2	936.97 m2
Block 4-'C'Wing	1,351.19 m2	900.80 m2
Block 4-Clubhouse	971.95 m2	647.97 m2
Total	3,233.96 m2	3,066.81 m2

Area Statement of Anantam Signature Phase 1(Proposed for RERA Registration)

Particulars	Net Area	Project Area
Block 2-Wings 'C','D','E'	2,553.93 m2	2,553.93 m2
Total	2,553.93 m2	2,553.93 m2

Revised Plans of Residential cum Commercial Scheme in the Survey Nos.225/1&4,227 and 234/2 at Odxel,Taleigao,Illhas,Goa.

NEVILLE MONTEIRO,
Architect,
Near G.P.O.,
St.Thomas Street,
Panaji-Goa

NEVILLE MONTEIRO
Architect
CA/95/18908