

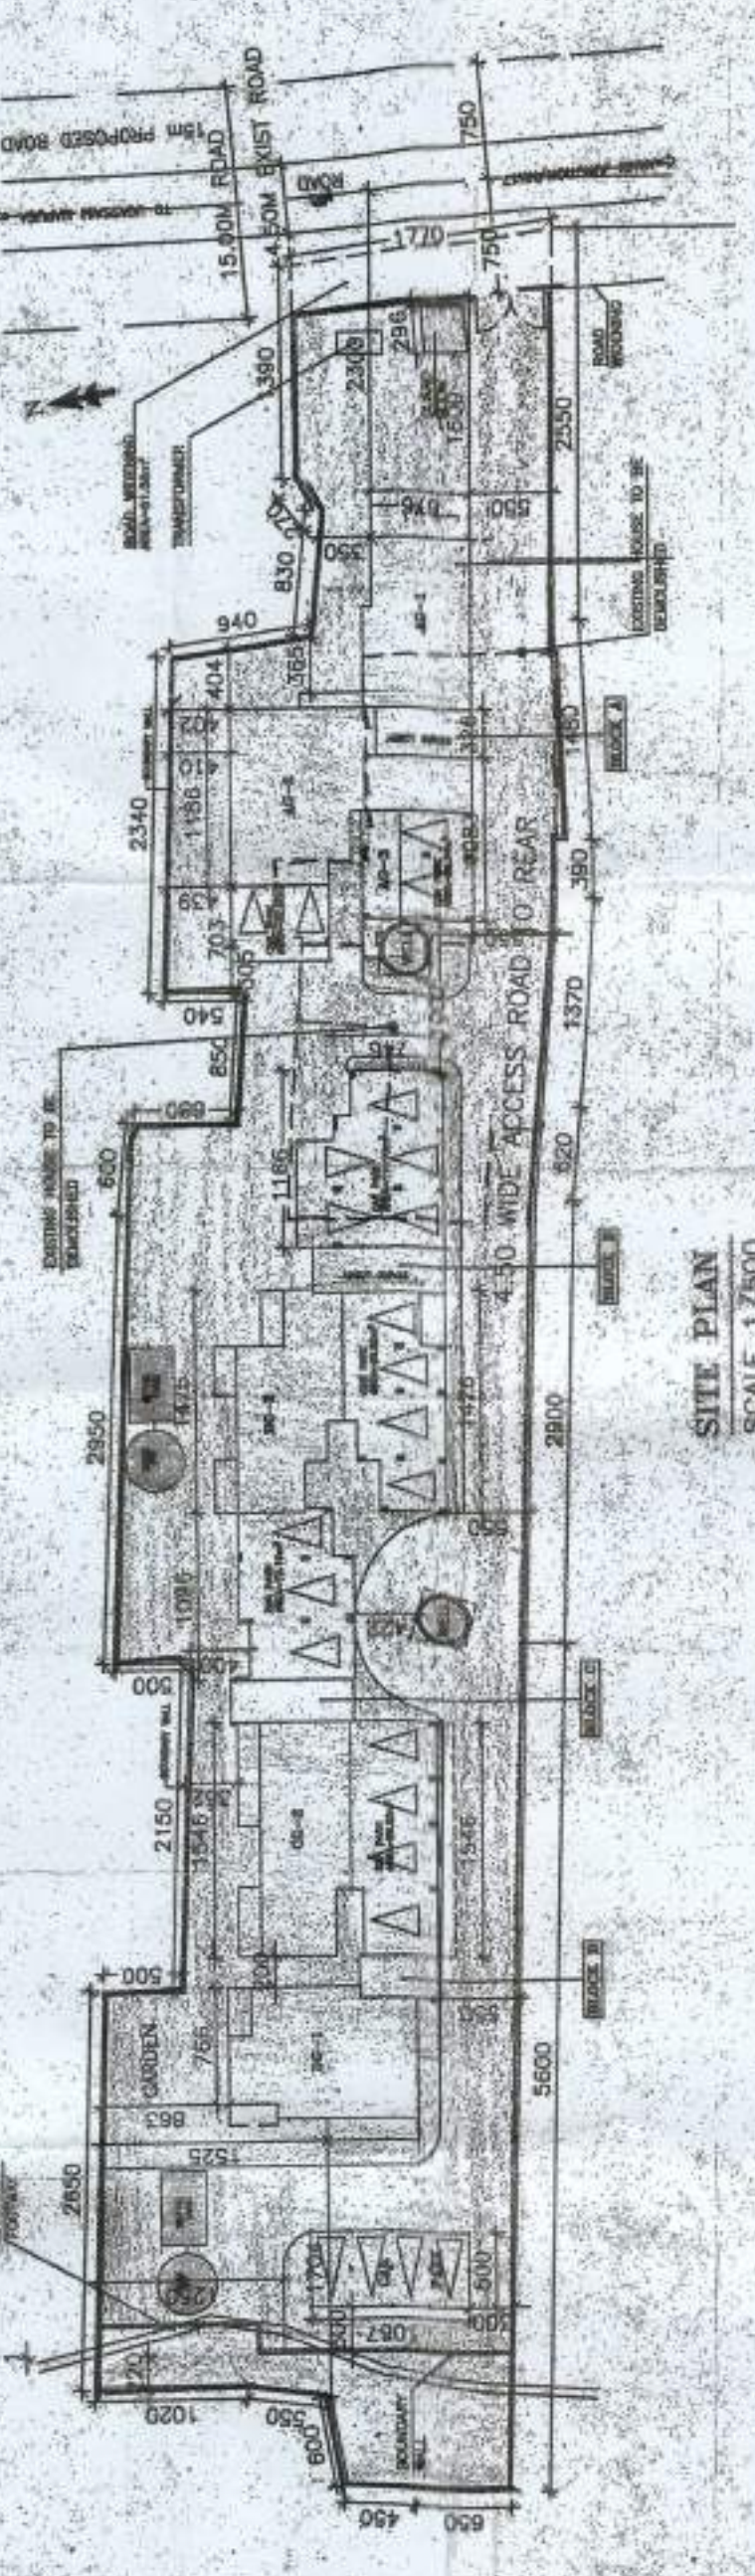
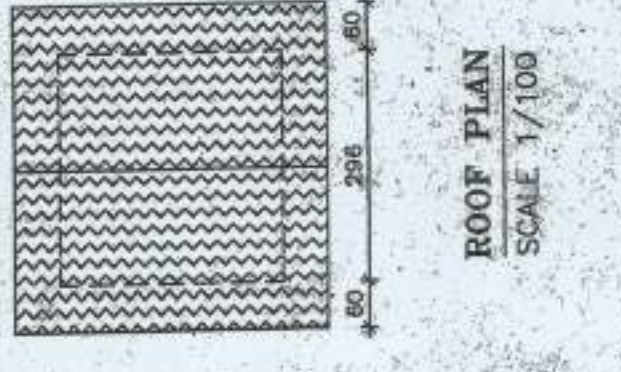
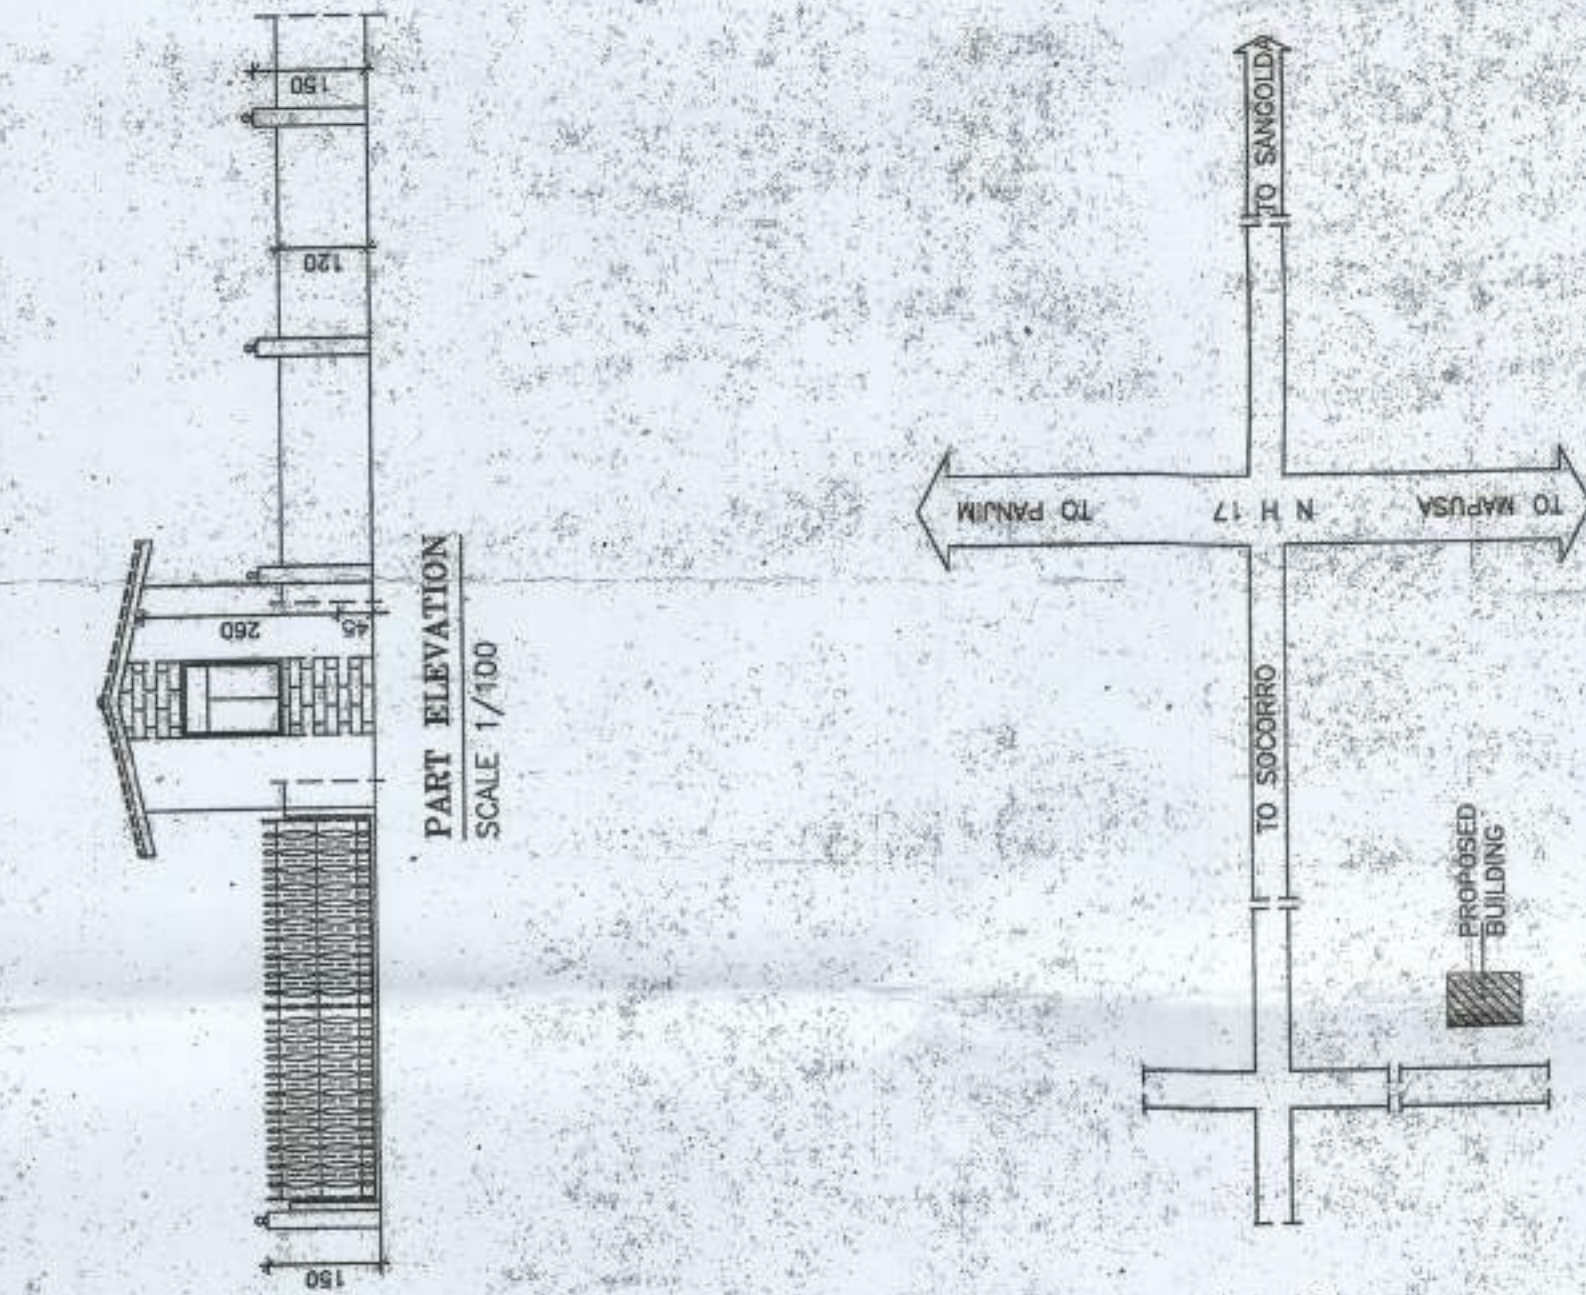
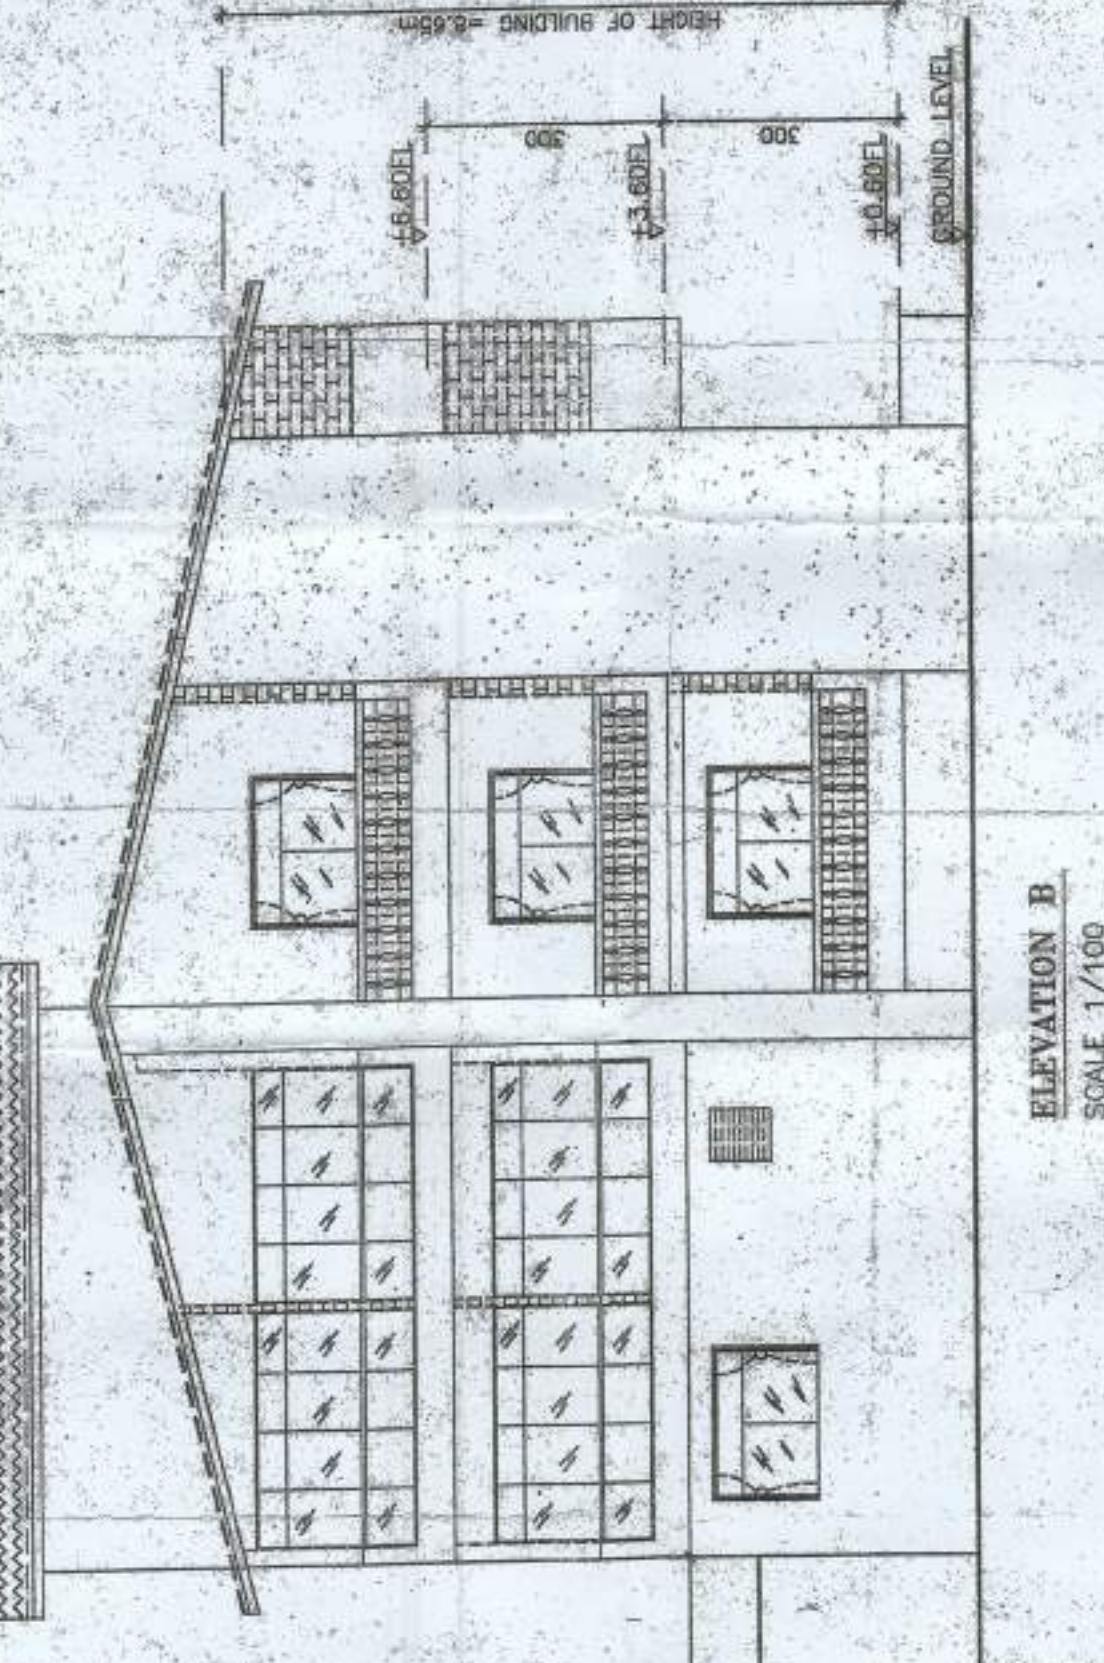
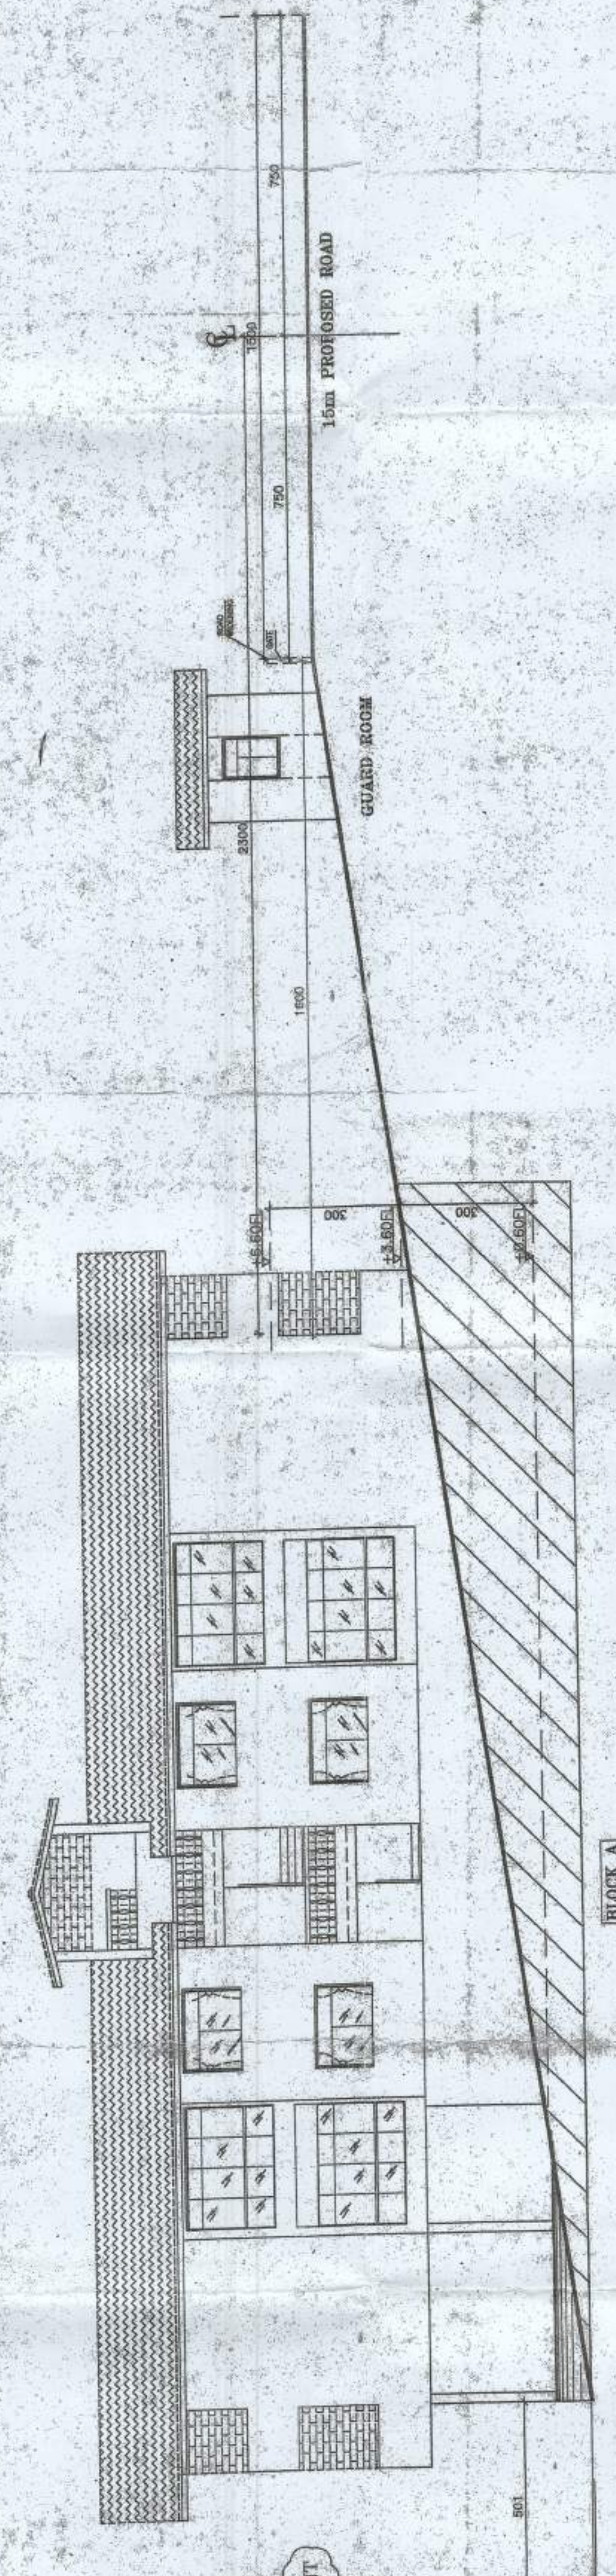
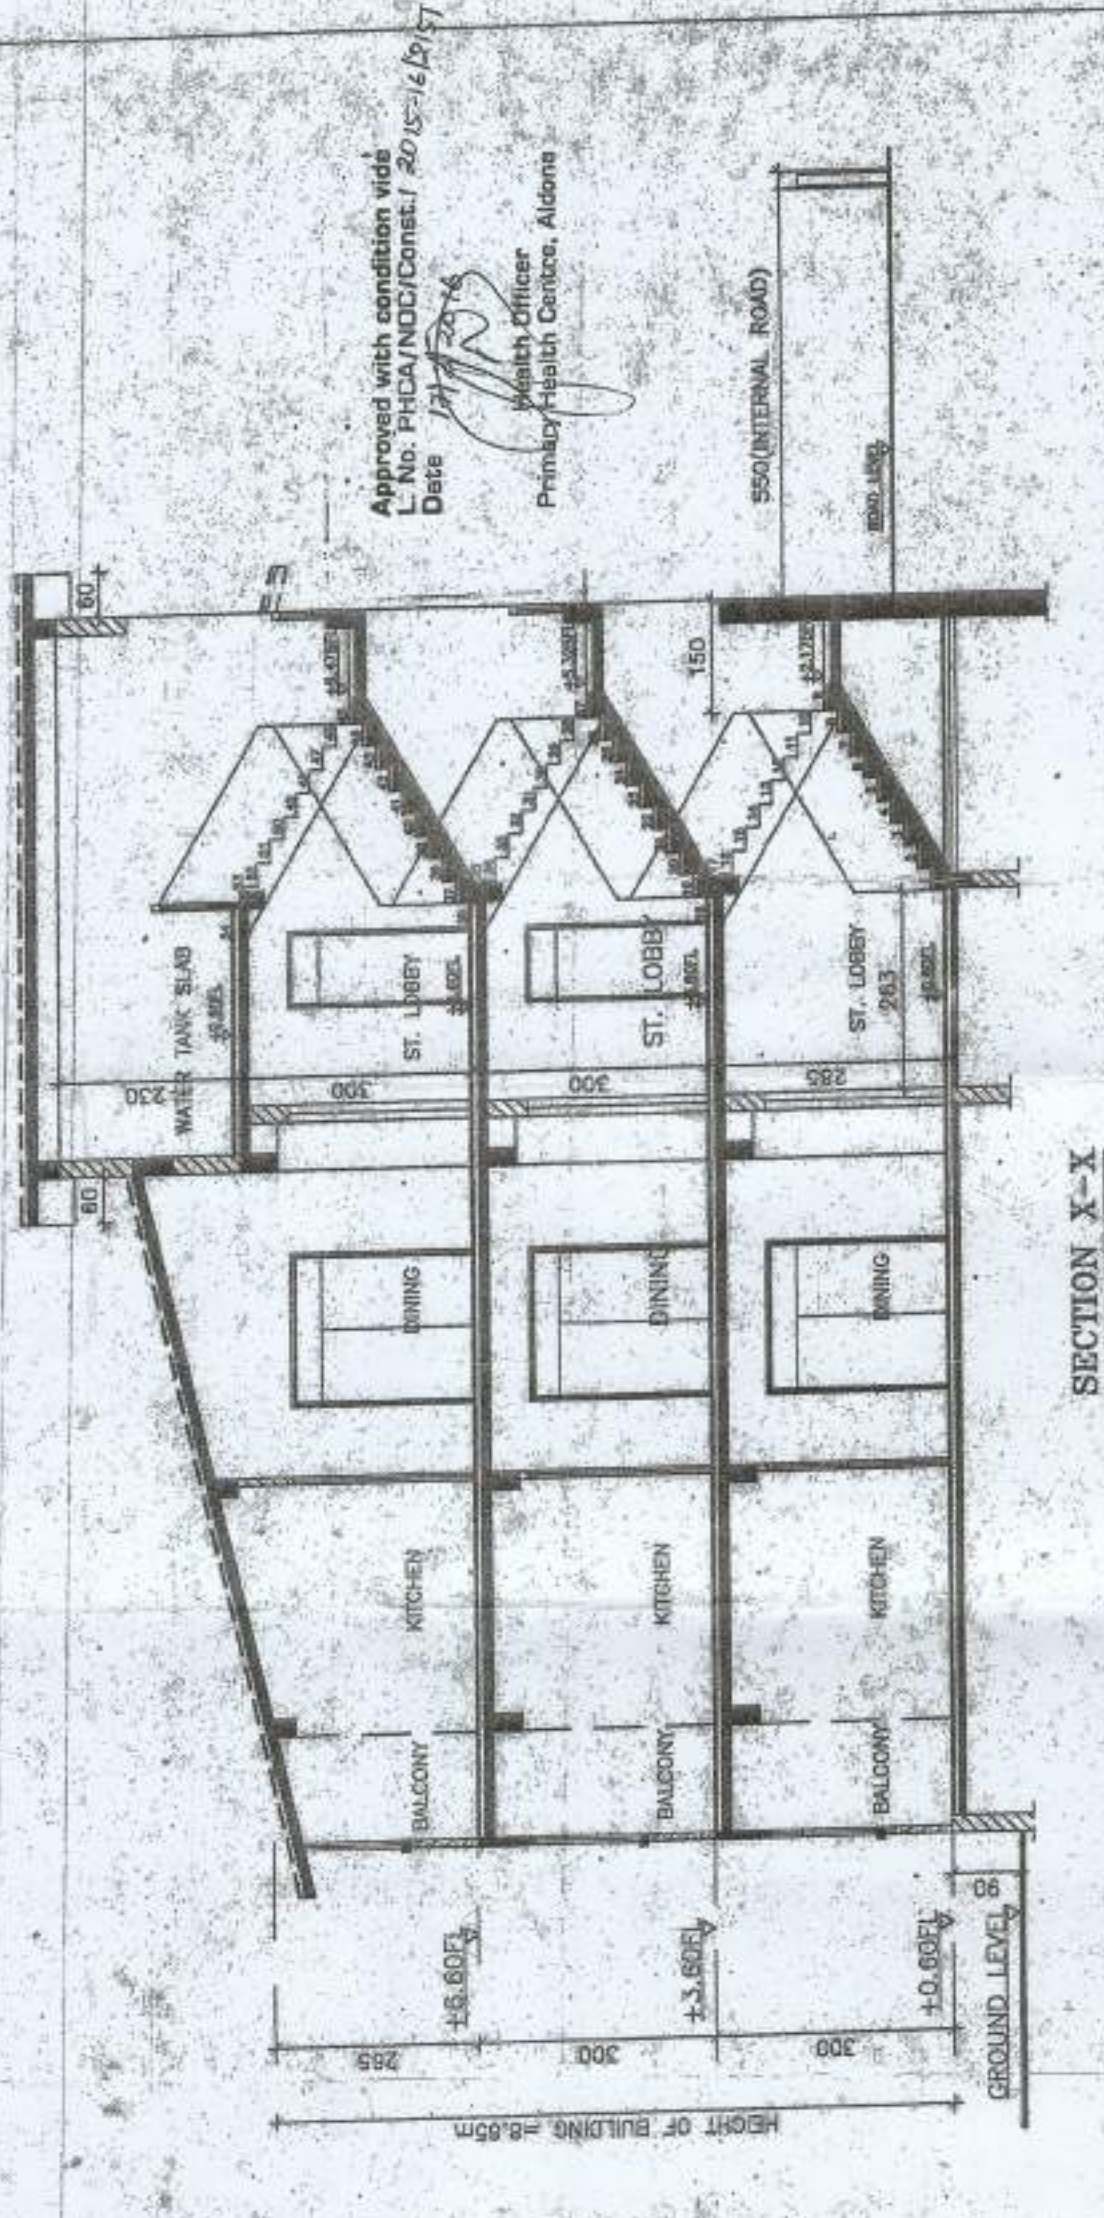
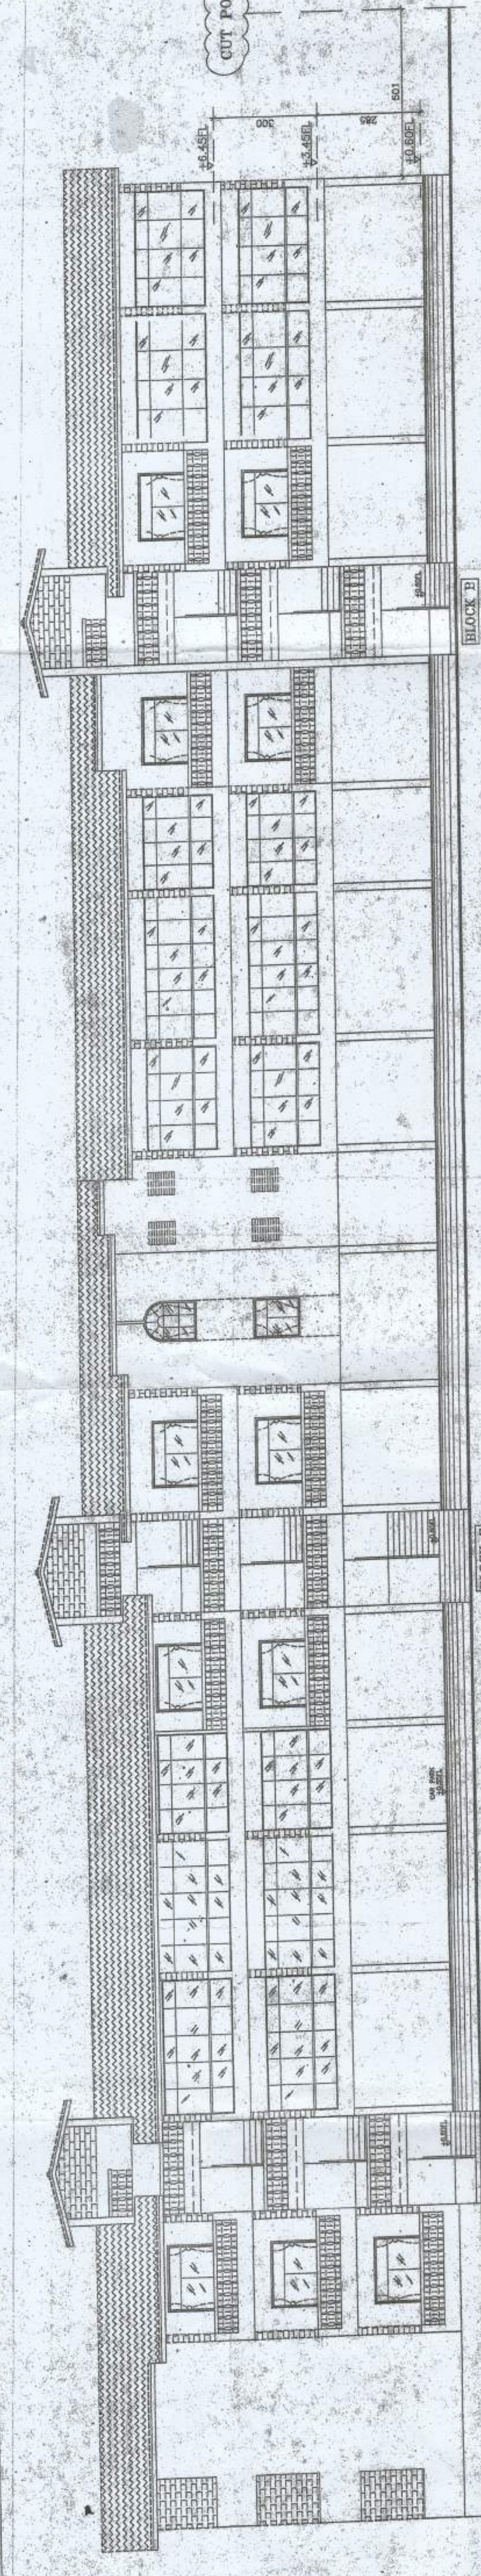
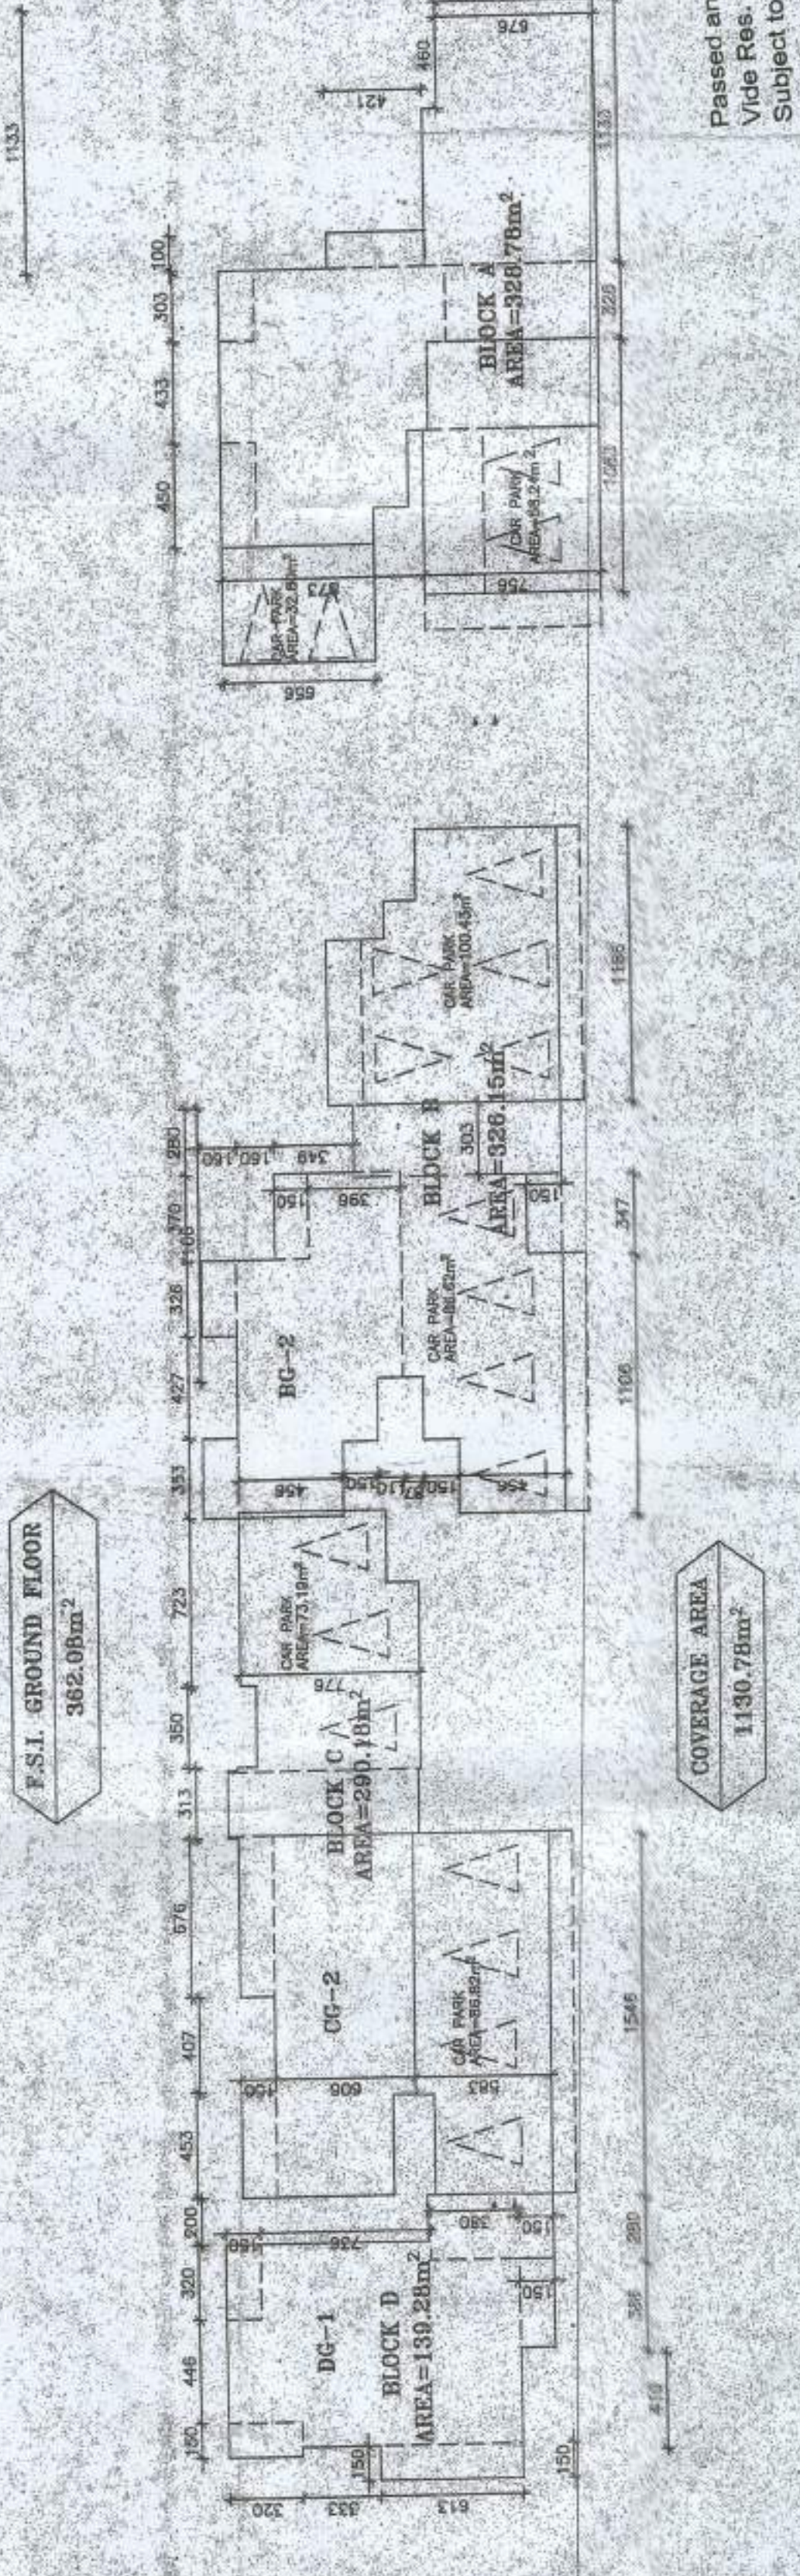


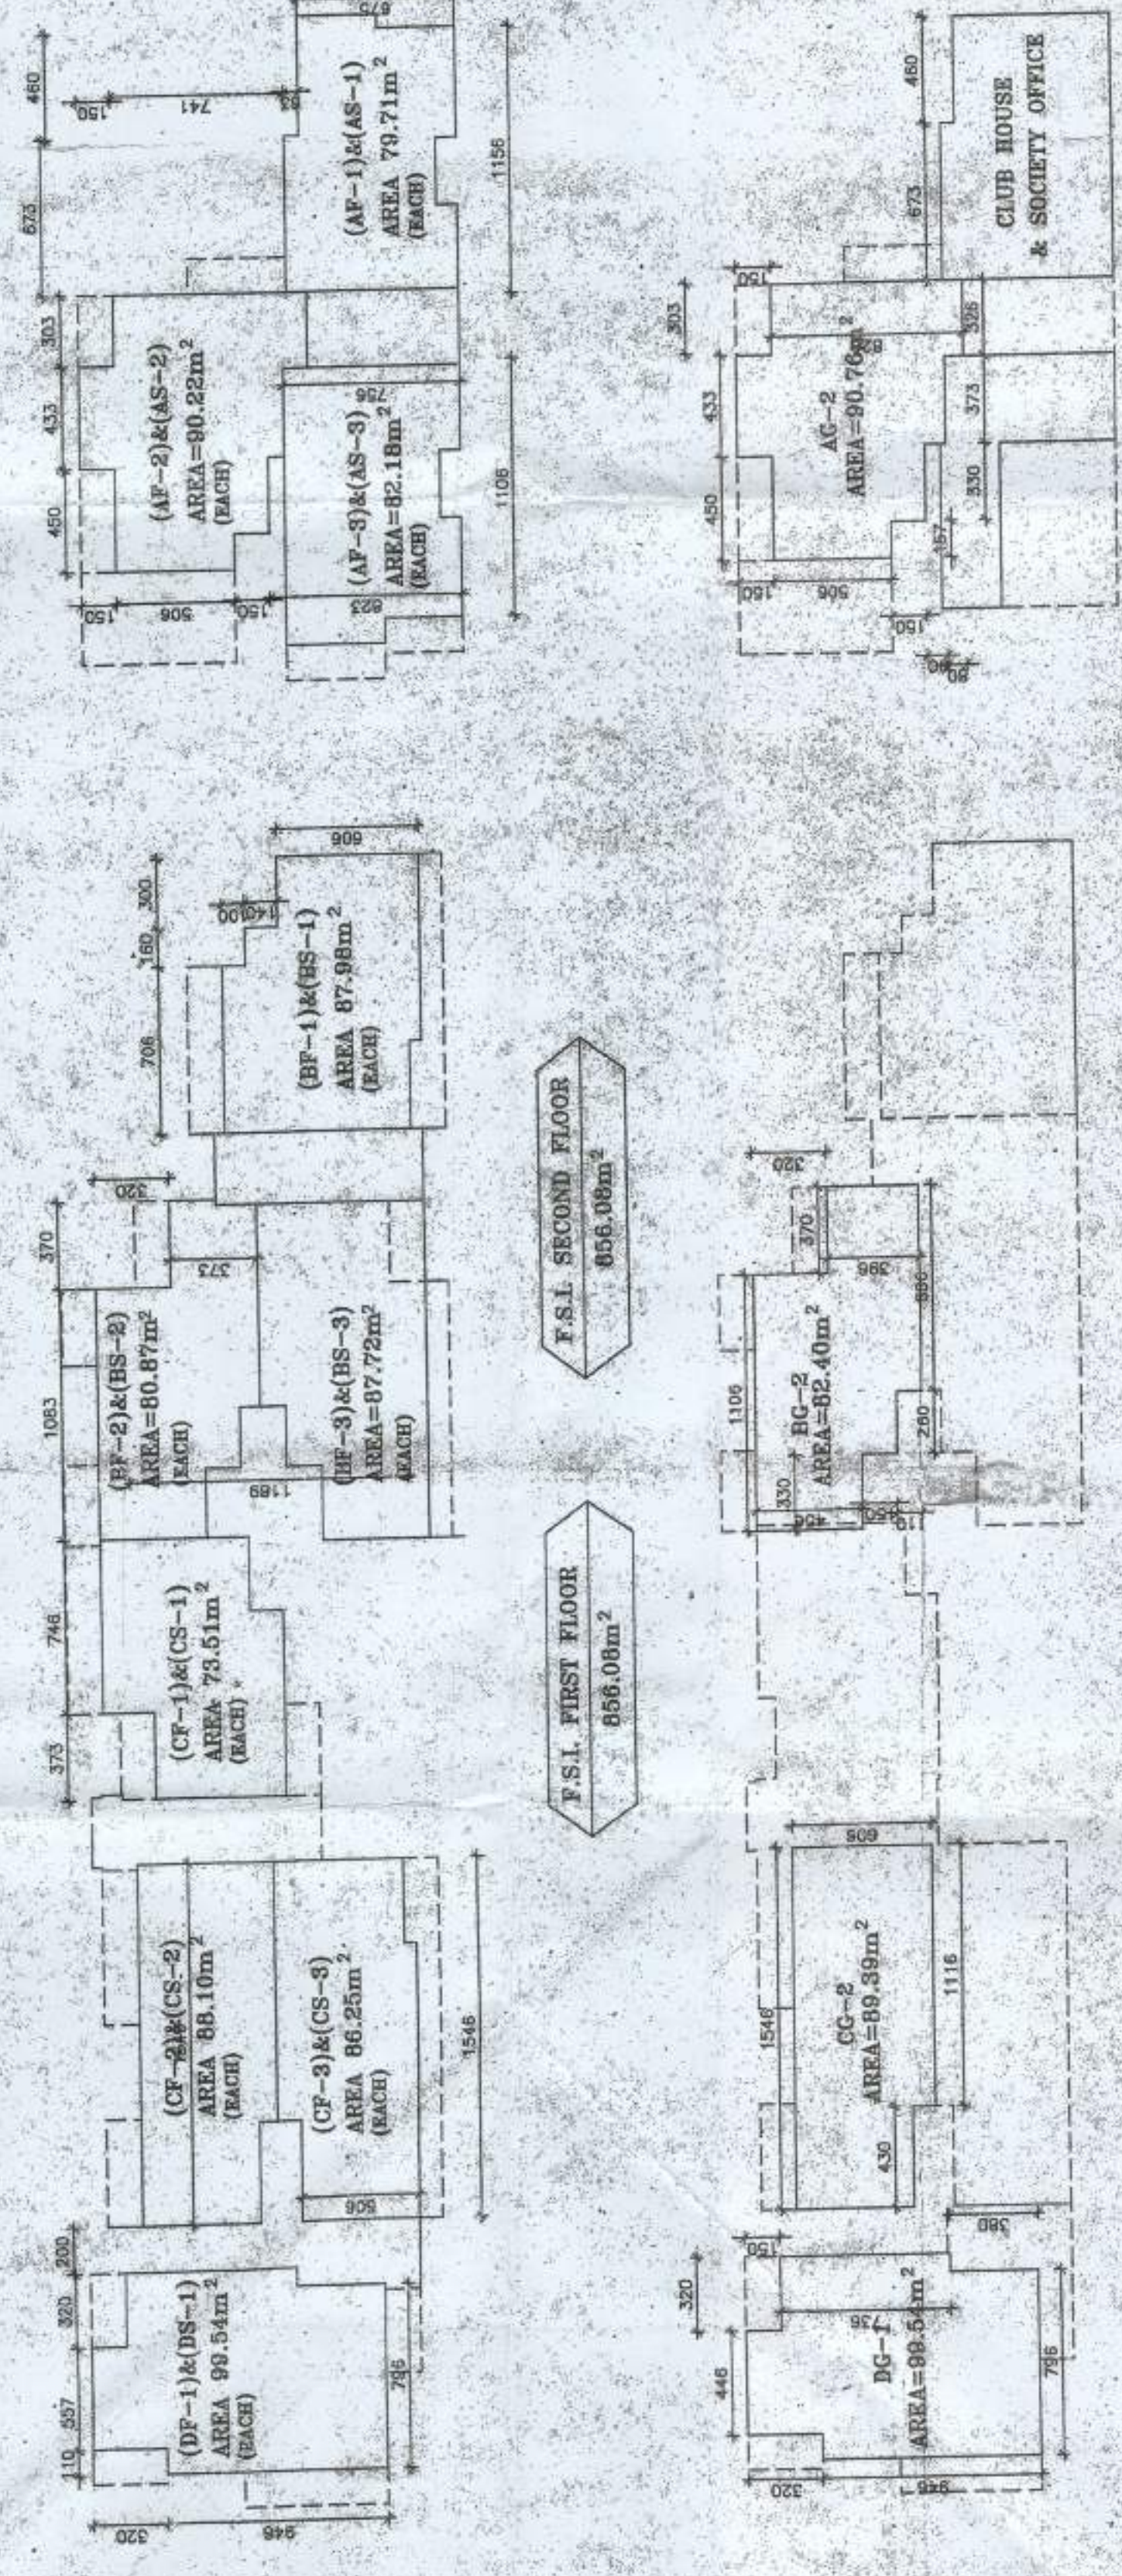

Approved with condition
L No. 11052/14.02/16/16
Tone & Country Planning Dept.
Govt of Goa, Panaji

OWNER:
PROPOSED RESIDENTIAL BUILDING FOR
COSME COSTA CONSTRUCTION PVT. LTD.
AT SAGORGA
OF BARCEL, TALUKA
SURVEY No. 163 / 14

AREA CALCULATION				
FLOOR	USE	NET BUILT-UP AREA SQ.M	AREA FREE FROM F.A.M. (GARAGE & LANDING, SECURITY CABIN, STOR. AREA, UP/D. 1.50m)	NET FLOOR AREA SQ.M
GROUND FLOOR	RESIDENTIAL	481.45m ²	481.45m ²	481.45m ²
GROUND FLOOR	RESIDENTIAL	83.20m ²	83.20m ²	83.20m ²
FIRST FLOOR	RESIDENTIAL	1124.31m ²	1124.31m ²	1124.31m ²
SECOND FLOOR	RESIDENTIAL	1164.31m ²	1164.31m ²	1164.31m ²
TOTAL			481.45m ²	2074.26m ²

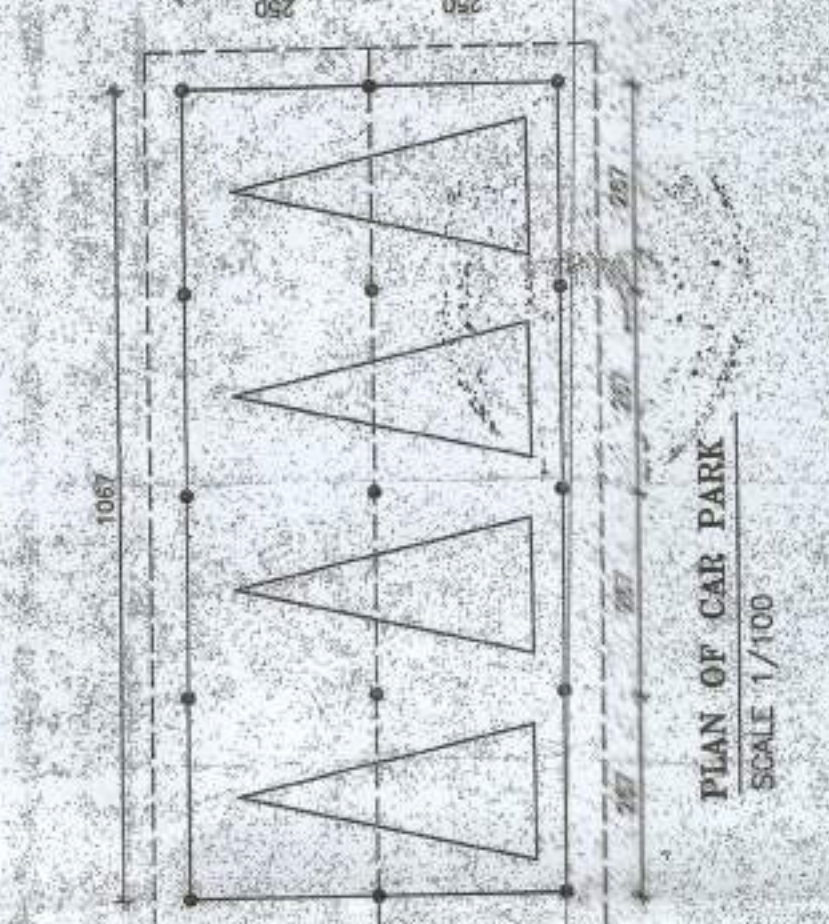

Passed and Approved on 14/3/2016
Vide Resolution No. 11052/14.02/16/16
No. VP/Secd - 11052/14.02/16/16
Dated: 30/3/2016
Secretary
V.P. Sagar