


Development Permission Granted
Subject To Conditions Vide Order
No SGPDA/P.6718/532/24/35
Dated 15/11/2024


License issued under No. 169/2024-25
Dated 24/12/2024
Subject to the conditions stipulated therein
CHIEF OFFICER,
MARGAO MUNICIPAL COUNCIL

15/11/2024
Municipal Engineer
MARGAO MUNICIPAL COUNCIL

Municipal Engineer
MARGAO MUNICIPAL COUNCIL

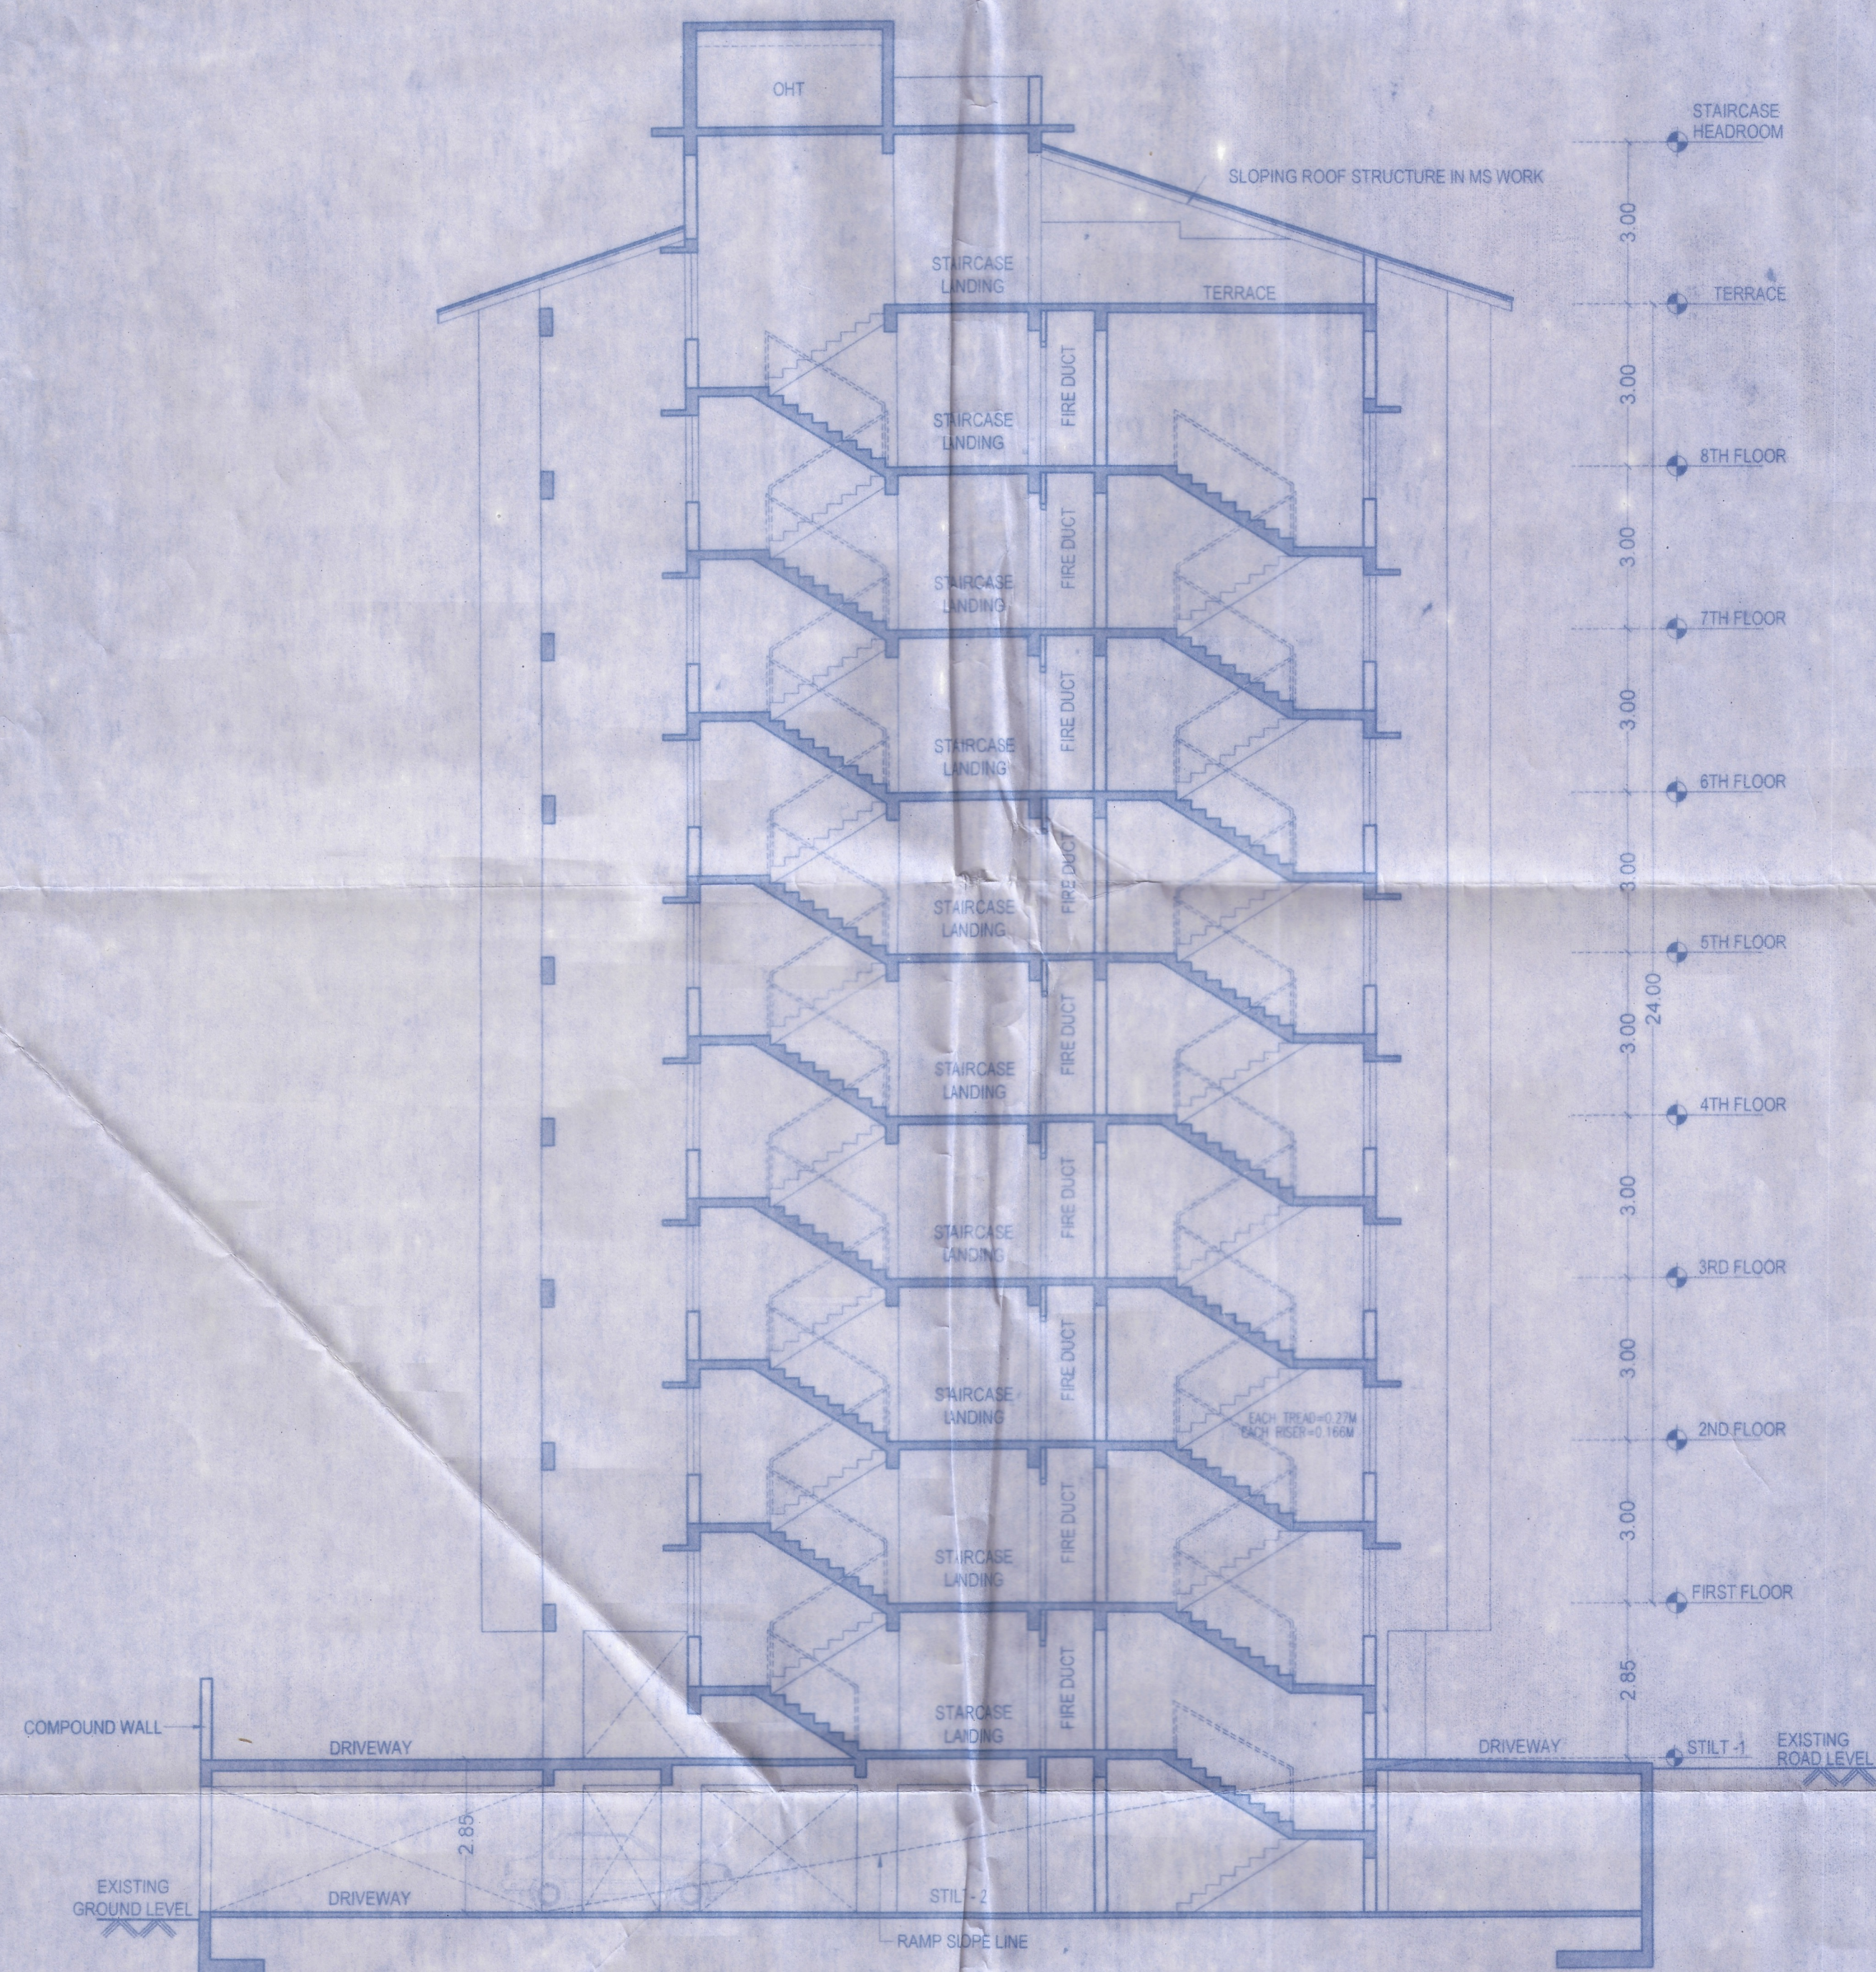

SECTION-AA
SCALE-1:100

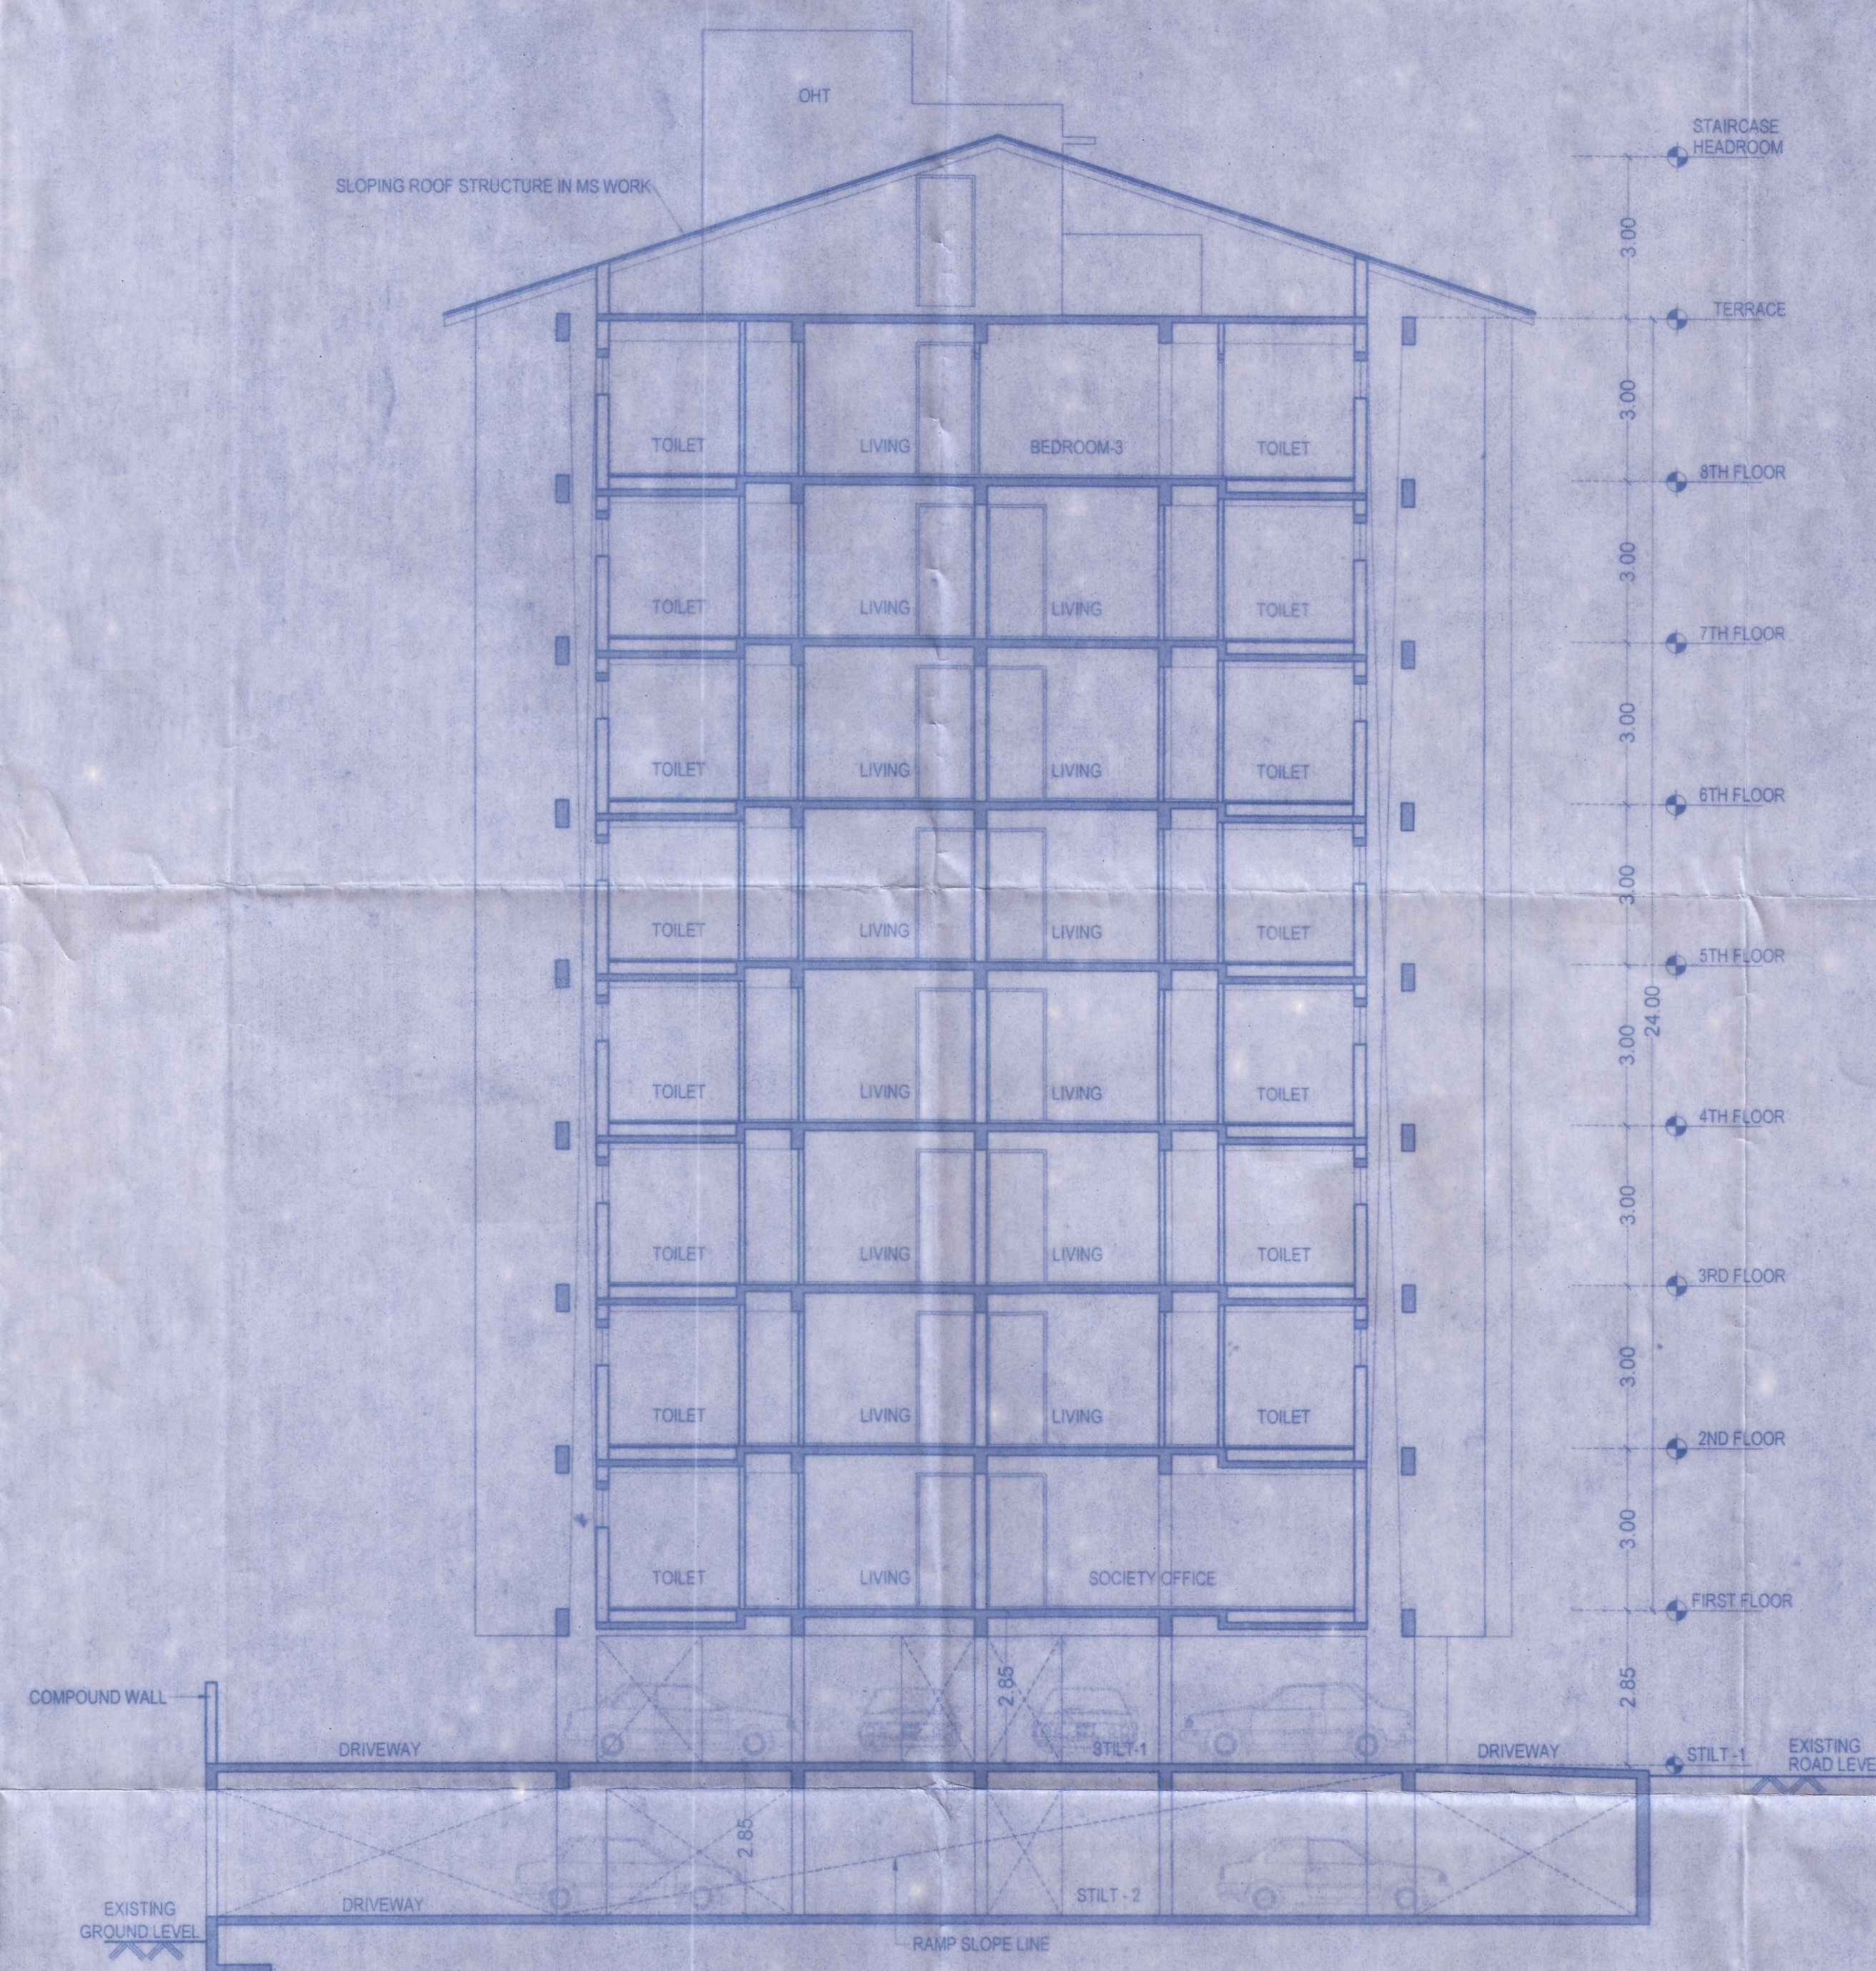

SECTION-BB
SCALE-1:100

PROJECT TITLE
PROPOSED RESIDENTIAL BUILDING & COMPOUND
WALL FOR NANU ESTATES PRIVATE LIMITED ON
PROPERTY BEARING CHALTA NO.84 OF P.T SHEET
NO : 217, SITUATED AT MARGAO VILLAGE OF
SALCETTE TALUKA.

OWNERS SIGNATURE

DIRECTOR
NANU ESTATES PRIVATE LIMITED

ARCHITECTS SIGNATURE

VENKATRAM R. S. SHIRGAONKAR
ARCHITECT
VENKATRAM R. S. SHIRGAONKAR
(CA/2003/31330, AR/0097/2011)

TITLE
SECTION-AA, SECTION-BB

SHEET-3 OF 3

DATE: SCALE: AS SHOWN DRAWN: VENKAT/RUPAL CHECKED: VENKAT

ACCESS: 00

SANCTION DRAWING

ARCHITECTS
venkatram shirgaonkar
architects

EMAIL: venkatram.shirgaonkar@gmail.com