VILLA - A

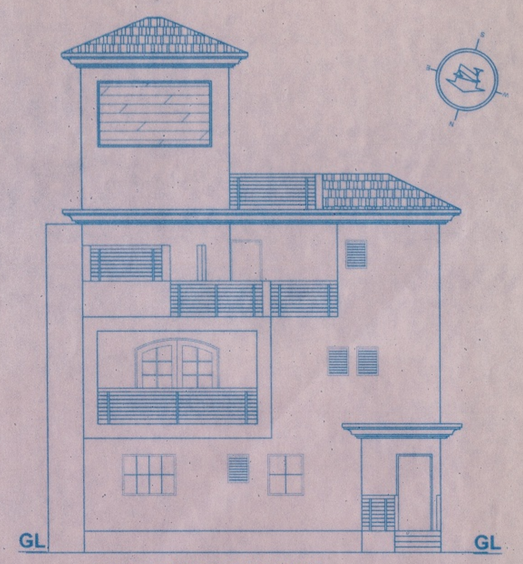

EAST SIDE ELEVATION
SCALE :1:100

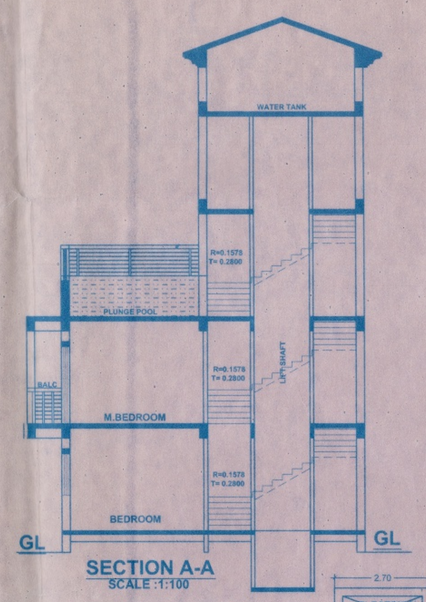

SECTION A-A
SCALE :1:100

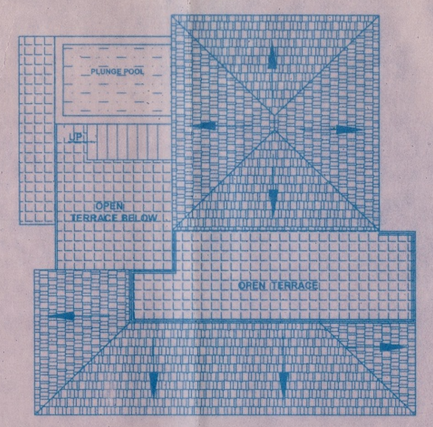

ROOF PLAN
SCALE :1:100

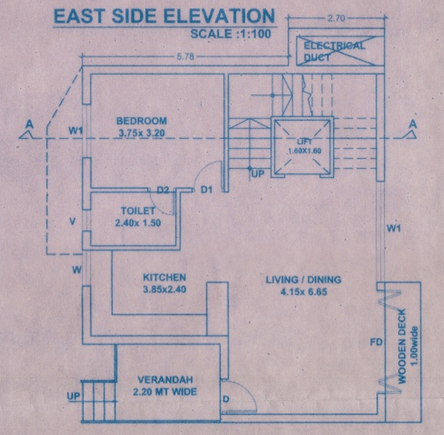

GROUND FLOOR PLAN
SCALE :1:100

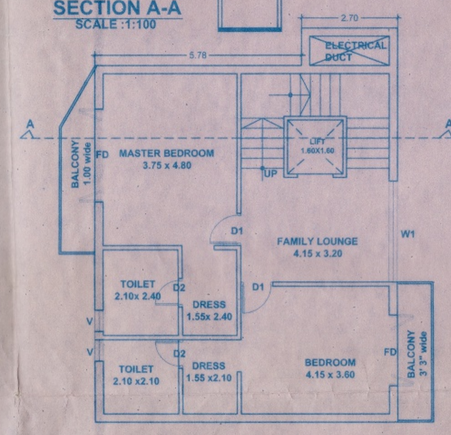

FIRST FLOOR PLAN
SCALE :1:100

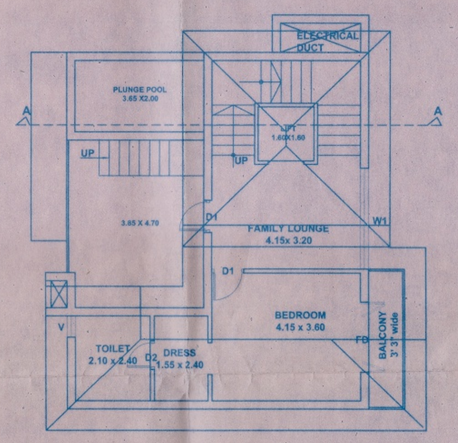

SECOND FLOOR PLAN
SCALE :1:100

VILLA - B

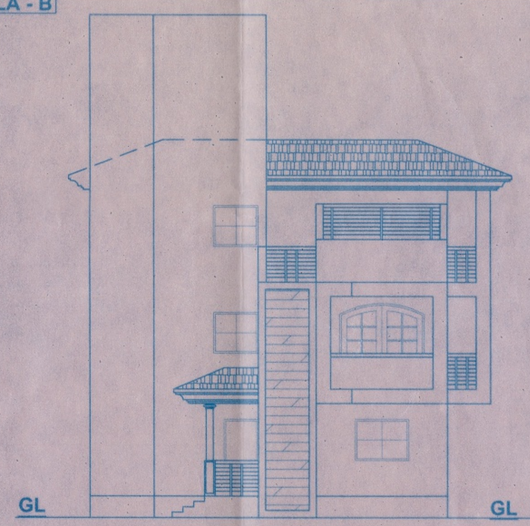

SOUTH SIDE ELEVATION
SCALE :1:100

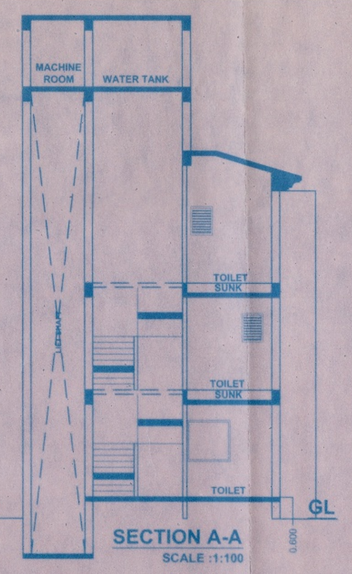

SECTION A-A
SCALE :1:100

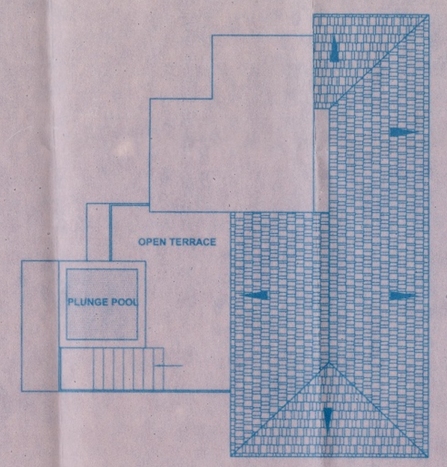

ROOF PLAN
SCALE :1:100

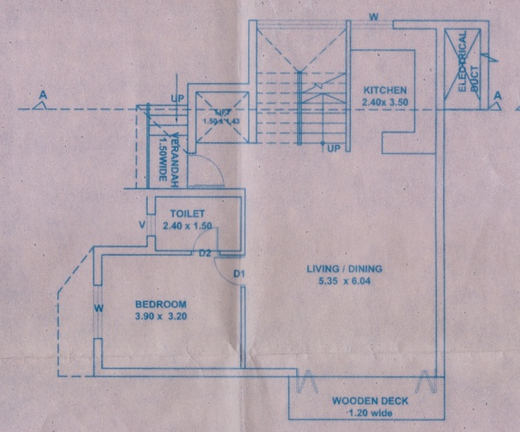

GROUND FLOOR PLAN
SCALE :1:100

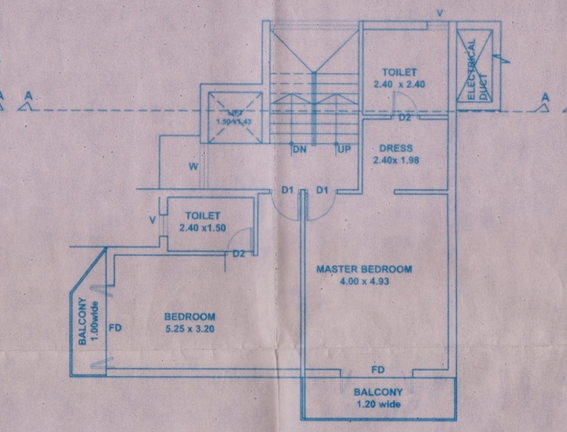

FIRST FLOOR PLAN
SCALE :1:100

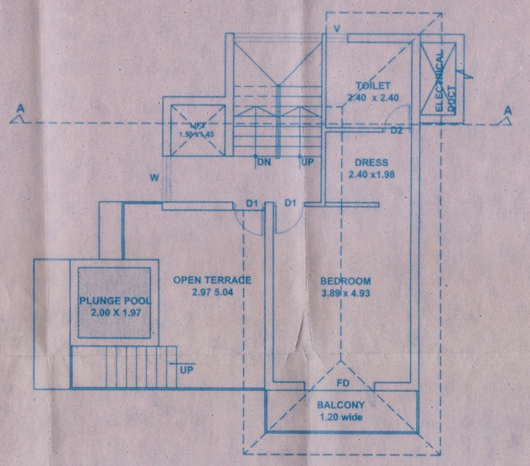

SECOND FLOOR PLAN
SCALE :1:100

VILLA - C

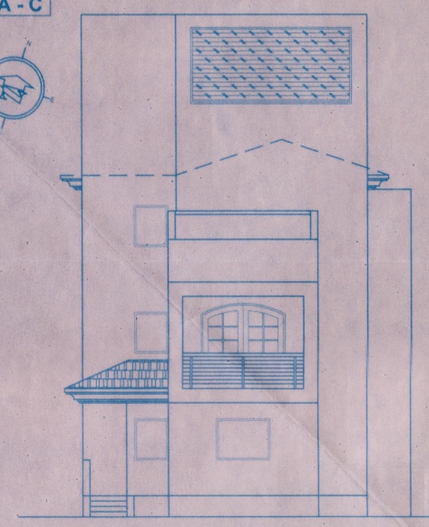

SOUTH SIDE ELEVATION
SCALE :1:100

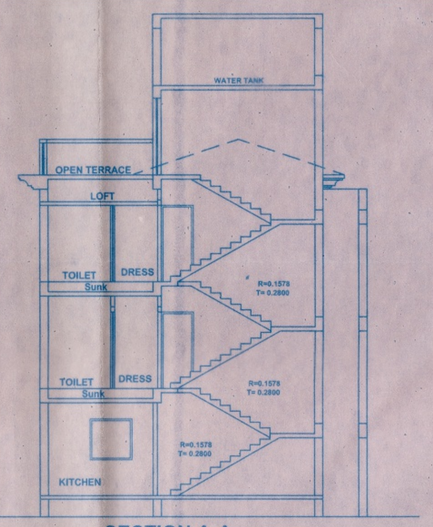

SECTION A-A
SCALE :1:100

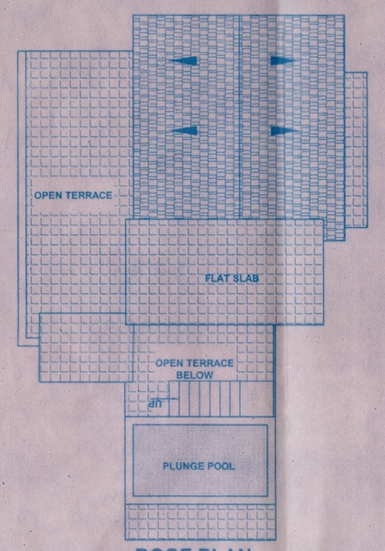

ROOF PLAN
SCALE :1:100

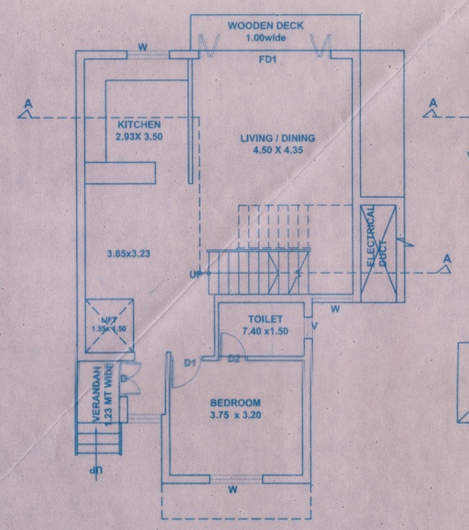

GROUND FLOOR PLAN
SCALE :1:100

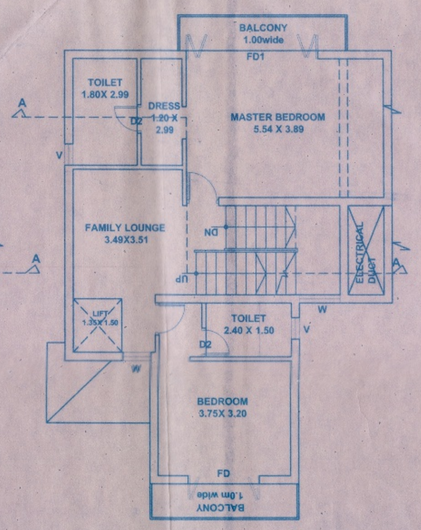

FIRST FLOOR PLAN
SCALE :1:100

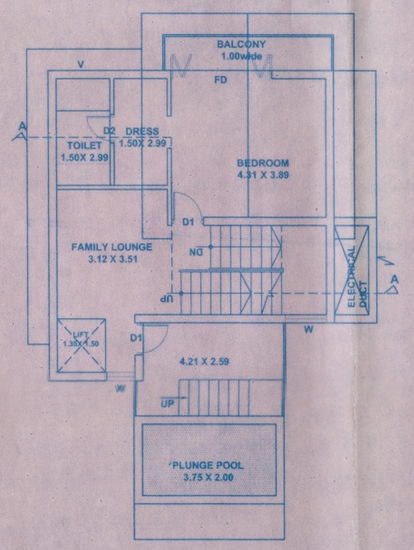

SECOND FLOOR PLAN
SCALE :1:100

VILLA - D

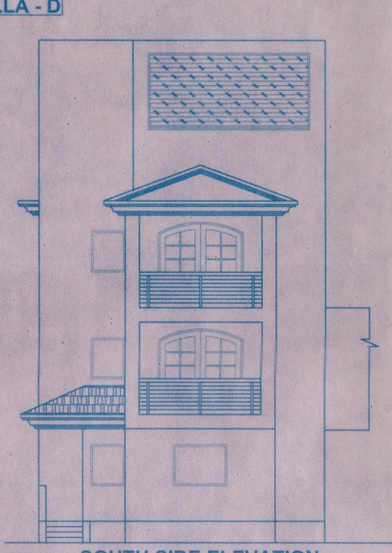

SOUTH SIDE ELEVATION
SCALE :1:100

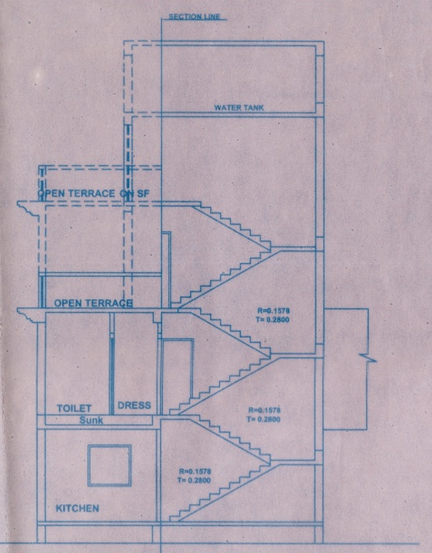

SECTION A-A
SCALE :1:100

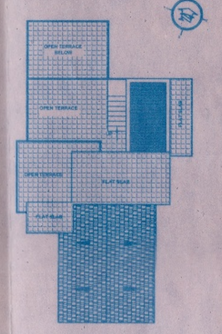

ROOF PLAN
SCALE :1:100

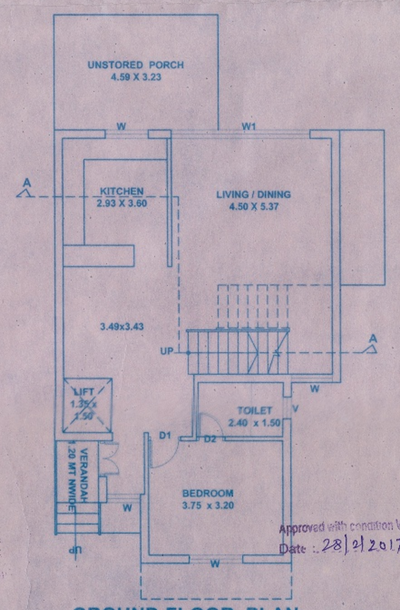

GROUND FLOOR PLAN
SCALE :1:100

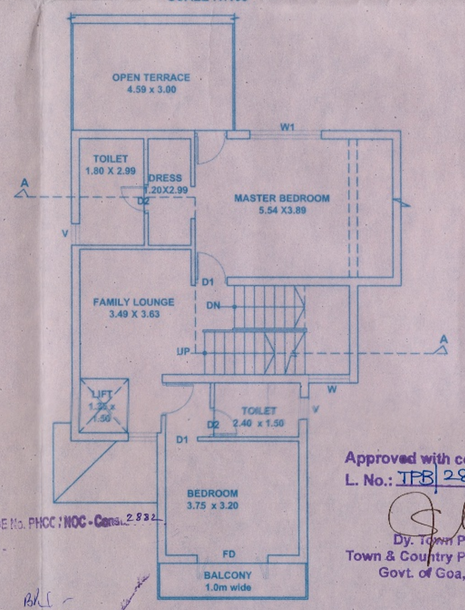

FIRST FLOOR PLAN
SCALE :1:100

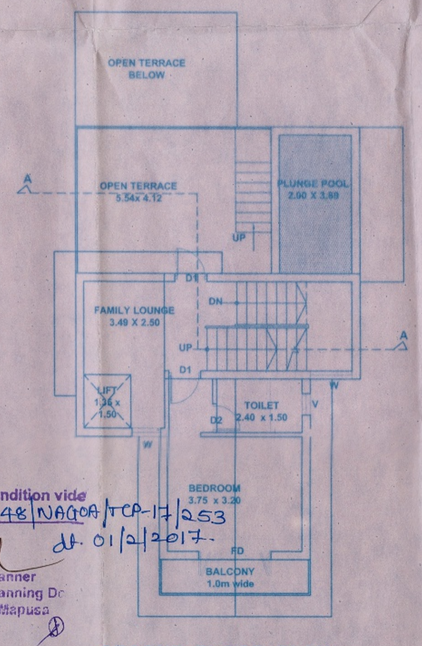

SECOND FLOOR PLAN
SCALE :1:100

Approved with condition vide L. No.: TPB/2848/NAGOA/TCP-17/253 dt. 01/2/2017.

Dy. Town Planner
Town & Country Planning Dn
Govt. of Goa, Mapusa

Approved with condition VIDE No. PHCC/NOC-Cons./232
Date : 28/2/2017.

Health Officer
Primary Health Centre
Candolim - Goa

SCHEDULE OF OPENINGS

NOMEN	SIZE	NOMEN	SIZE
FD1	3.00 X 2.15	W	1.50 X 1.15
FD	2.00X 2.15	W 1	1.00 X 1.15
D	1.00 X 2.15	W 2	0.80 X 1.15
D1	0.90 X 2.15	V	0.60 X 0.90
D2	0.80 X 2.15		

NOTE :-
1. ALL DRAWING ARE AT 1:100 SCALE UNLESS MENTIONED OTHERWISE
2. ALL DIMENSIONS ARE IN METERS

SIGNATURE OF OWNER

(POA)

SIGNATURE OF ARCHITECT

Ashwinikumar Prabhu
Architect
Regd. No. AR/2002/0101
S-30, Cinelia Residency, Goa
Panjim, Goa

	PROJ. NO.	DRG. NO.	REV. NO.
	SA-AR-378/16	SD - 01	—
	DATE	DRAWN BY	CKD. BY
NORTH	28 - 11 - 2016	Krishna	ashwin. P

TITLE :
PROPOSED CONSTRUCTION OF RESIDENTIAL VILLAS A,B,C,D,E, F, CLUB HOUSE, SWIMMING POOL & COMPOUND WALL ON PLOT BEARING SURVEY NO.33/1-D AT NAGOA ,BARDEZ - GOA .
FOR M/s. CASADEL SOGNO DEVELOPMENT COMPANY .

PROJECT ARCHITECT
ASHWINIKUMAR PRABHU

studio Arche'type
architecture + interiors
C-5, 3rd Floor, Tronora Apts.,Near Muncipal Market, Panaji - Goa-INDIA.
B-209, 2nd floor, Saldanha Business Towers, At Court Circle,Mapusa, Goa-INDIA.
Ph. 0091-832-6516650 ,Panjim off: 6511330 e-mail: studioarchetype@gmail.com.

VILLA - E

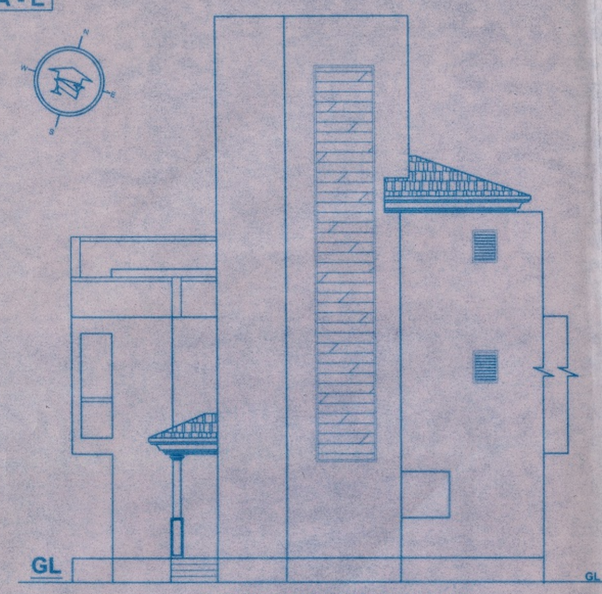

SOUTH SIDE ELEVATION
SCALE :1:100

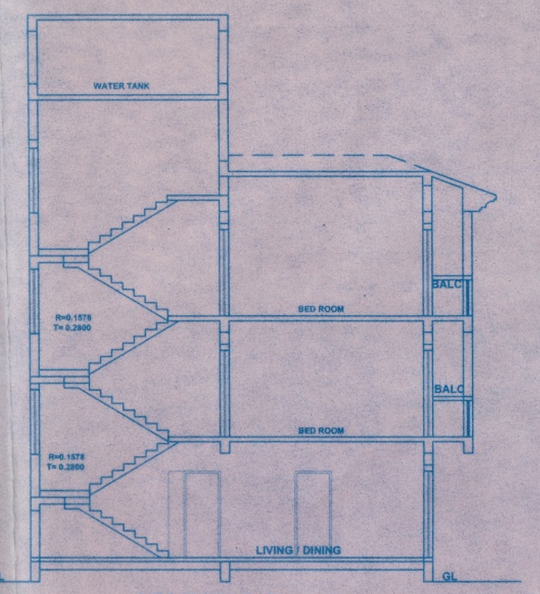

SECTION A-A
SCALE :1:100

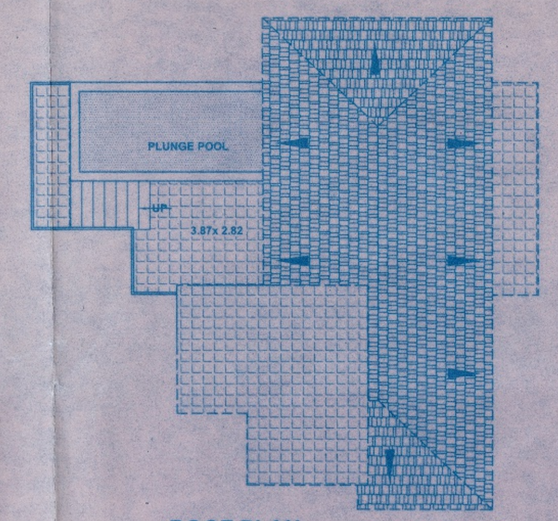

ROOF PLAN
SCALE :1:100

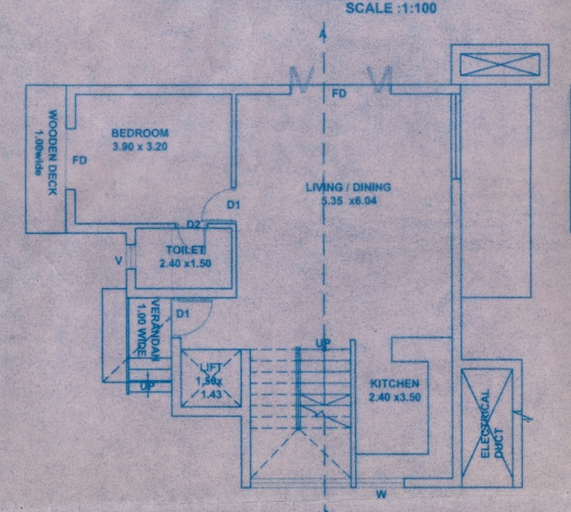

GROUND FLOOR PLAN
SCALE :1:100

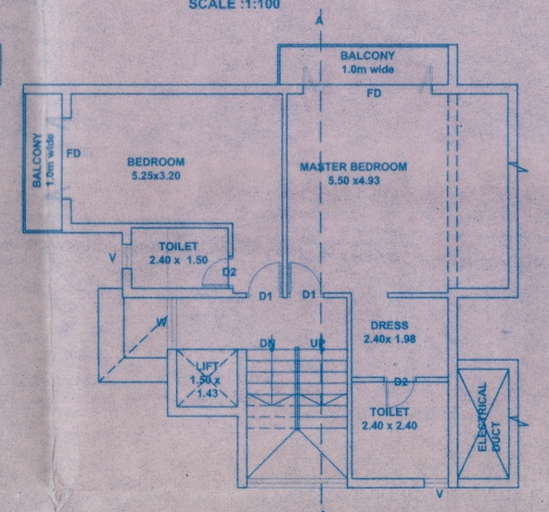

FIRST FLOOR PLAN
SCALE :1:100

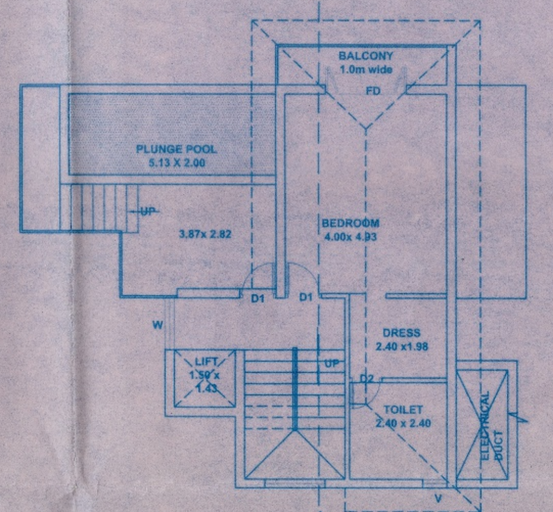

SECOND FLOOR PLAN
SCALE :1:100

VILLA - F

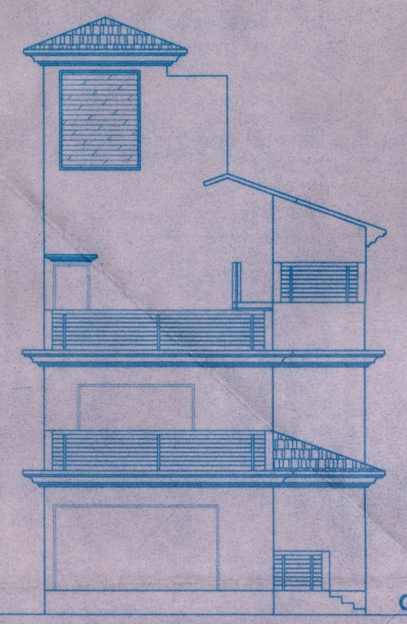

FRONT ELEVATION
SCALE :1:100

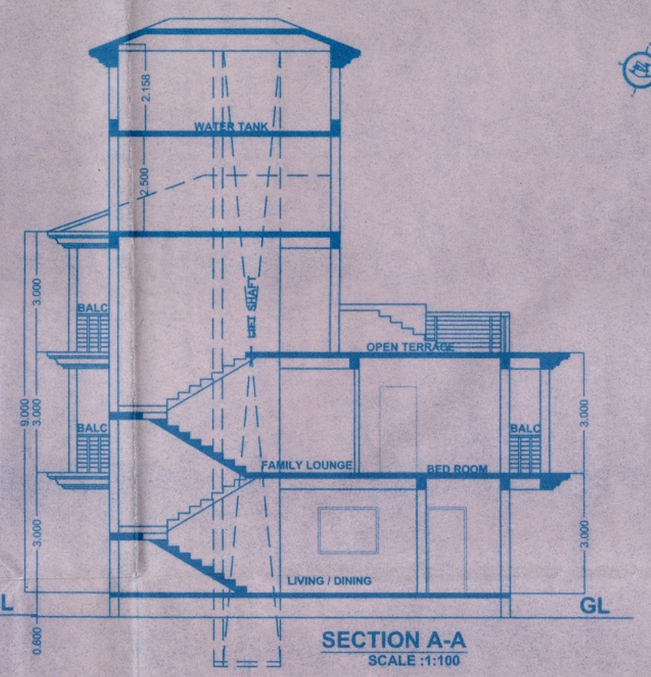

SECTION A-A
SCALE :1:100

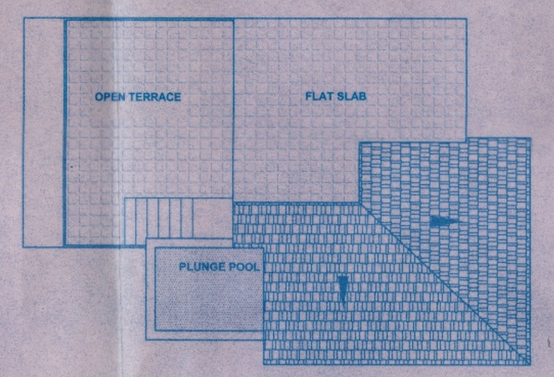

ROOF PLAN
SCALE :1:100

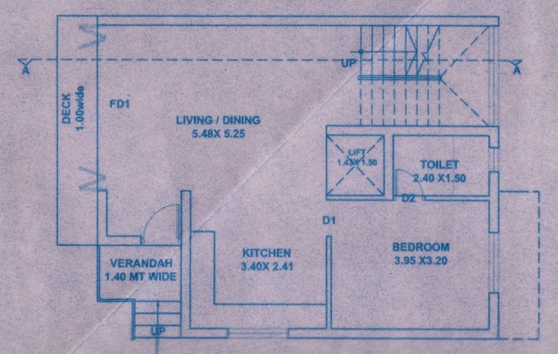

GROUND FLOOR PLAN
SCALE :1:100

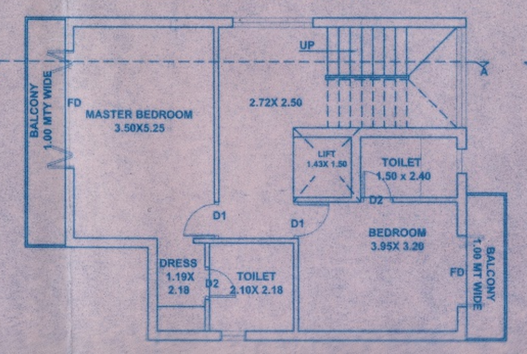

FIRST FLOOR PLAN
SCALE :1:100

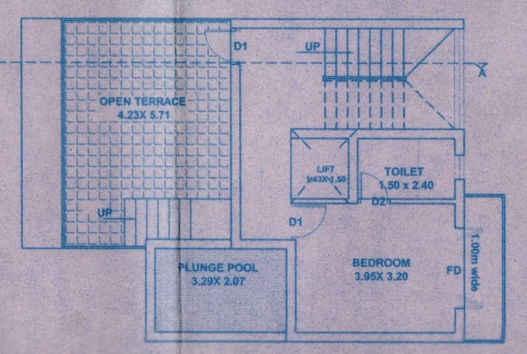

SECOND FLOOR PLAN
SCALE :1:100

Longitudinal Section through swimming pool

SWIMMING POOL AREA FOR INFRASTRUCTURE TAX=76.00M2

SIDE COMPOUND WALL ELEVATION
(SCALE:- 1:100)

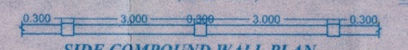

SIDE COMPOUND WALL PLAN
(SCALE:- 1:100)

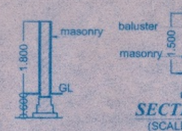

SECTION YY
(SCALE:- 1:100)

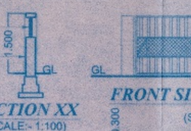

SECTION XX
(SCALE:- 1:100)

FRONT SIDE COMPOUND WALL ELEVATION
(SCALE:- 1:100)

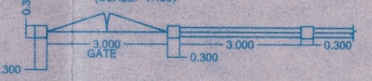

FRONT SIDE COMPOUND WALL PLAN
(SCALE:- 1:100)

TOTAL LENGHT OF COMPOUND WALL =217.87RM

Approved with condition vide
L No.: TPB/2848/NO(GOA)/TCP-17/253
dt. 01/2/2017
Dy. Town Planner
Town & Country Planning Dept.
Govt. of Goa, Mapusa

SCHEDULE OF OPENINGS

NOMEN	SIZE	NOMEN	SIZE
FD1	3.00 X 2.15	W	1.50 X 1.15
FD	2.00X 2.15	W 1	1.00 X 1.15
D	1.00 X 2.15	W 2	0.80 X 1.15
D1	0.90 X 2.15	V	0.60 X 0.90
D2	0.80 X 2.15		

CLUB HOUSE

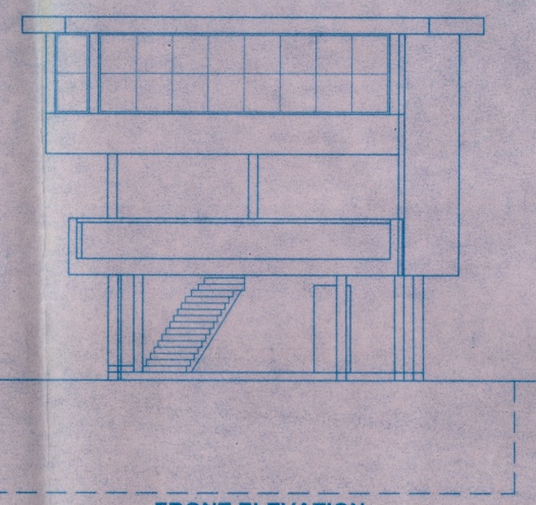

FRONT ELEVATION
SCALE :1:100

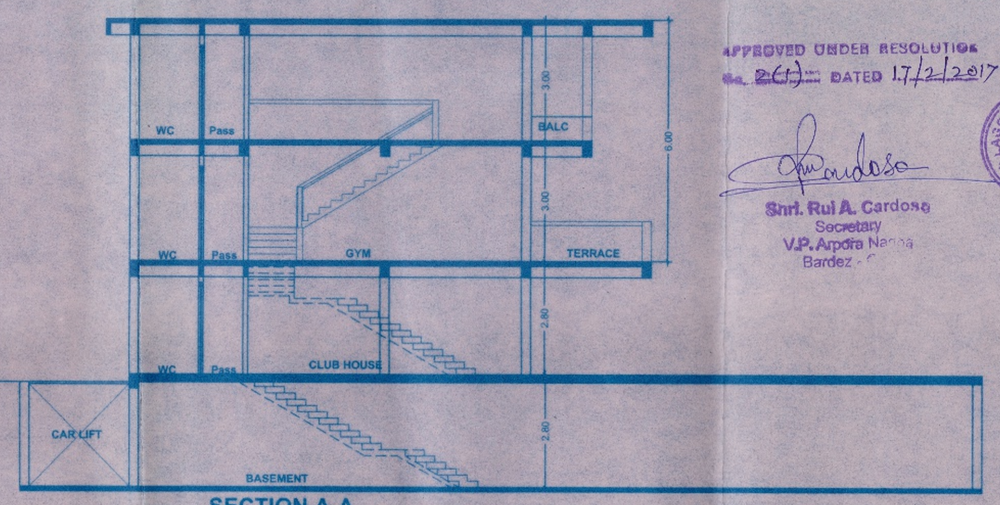

SECTION A-A
SCALE :1:100

APPROVED UNDER RESOLUTION
No. 26(1) DATED 17/2/2017
Shri. Rui A. Cardoso
Secretary
V.P. Arpora Nagoa
Bardez - G
VILLAGE PANCHAYAT ARPORA
TALUKA BARDEZ, GOA

SCHEDULE OF OPENINGS

NOMEN	SIZE	NOMEN	SIZE
FD	2.00 X 2.15	W	1.50 X 1.15
FD1	1.50 X 2.15	W 1	1.00 X 1.15
D	1.00 X 2.15	W 2	0.80 X 1.15
D1	0.90 X 2.15	V	0.60 X 0.90
D2	0.80 X 2.15		

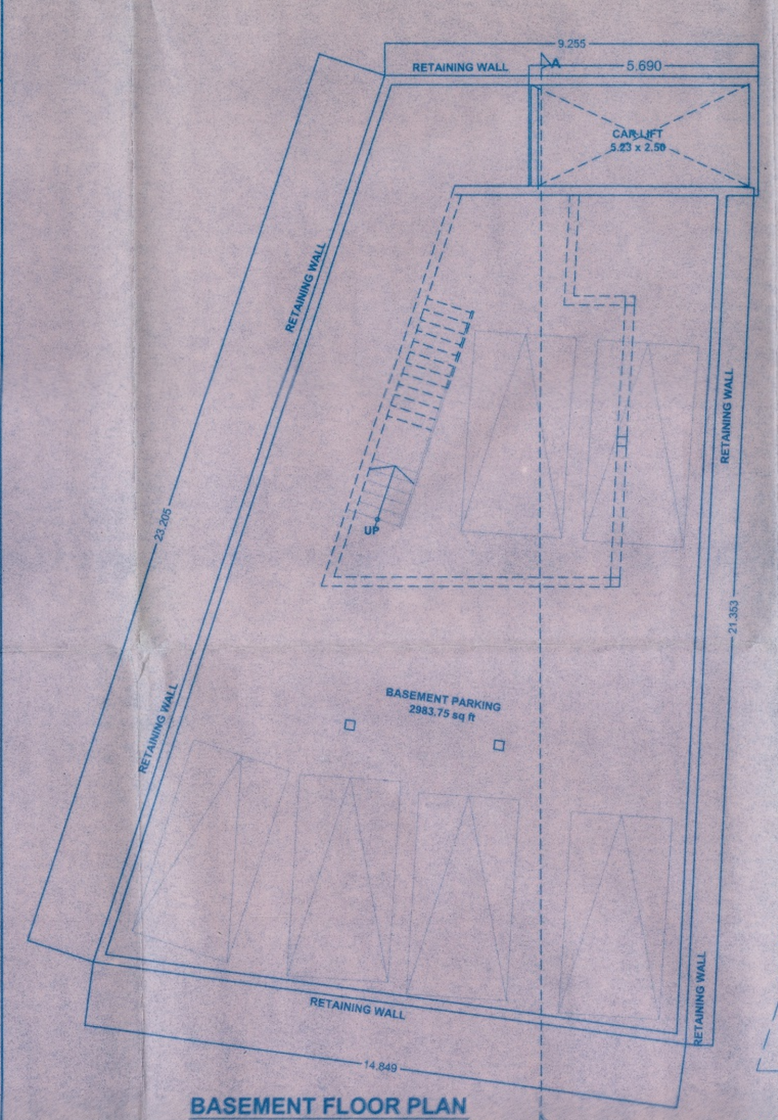

BASEMENT FLOOR PLAN
SCALE :1:100

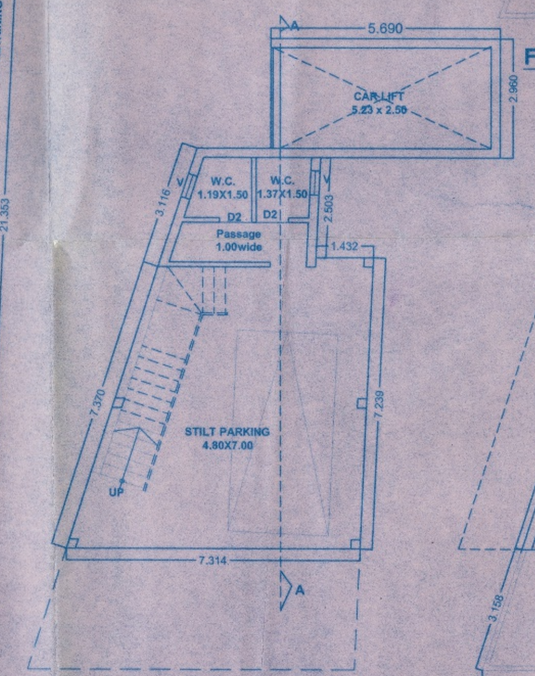

LOWER GROUND FLOOR PLAN
SCALE :1:100

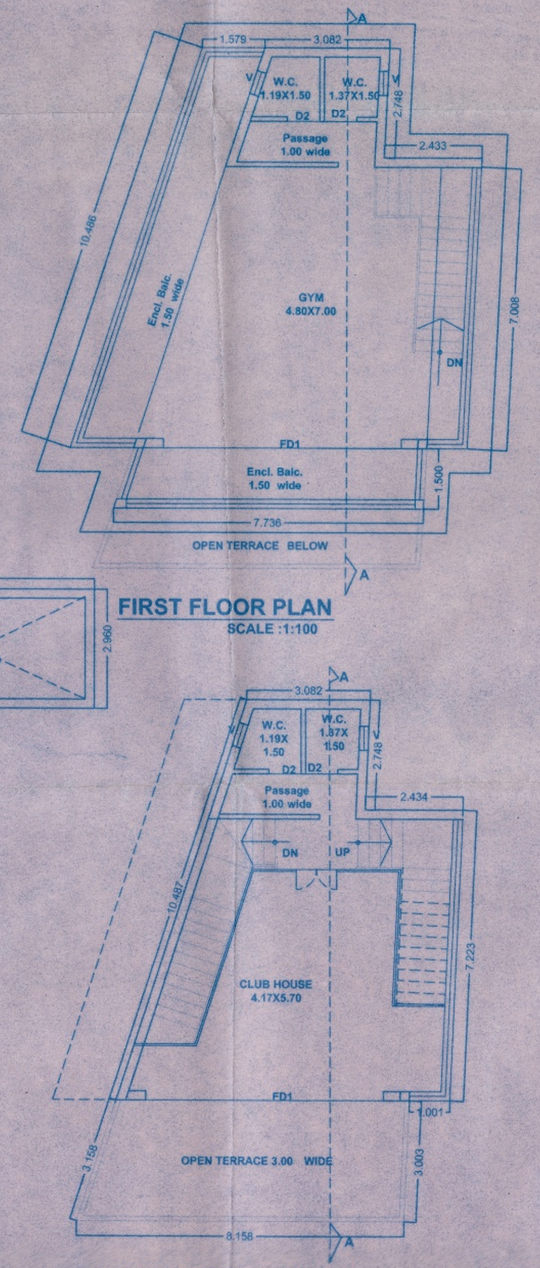

FIRST FLOOR PLAN
SCALE :1:100

GROUND FLOOR PLAN
SCALE :1:100

NOTE :-
1. ALL DRAWING ARE AT 1:100 SCALE UNLESS MENTIONED OTHERWISE
2. ALL DIMENSIONS ARE IN METERS

SIGNATURE OF OWNER

(POA)

SIGNATURE OF ARCHITECT

Ashwinikumar Prabhu
Architect

	PROJ. NO.	DRG. NO.	REV. NO.
	SA-AR-376/16	SD - 01	—
	DATE	DRAWN BY	CKD. BY
NORTH	28- 11 - 2016	Krishna	ashwin. P

TITLE :
PROPOSED CONSTRUCTION OF RESIDENTIAL VILLAS A,B,C,D,E, F, CLUB HOUSE, SWIMMING POOL & COMPOUND WALL ON PLOT BEARING SURVEY NO.33/1+D AT NAGOA , BARDEZ - GOA .
FOR M/s. CASADEL SOGNO DEVELOPMENT COMPANY .

PROJECT ARCHITECT
ASHWINIKUMAR PRABHU

studio Arche'type
architecture + interiors
C-5, 3rd Floor, Trionora Apts. Near Muncipal Market, Panaji - Goa-INDIA.
B-209, 2nd floor, Saldanha Business Towers, At Court Circle,Mapusa, Goa-INDIA.
Ph. 0091-832-6516650 ,Panjim off. 6511330 e-mail: studioarchetype@gmail.com.

CLUB HOUSE

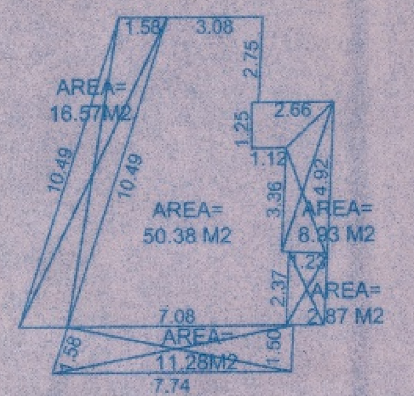

AREA DIAGRAM OF FIRST FLOOR

TOTAL BUILT UP AREA	= 90.03m2
deducted araea of staicase	= 8.93m2
deducted area of balcony	= 30.72m2
AREA FOR FAR.-	= 50.38 m2
area for infrastructure tax	= 90.03m2

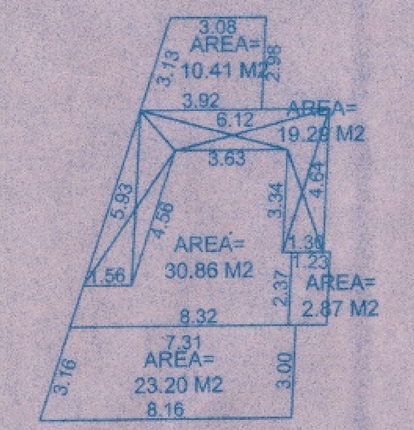

AREA DIAGRAM OF GROUND FLOOR

TOTAL BUILT UP AREA	= 86.63m2
deducted araea of staicase	= 19.29m2
deducted area of open terrace	= 23.20m2
deducted area of balcony	= 2.87m2
AREA FOR FAR.-	= 41.27 m2
area for infrastructure tax	= 86.63m2

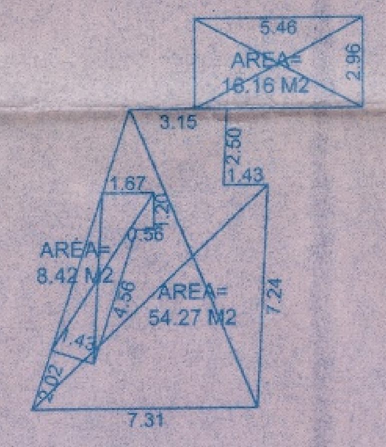

AREA DIAGRAM OF LOWER GROUND FLOOR

TOTAL BUILT UP AREA	= 78.85m2
AREA FOR COVERAGE	**= 78.85m2**
deducted araea of staicase	= 24.58 m2
deducted area of Stilt Parking	= 54.27 m2
AREA FOR FAR.-	= 000.00 m2
area for infrastructure tax	= 24.58 m2

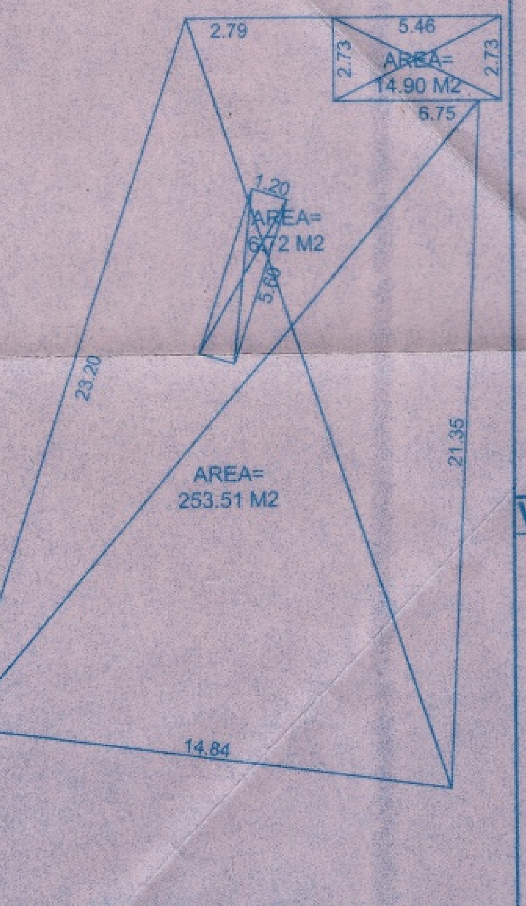

AREA DIAGRAM OF BASEMENT FLOOR

TOTAL BUILT UP AREA	= 275.13m2
deducted araea of staicase	= 21.62m2
deducted area of basement	= 253.51m2
AREA FOR FAR.-	= 000.00m2
area for infrastructure tax	= 21.62m2

VILLA - A

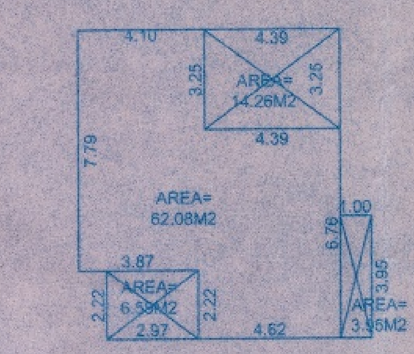

AREA DIAGRAM OF GROUND FLOOR

TOTAL BUILT UP AREA	= 86.88m2
AREA FOR COVERAGE	**= 86.88m2**
deducted araea of staicase	= 14.26 m2
deducted area of Balc	= 3.95 m2
deducted area of varandah	= 6.59 m2
AREA FOR FAR.-	= 62.08 m2
area for infrastructure tax	= 86.88m2

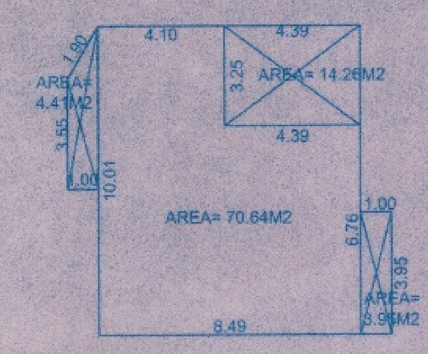

AREA DIAGRAM OF FIRST FLOOR

TOTAL BUILT UP AREA	= 93.26m2
deducted araea of staicase	= 14.26 m2
deducted area of Balc	= 8.36 m2
AREA FOR FAR.-	= 70.64 m2
area for infrastructure tax	= 93.26m2

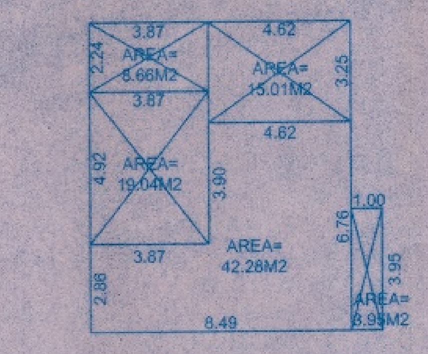

AREA DIAGRAM OF SECOND FLOOR

TOTAL BUILT UP AREA	= 88.94m2
deducted araea of staicase	= 15.01 m2
deducted area of Balc	= 3.95 m2
deducted area of open terrace	= 19.04m2
deducted area of pool	= 8.66 m2
AREA FOR FAR.-	= 42.28 m2
area for infrastructure tax	= 88.94m2

VILLA - B

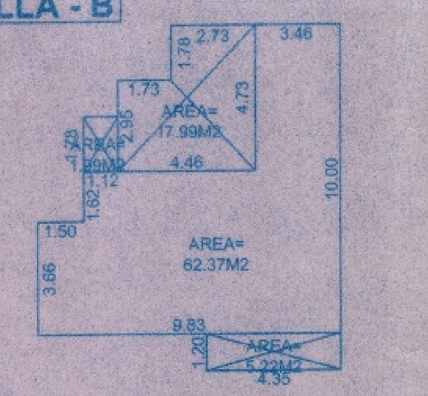

AREA DIAGRAM OF GROUND FLOOR

TOTAL BUILT UP AREA	= 87.52m2
AREA FOR COVERAGE	**= 87.52m2**
deducted araea of staicase	= 17.99 m2
deducted area of Balc	= 5.22 m2
deducted area of varandah	= 1.99 m2
AREA FOR FAR.-	= 62.37m2
area for infrastructure tax	= 87.57m2

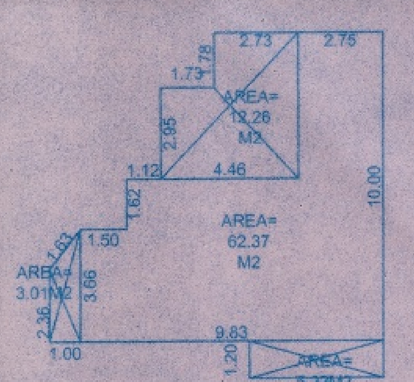

AREA DIAGRAM OF FIRST FLOOR

TOTAL BUILT UP AREA	= 82.86m2
deducted araea of staicase	= 12.26 m2
deducted area of Balc	= 8.23 m2
AREA FOR FAR.-	= 62.37 m2
area for infrastructure tax	= 82.86m2

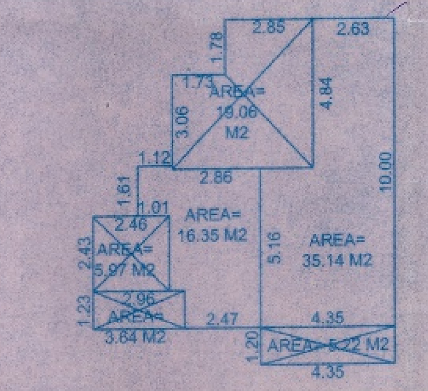

AREA DIAGRAM OF SECOND FLOOR

TOTAL BUILT UP AREA	= 84.11m2
deducted araea of staicase	= 19.06 m2
deducted area of Balc	= 3.95 m2
deducted area of open terrace	= 19.99m2
deducted area of pool	= 5.97 m2
AREA FOR FAR.-	= 35.14 m2
area for infrastructure tax	= 84.11m2

VILLA - C

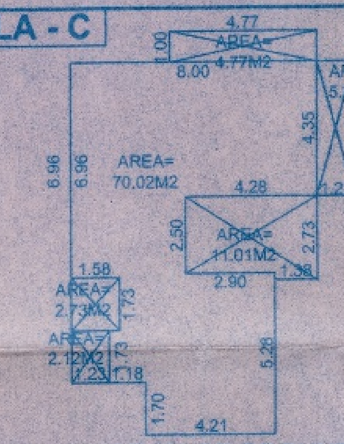

AREA DIAGRAM OF GROUND FLOOR

TOTAL BUILT UP AREA	= 96.05m2
AREA FOR COVERAGE	**= 96.05m2**
deducted araea of staicase	= 13.74 m2
deducted area of Balc	= 10.17 m2
deducted area of varandah	= 2.12 m2
AREA FOR FAR.-	= 70.02 m2
area for infrastructure tax	= 96.05m2

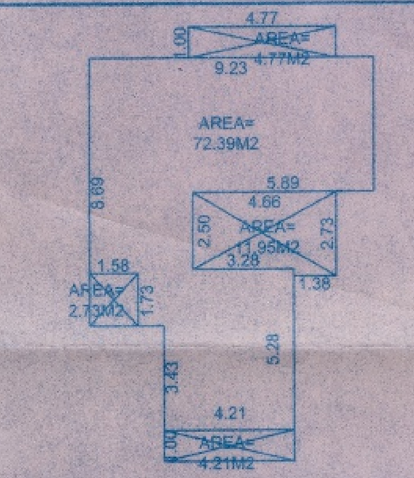

AREA DIAGRAM OF FIRST FLOOR

TOTAL BUILT UP AREA	= 96.05m2
deducted araea of staicase	= 14.68 m2
deducted area of Balc	= 8.98 m2
AREA FOR FAR.-	= 72.39 m2
area for infrastructure tax	= 96.05m2

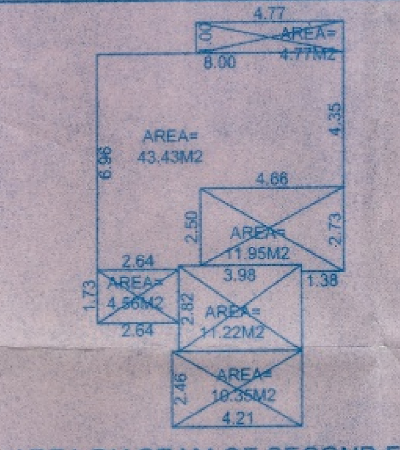

AREA DIAGRAM OF SECOND FLOOR

TOTAL BUILT UP AREA	= 86.28m2
deducted araea of staicase	= 16.51 m2
deducted area of Balc	= 4.77 m2
deducted area of open terrace	= 11.22m2
deducted area of pool	= 10.35 m2
AREA FOR FAR.-	= 43.43 m2
area for infrastructure tax	= 86.28m2

VILLA - D

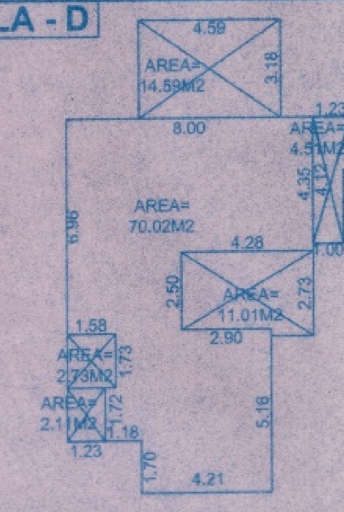

AREA DIAGRAM OF GROUND FLOOR

TOTAL BUILT UP AREA	= 104.77m2
AREA FOR COVERAGE	**= 90.38m2**
deducted araea of staicase	= 13.74 m2
deducted area of varandah/	= 6.62 m2
deducted are of porch	= 14.39m2
AREA FOR FAR.-	= 70.02 m2
area for infrastructure tax	= 104.77m2

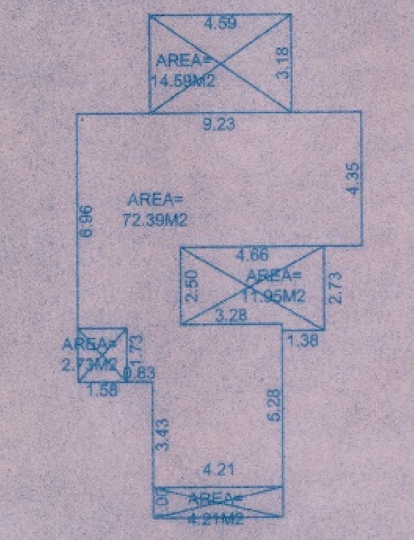

AREA DIAGRAM OF FIRST FLOOR

TOTAL BUILT UP AREA	= 108.60m2
deducted araea of staicase	= 14.68 m2
deducted area of Balc	= 4.21 m2
deducted area of open terrace	= 14.59m2
AREA FOR FAR.-	= 75.12 m2
area for infrastructure tax	= 108.60m2

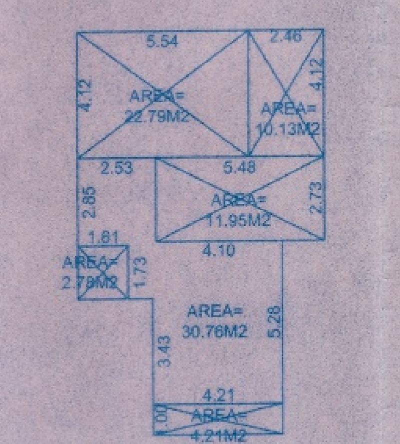

AREA DIAGRAM OF SECOND FLOOR

TOTAL BUILT UP AREA	= 82.62m2
deducted araea of staicase	= 14.73 m2
deducted area of Balc	= 4.21 m2
deducted area of open terrace	= 22.79m2
deducted area of pool	= 10.13 m2
AREA FOR FAR.-	= 30.76m2
area for infrastructure tax	= 82.62m2

VILLA - E

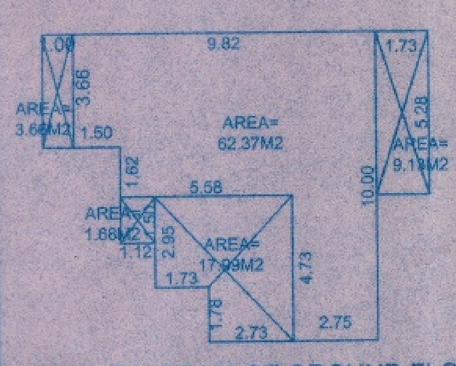

AREA DIAGRAM OF GROUND FLOOR

TOTAL BUILT UP AREA	= 94.83m2
AREA FOR COVERAGE	**= 94.83m2**
deducted araea of staicase	= 17.99 m2
deducted area of varandah	= 1.68 m2
deducted area of balcony	= 12.79m2
AREA FOR FAR.-	= 62.37 m2
area for infrastructure tax	= 94.83m2

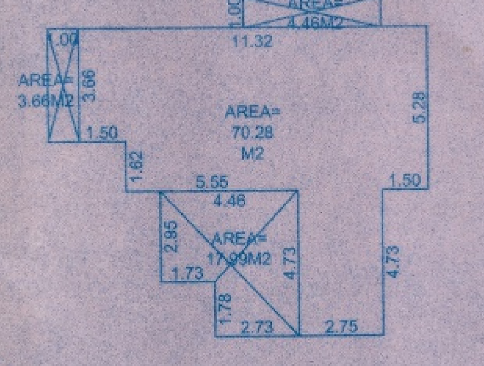

AREA DIAGRAM OF FIRST FLOOR

TOTAL BUILT UP AREA	= 96.39 m2
deducted araea of staicase	= 17.99 m2
deducted area of Balc	= 8.12 m2
AREA FOR FAR.-	= 70.28 m2
area for infrastructure tax	= 96.39 m2

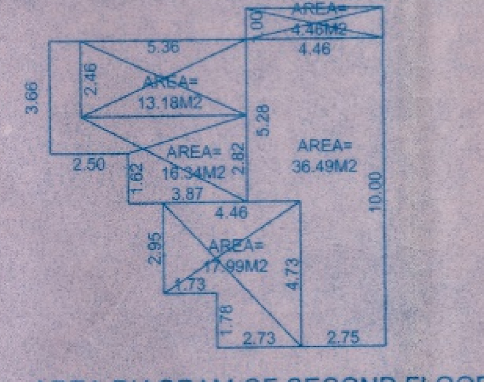

AREA DIAGRAM OF SECOND FLOOR

TOTAL BUILT UP AREA	= 88.46m2
deducted araea of staicase	= 17.99 m2
deducted area of Balc	= 4.46 m2
deducted area of open terrace	= 16.34m2
deducted area of pool	= 13.18 m2
AREA FOR FAR.-	= 36.49m2
area for infrastructure tax	= 88.46m2

VILLA - F

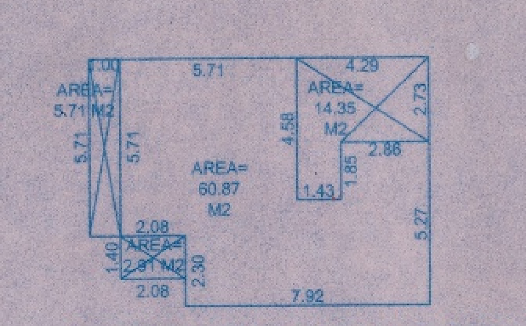

AREA DIAGRAM OF GROUND FLOOR

TOTAL BUILT UP AREA	= 83.84m2
AREA FOR COVERAGE	**= 83.84m2**
deducted araea of staicase	= 14.35 m2
deducted area of varandah	= 2.91 m2
deducted area of balc	= 5.71m2
AREA FOR FAR.-	= 60.87 m2
area for infrastructure tax	= 83.84m2

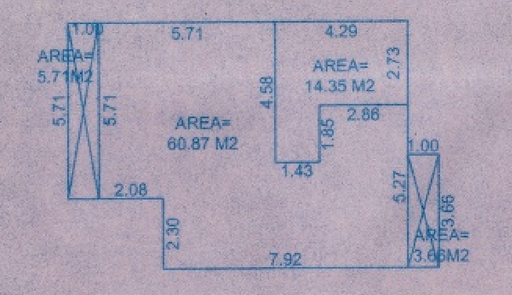

AREA DIAGRAM OF FIRST FLOOR

TOTAL BUILT UP AREA	= 84.59m2
deducted araea of staicase	= 14.35 m2
deducted area of Balc	= 9.37 m2
AREA FOR FAR.-	= 60.87 m2
area for infrastructure tax	= 84.59 m2

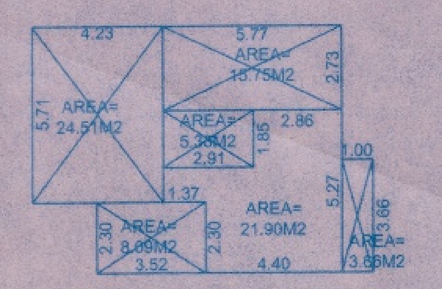

AREA DIAGRAM OF SECOND FLOOR

TOTAL BUILT UP AREA	= 79.29m2
deducted araea of staicase	= 21.13 m2
deducted area of Balc	= 3.66 m2
deducted area of open terrace	= 24.51m2
deducted area of pool	= 8.09 m2
AREA FOR FAR.-	= 21.90m2
area for infrastructure tax	= 79.29 m2

AREA FOR INFRASTRUCTURE TAX

VILLA -A	= 269.08M2
VILLA -B	= 254.54M2
VILLA -C	= 278.38M2
VILLA -D	= 295.99M2
VILLA -E	= 279.68M2
VILLA -F	=247.72M2
CLUB HOUSE	= 222.86M2
SWIMMING POOL	= 76.00 M2

TOTAL AREA FOR INFRASTRUCTURE TAX= **1924.25**M2

01 PROPOSED BUILT-UP AREA OF VILLA - A

Sr.No	Floor Reference	Use	Built-Up Area (sqm)	Area Free From F.A.R (sqm) Staircase	Balc/Vrndh	OT/Pool	Net Floor Area (sqm)
1	Ground Floor	Resi	86.88	14.26	10.54	---	62.08
2	First Floor	Resi	93.26	14.26	8.36	-	70.64
3	Second Floor	Resi	88.94	15.01	3.95	27.70	42.28
	Total		**269.08**	**43.53**	**22.85**	**27.70**	**175.00**

02 PROPOSED BUILT-UP AREA OF VILLA - B

Sr.No	Floor Reference	Use	Built-Up Area (sqm)	Area Free From F.A.R (sqm) Staircase	Balc/Vrndh	OT/Pool	Net Floor Area (sqm)
1	Ground Floor	Resi	87.57	17.99	7.21	---	62.37
2	First Floor	Resi	82.86	12.26	8.23	-	62.37
3	Second Floor	Resi	84.11	19.06	3.95	25.96	35.14
	Total		**254.54**	**49.31**	**19.39**	**25.96**	**159.88**

03 PROPOSED BUILT-UP AREA OF VILLA - C

Sr.No	Floor Reference	Use	Built-Up Area (sqm)	Area Free From F.A.R (sqm) Staircase	Balc/Vrndh	OT/Pool	Net Floor Area (sqm)
1	Ground Floor	Resi	96.05	13.74	12.29	---	70.02
2	First Floor	Resi	96.05	11.95	8.98	-	75.12
3	Second Floor	Resi	86.28	16.51	4.77	21.57	43.43
	Total		**278.38**	**42.20**	**26.04**	**21.57**	**188.57**

04 PROPOSED BUILT-UP AREA OF VILLA - D

Sr.No	Floor Reference	Use	Built-Up Area (sqm)	Area Free From F.A.R (sqm) Staircase	Balc/Vrndh	OT/Pool	Net Floor Area (sqm)
1	Ground Floor	Resi	104.77	13.74	21.01	---	70.02
2	First Floor	Resi	108.60	14.68	4.21	14.59	75.12
3	Second Floor	Resi	82.62	14.73	4.21	32.92	30.76
	Total		**295.99**	**43.15**	**29.34**	**47.51**	**175.90**

05 PROPOSED BUILT-UP AREA OF VILLA - E

Sr.No	Floor Reference	Use	Built-Up Area (sqm)	Area Free From F.A.R (sqm) Staircase	Balc/Vrndh	OT/Pool	Net Floor Area (sqm)
1	Ground Floor	Resi	94.83	17.99	14.47	---	62.37
2	First Floor	Resi	96.39	17.99	8.12	---	70.28
3	Second Floor	Resi	88.46	17.99	4.46	29.52	36.49
	Total		**279.68**	**53.97**	**27.05**	**29.52**	**169.14**

06 PROPOSED BUILT-UP AREA OF VILLA - F

Sr.No	Floor Reference	Use	Built-Up Area (sqm)	Area Free From F.A.R (sqm) Staircase	Balc/Vrndh	OT/Pool	Net Floor Area (sqm)
1	Ground Floor	Resi	83.84	14.35	8.62	---	60.87
2	First Floor	Resi	84.59	14.35	9.37	---	60.87
3	Second Floor	Resi	79.29	21.13	3.66	32.60	21.90
	Total		**247.72**	**49.83**	**21.65**	**32.60**	**143.64**

07 PROPOSED BUILT-UP AREA OF CLUB HOUSE

Sr.No	Floor Reference	Use	Built-Up Area (sqm)	Area Free From F.A.R (sqm) Staircase	Balc/Vrndh	OT/Pool park	Net Floor Area (sqm)
1	Basement Floor	Resi	275.13	21.62	---	253.51	000.00
2	Lower Ground Floor	Resi	78.85	24.58	---	54.27	000.00
3	Ground Floor	Resi	86.63	19.29	2.87	23.20	41.27
4	First Floor	Resi	90.03	8.93	30.72	---	50.38
5	Total		**530.64**	**74.42**	**33.59**	**330.98**	**91.65**
Sub Total of villaA,B,C,D,E,F,&Club House			**2156.03**	**356.41**	**180.00**	**515.84**	**1103.78**

F.a.r: 56.66

AREA STATEMENT

SR.NO	DESCRIPTION	AREA	UNITS
1	AREA OF PLOT	**1875.00**	sq.mt
2	AREA UNDER RW	**24.20**	sq.mt
3	NET EFFECTIVE AREA FOR COVERAGE	1850.80	sq.mt
4	VILLA -A	86.88	sq.mt
5	VILLA -B	87.52	sq.mt
6	VILLA -C	96.05	sq.mt
7	VILLA -D	90.38	sq.mt
8	VILLA -E	94.83	sq.mt
9	VILLA -F	83.84	sq.mt
10	CLUB HOUSE	78.85	sq.mt
11	TOTAL COVERED AREA OF VILLAS & CLUB HOUSE	**618.35**	sq.mt
12	COVERAGE CONSUMED	33.40	sq.mt
13	COVERAGE PERMISSIBLE (40%)	740.32	sq.mt
14	NET FLOOR AREA VILLA -A		
a)	Ground Floor	62.08	sq.mt
b)	First Floor	70.64	sq.mt
c)	Second Floor	42.28	sq.mt
d)	TOTAL FLOOR AREA	**175.00**	sq.mt
15	NET FLOOR AREA VILLA-B		
a)	Ground Floor	62.37	sq.mt
b)	First Floor	62.37	sq.mt
c)	Second Floor	35.14	sq.mt
d)	TOTAL FLOOR AREA	**159.88**	sq.mt
16	NET FLOOR AREA VILLA -C		
a)	Ground Floor	70.02	sq.mt
b)	First Floor	75.12	sq.mt
c)	Second Floor	43.43	sq.mt
d)	TOTAL FLOOR AREA	**188.57**	sq.mt
17	NET FLOOR AREA VILLA -D		
a)	Ground Floor	70.02	sq.mt
b)	First Floor	75.12	sq.mt
c)	Second Floor	30.76	sq.mt
d)	TOTAL FLOOR AREA	**175.90**	sq.mt
18	NET FLOOR AREA VILLA -E		
a)	Ground Floor	62.37	sq.mt
b)	First Floor	70.28	sq.mt
c)	Second Floor	36.49	sq.mt
d)	TOTAL FLOOR AREA	**169.14**	sq.mt
19	NET FLOOR AREA VILLA -F		
a)	Ground Floor	60.87	sq.mt
b)	First Floor	60.87	sq.mt
c)	Second Floor	21.90	sq.mt
d)	TOTAL FLOOR AREA	**143.64**	sq.mt
20	First Floor (**Gym**)	**50.38**	sq.mt
21	TOTAL FLOOR AREA OF VILLAS -A,B,C,D,E,F& CH	**1062.51**	sq.mt
22	F.A.R CONSUMED	56.66	%
23	F.A.R PERMISIBLE (60%)	1125.00	sq.mt
24	LENGTH OF COMPOUND WALL	217.87	R.mt
25	AREA FOR INFRASTRUCTURE TAX	1924.25	sq.mt
26	PARKING REQUIRED	6	Nos
27	PARKING PROVIDED	12	Nos
28	ADDITIONAL F.A.R Available (7.5% of 1125.00M2) -- 84.00 M2		
29	ADDITIONAL F.A.R Utilised (for GYM)= 41.27m2 (3.66%)		

NOTE :-
1. ALL DRAWING ARE AT 1:100 SCALE UNLESS MENTIONED OTHERWISE
2. ALL DIMENSIONS ARE IN METERS

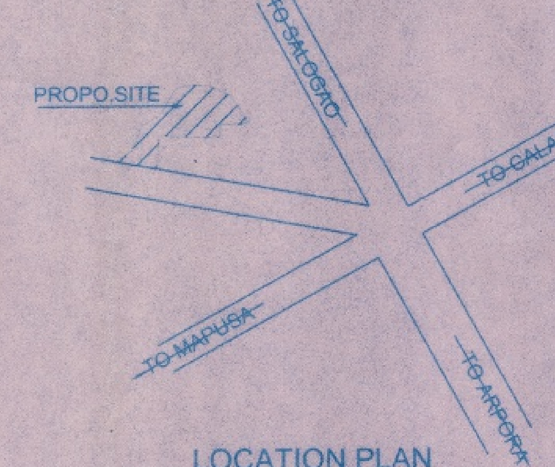

LOCATION PLAN
NOT TO SCALE

APPROVED UNDER RESOLUTION No. 2(1) DATED 17/2/2017

Shri. Rui A. Cardozo
Secretary
V.P. Arpora Nagoa
Bardez - Goa

VILLAGE PANCHAYAT ARPORA NAGOA BARDEZ GOA

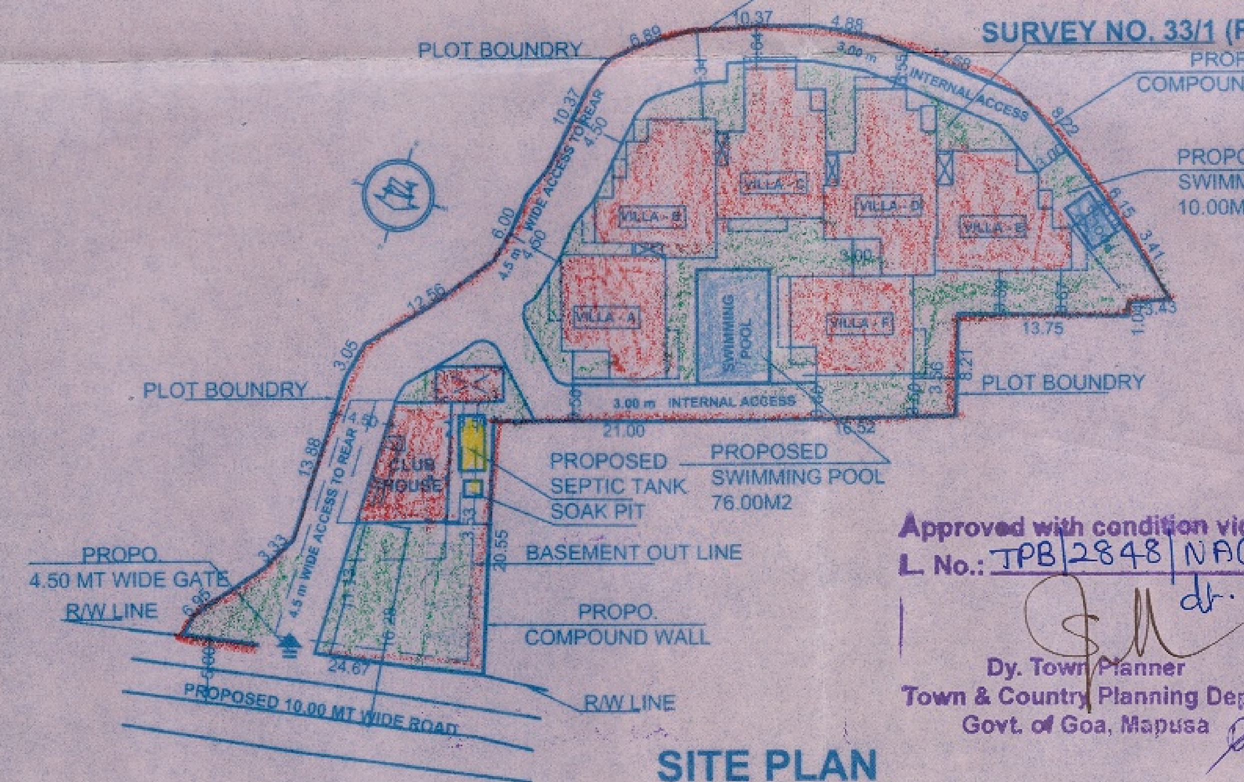

SITE PLAN
SCALE :1:500

Approved with condition vide L. No.: TPB/2848/NAGOA/TCP-17/253 dt. 01/2/2017

Dy. Town Planner
Town & Country Planning Dept.
Govt. of Goa, Mapusa

SIGNATURE OF OWNER

(POA)

SIGNATURE OF ARCHITECT

Ashwinikumar Prabhu
Architect
COA Reg. No. AR/0029/2010
B-209, Saldanha Business Towers
At Court Circle, Mapusa - Goa

	PROJ. NO.	DRG. NO.	REV. NO.
	SA-AR-376/16	SD - 01	—
	DATE	DRAWN BY	CKD. BY
NORTH	28- 11 - 2016	Krishna	ashwin. P

TITLE :
PROPOSED CONSTRUCTION OF RESIDENTIAL VILLAS A,B,C,D,E, F, CLUB HOUSE, SWIMMING POOL & COMPOUND WALL ON PLOT BEARING SURVEY NO.33/1+D AT NAGOA , BARDEZ - GOA .
FOR **M/s. CASADEL SOGNO DEVELOPMENT COMPANY .**

PROJECT ARCHITECT

ASHWINIKUMAR PRABHU

studio Arche'type
architecture + interiors

C-5, 3rd Floor, Trionora Apts.,Near Muncipal Market, Panaji - Goa-INDIA.
B-209, 2nd floor, Saldanha Business Towers, At Court Circle,Mapusa, Goa-INDIA.
Ph. 0091-832-6516650 ,Panjim off. 6511330 e-mail: studioarchetype@gmail.com.