


GOVERNMENT OF GDA
THE OFFICE OF THE INSPECTOR OF SURVEYS AND LAND RECORDS
MORMUGAO

PLAN

SHOWING SURVEY NO. 194, SUB-DIV. NO. 1 SITUATED AT SANDHALL
VILLAGE IN MORMUGAO TALUKA, APPLIED BY SHRI ANAND UNDRUNARE
FOR CONVERSION OF AGRICULTURAL LAND INTO NON-AGRICULTURAL
PURPOSE THE ORDER NO. AG-400/CONV/2000 DTD. 28.03.2008 FROM
ADDITIONAL COLLECTOR-1, SOUTH GADGA DISTRICT, MARGAIA

Scale 1:1000

PROPOSED AREA FOR CONVERSION 2.25,143.85 SQUARES

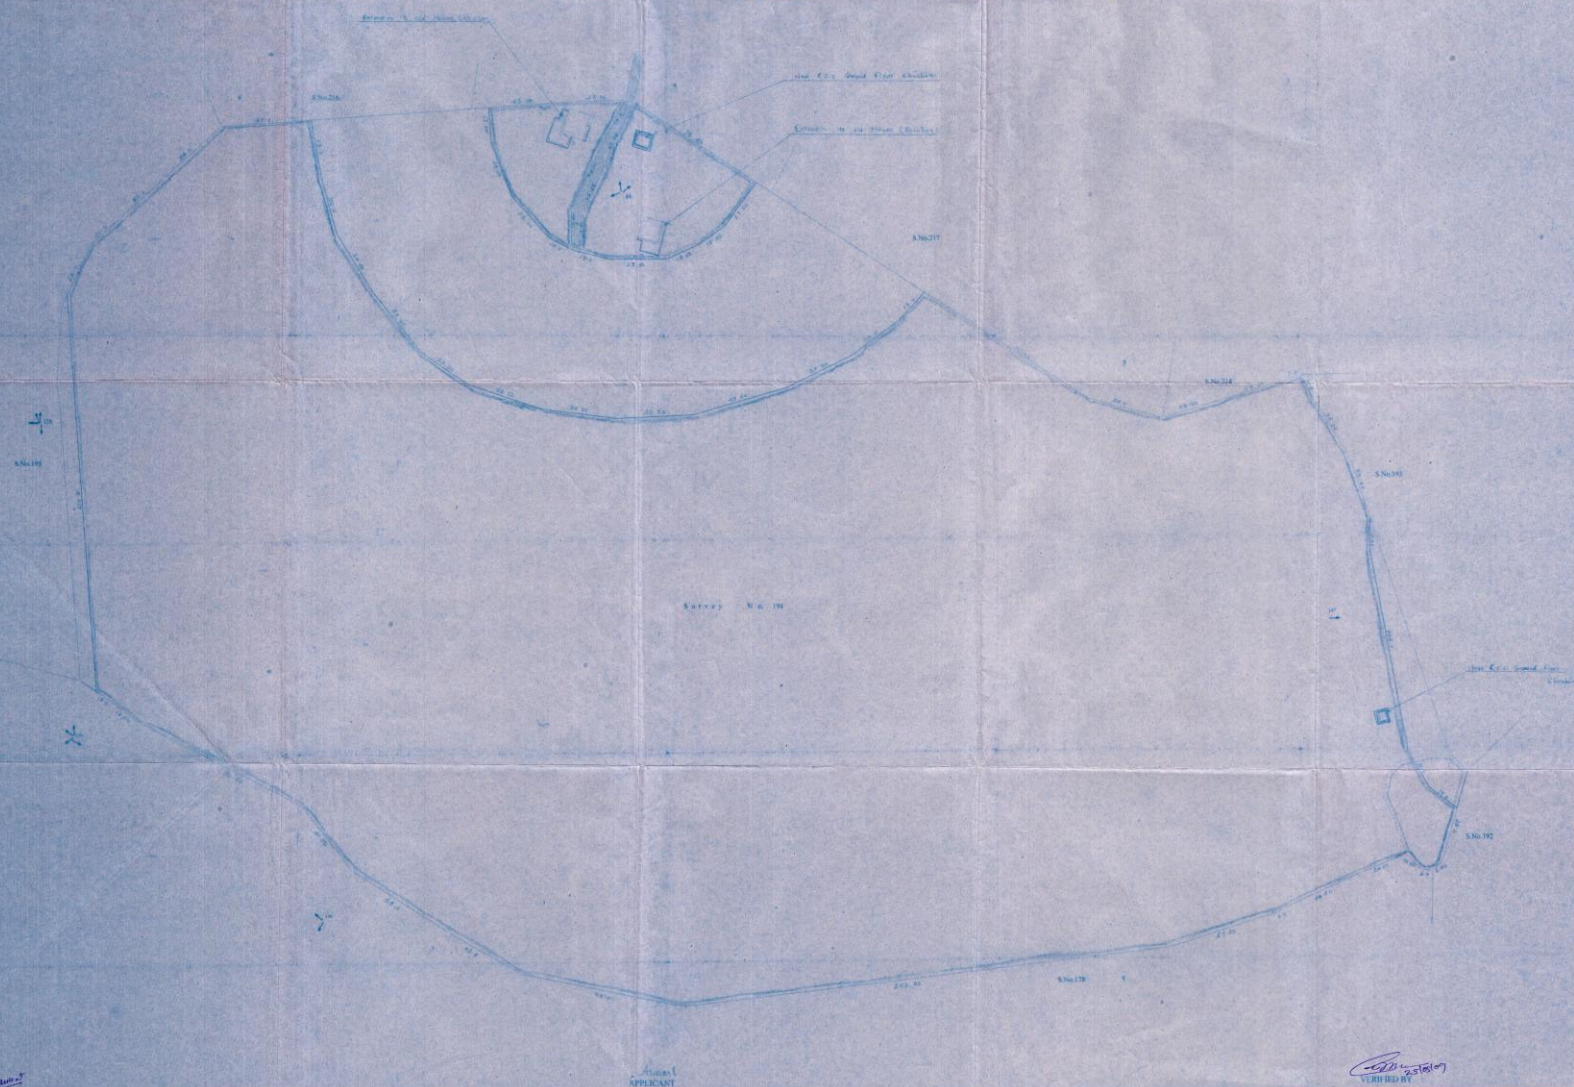

PREPARED BY
SUDESH SAWANT
SURVEYED ON 28/03/2008

APPLICANT

VERIFIED BY
S. S. S. S.

28/03/2008