




VILLA TYPE 4 & 5

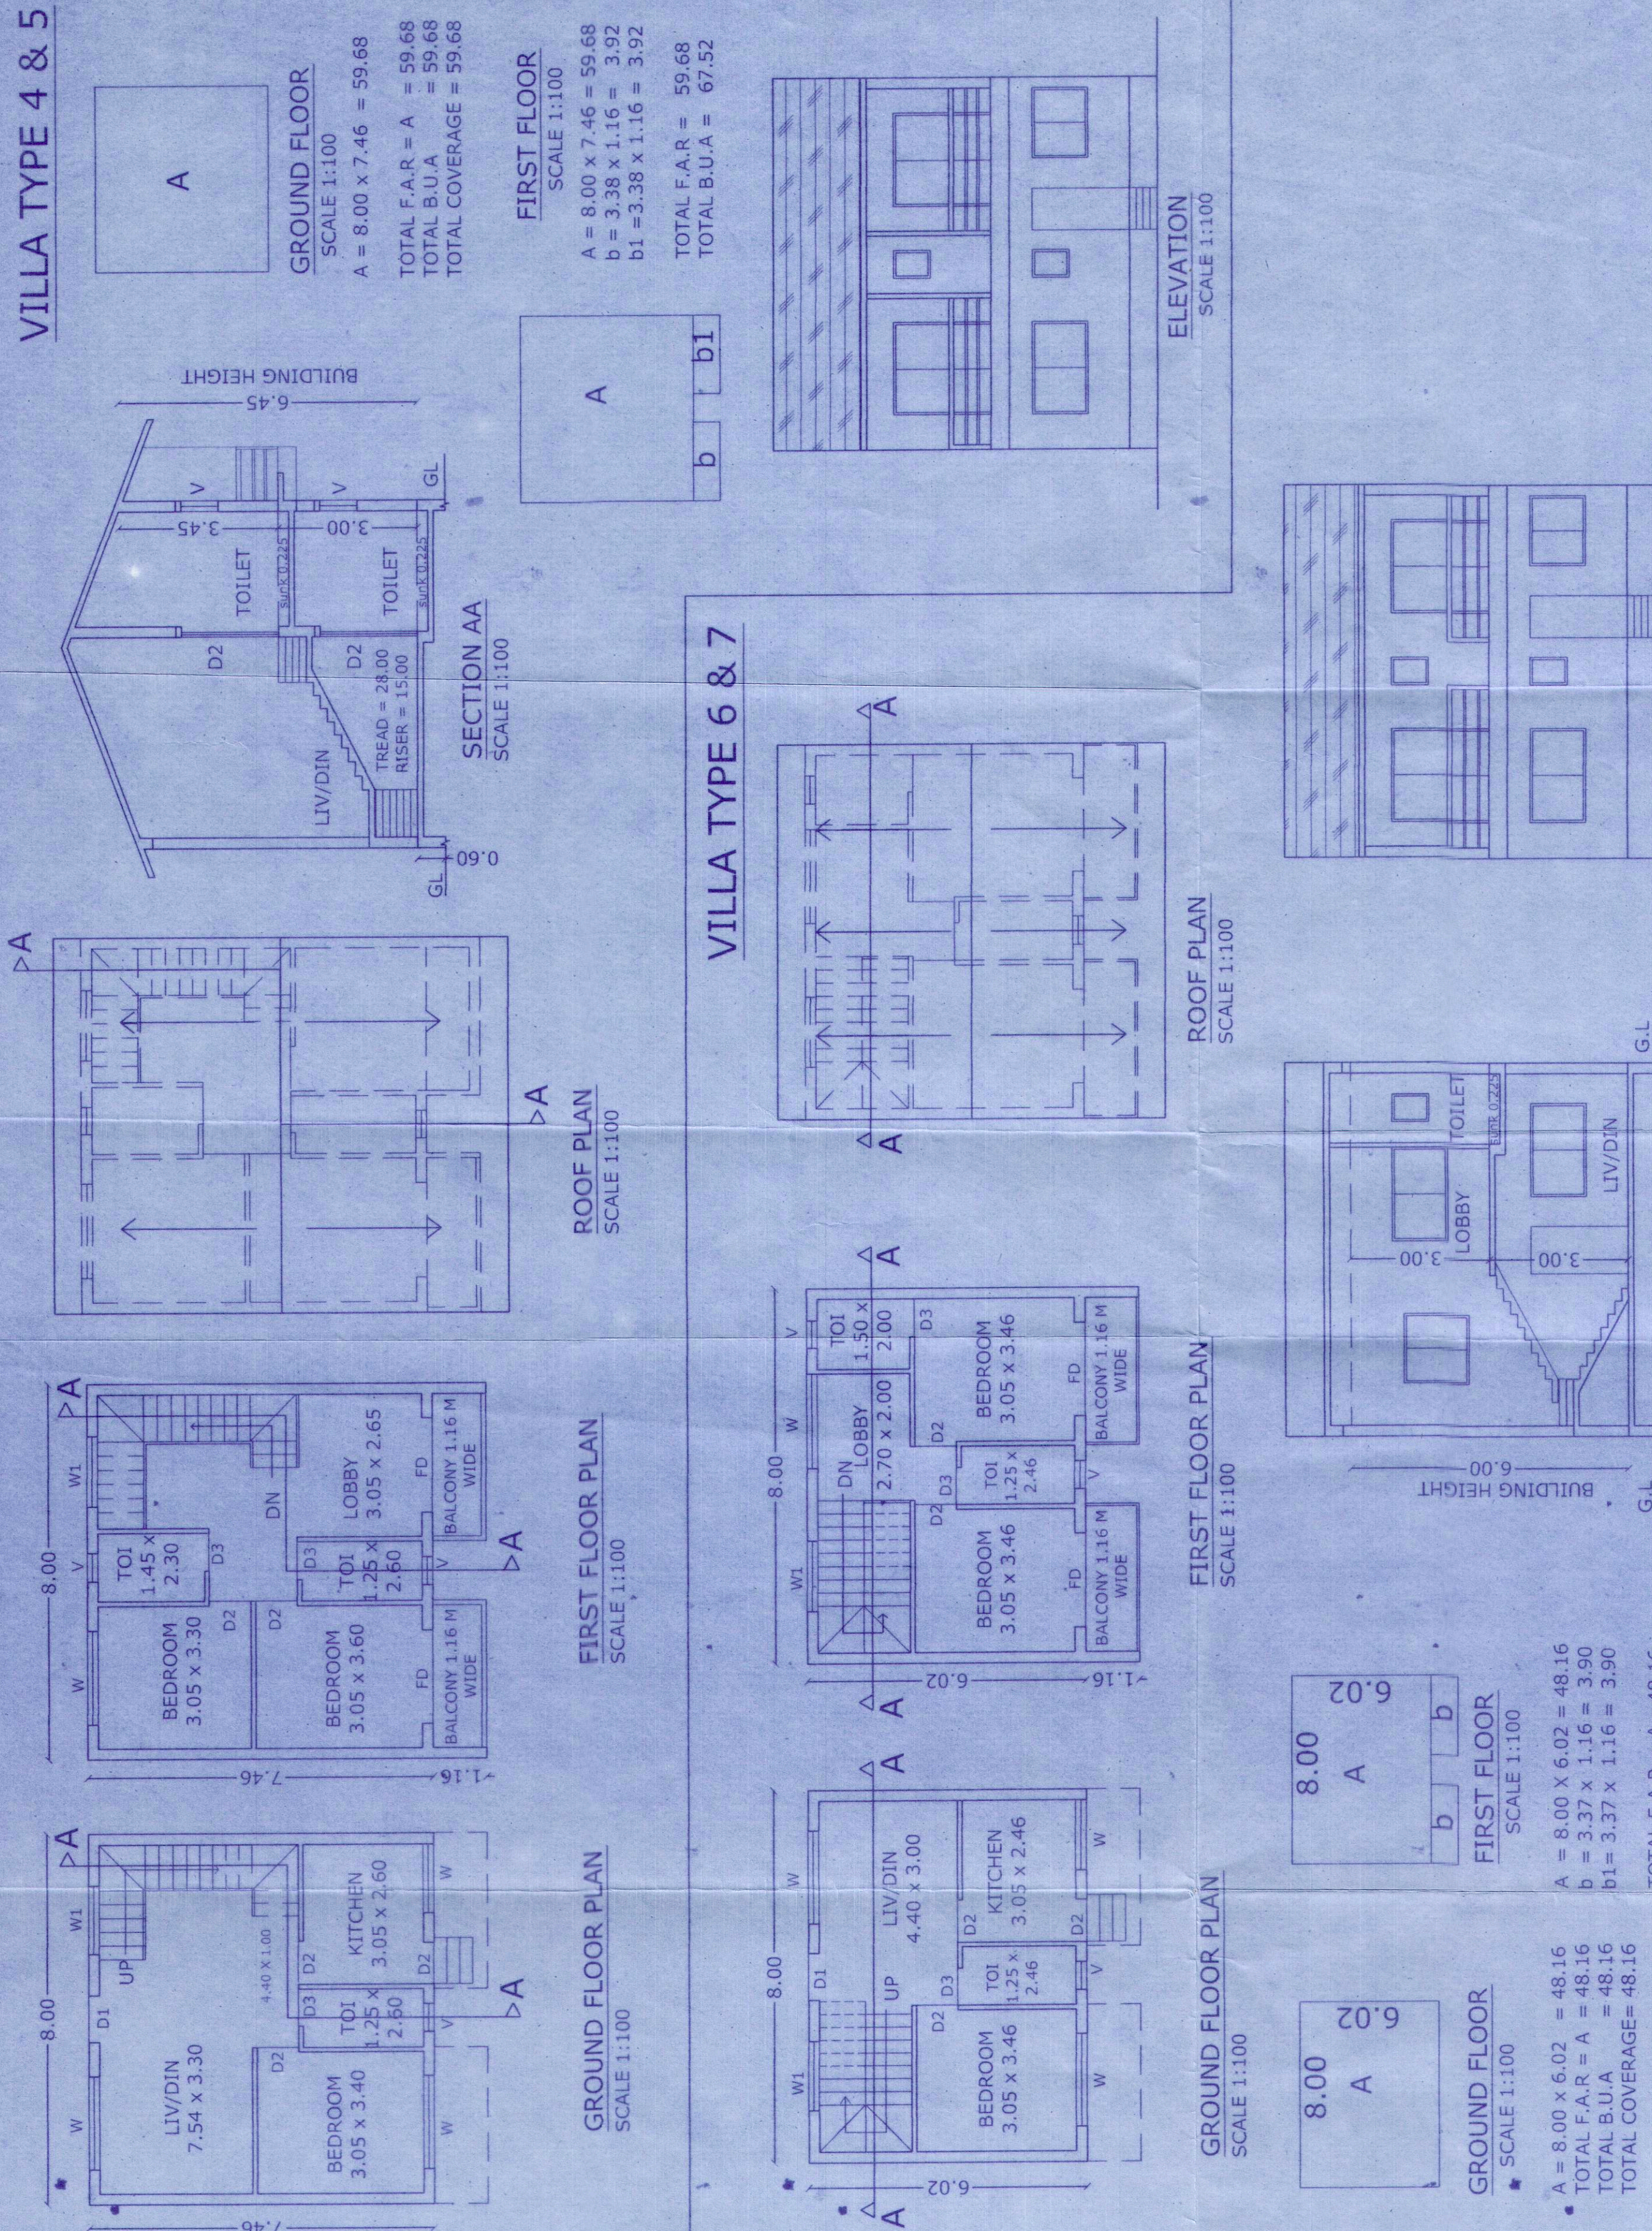

VILLA TYPE 9

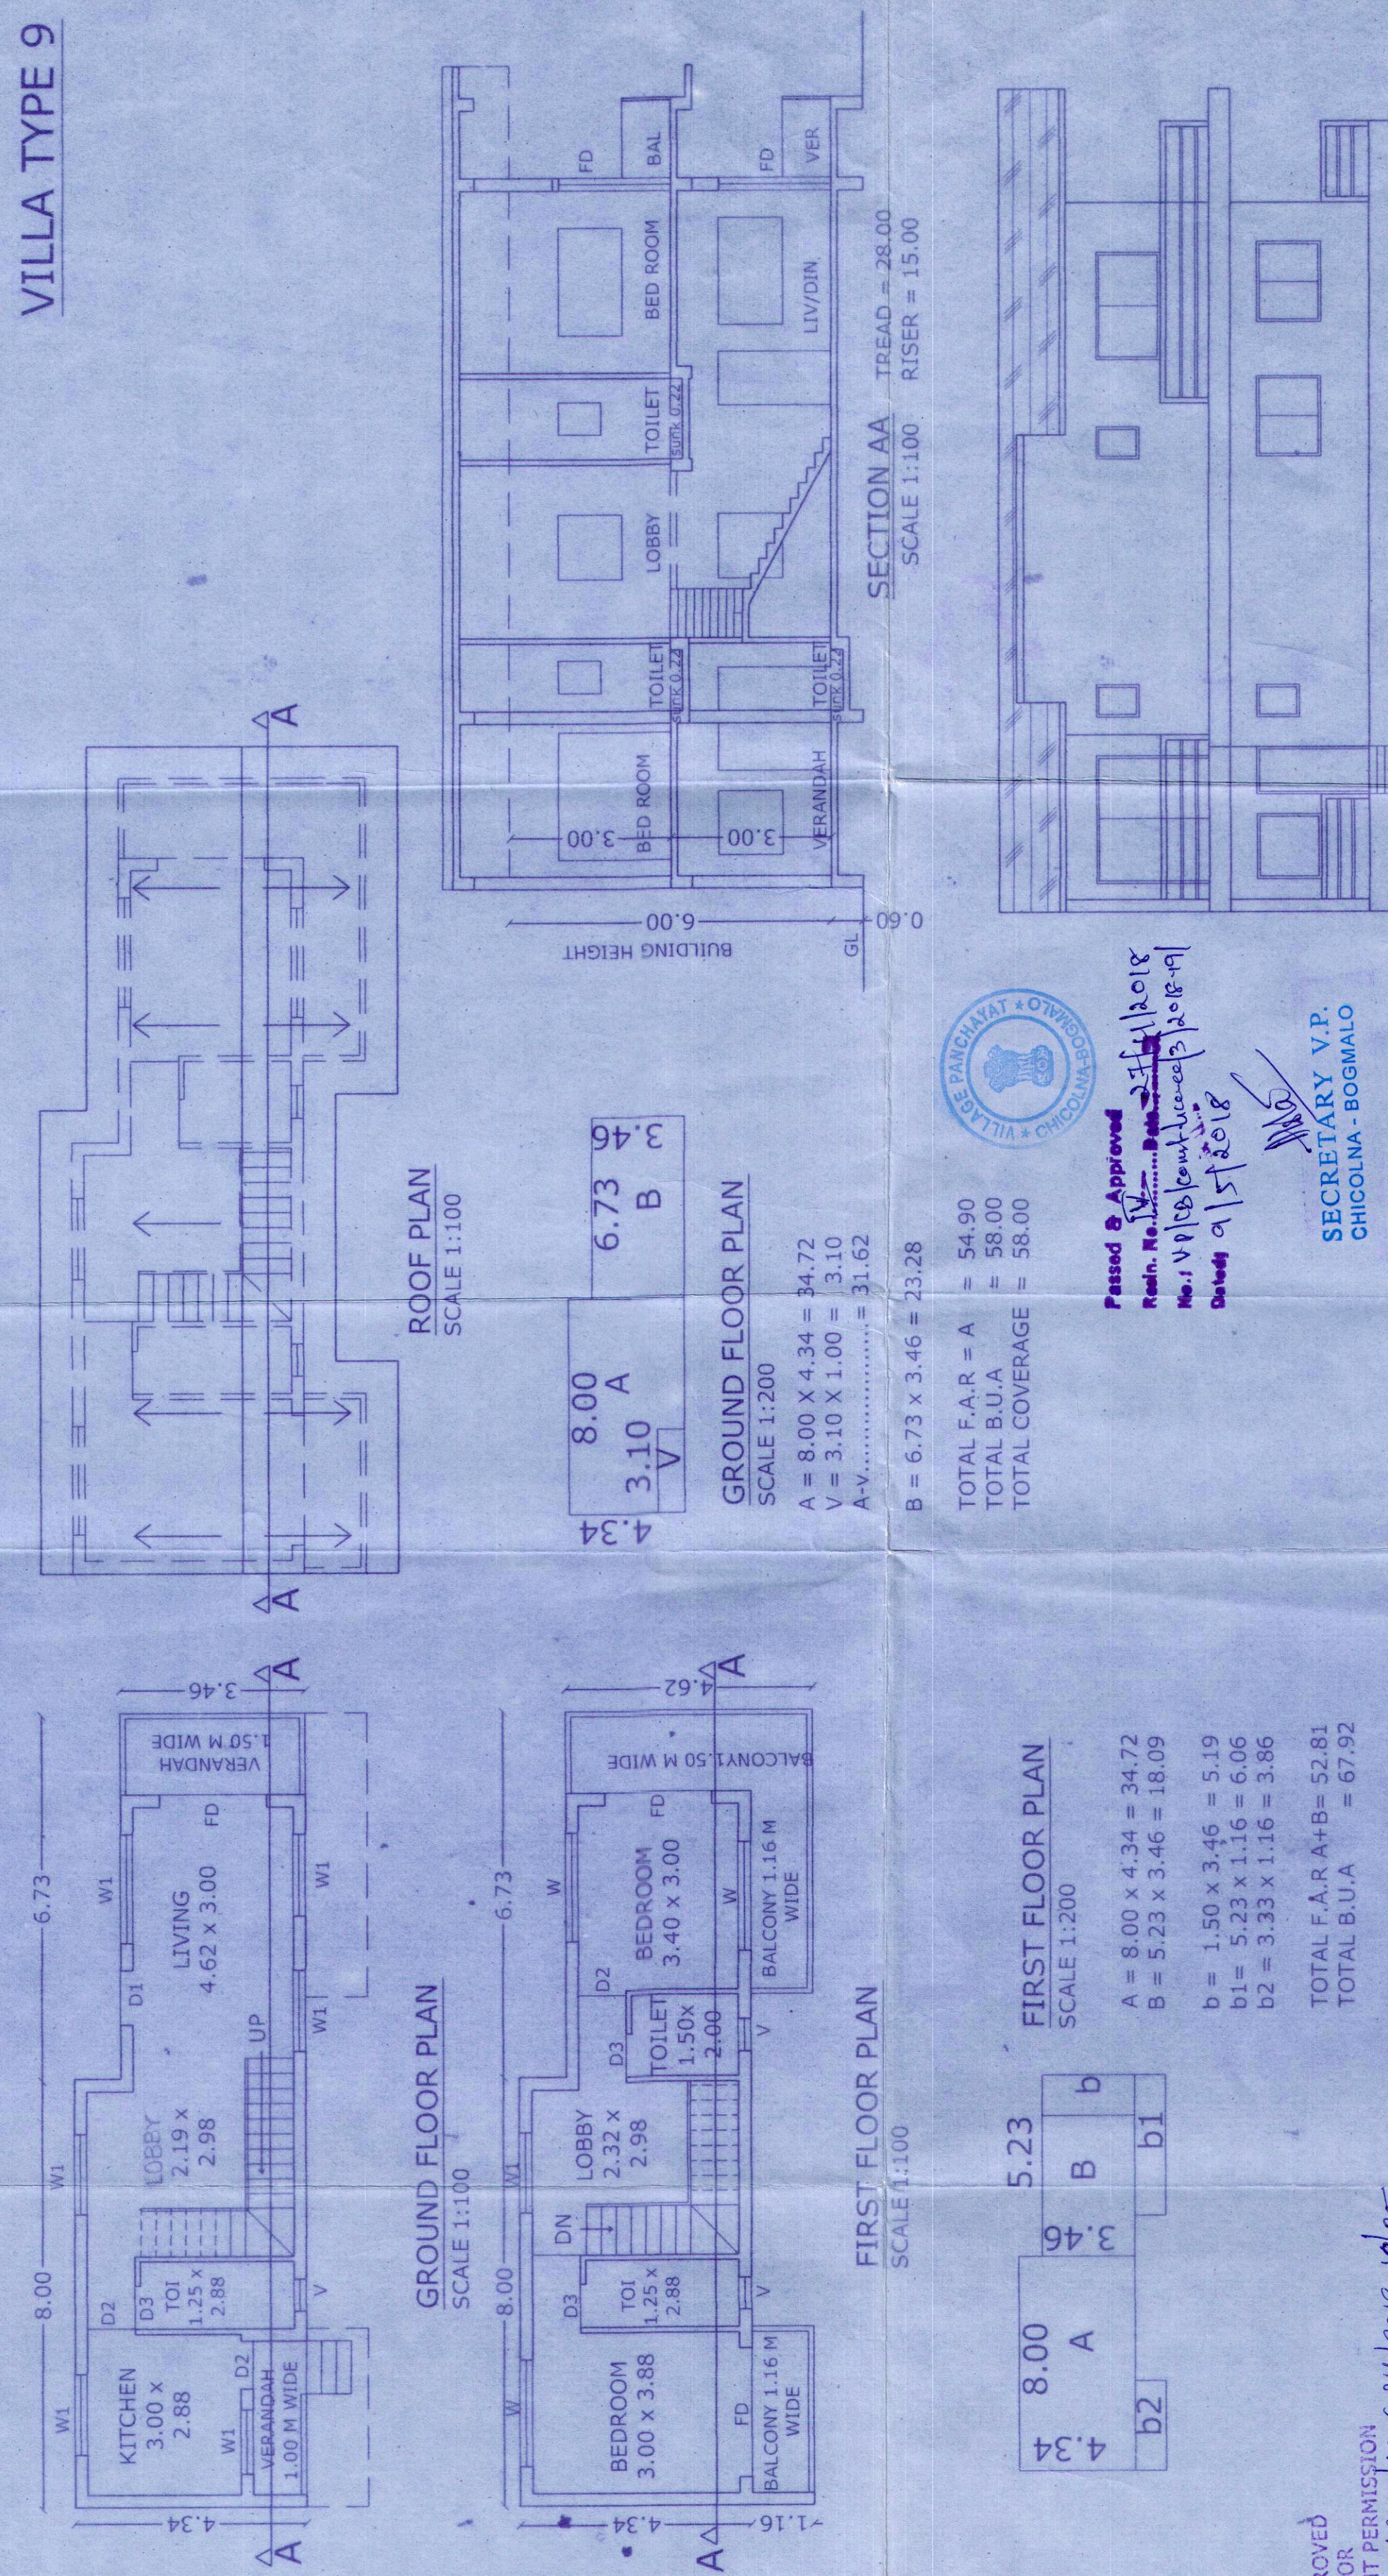

ELEVATION
SCALE 1:100

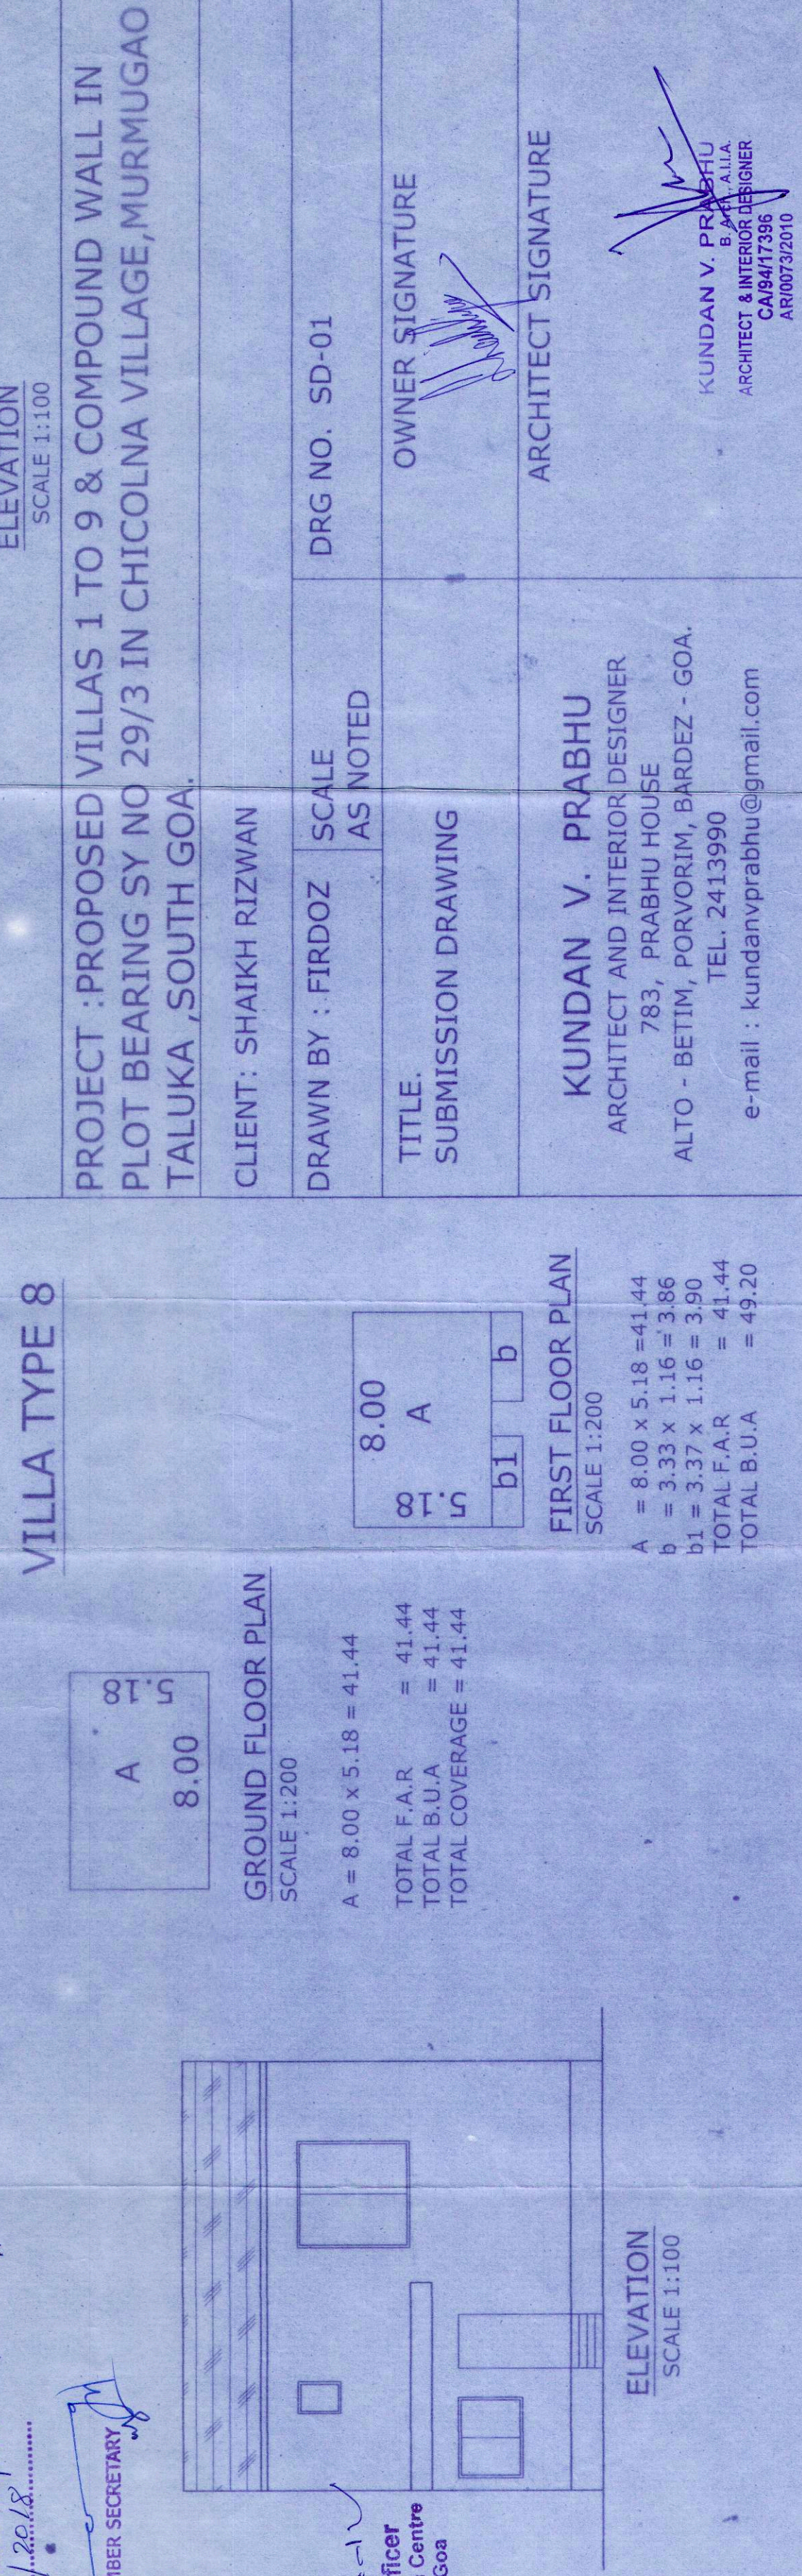

PROJECT :PROPOSED VILLAS 1 TO 9 & COMPOUND WALL IN PLOT BEARING SY NO 29/3 IN CHICOLNA VILLAGE,MURMUGAO

CLIENT: SHAIKH RIZWAN

DRAWN BY : FIRDOZ	SCALE	DRG NO. SD-01
-------------------	-------	---------------

TITLE.	OWNER SIGNATURE
SUBMISSION DRAWING	<i>[Signature]</i>

ARCHITECT SIGNATURE

KUNDAN V. PRABHU
ARCHITECT AND INTERIOR DESIGNER
783, PRABHU HOUSE
ALTO - BETIM, PORVORIM, BARDEZ - GOA.
TEL. 2413990
e-mail : kundanvprabhu@gmail.com

ALTO - BETIM, PORVORIM, BARDEZ - GOA.
TEL. 2413990
e-mail : kundenvprabhu@gmail.com