




Government of Goa
Directorate of Settlement and Land records
Plan
Taluka / City Name : BARDEZ / Mapusa
PTS / Chalta No. : 124/55

Appln date: 11-11-2023

Ref. No. :7224



Scale 1:500

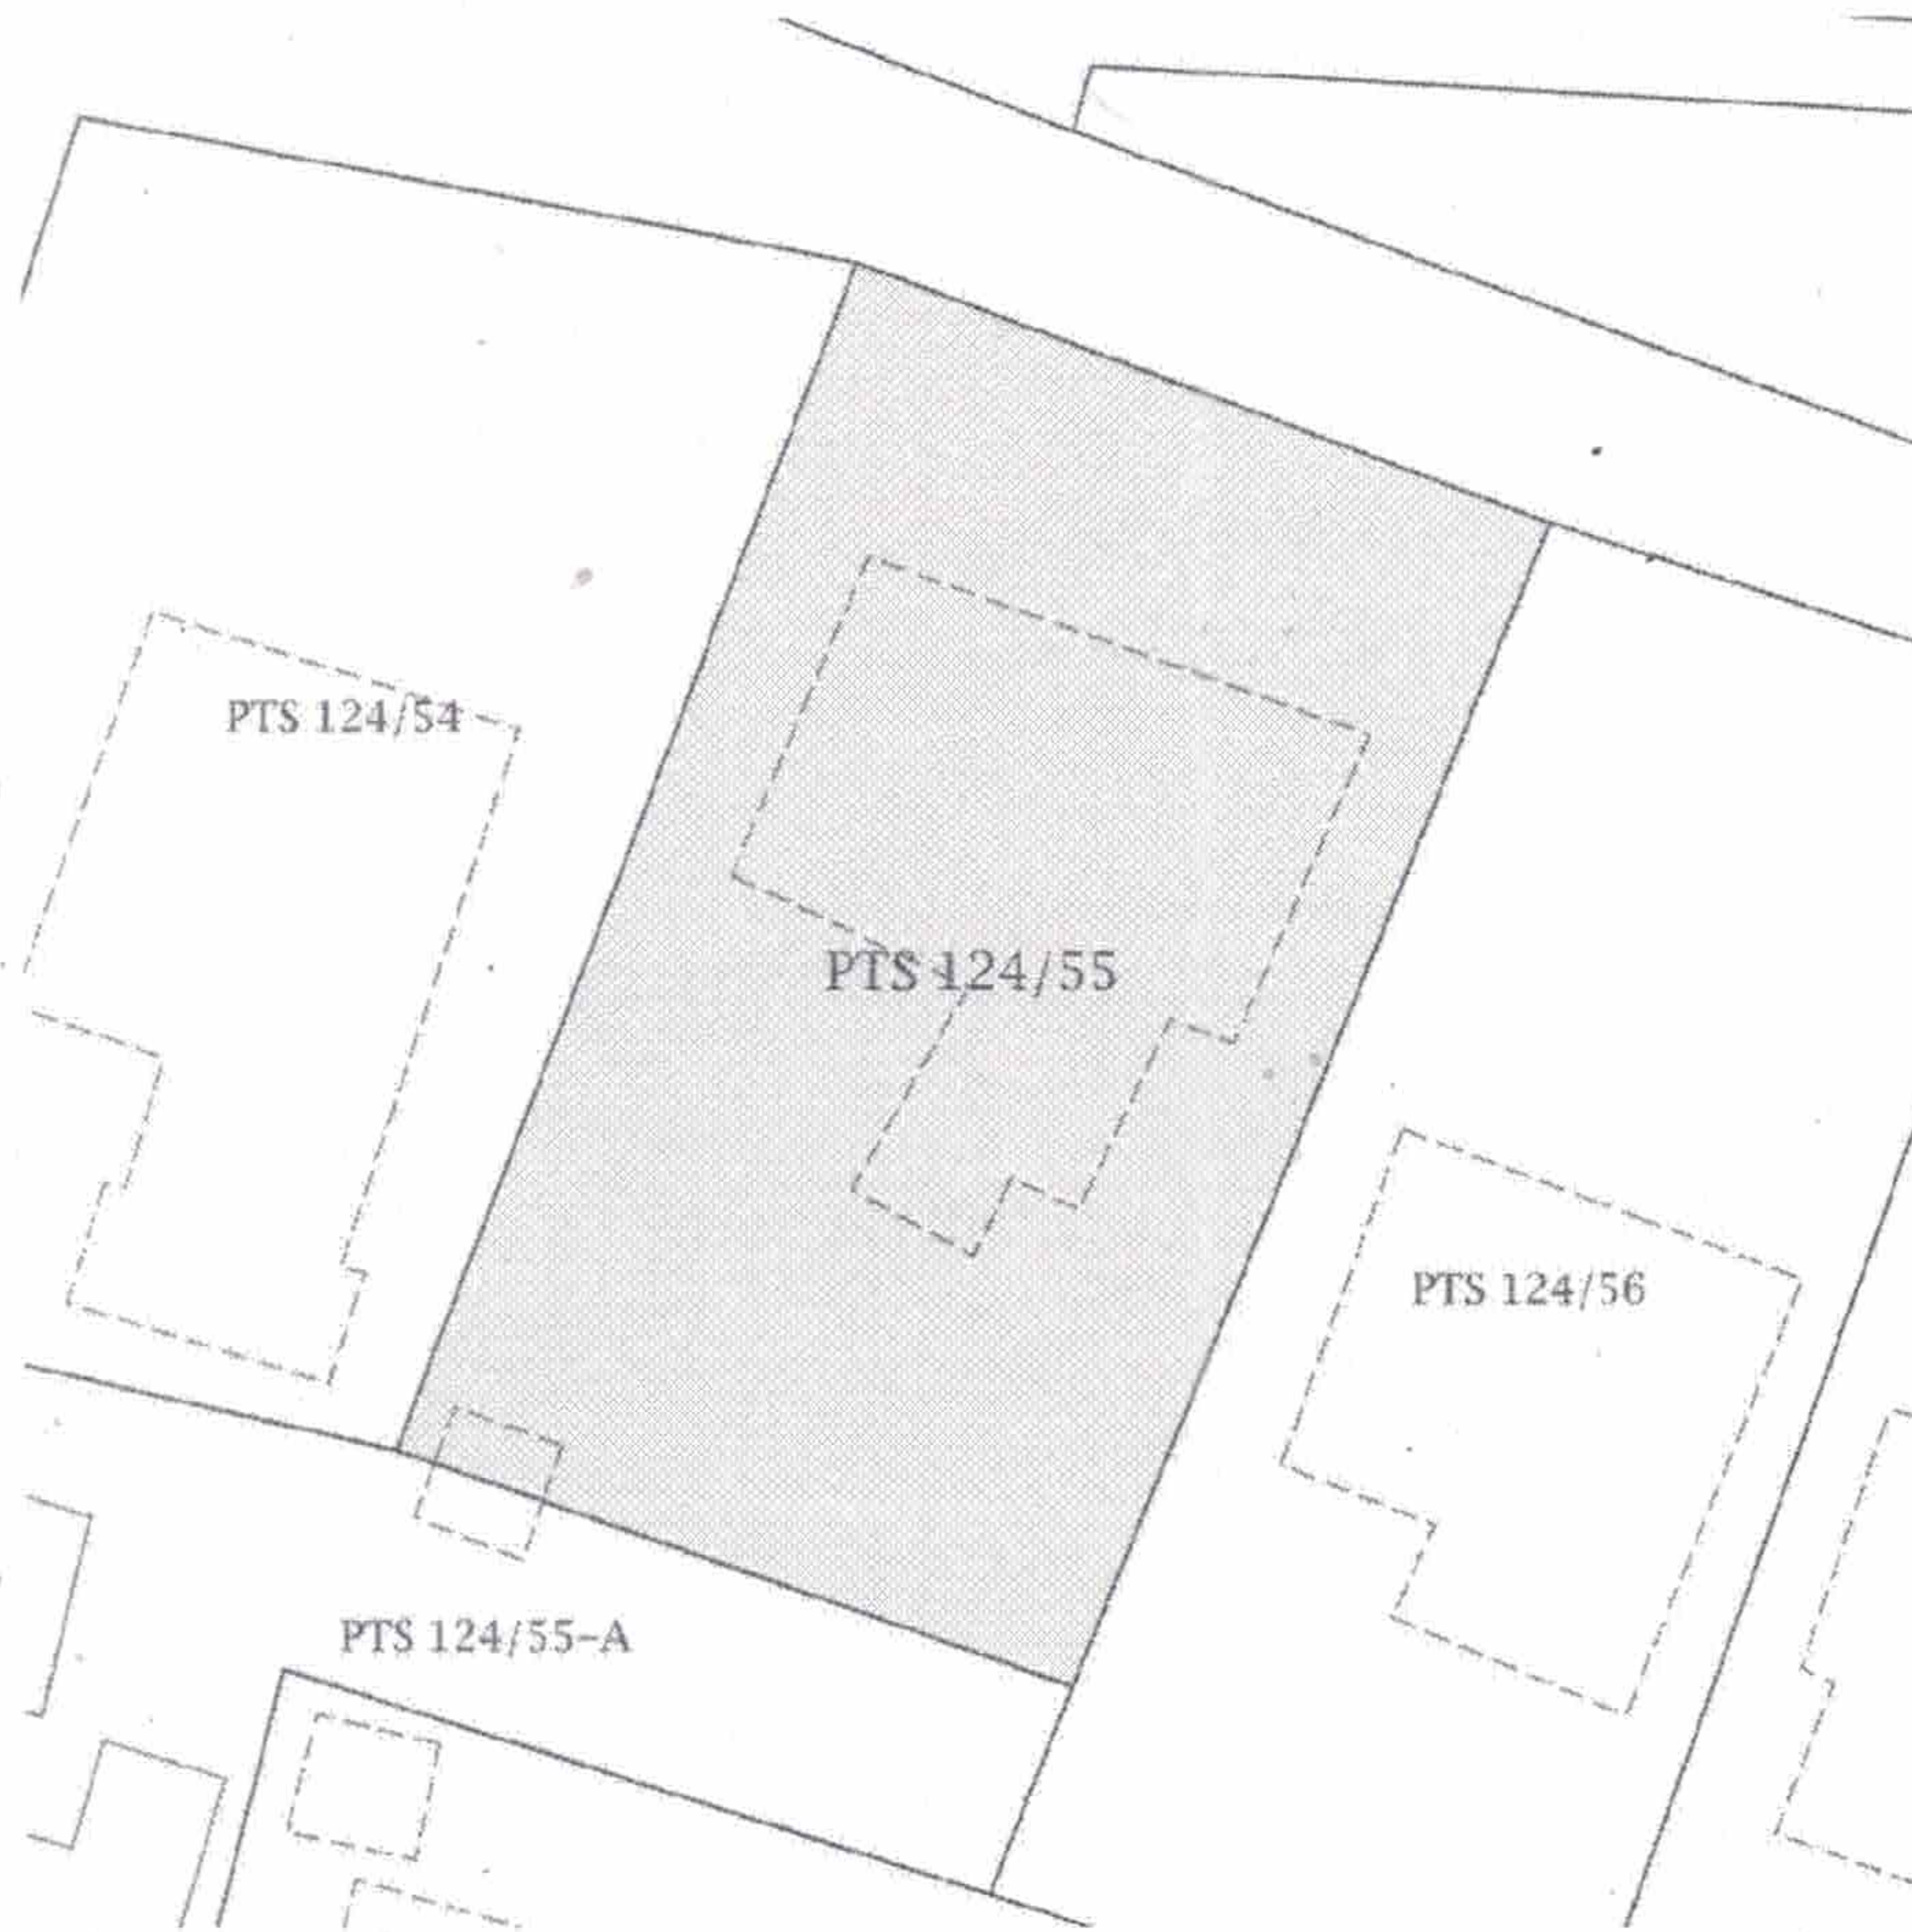

**PATRICK
HENDERSON
GONSALVES**

Digitally signed by
PATRICK HENDERSON
GONSALVES
Date: 2023.11.13
17:39:50 +05'30'

Report Generated By: SWAPNIL BHONSLE

Print Size : A4

This record is computer generated on 13/11/2023 17:16:38 as per Online Ref No.7224. This record is valid without any signature as per Govt of Goa Notification No. 26/13/2016-RD/8639 dtd. 13/09/2021. The latest copy of this record can be seen/verified for authenticity on the DSLR website <https://egov.goa.nic.in/dslr>.