


GOVERNMENT OF GOA
Directorate of Settlement and Land Records
PANAJI - GOA

PLAN
OF THE LAND BEARING SURVEY NO.210/1(PART), 211/2(PART) & 212/0(PART) SITUATED AT MANDREM VILLAGE OF PERNEM TALUKA,
APPLIED BY MAHA SEER HOTELS AND RESORTS PVT. LTD. FOR THE CONVERSION OF USE OF LAND FROM AGRICULTURAL TO
NON AGRICULTURAL PURPOSE VIDE ORDER OF CASE NO. RB/CNV/PER/2/2007 DATED 12-11-2009 FROM ADDITIONAL COLLECTOR - II,
NORTH GOA DISTRICT, PANAJI- GOA.

SCALE : 1:1000

- ☐ PROPOSED AREA FOR CONVERSION OF S. NO. 210/1(PART) = 52325 SQ. MTS. ✓
☐ PROPOSED AREA FOR CONVERSION OF S. NO. 211/2(PART) = 35525 SQ. MTS. ✓
☐ PROPOSED AREA FOR CONVERSION OF S. NO. 212/0(PART) = 15150 SQ. MTS. ✓
TOTAL = 103000 SQ. MTS. ✓

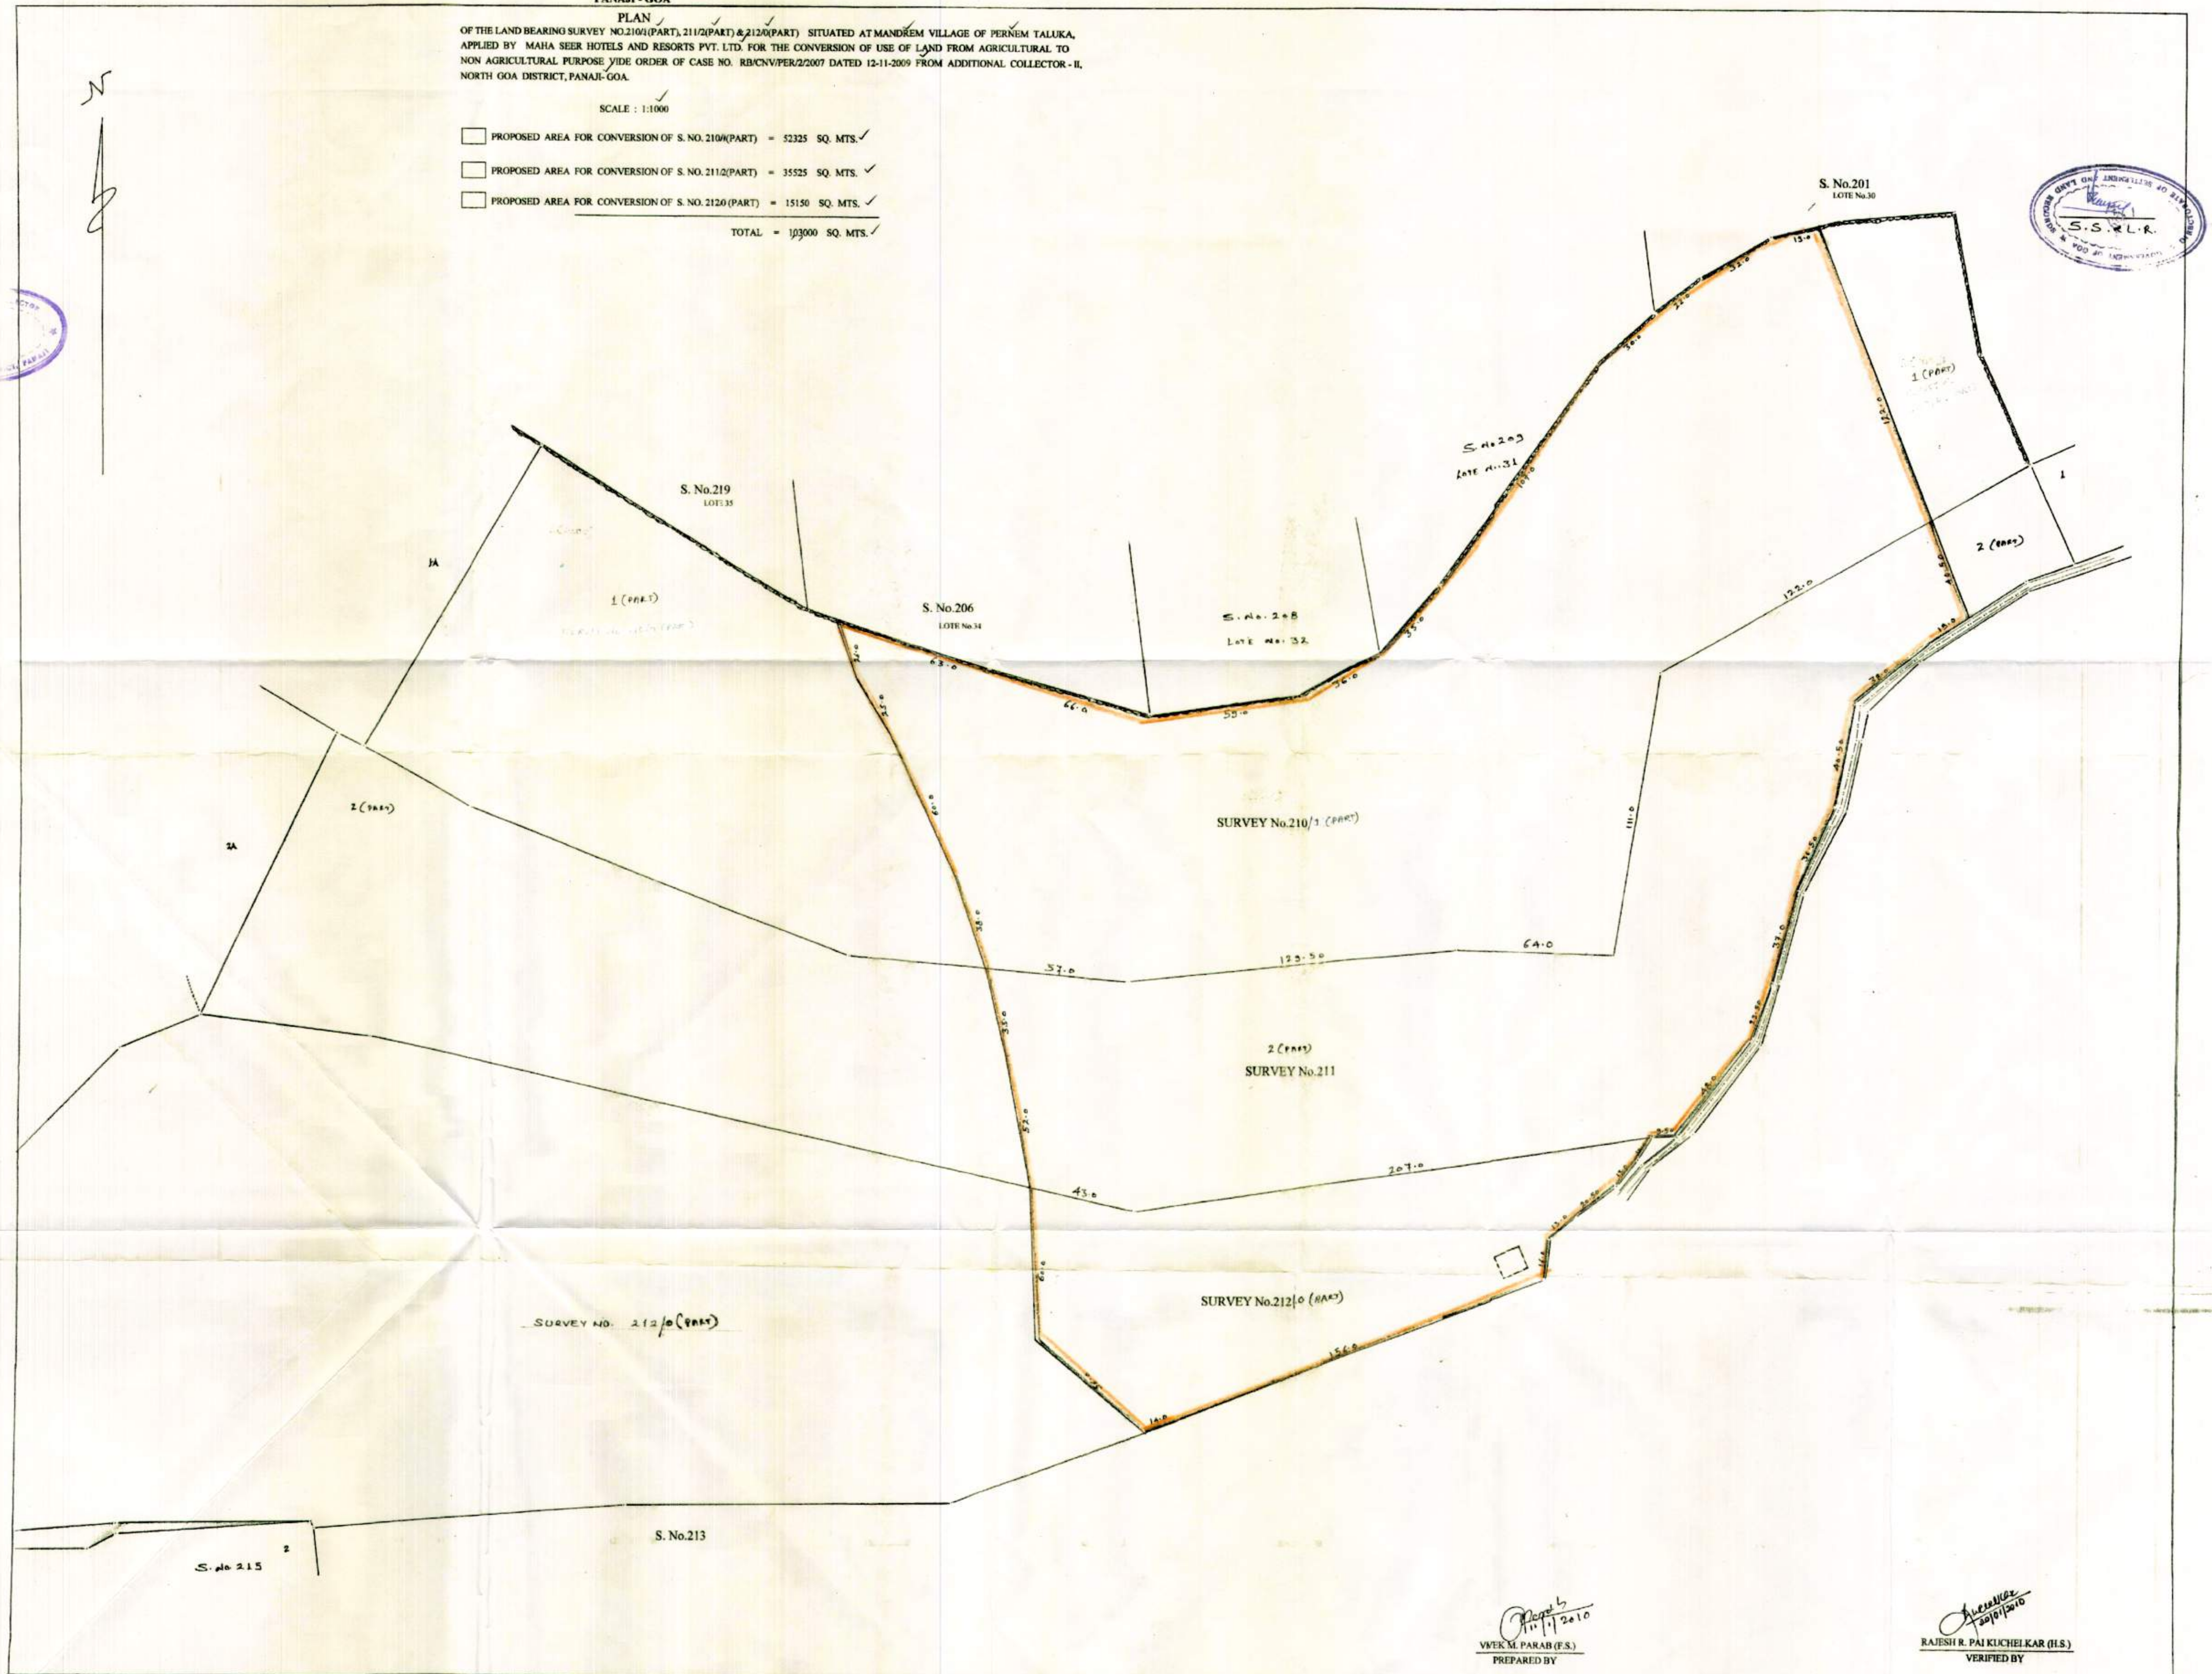

Prepared by
VIKAR M. PARAB (S.)
11/1/2010

Verified by
RAJESH R. PAI KUCHELKAR (H.S.)
10/1/2010