
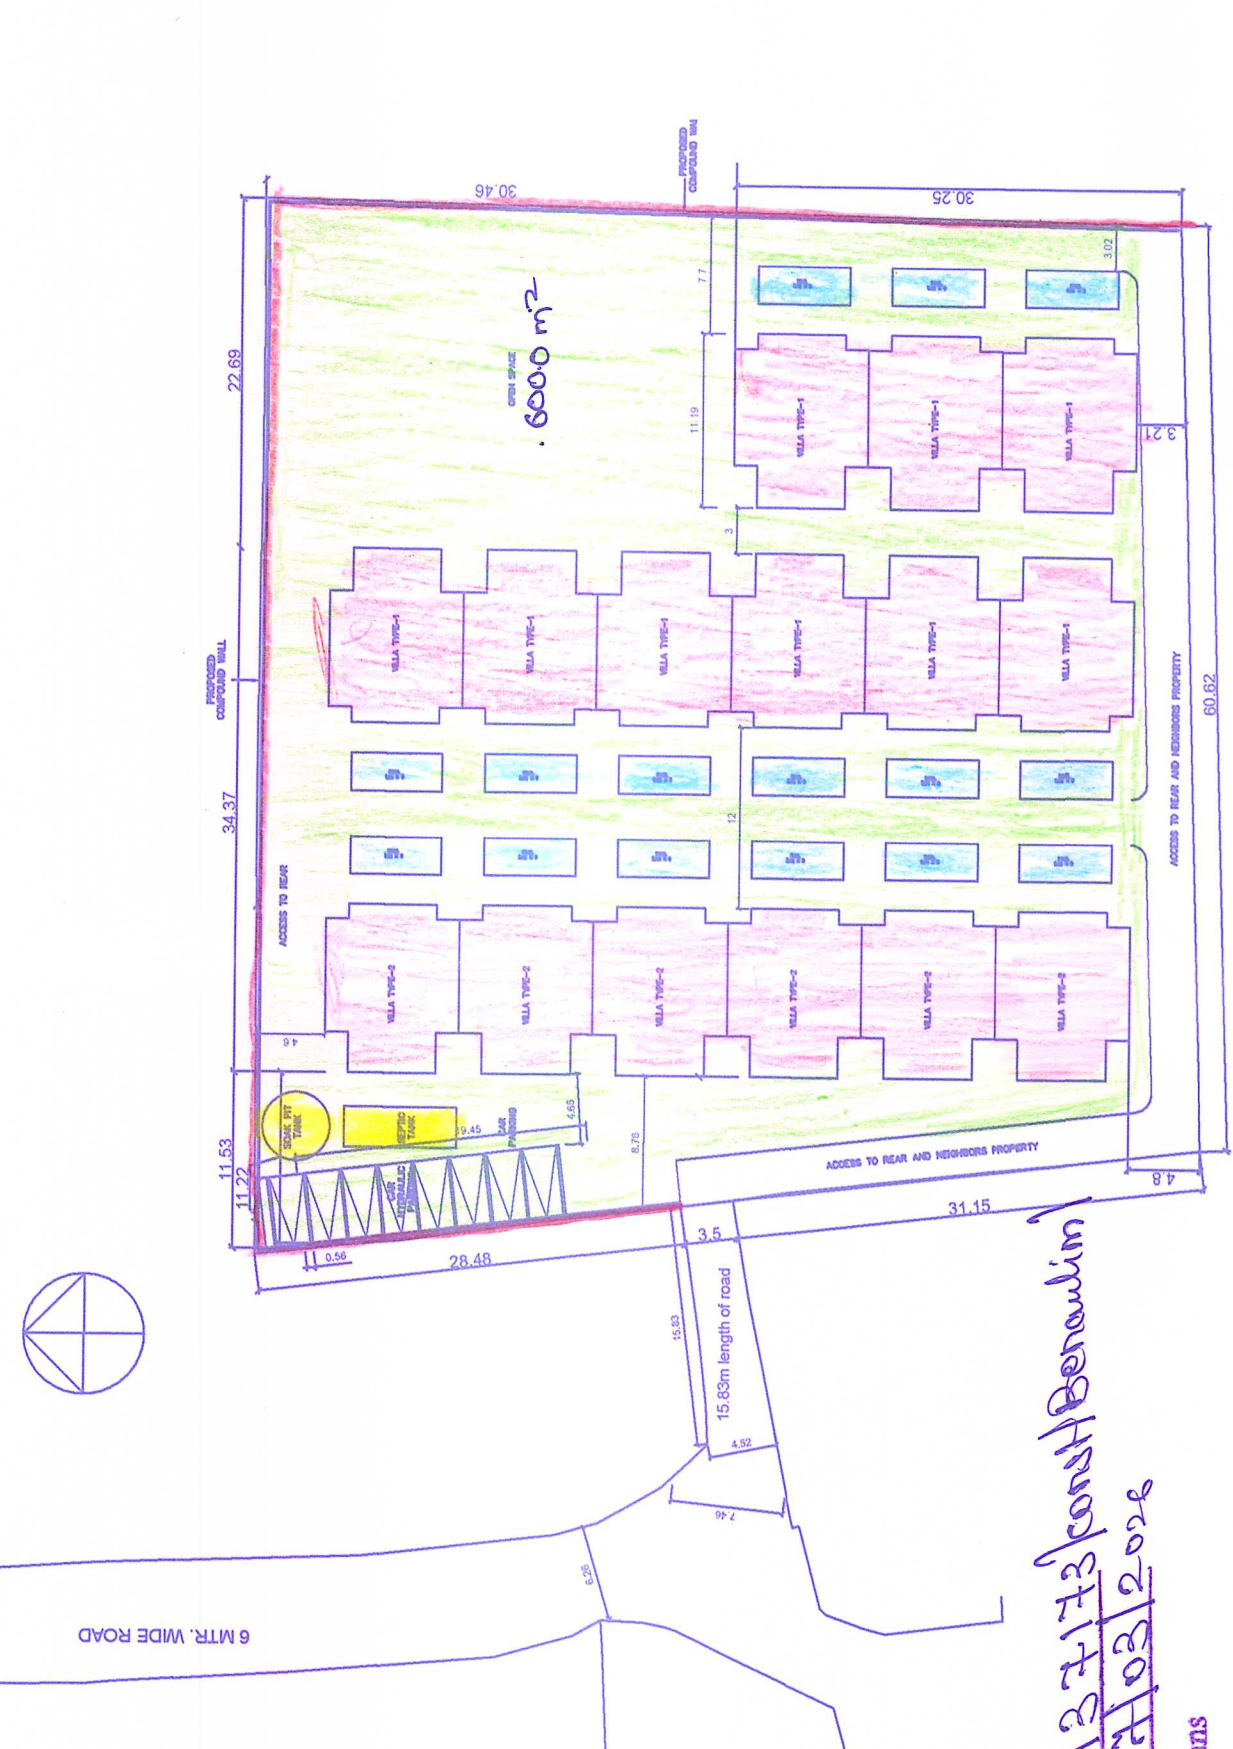
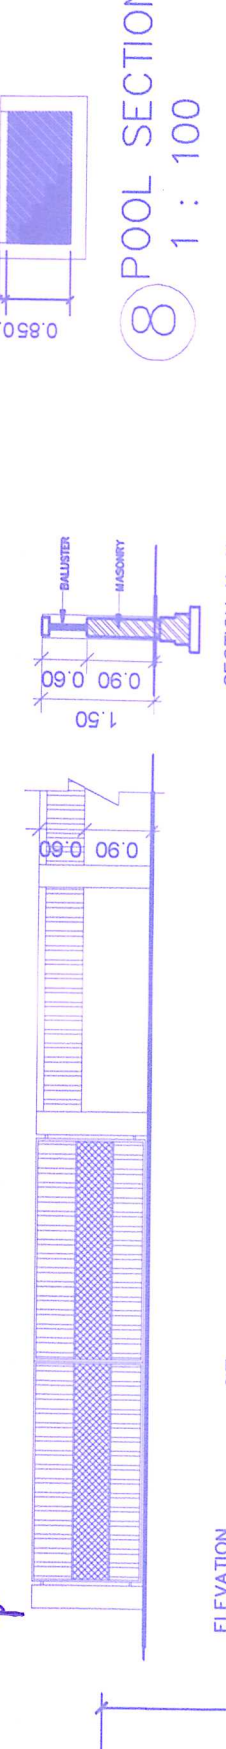
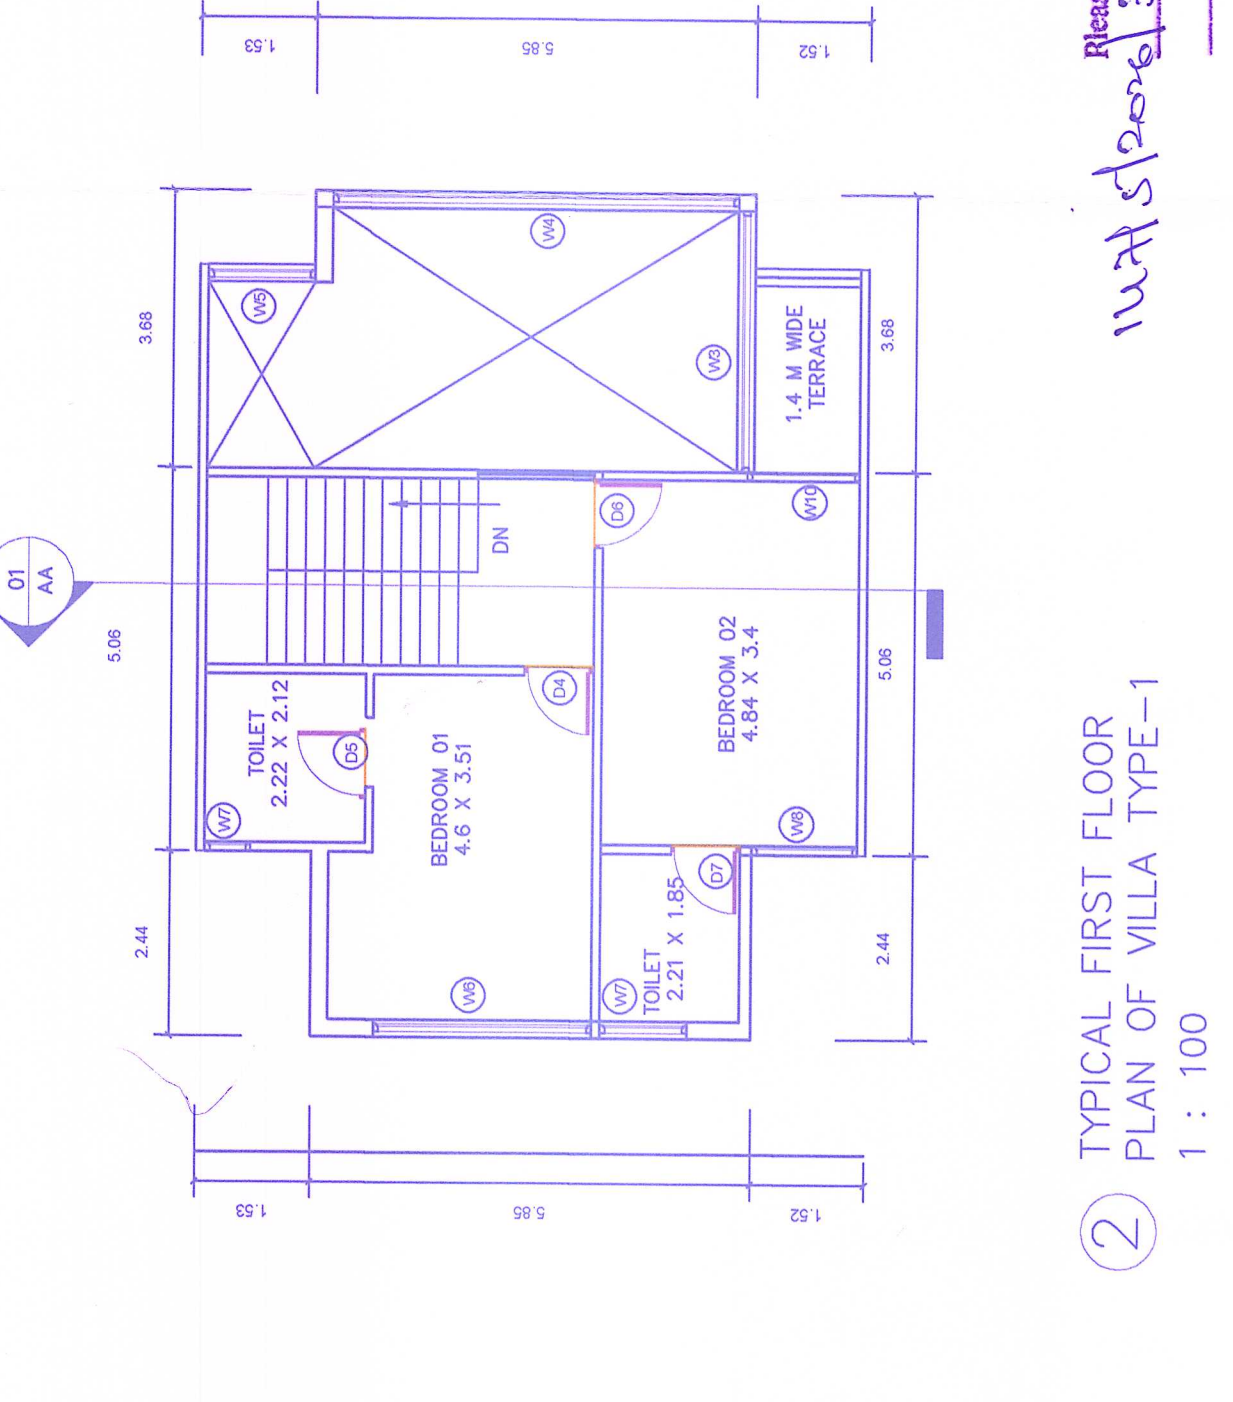
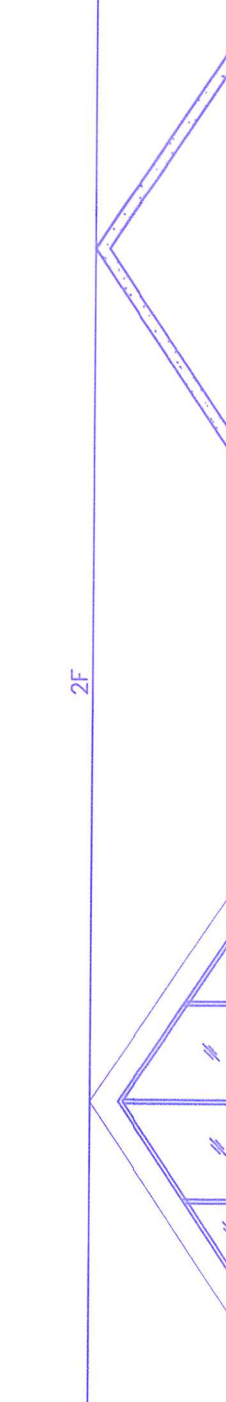
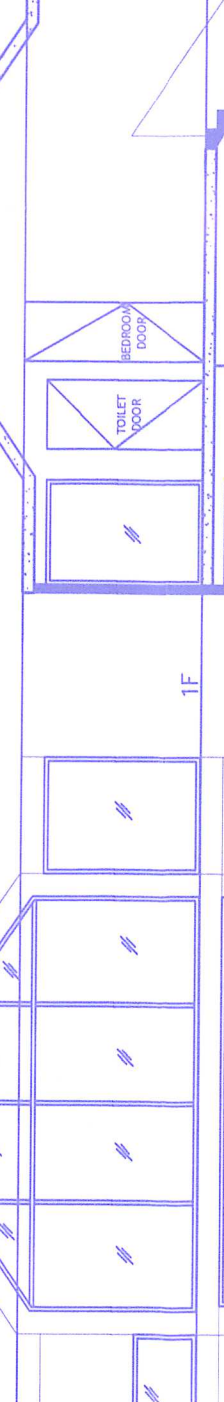
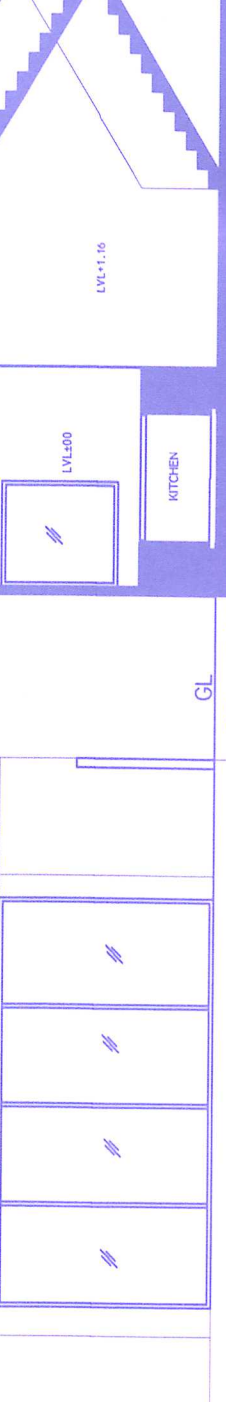
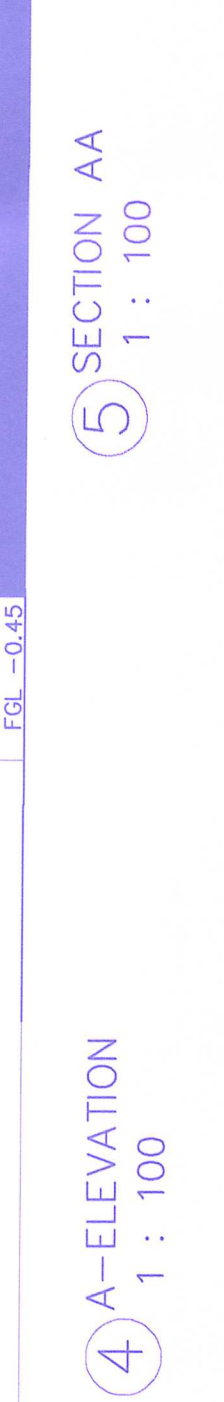
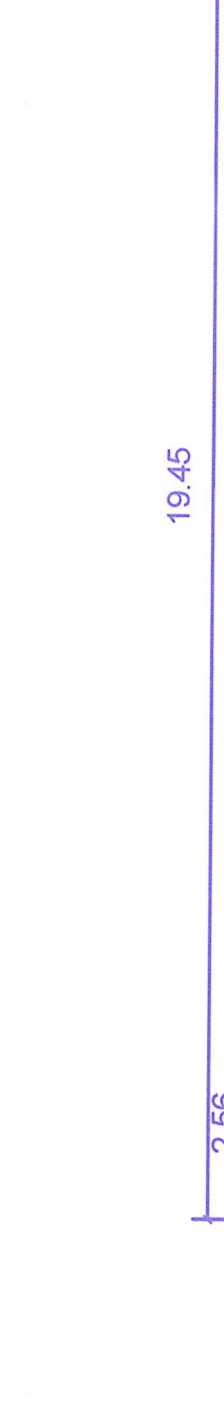
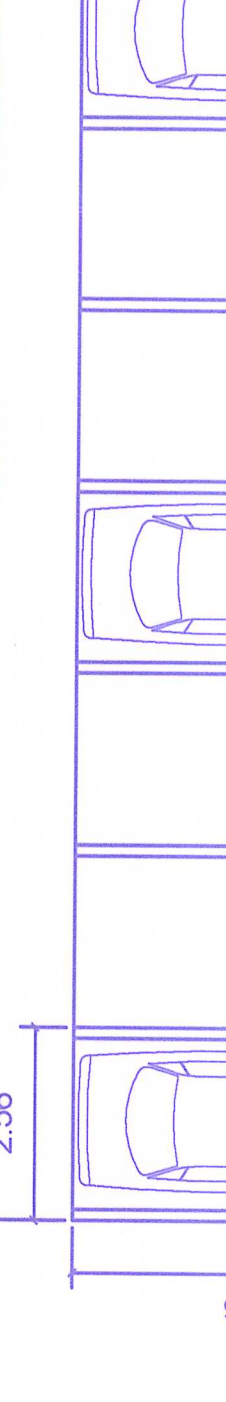
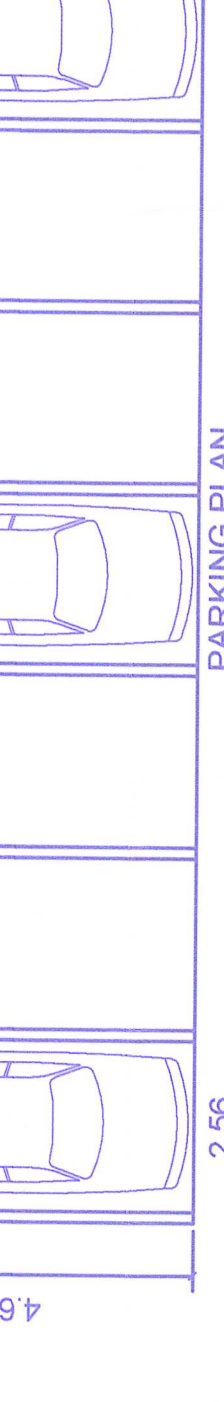
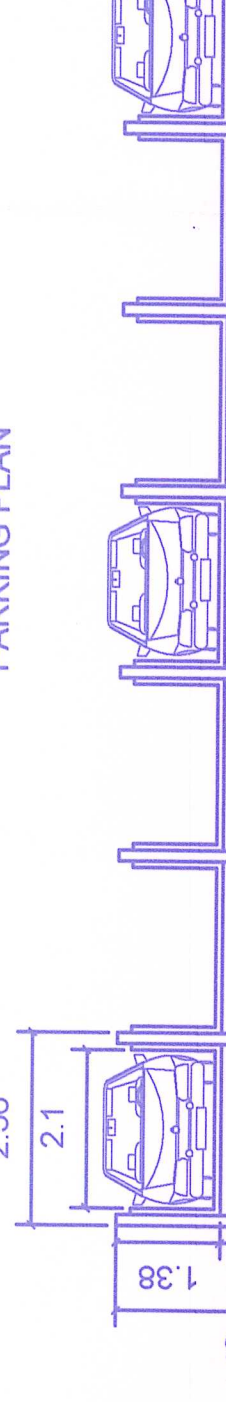


AREA STATEMENT

AREA STATEMENT			
1	TOTAL AREA OF PLOT	4000	M ²
2	AREA UNDER ROAD WIDENING	0.00	M ²
3	EXISTING COVERED AREA	4000	M ²
4	EXISTING COVERED AREA	4000	M ²
5	EXISTING COVERED AREA TO BE DEMOLISHED	0.00	M ²
6	COVERED AREA PERMISSIBLE	40.00%	
7	COVERED AREA PERMISSIBLE	1600	M ²
8	COVERED AREA PERMISSIBLE	1336.05	M ²
9	COVERED AREA PERMISSIBLE	33.40%	
DETAILS OF VILLA TYPE-1 FLOOR AREA			
FLOOR REF	USE	FLOOR AREA	AREAS FREE OF CHARGES
B	GROUND	76.67	89.07
C	FIRST	54.02	66.42
D	SECOND	130.69	155.49

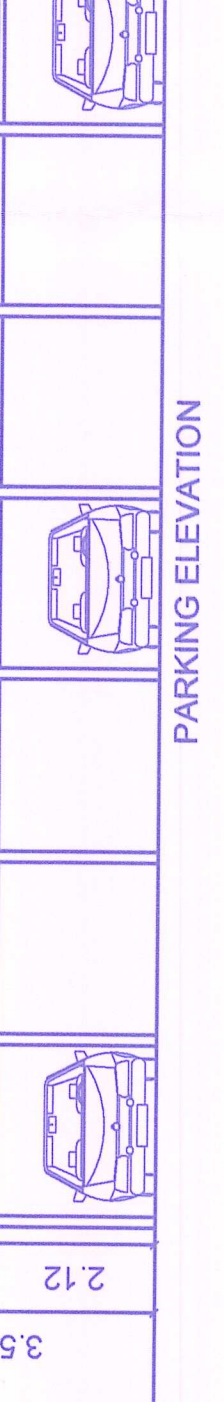

Architect Sign:

Owner Sign:

For SAMANASSA INFRA TECH LLP

PROPOSED RESIDENTIAL VILLA
AND COMPOUND WALL AT
PROPERTY FONDI AVI XI
BENAULIM SALTETE SOUTH
GOA GOA