
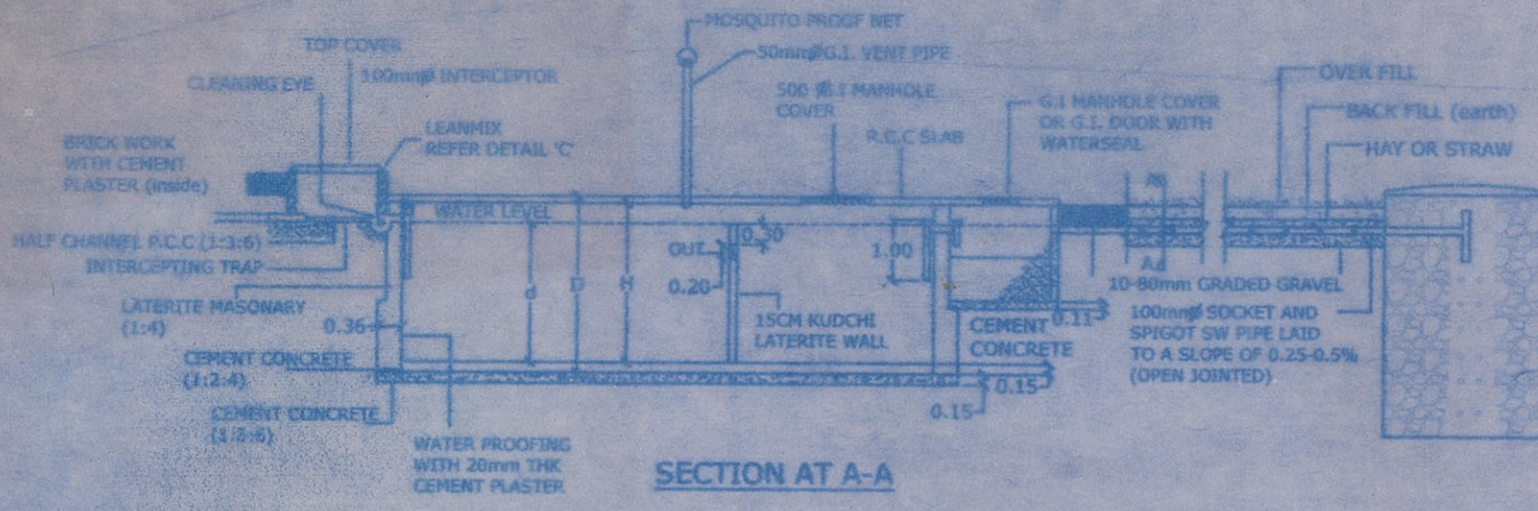
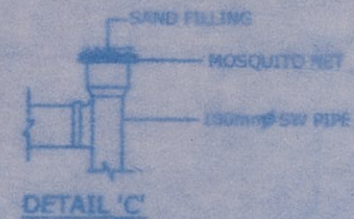
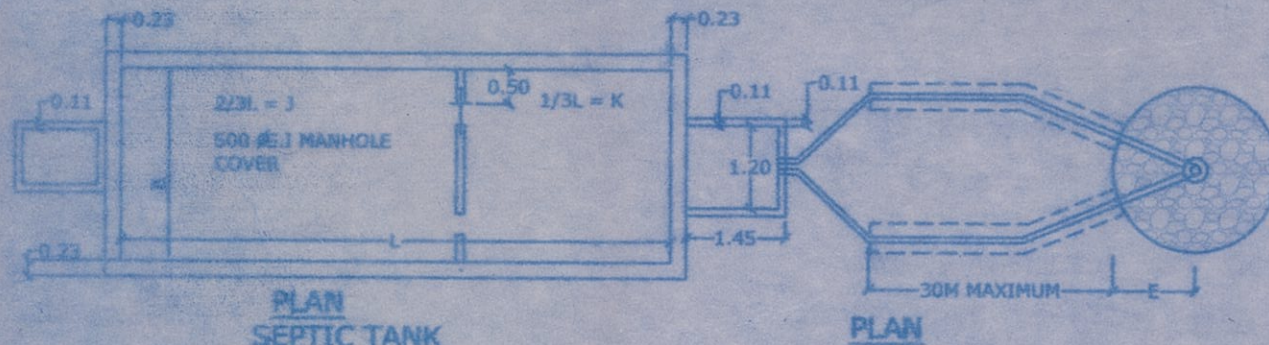


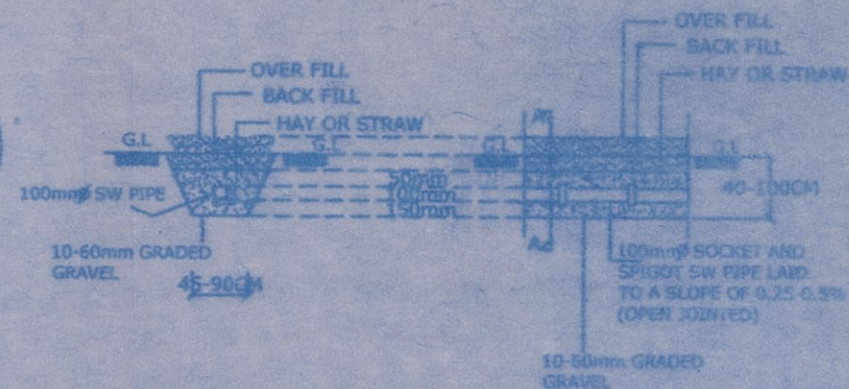

SCHEDULE OF DIMENSION

CAPACITY USERS	L	B	d	D	H	VOL.m ²	E	F	J	K
10	2.00	1.00	0.80	0.90	1.20	2.40	1.00	2.15	1.33	0.67
20	2.50	1.20	1.00	1.80	2.10	2.48	1.00	2.50	1.67	0.83
30	3.75	1.20	1.00	1.80	2.10	6.75	1.25	3.25	2.50	1.25
50	5.00	2.00	1.05	1.80	2.15	10.63	1.30	3.50	3.00	1.50
100	7.50	2.70	1.425	1.90	2.15	22.00	4.50	4.15	3.67	1.83
200	12.00	3.30	1.50	1.90	2.20	42.24	5.00	4.50	5.33	2.67
300	15.00	4.00	1.50	2.00	2.30	69.00	5.50	5.00	6.67	3.33

ASSUMPTIONS

SETTLING :- SALT /CAPITA /HAY
STORAGE :- TWO YEARS 0.070m²
DIGESTION :- 0.0425m²/CAPITA

NOTE :- VOLUME SHOWN INCLUSIVE
OF SCUM 300MM

WEALTH OFFICER
PRIMARY HEALTH CENTRE
BETKI-GOA

Shailish Kenkare
Architect

Reg no : AR/0004/16
EF2 La Campala Co-op Soc,
D. B. Bandodkar Marg
Miramar, Panaji - Goa-40301

OWNERS SIGN



Government of Goa
Directorate of Health Services
Primary Health Centre Betki

Tel. 0832-2399658

No. PHCB/NOC-Const/2020-2021/ 1687

Email ID: phcbetki-heal.goa@nic.in

Date: 12/01/2021

To

Shri Chandrashekhar R.T. Pednekar,
G-4, Chamunda Enclave,
St. Cruz, Tiswadi-Goa,

Sub: Issue of NOC for proposed construction of Residential Building(revised Plan)

Sir,

With reference to your letter No. Nil, dated 29.09.2020 and TCP order No: TPP/501/Candola/114/1/2021/62, Dated 07.01.2021, the above mentioned subject, site inspection was conducted by Health Officer along with Sanitary Inspector of this Primary Health Centre Betki on 12.01.2021. In this regards, I am to convey NO OBJECTION FROM SANITARY POINT OF VIEW for the construction of Residential Building (revised Plan) in Survey No 114/1, Plot No.40, Situated at Candola Taluka Ponda Goa, subject to the following conditions:

1. The construction is to be carried out as per the plan submitted. Proper cleanliness is maintained in and around the construction site.
2. The soak pit and septic tank should be at least 15 meters away from any drinking water source and should correspond with the dimensions given.
3. The capacity of septic tanks should correspond with dimensions shown in the chart submitted to this office for 50 persons.
4. There should be a separate soak pits for sewage and sullage.
5. No health hazard or any other environmental pollution is created in the surrounding area.
6. The owner/contractor shall co-operate with the health and pollution control authorities whenever they visit the site for sanitary inspection.
7. This office is not responsible for any court litigation regarding the ownership and area of the house.
8. If any complaint comes from the sanitary point, the N.O.C. will be revoked.
9. As per section 75A of Goa Public Health Act all laborers should possess health cards and should renew them once in three months. Whoever contravenes the provision of the Public Health Act shall be punishable with fine as specified in the Act and amendments published in the official Gazette Government of Goa, Series 1 No.26 (Extraordinary No.3)
10. Health cards should be available at the site and should be produced to the Health Authorities on demand.
11. Final N.O.C. from Health Authorities to be obtained prior to issuance of occupancy certificate.
12. The N.O.C. is liable to be withdrawn if the conditions stipulated above are not complied with.
13. This office is not responsible for any litigation in any court of law regarding the legality of the premises of the Construction. This NOC is liable to be withdrawn if it is established that it was obtained through fraudulent means and if any one condition stipulated above and any fresh conditions imposed in future, by the government as per Goa public Health act are not complied



(Dr. Jasmine B. P. F. Pinto),
Health Officer,
Primary Health Centre, Betki.

Copy To:-

1. The Secretary/ Sarpanch, Village Panchayat Betki- Candola Ponda Goa
2. Office file 3. Guard File

HEALTH OFFICER
PRIMARY HEALTH CENTRE
BETKI-GOA