
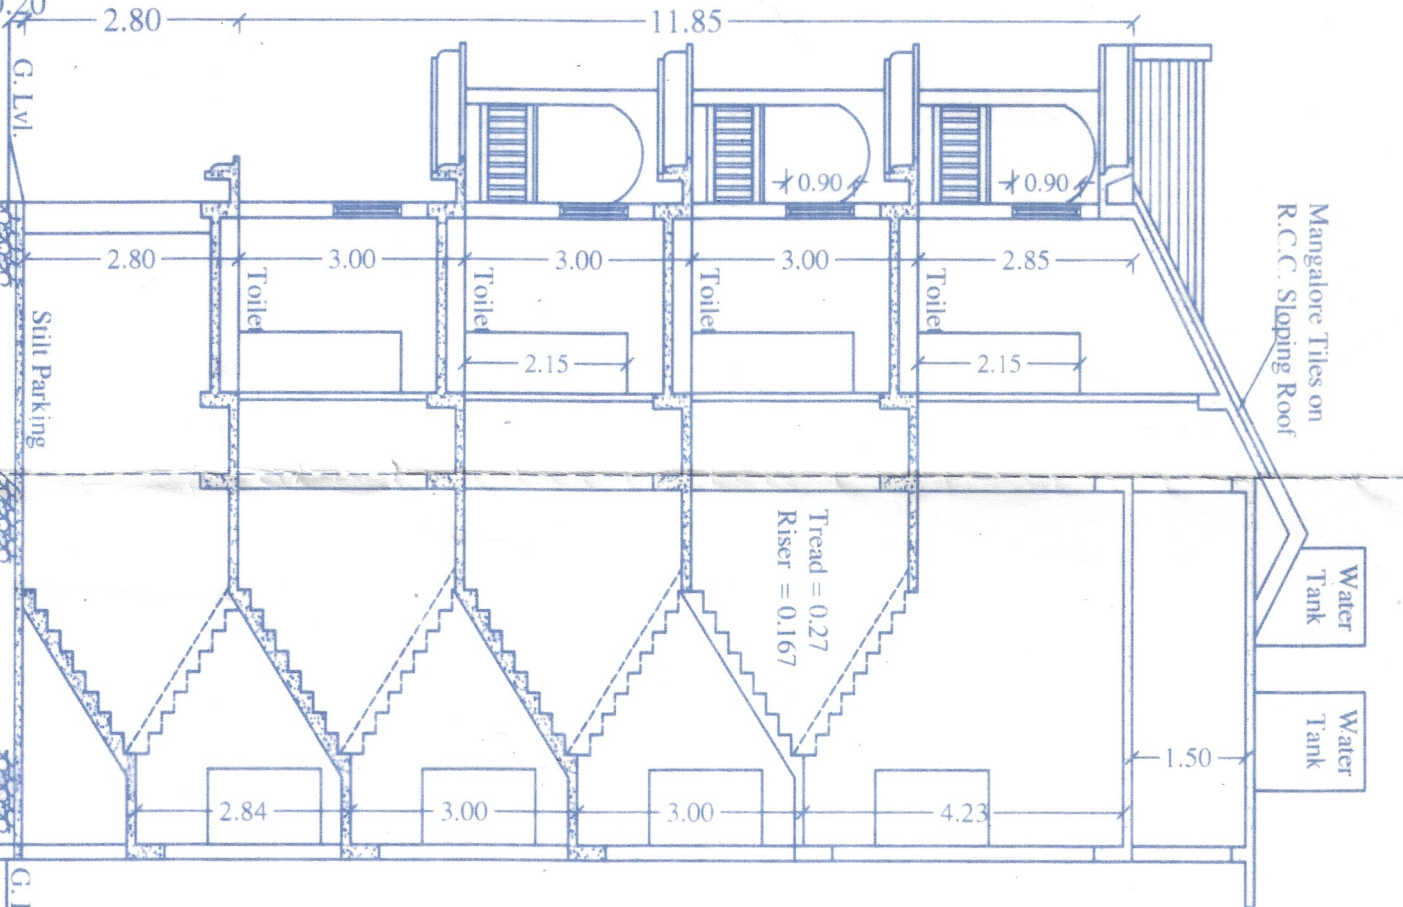
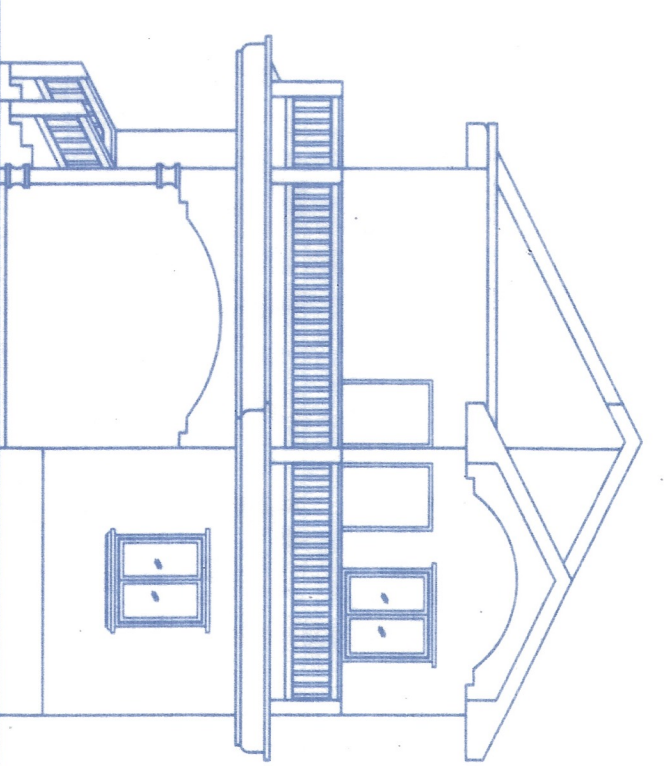


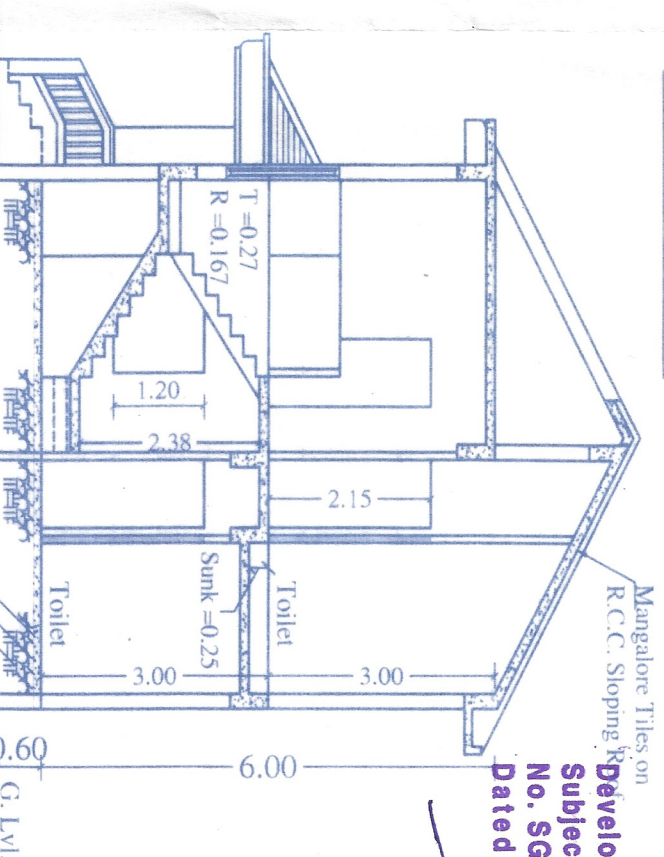


Development Permission Granted
Subject To Conditions Vide Order
No. SGPD/A/P...8948/14.62/19-20
Dated 11.02.2014.20.20 TOTAL


License issued under No. A/GS/19-20
Dated 27/02/2020
Subject to the conditions stipulated therein.

~~CHIEF OFFICER,
O MUNICIPAL COUN~~


Municipal Engineer
rgao Municipal Council

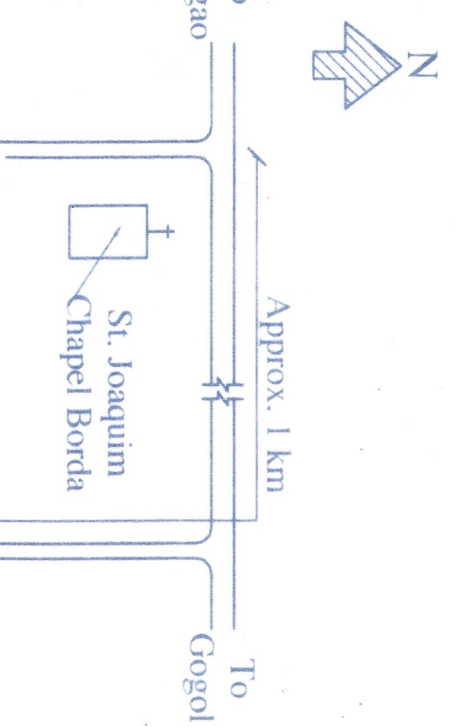




(NOT TO SCALE)

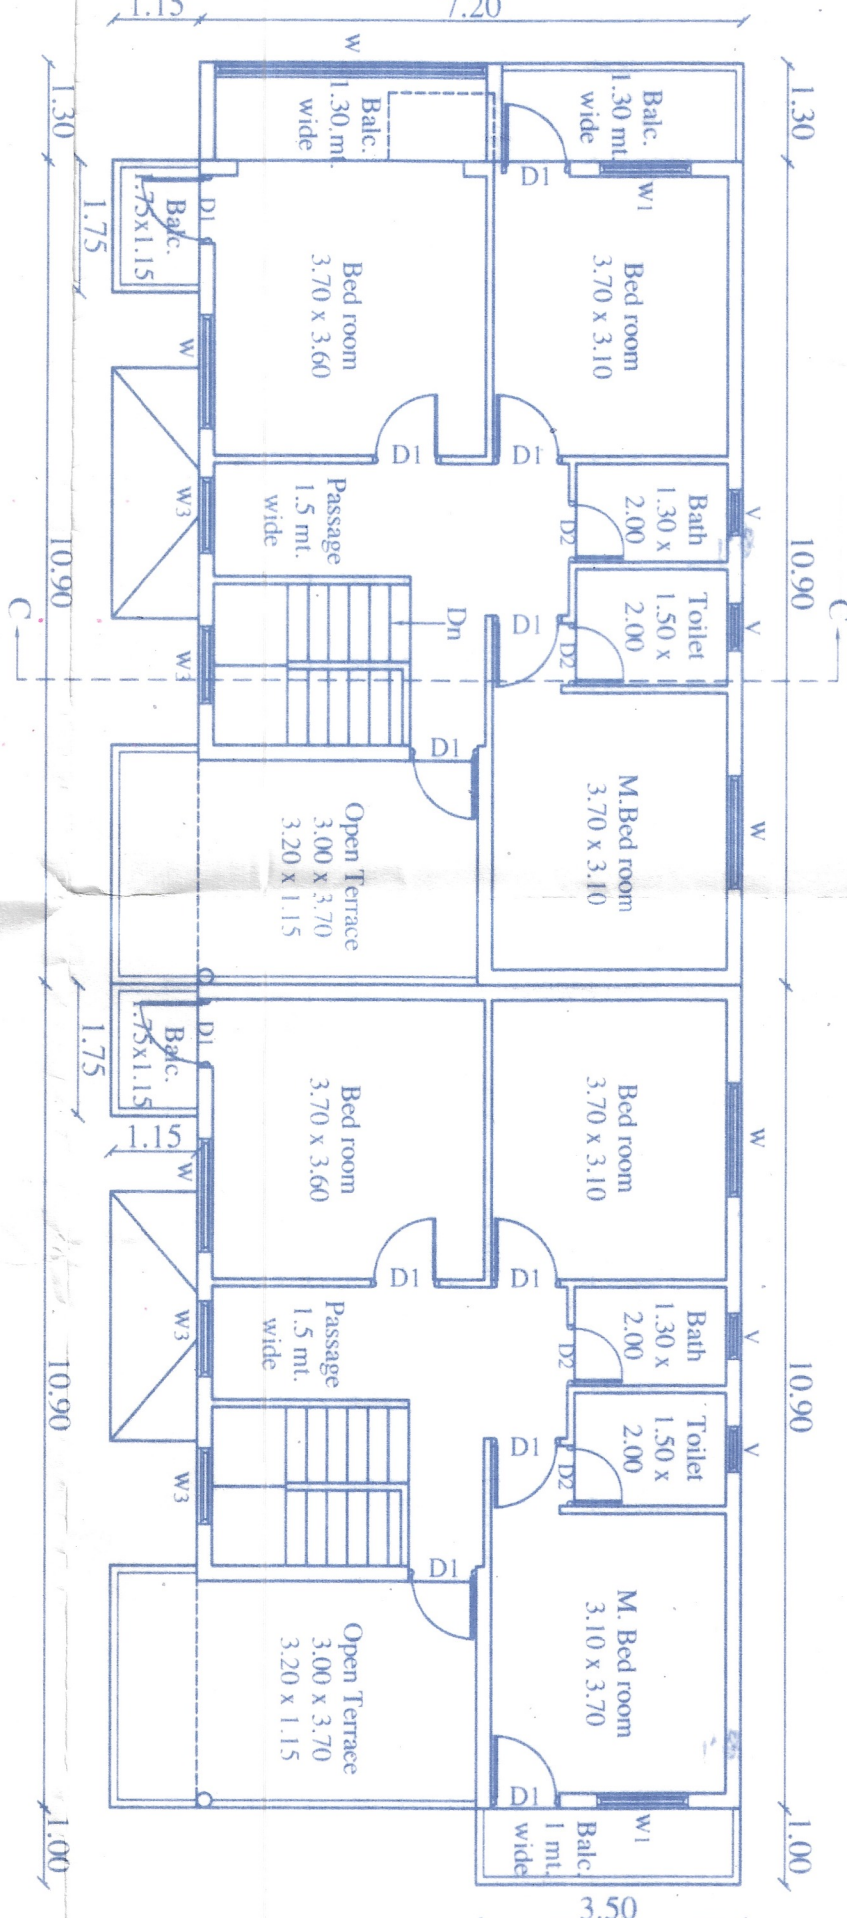

FIRST FLOOR PLAN

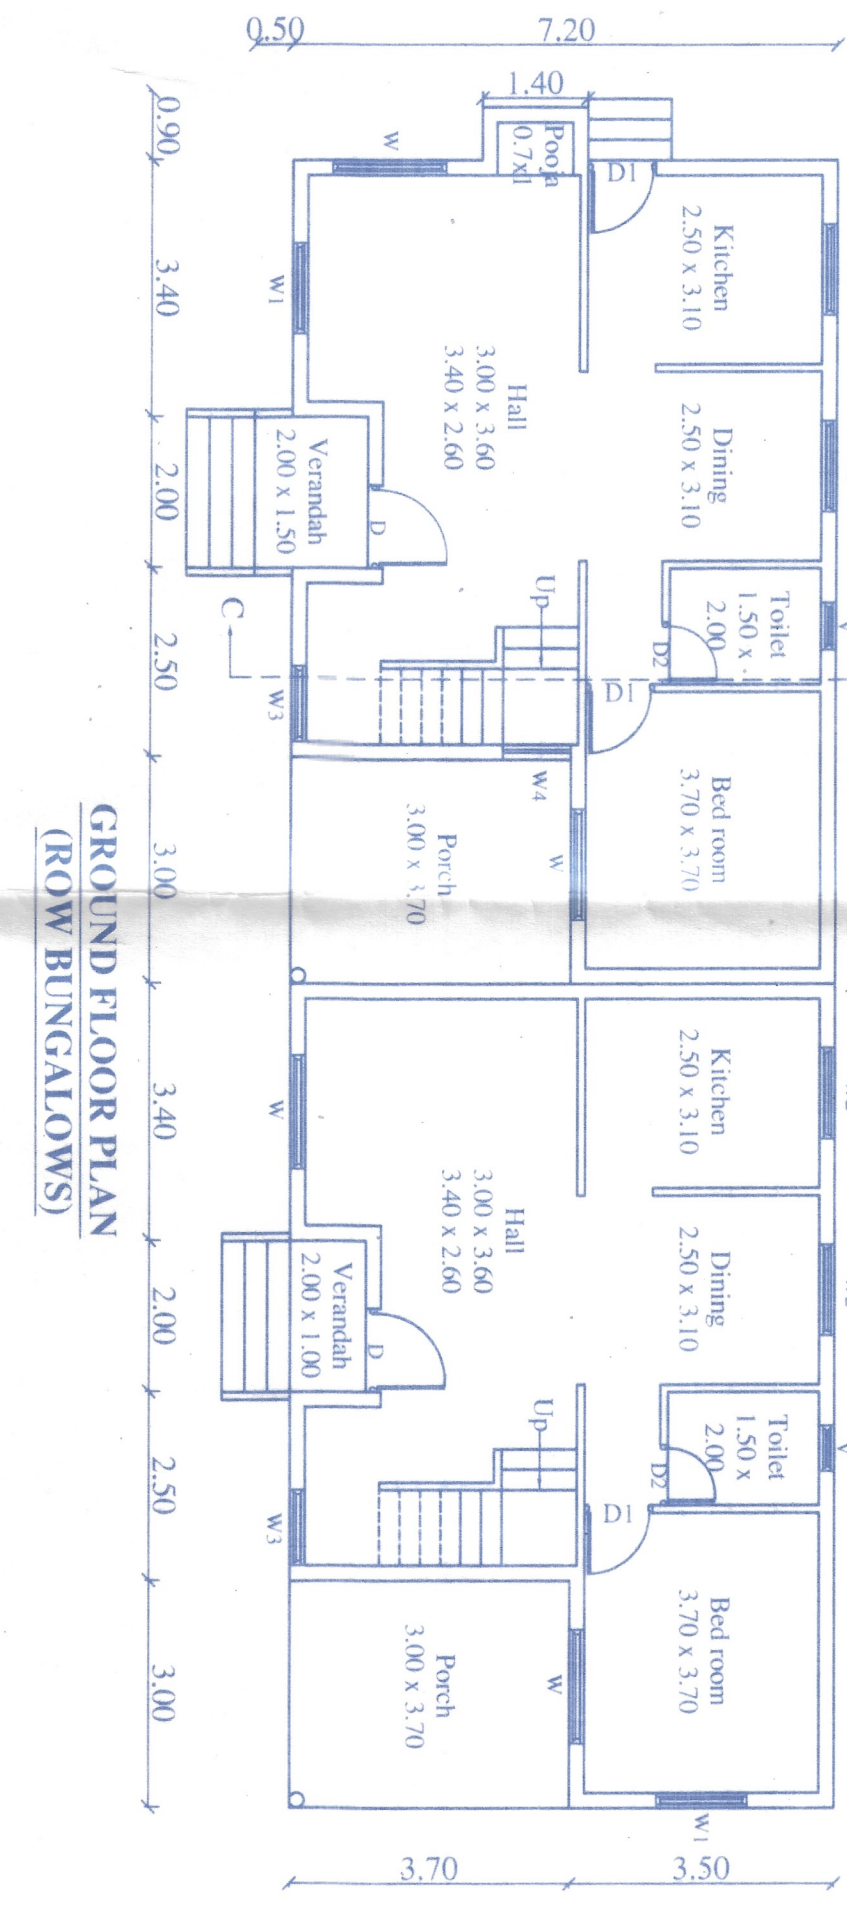

(ROW BUNGALOWS)

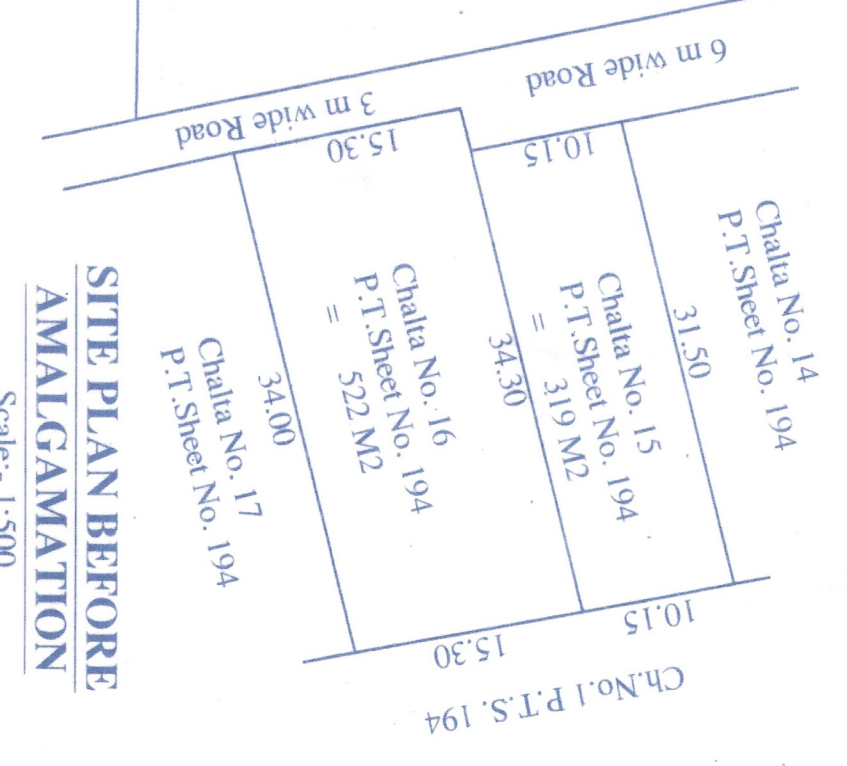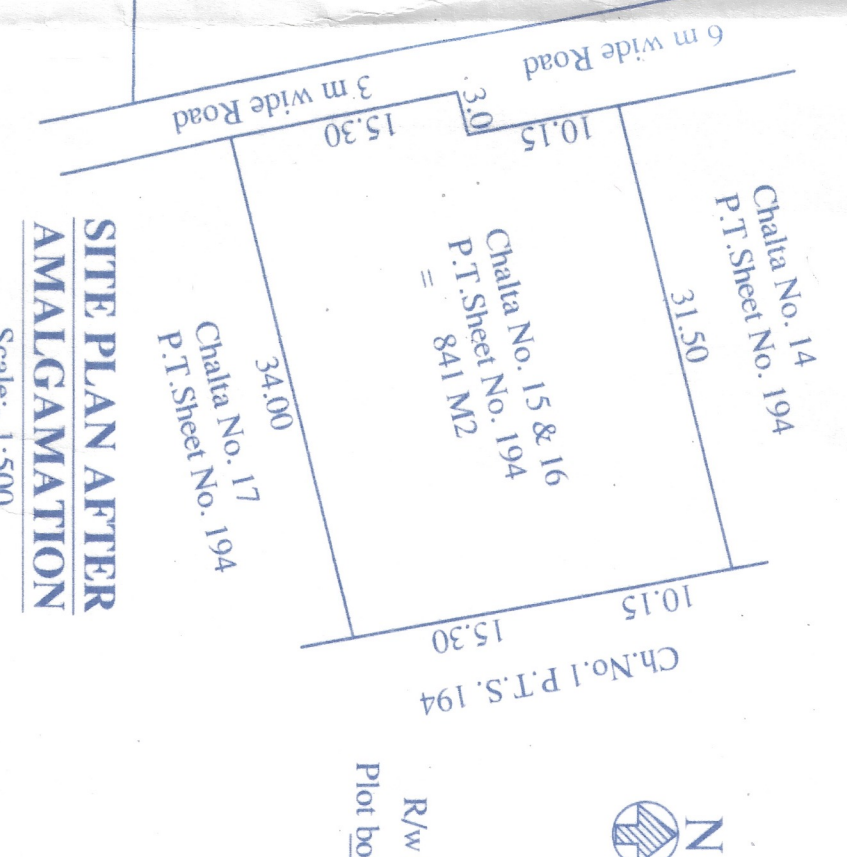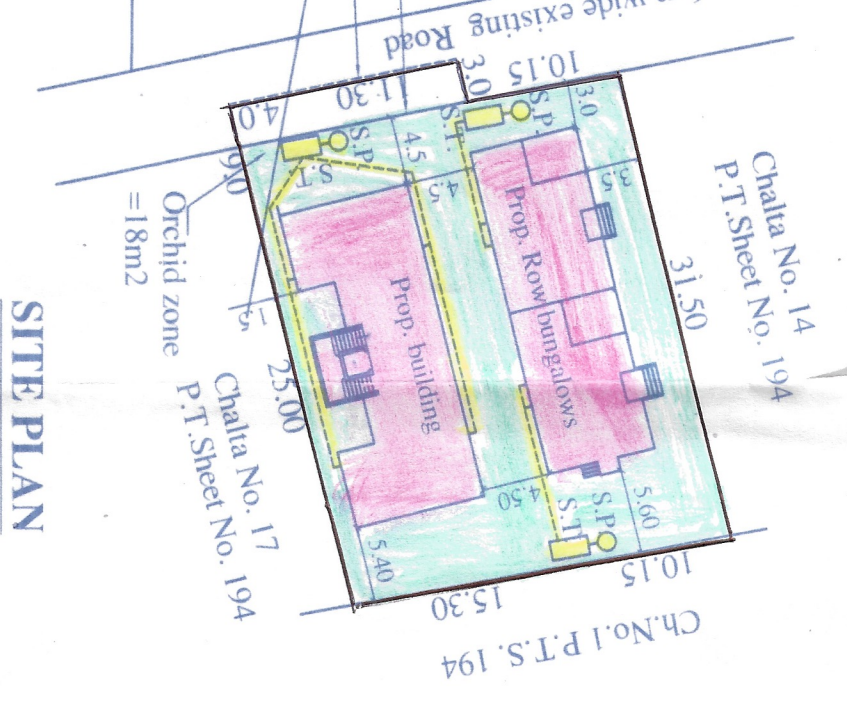

NOTES

ALL DIMENSIONS ARE IN METERS

PLOT BOUNDARY SHOWN IN BLACK.

... ..

SHOWN IN YELLOW.

VACANT SPACE SHOWN IN GREEN


PROPOSED AMALGAMATION OF PLOTS BEARING CHALTA NO 1

RESIDENTIAL BUILDING AND ROW BUNGALOWS ON


DATE:- 24/07/19

DRN. BY:- N.B.


Approved

SCALE:- 1:100, 1:500

ENGINEER
DEEPAK S. HALARNKER
B.E. (CIVIL), MIE

OWNER
MARGAO

O-18, FIRST FLOOR, SHIRAM CHAMBERS,
NEAR NEW ERA HIGH SCHOOL,
MARGAO - GOA. PH. 2704693

depakhalaniker@gmail.com (email)

1	2	
---	---	---	---	---	---	---	---	---	----	----	-----