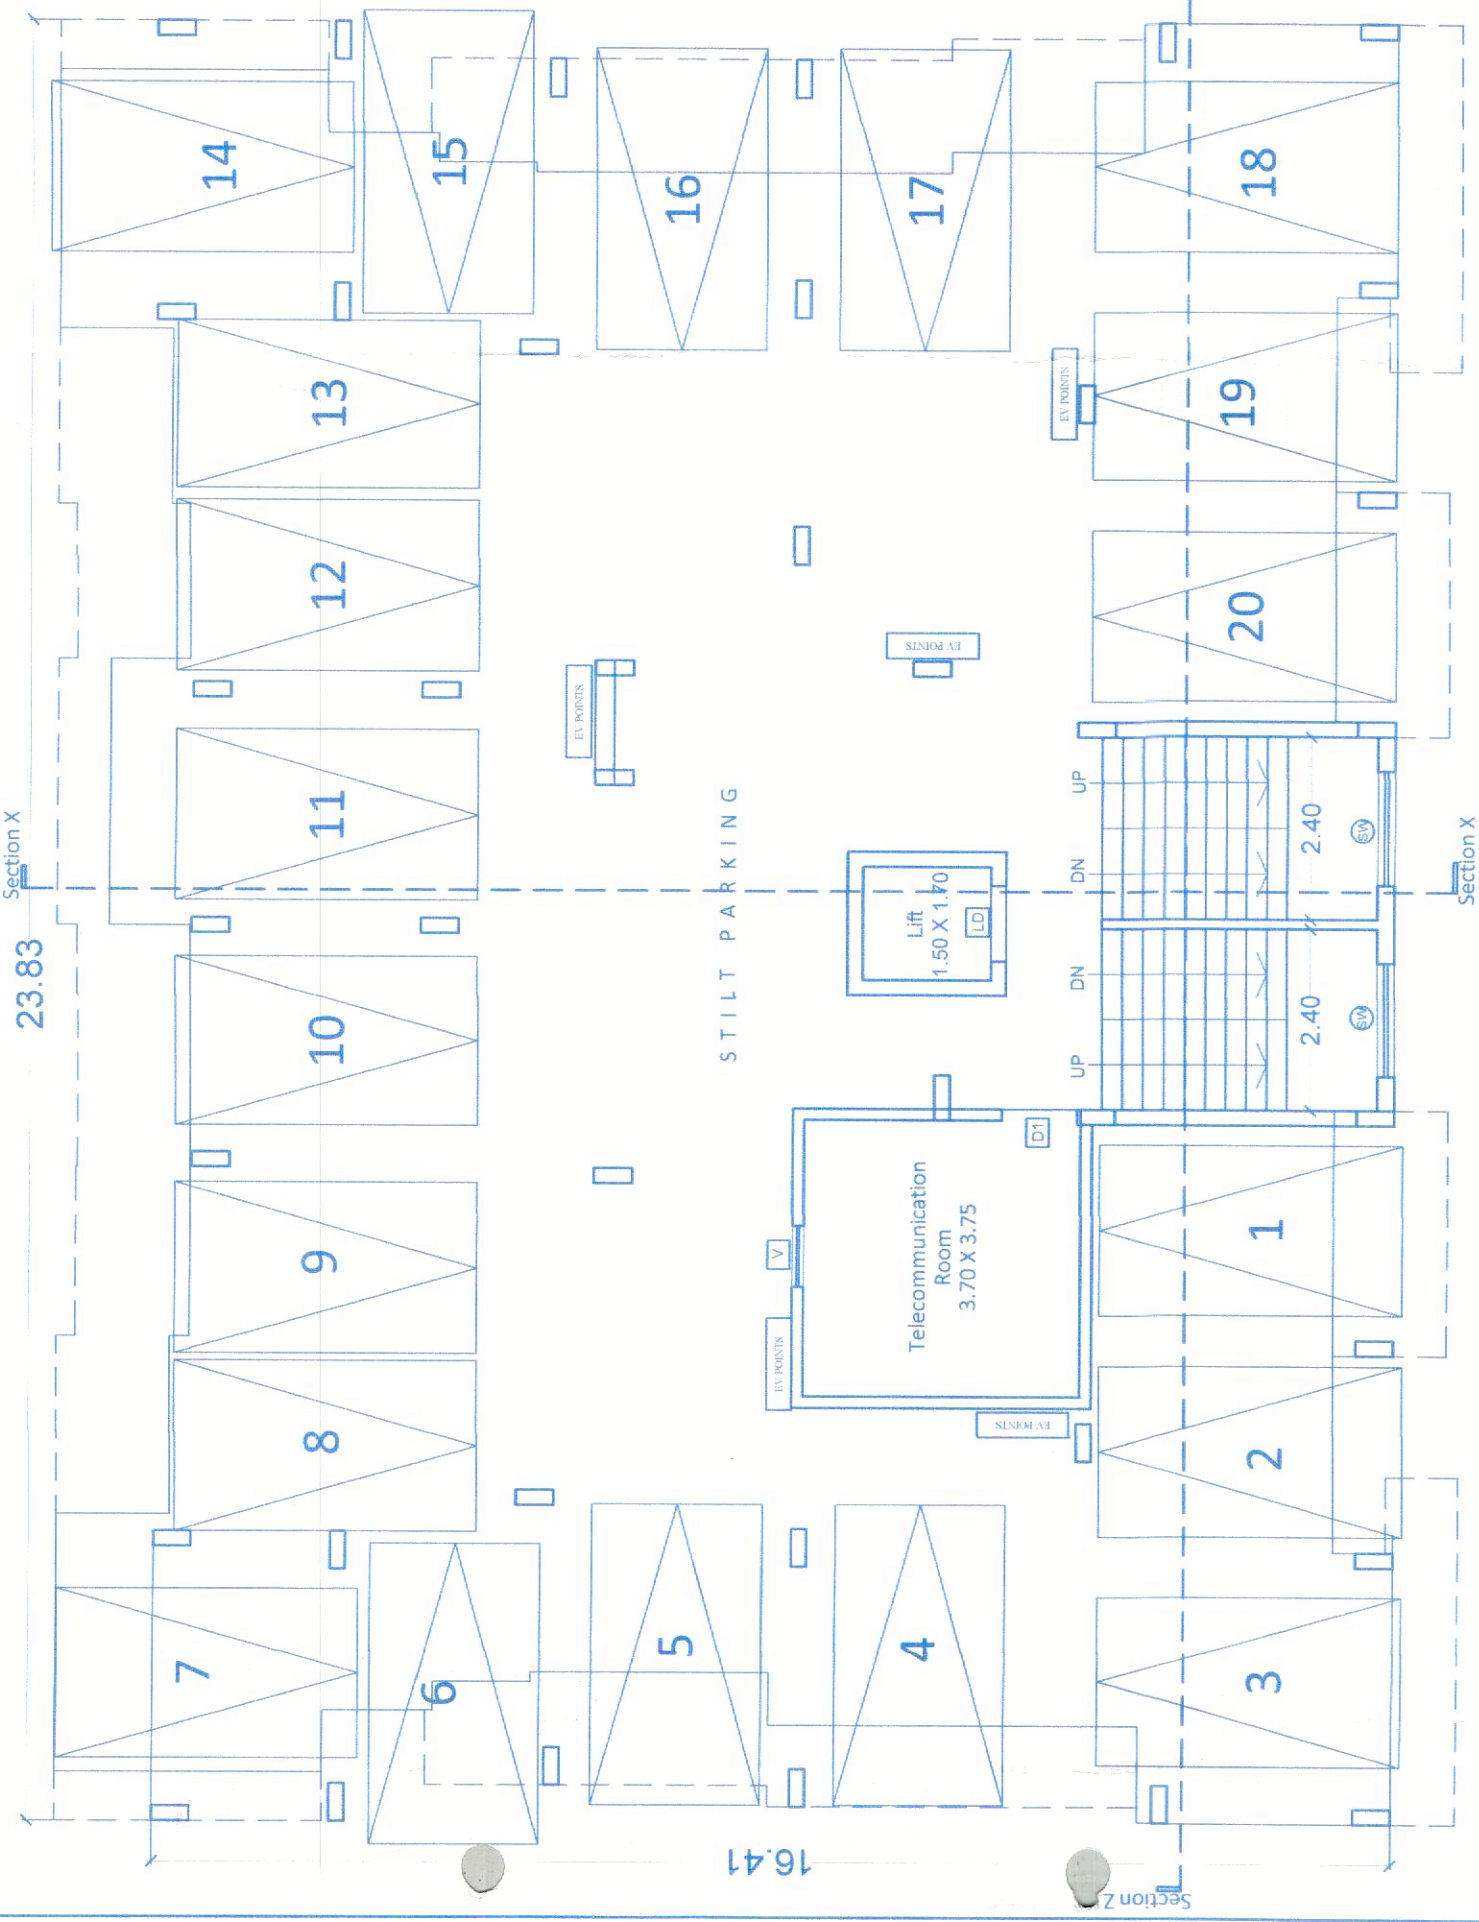
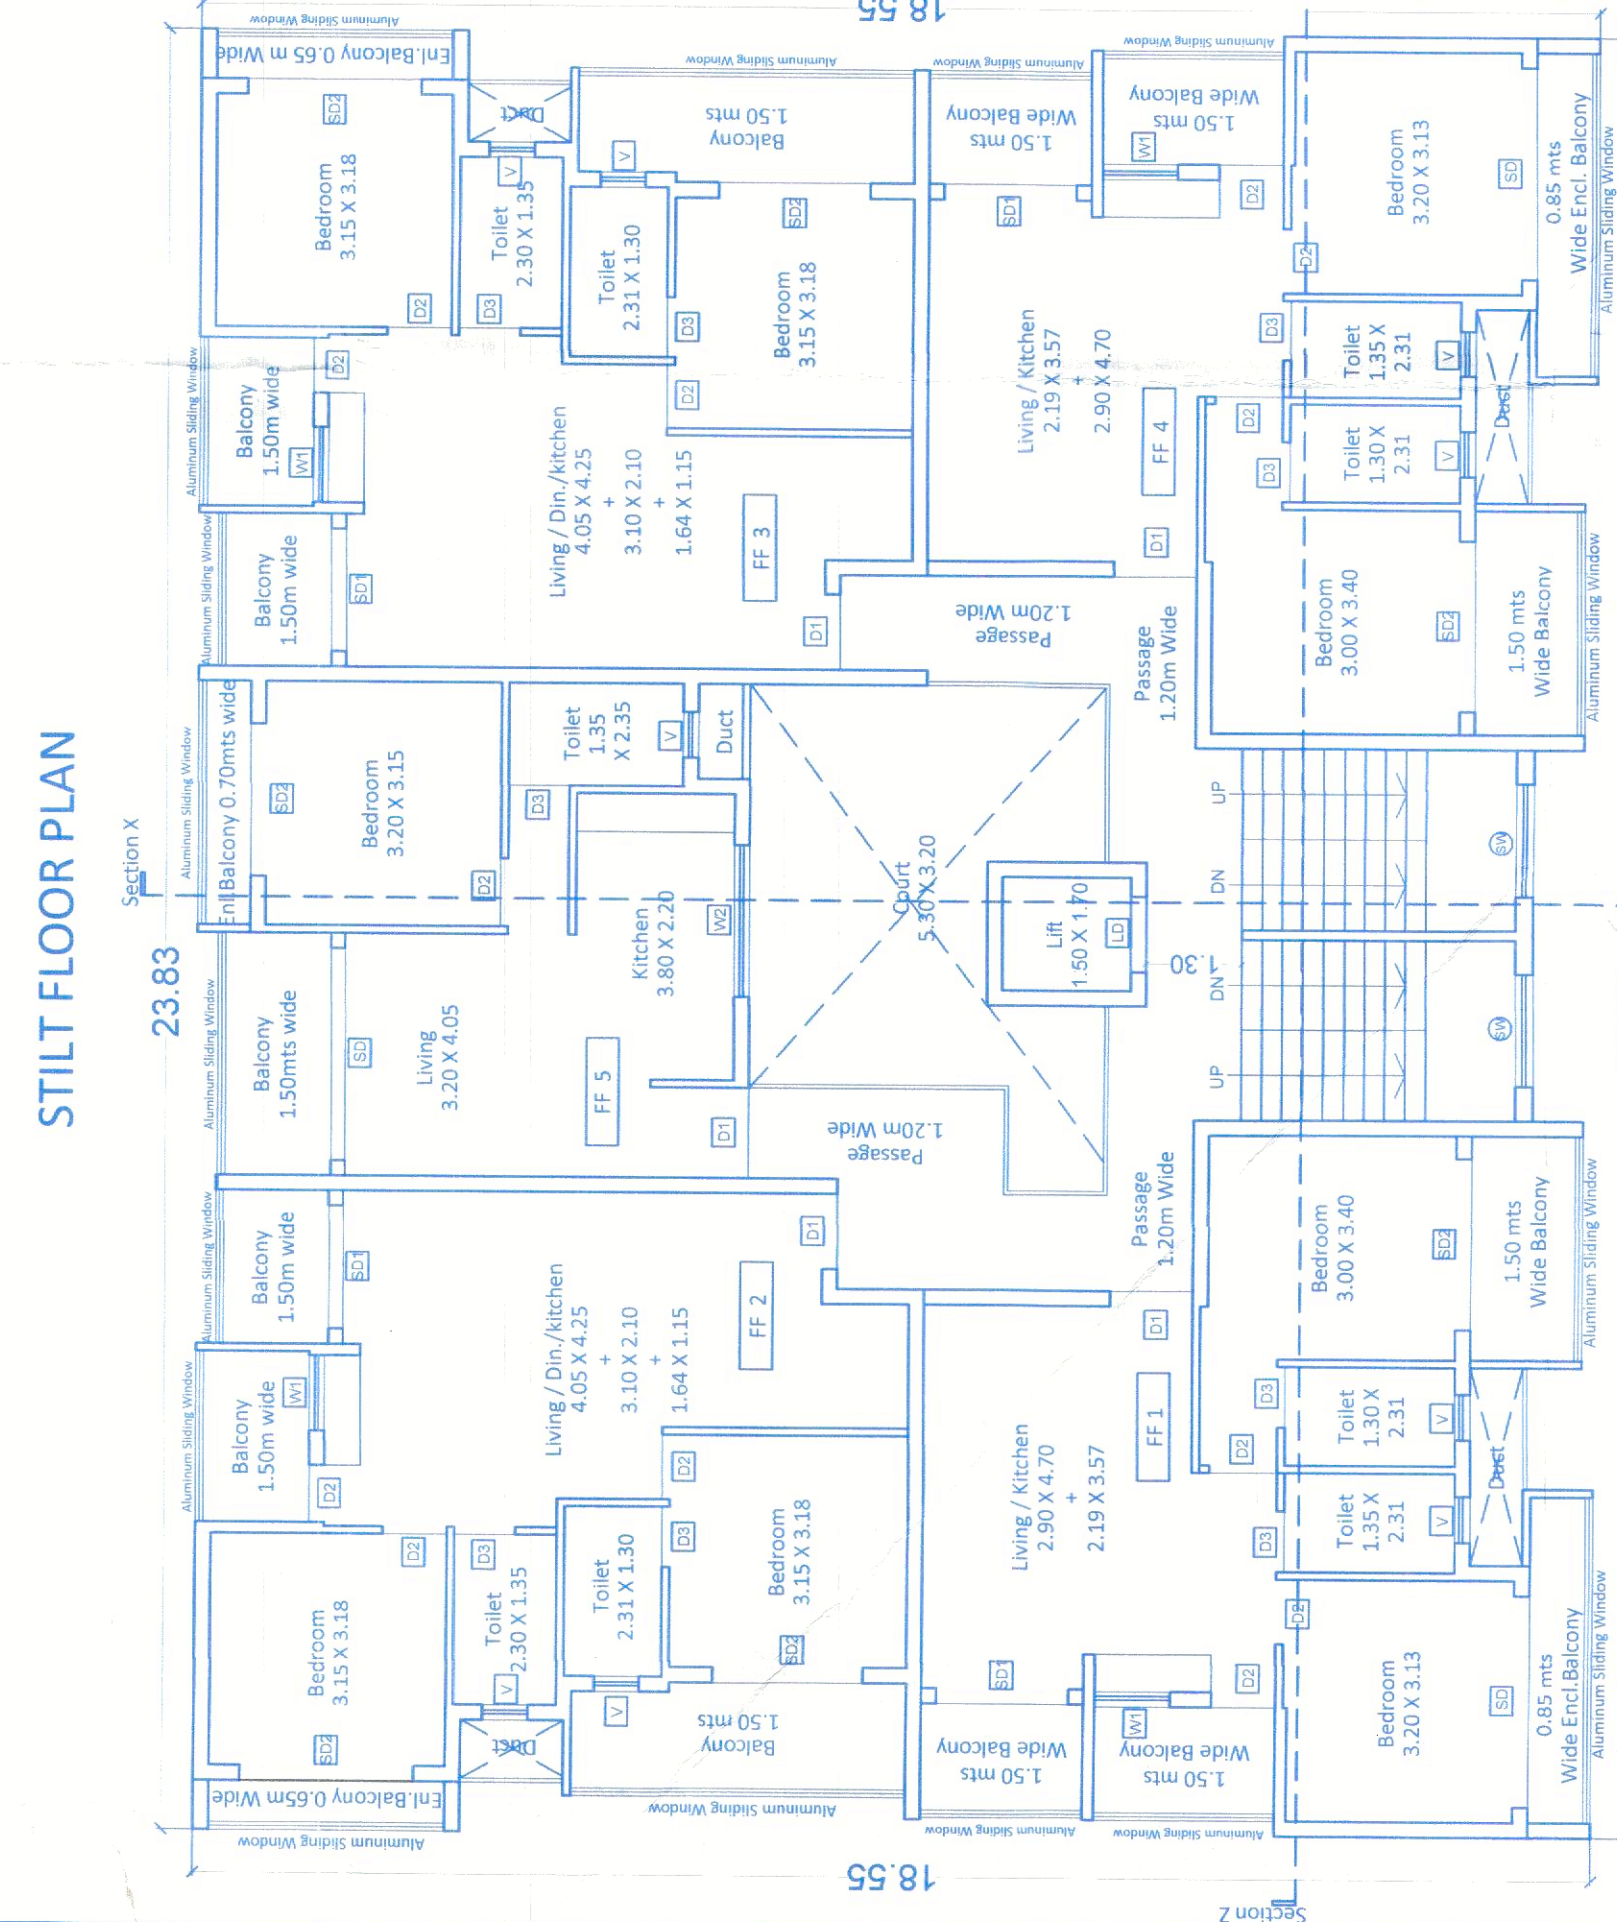
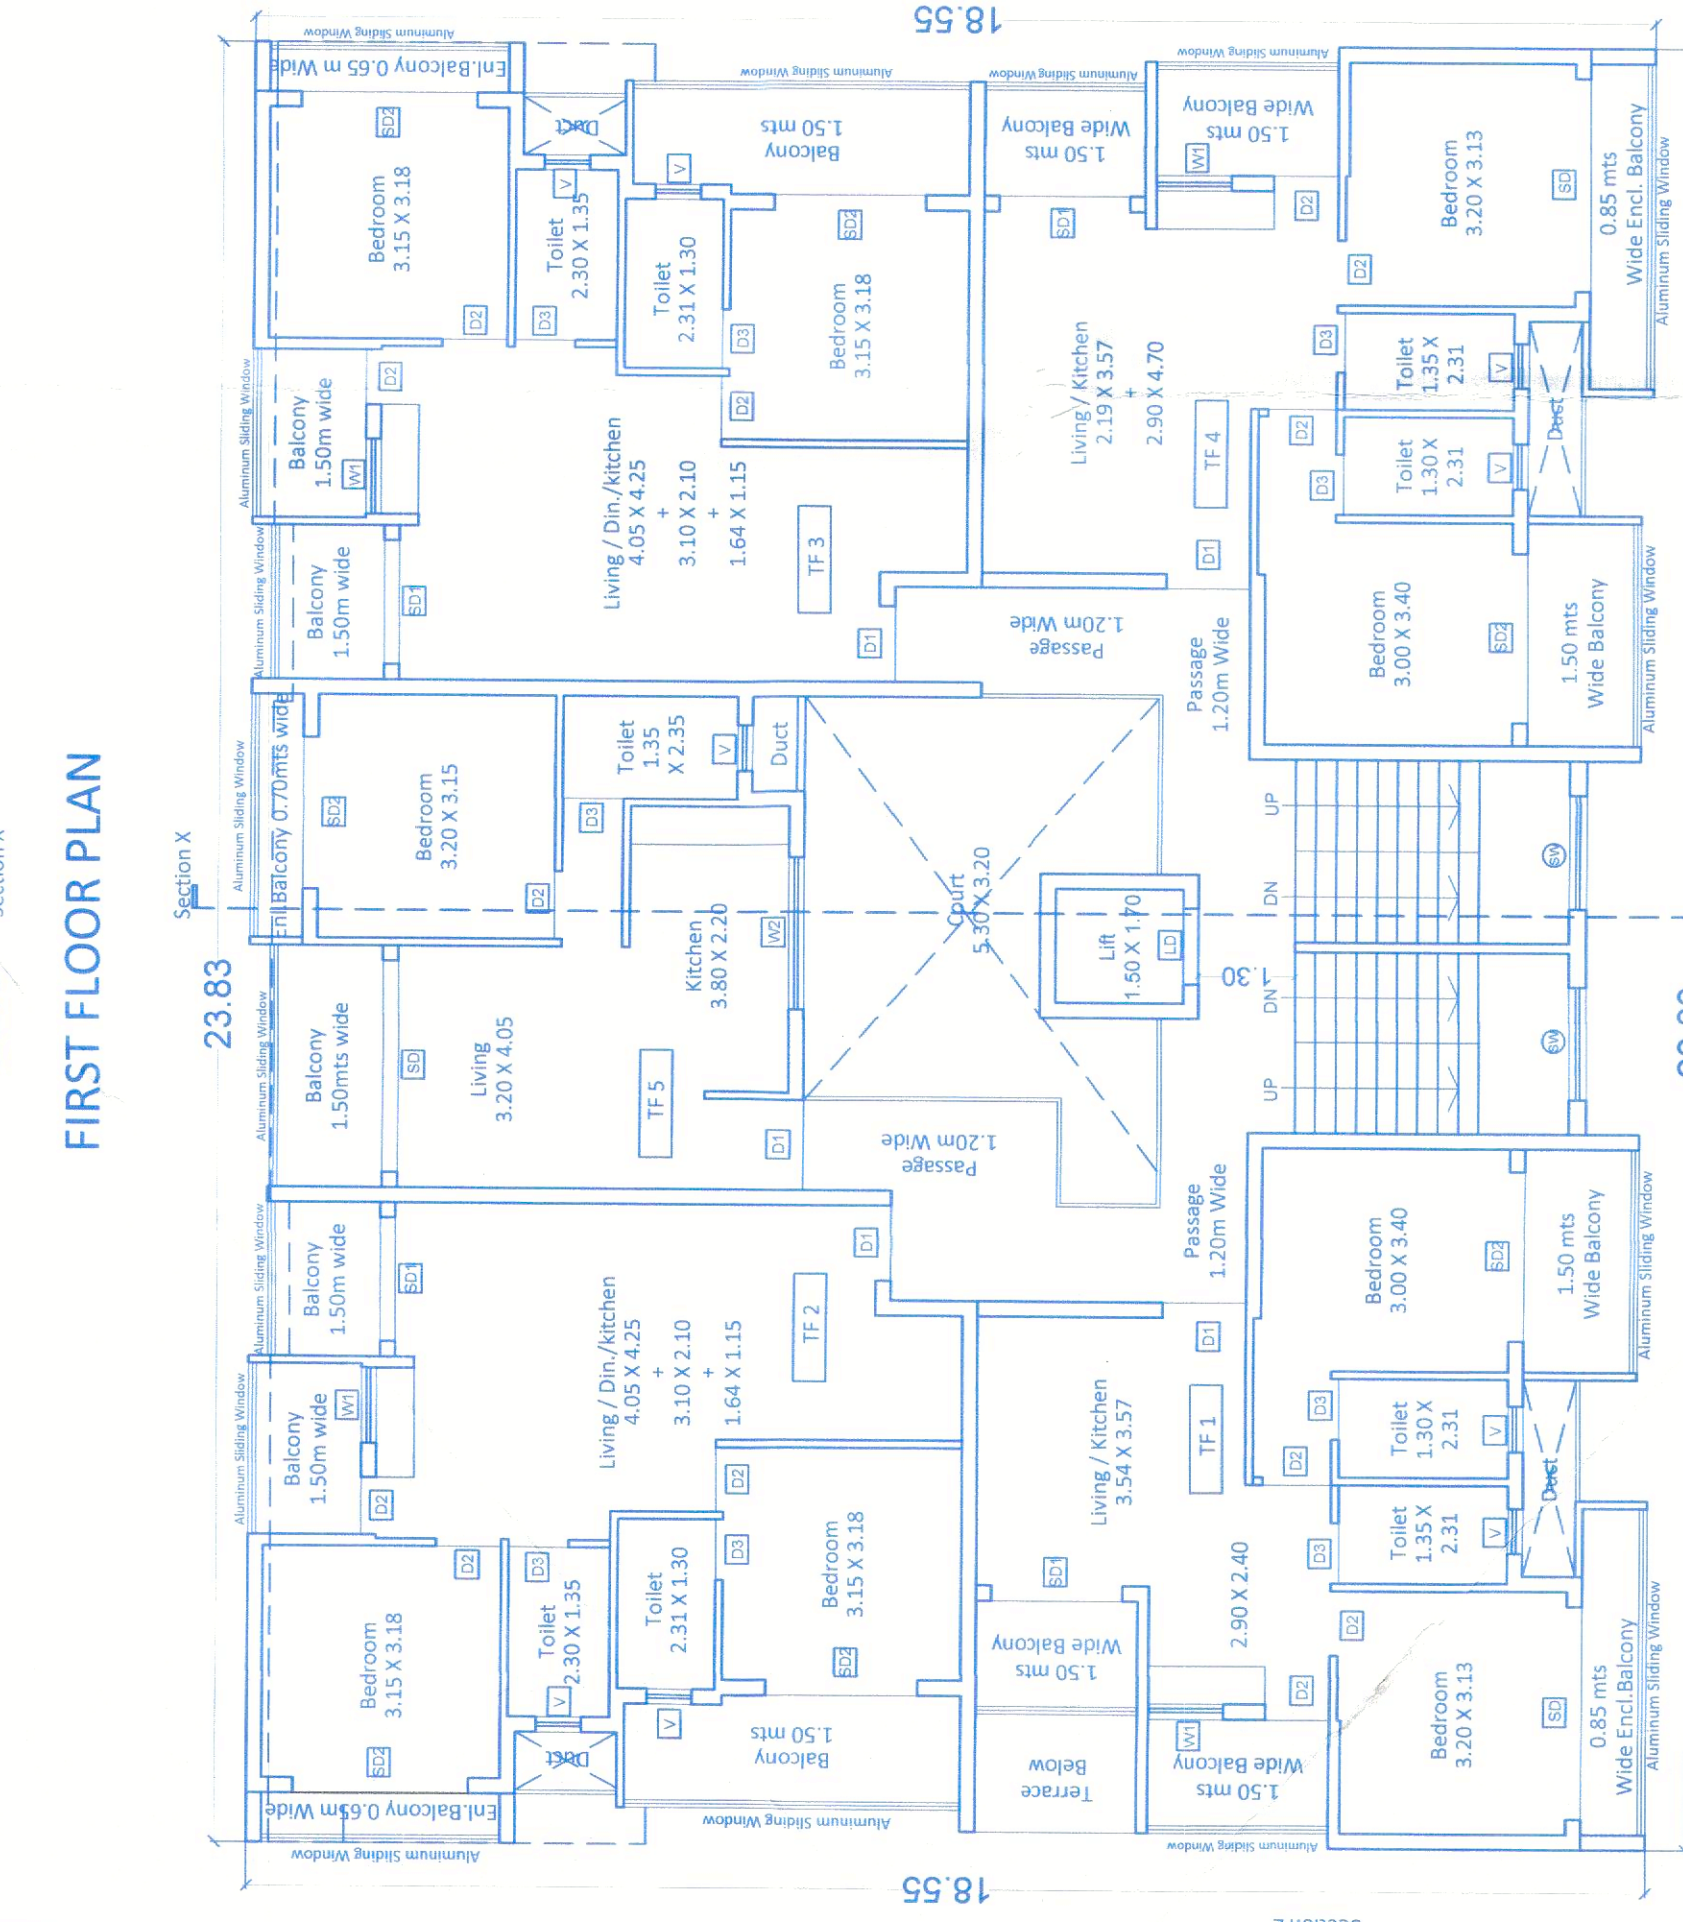
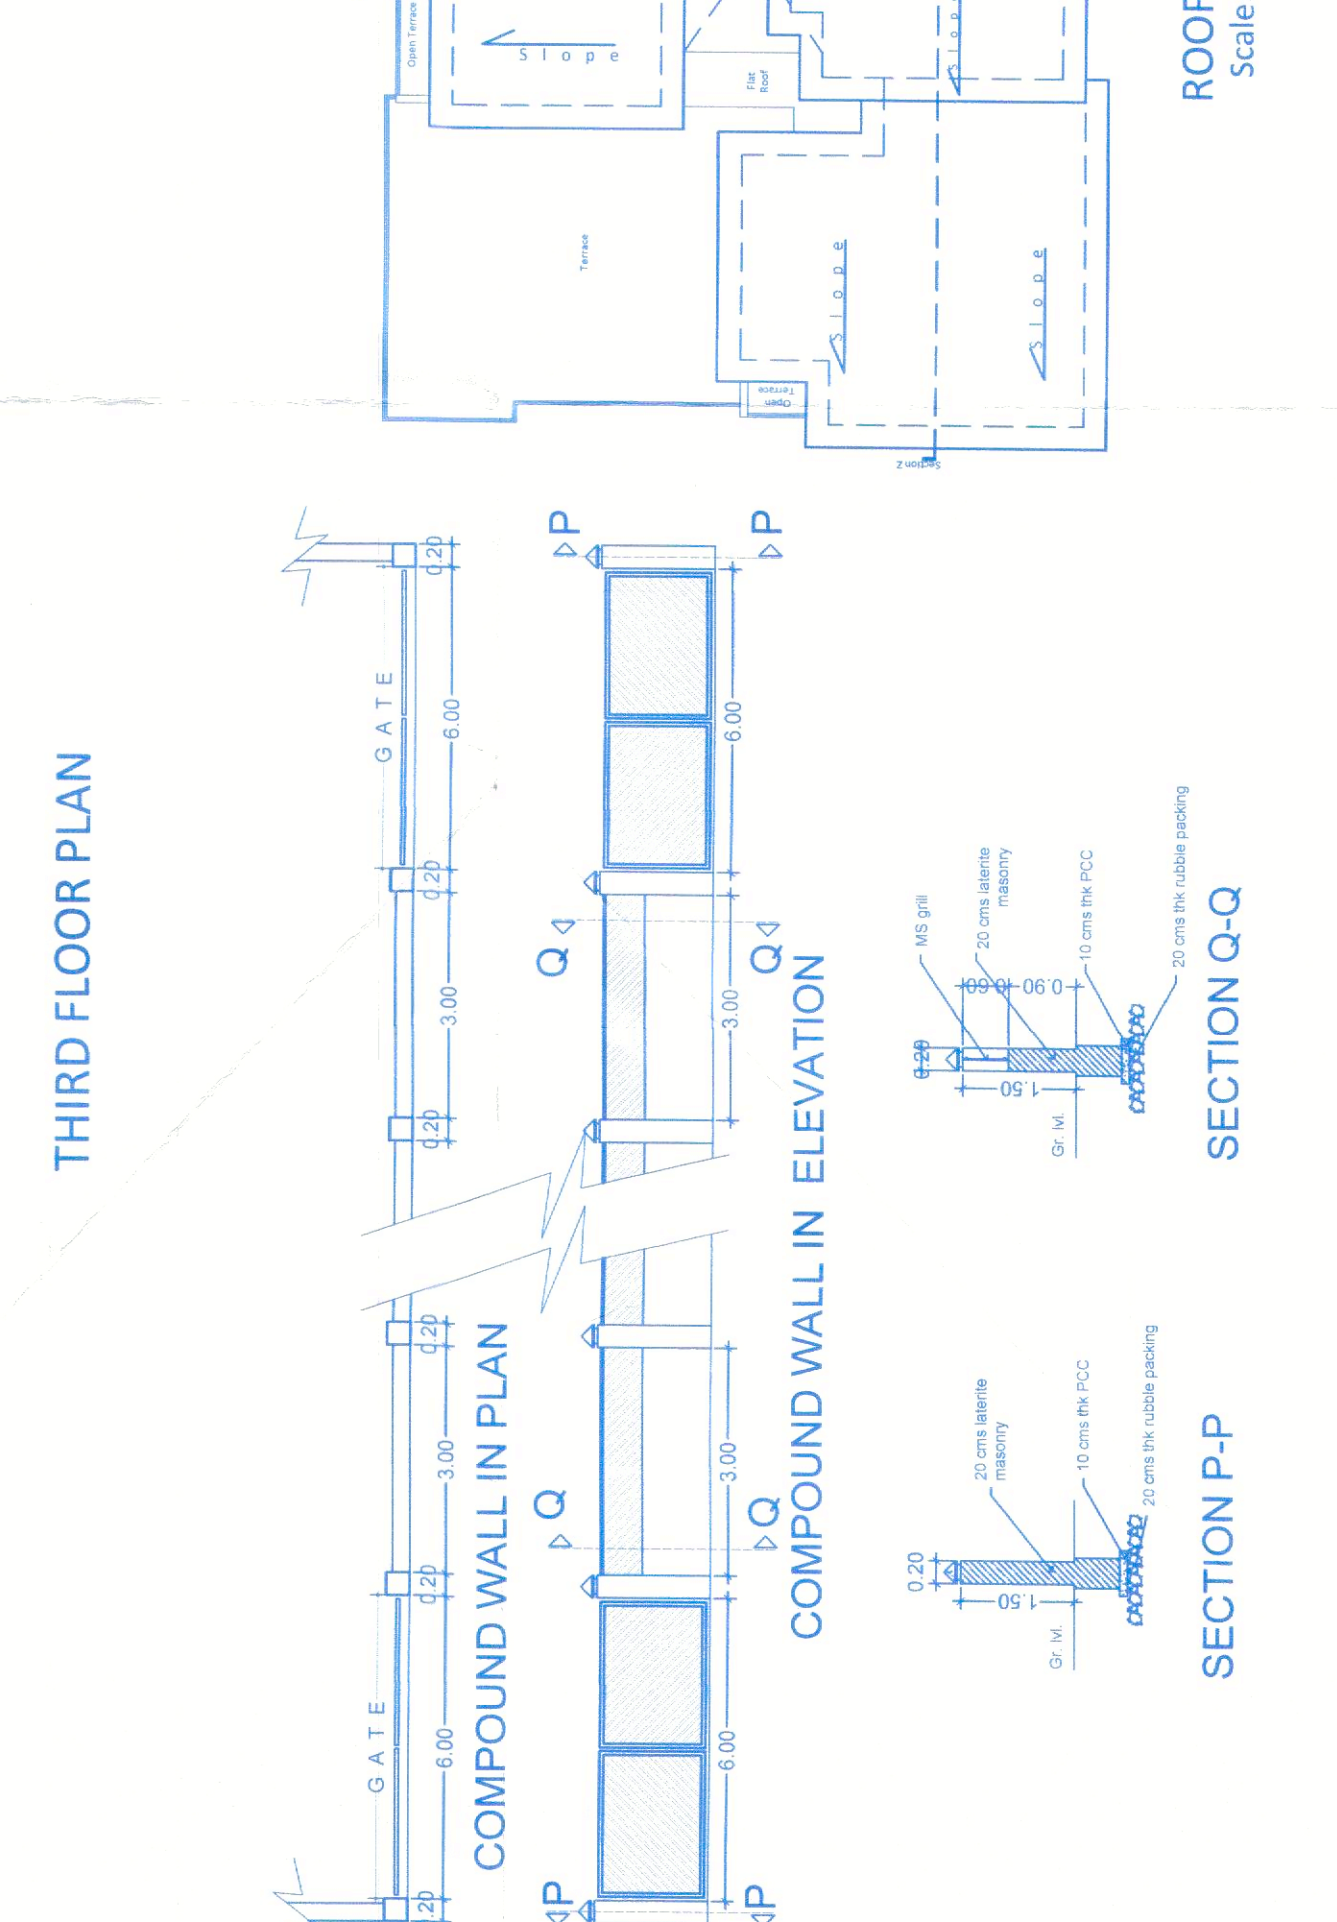
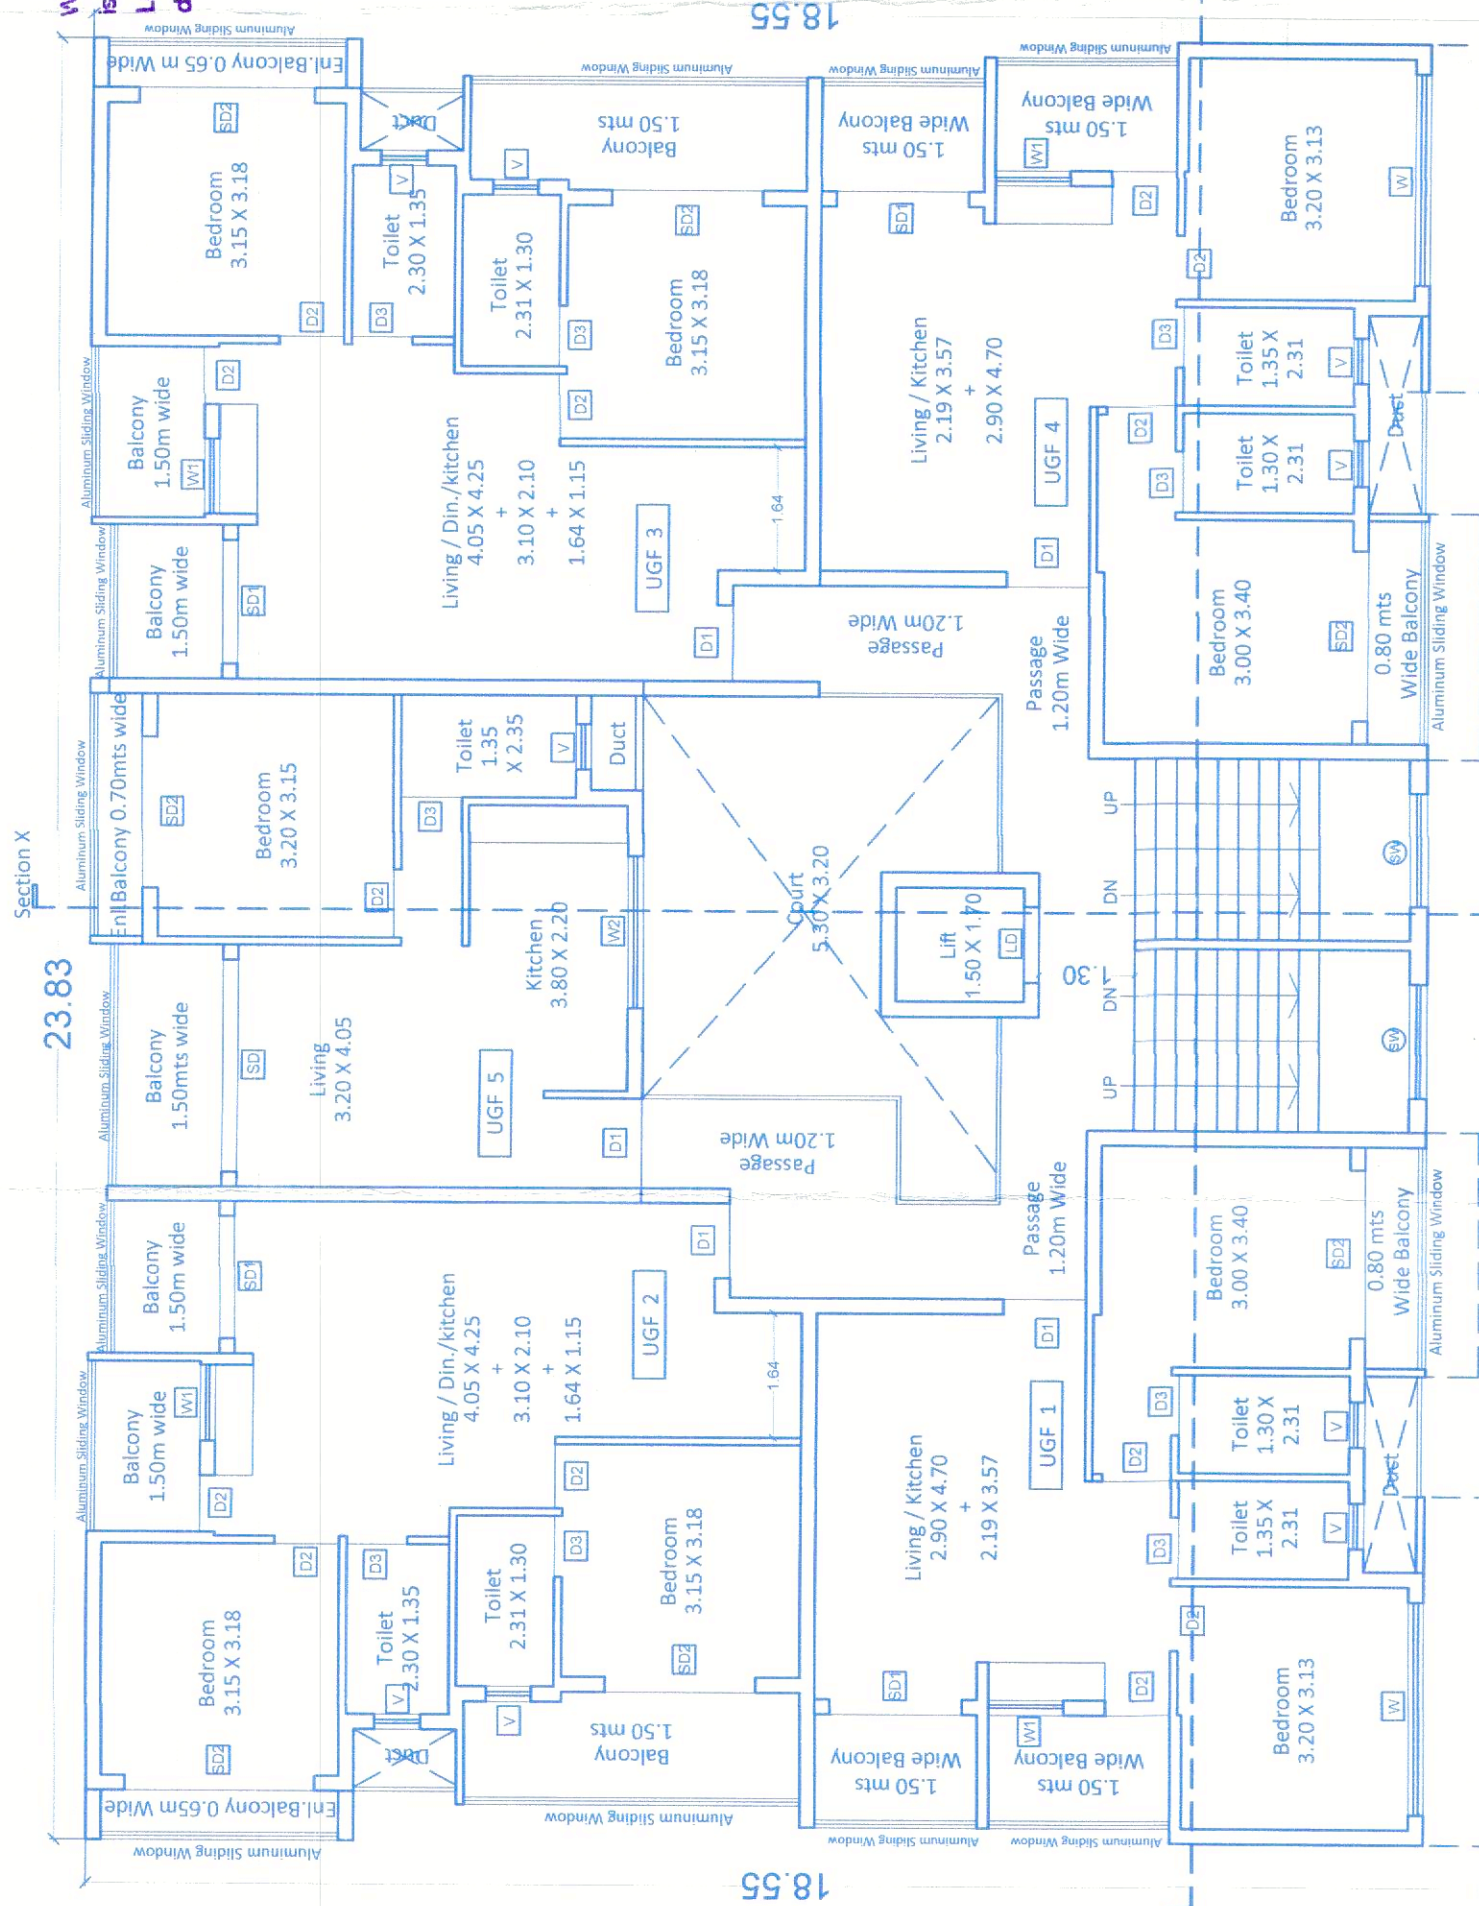
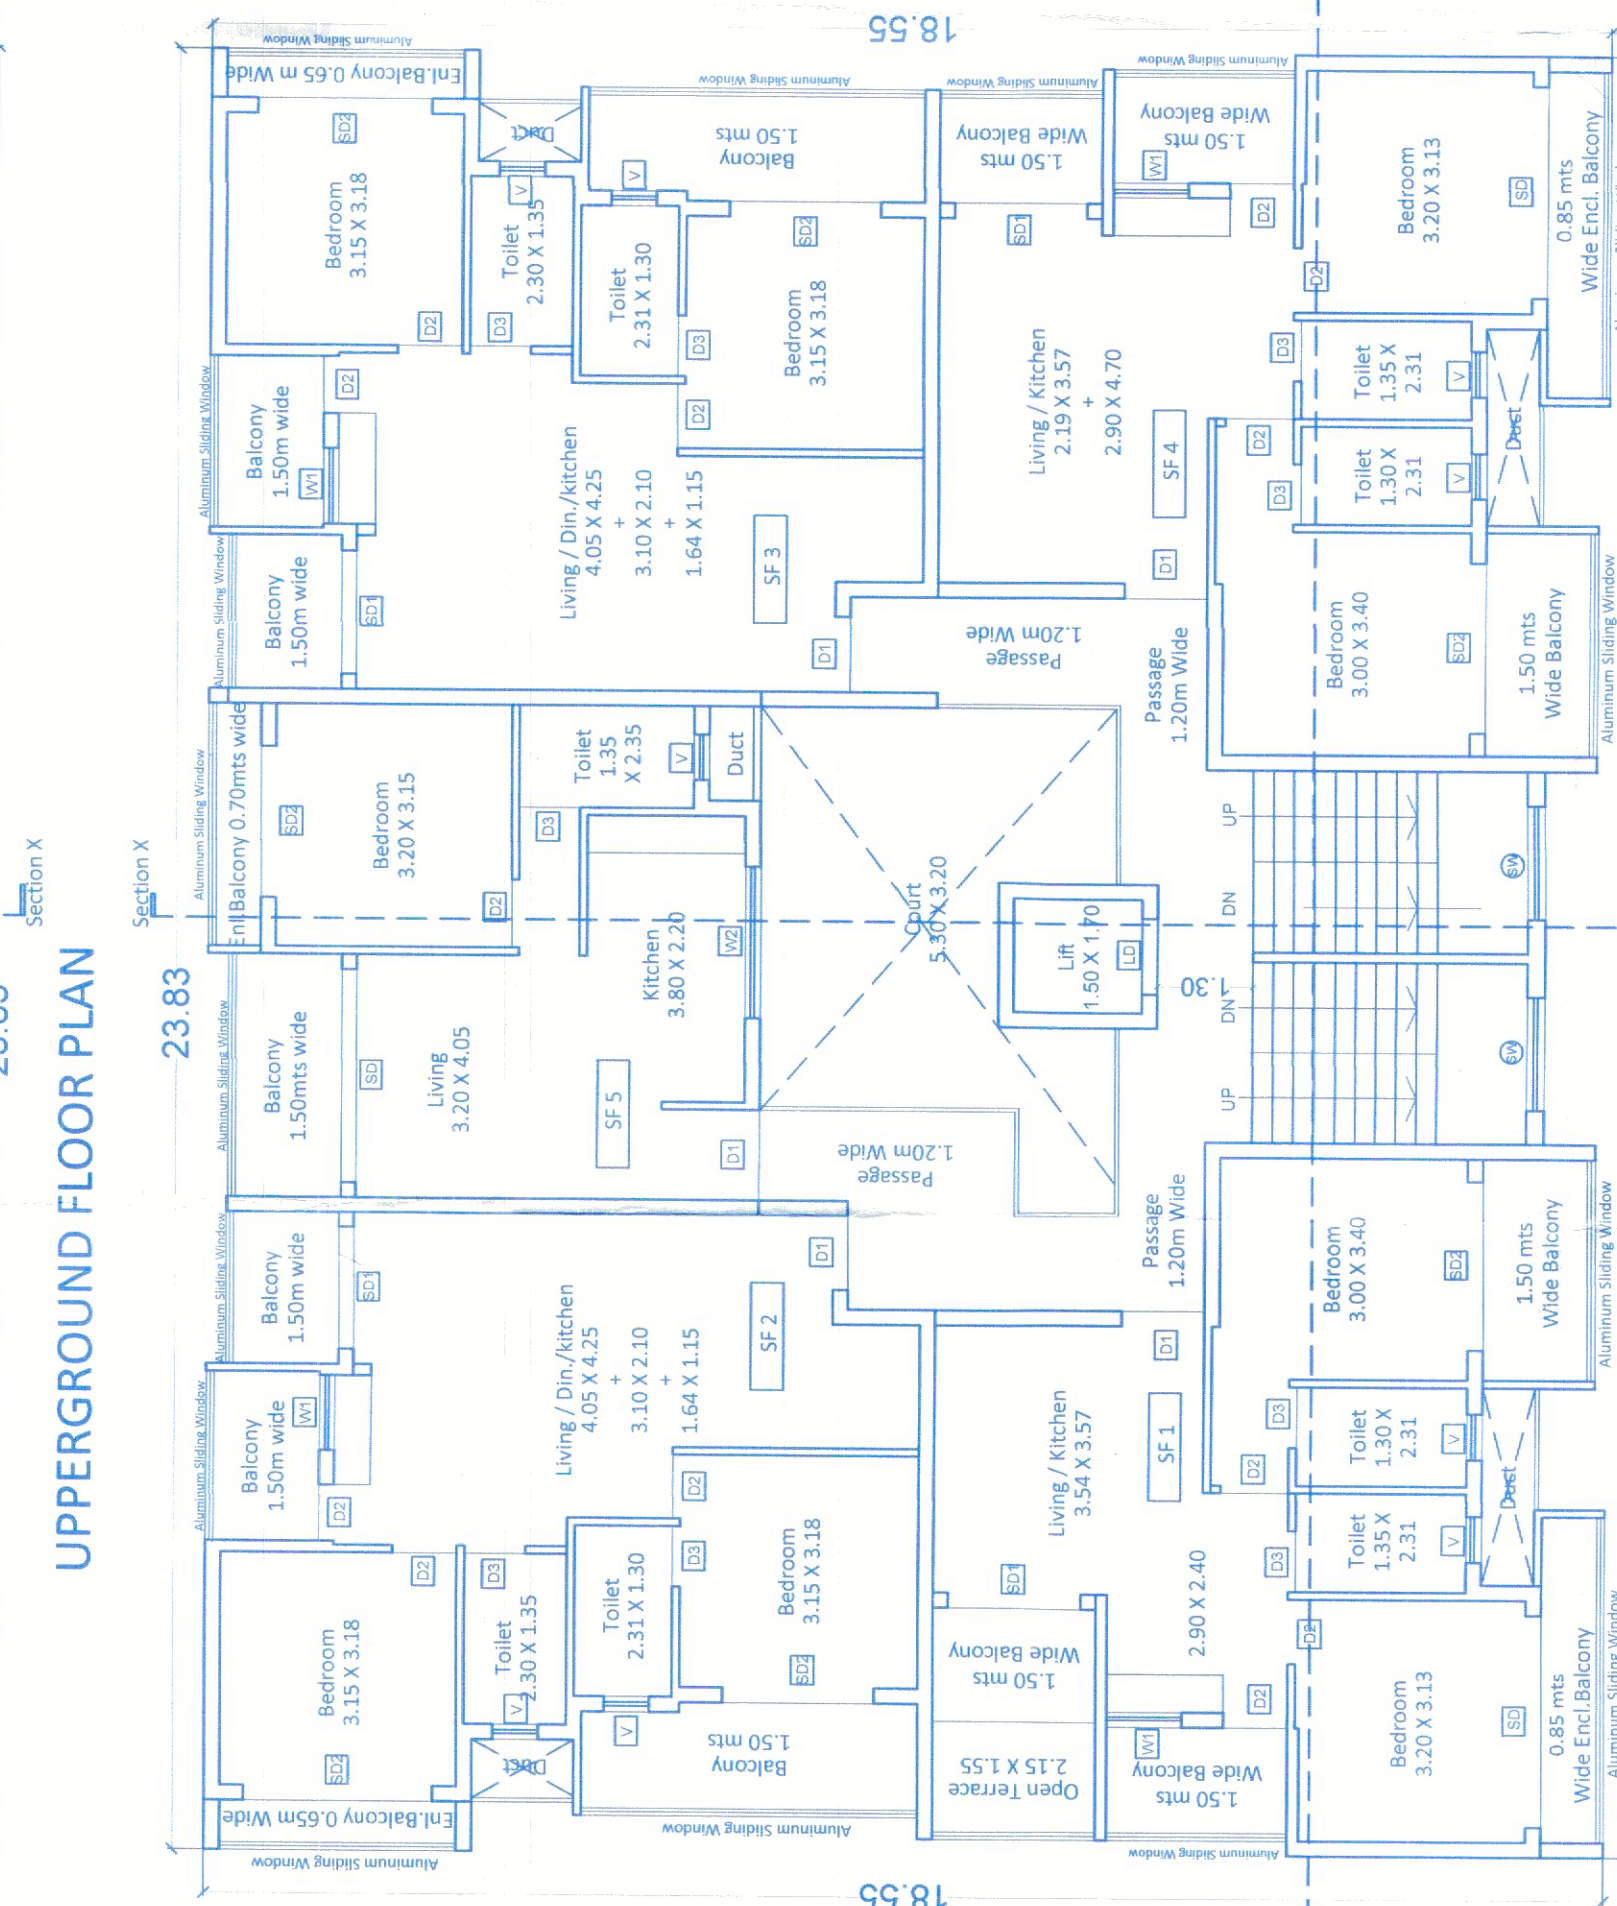
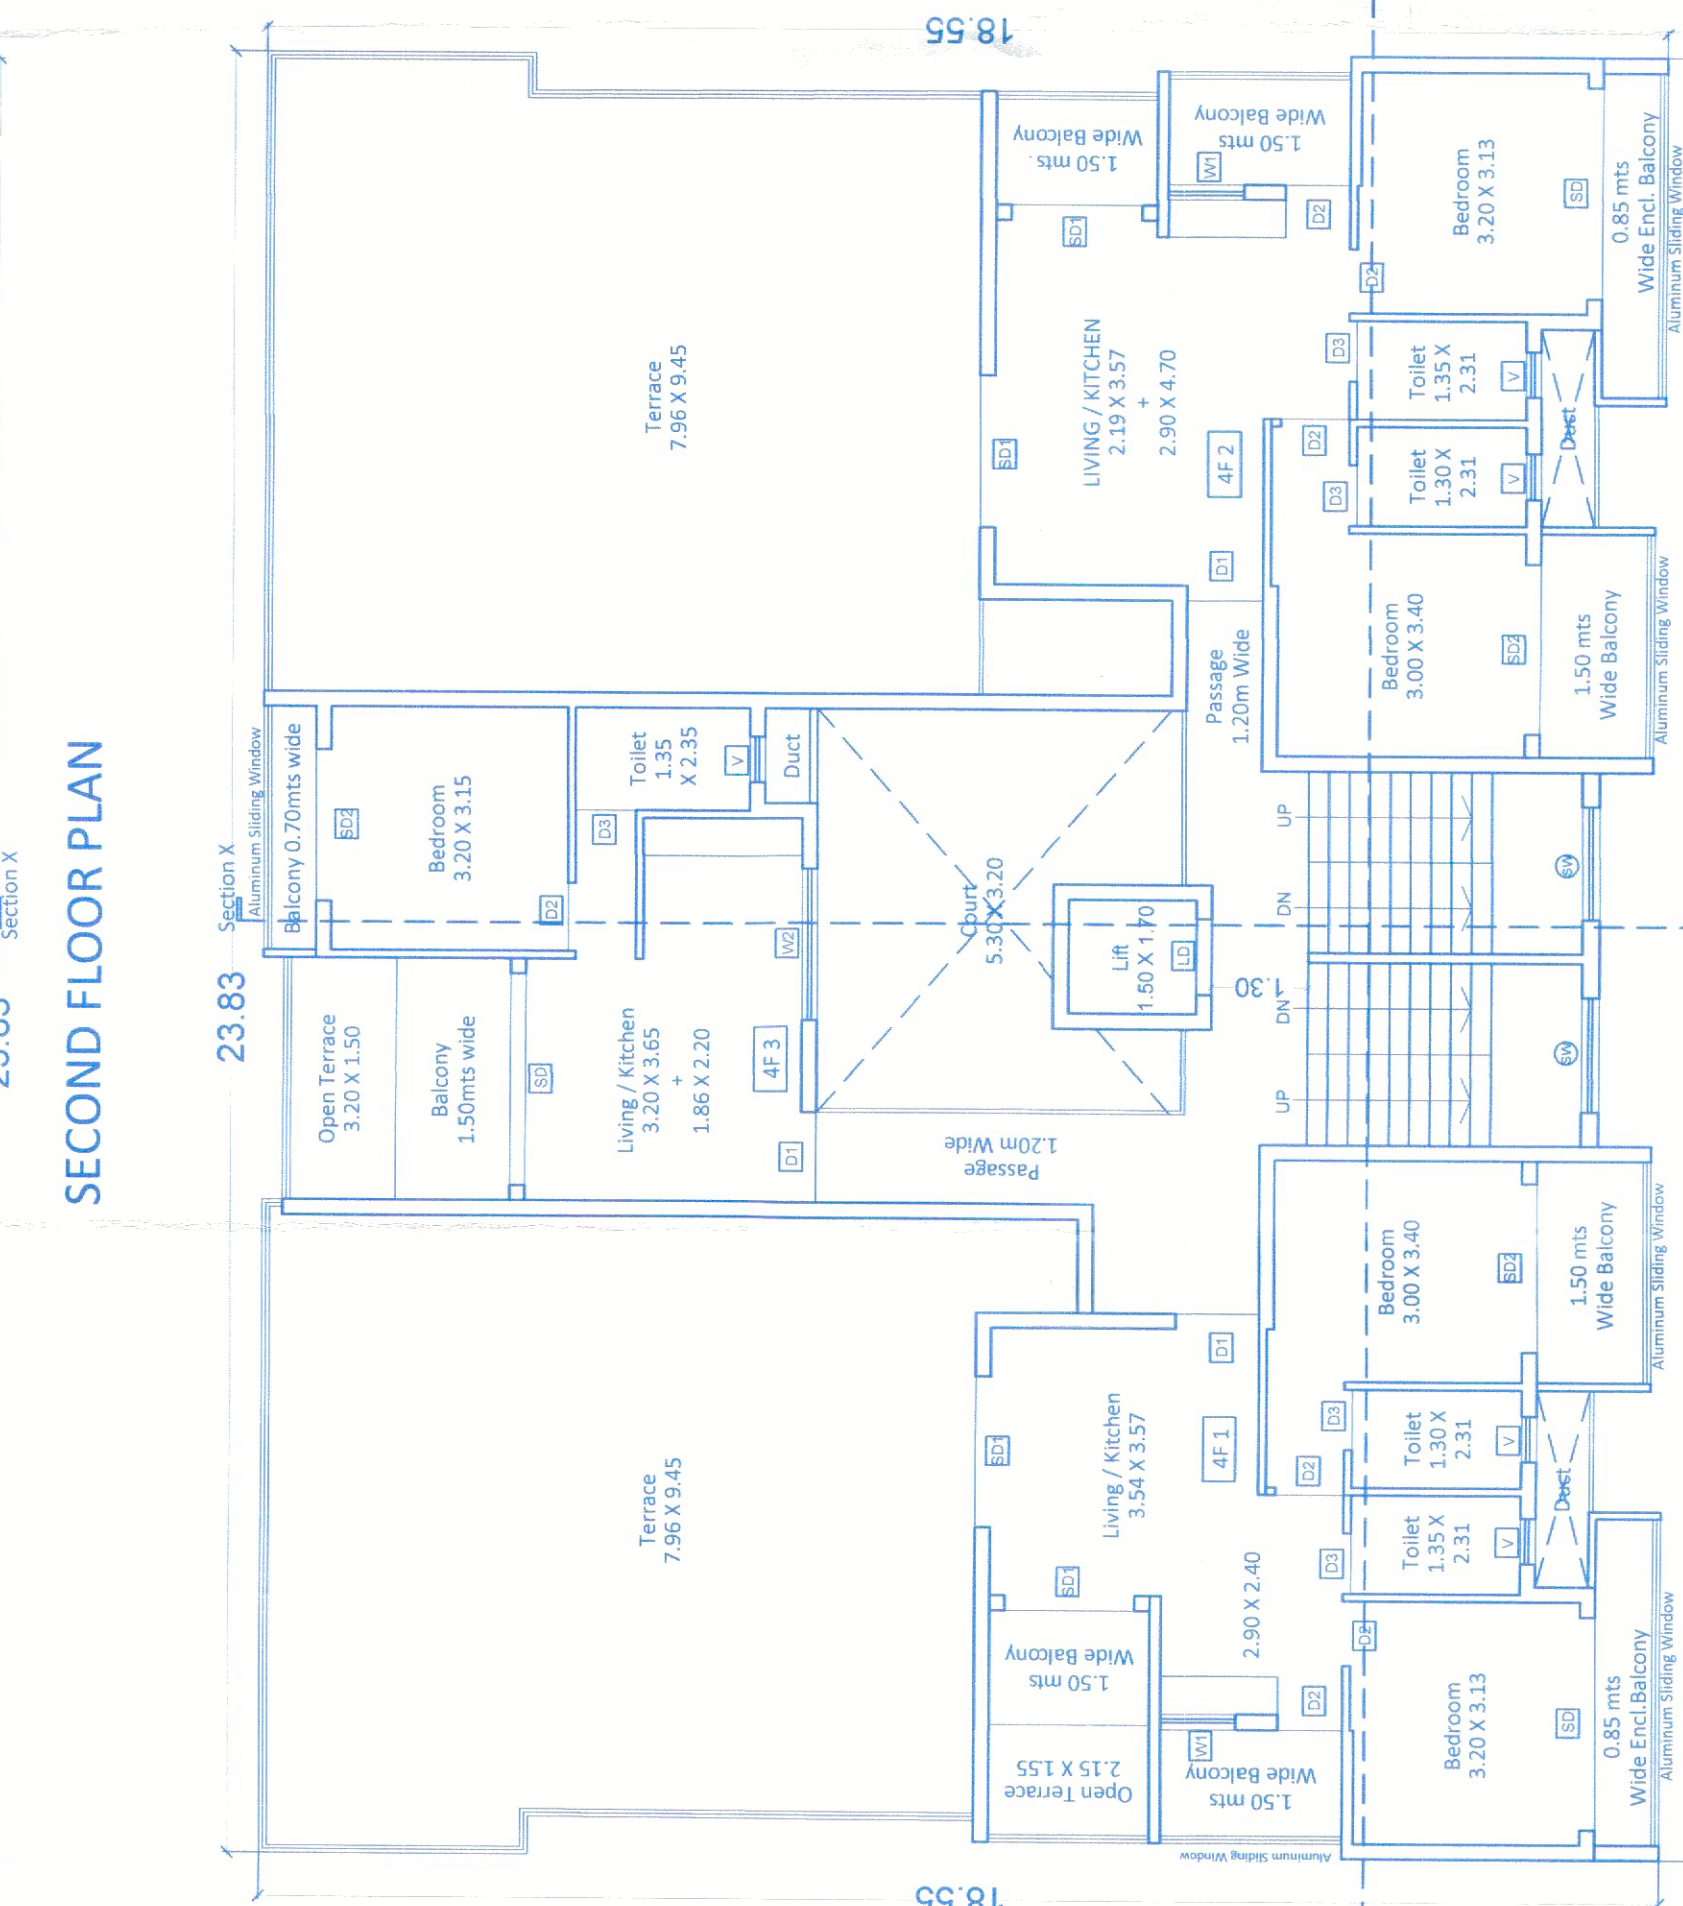
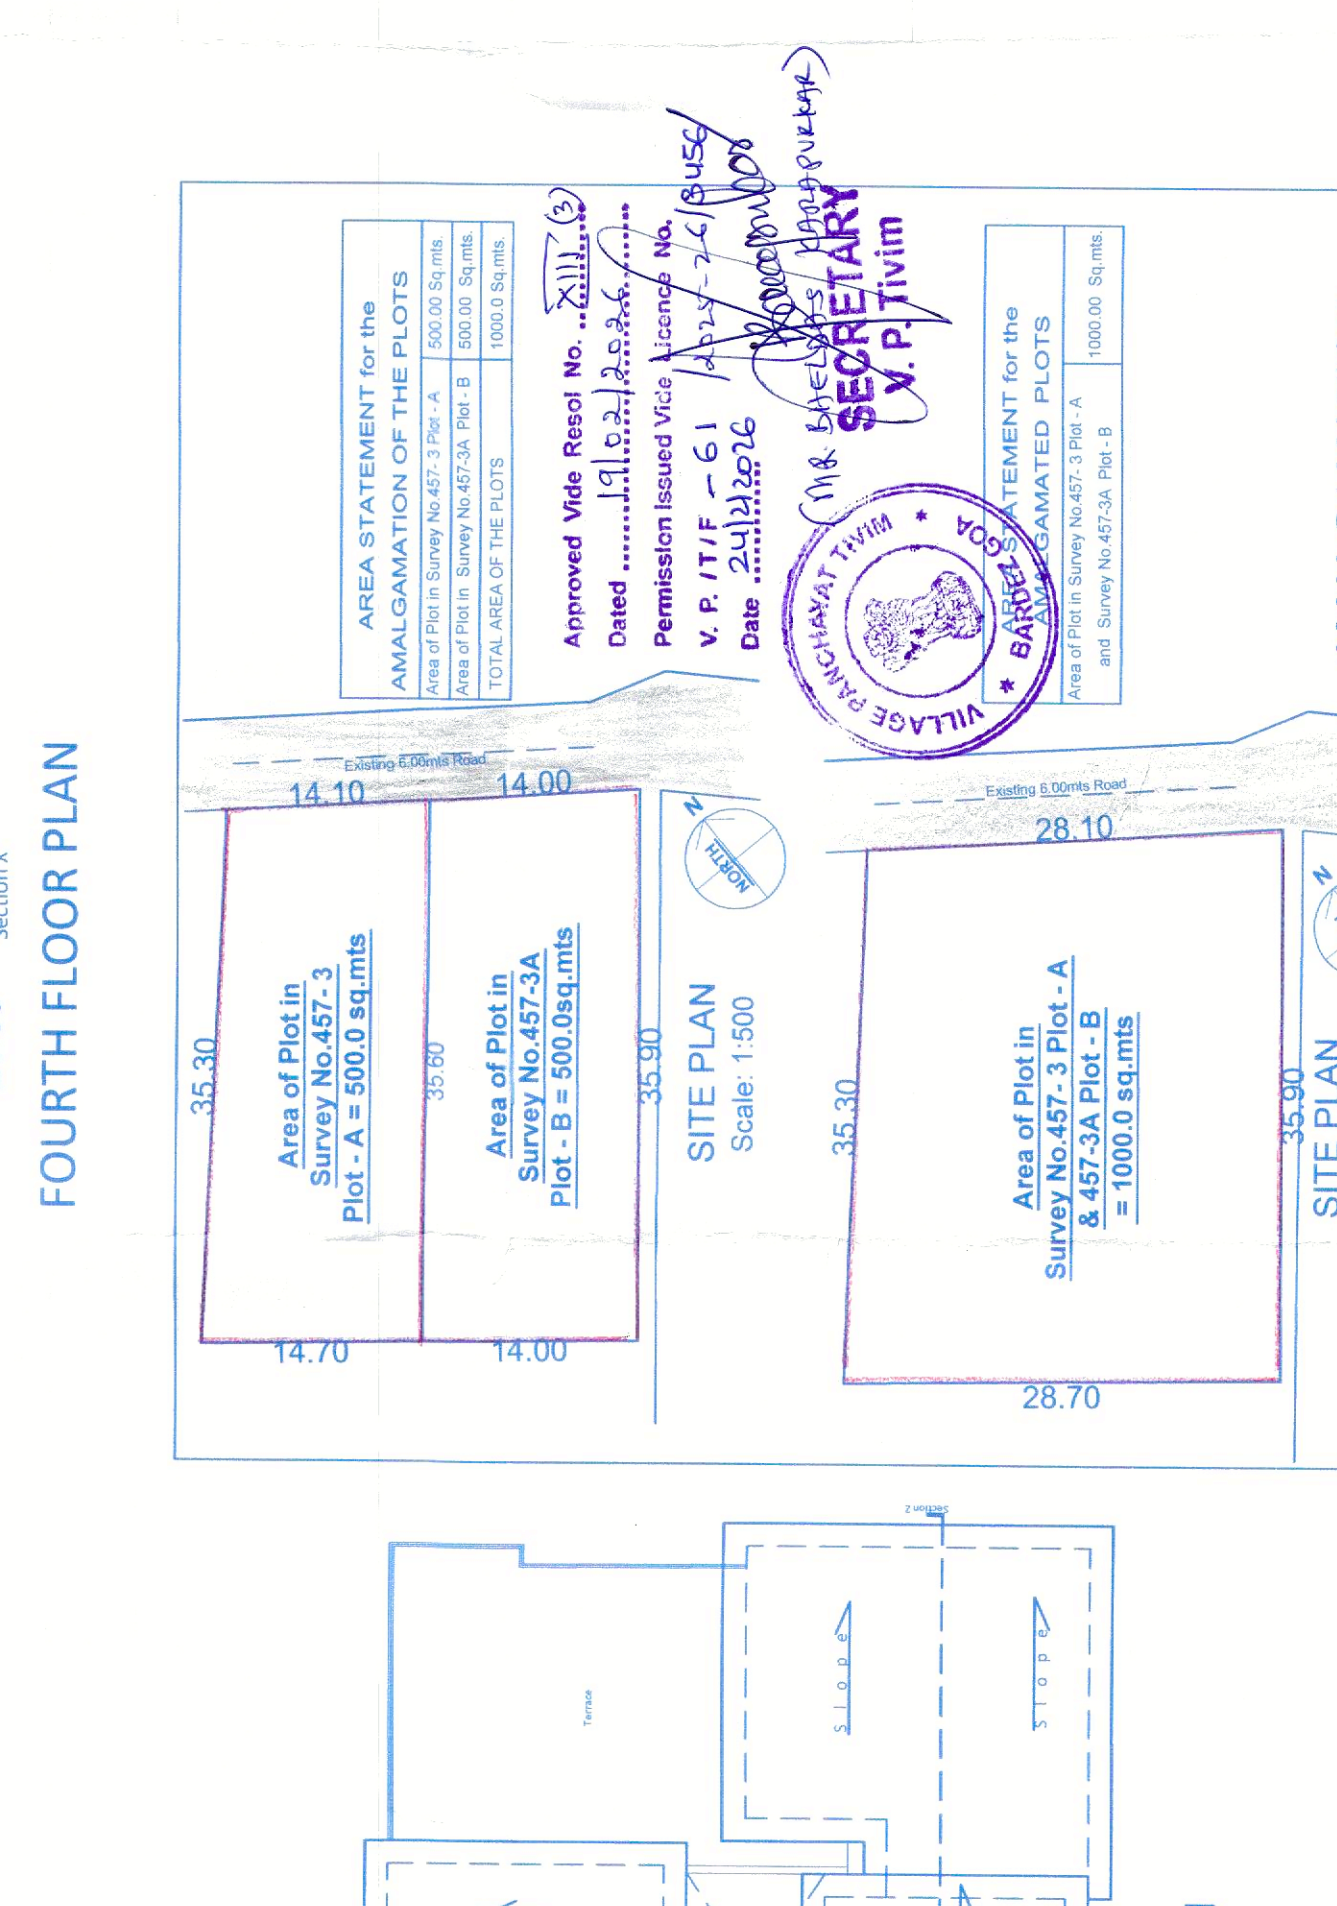
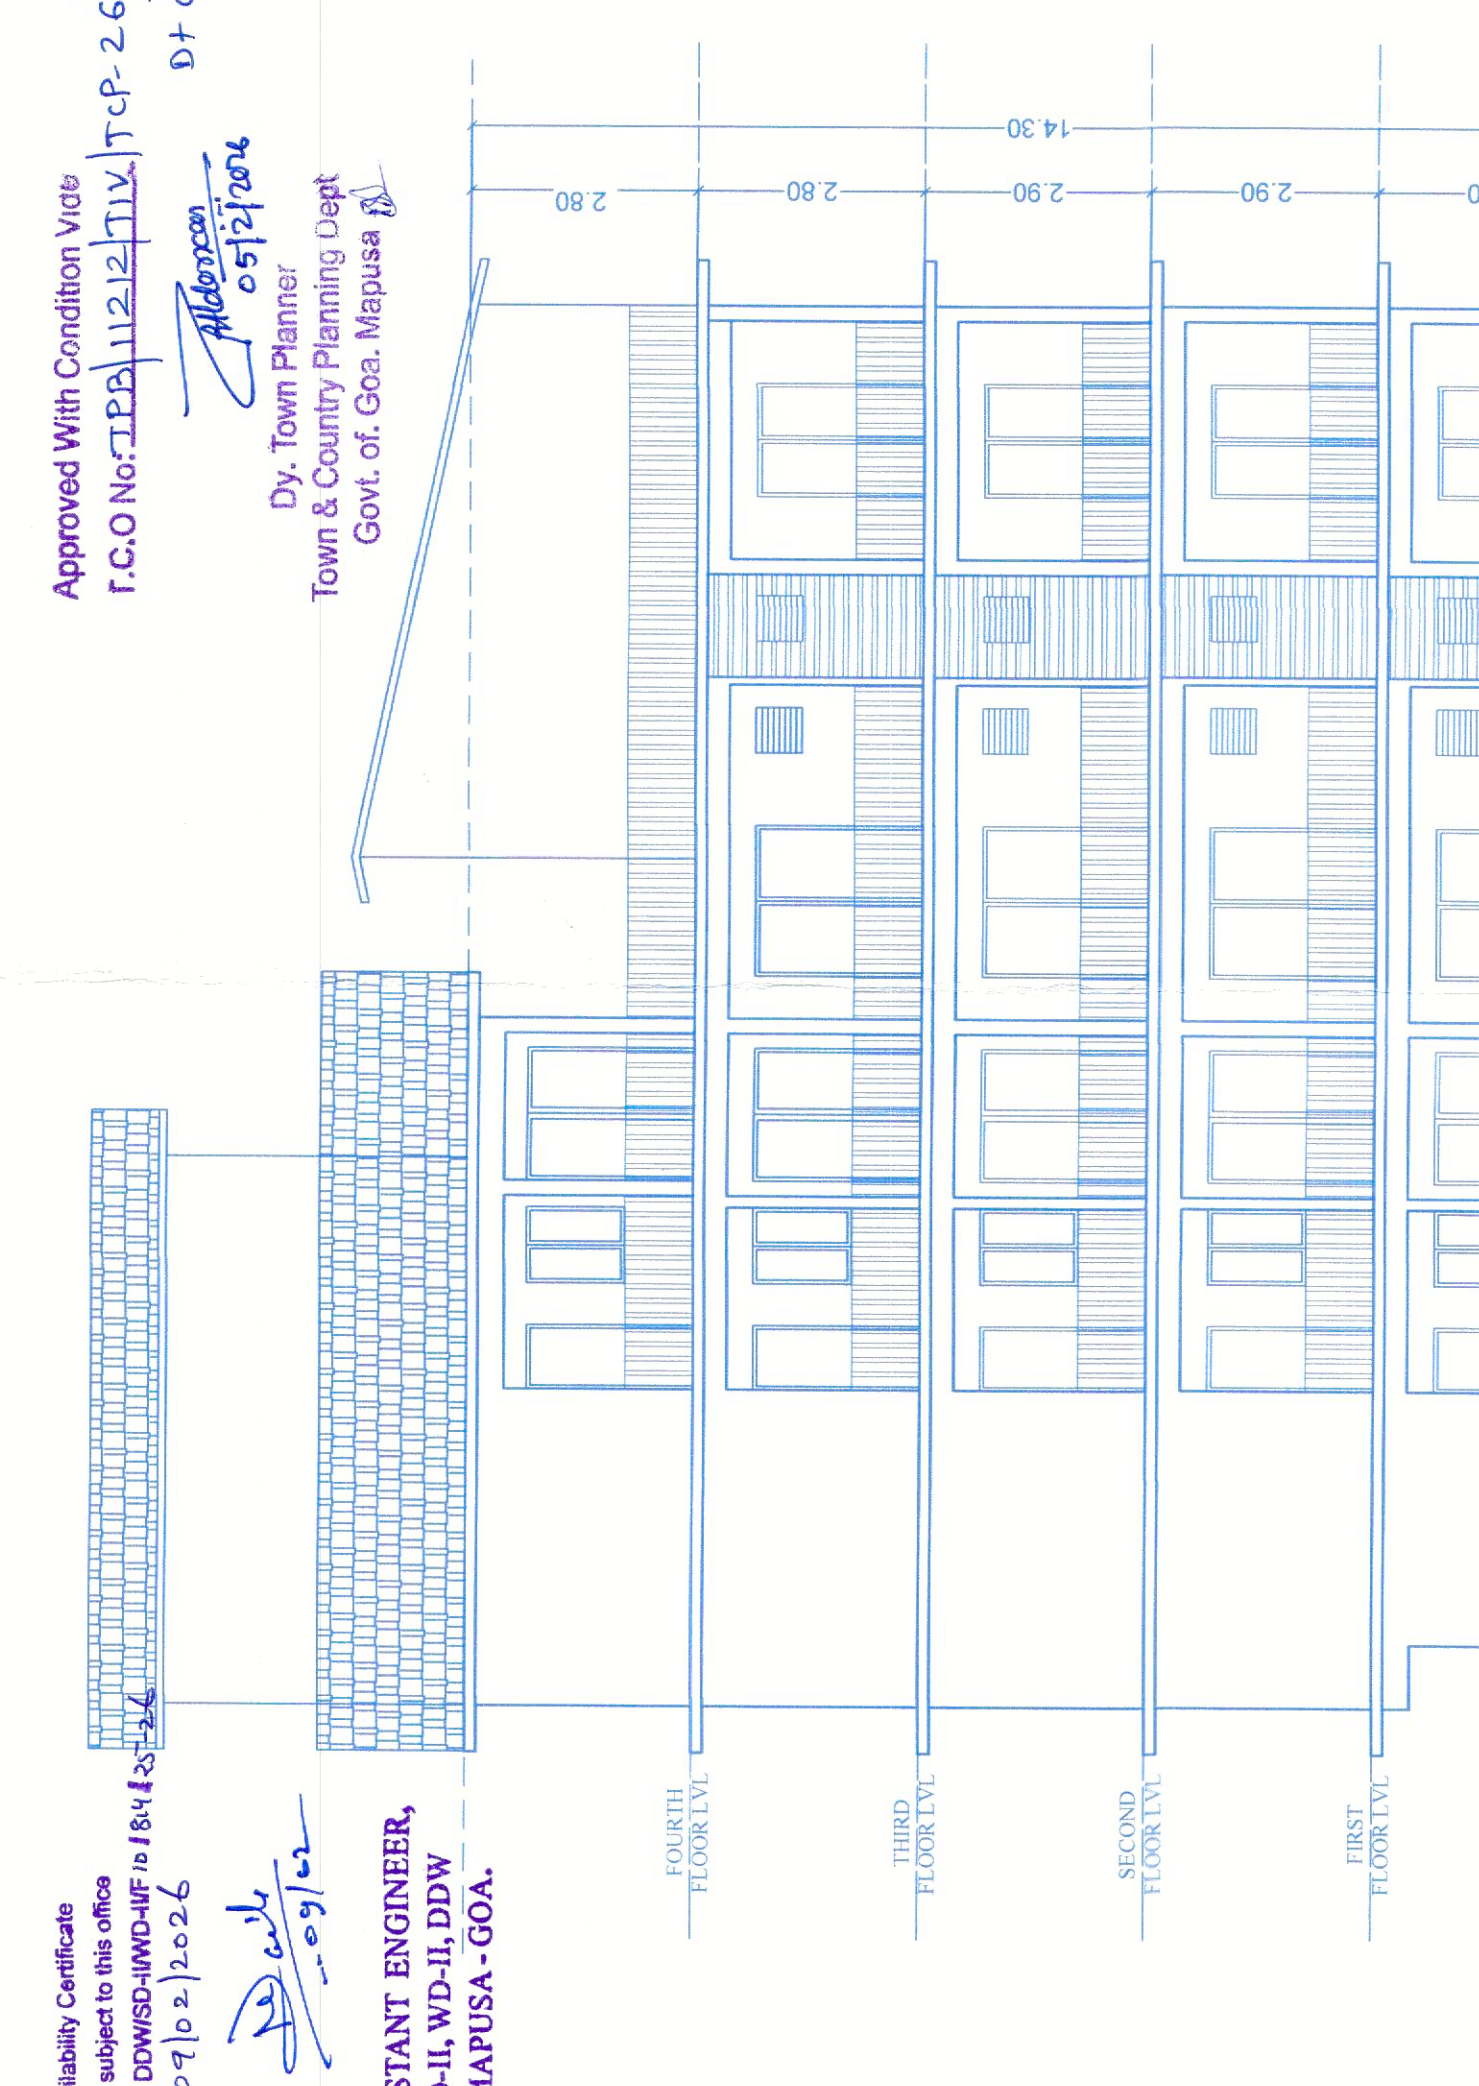
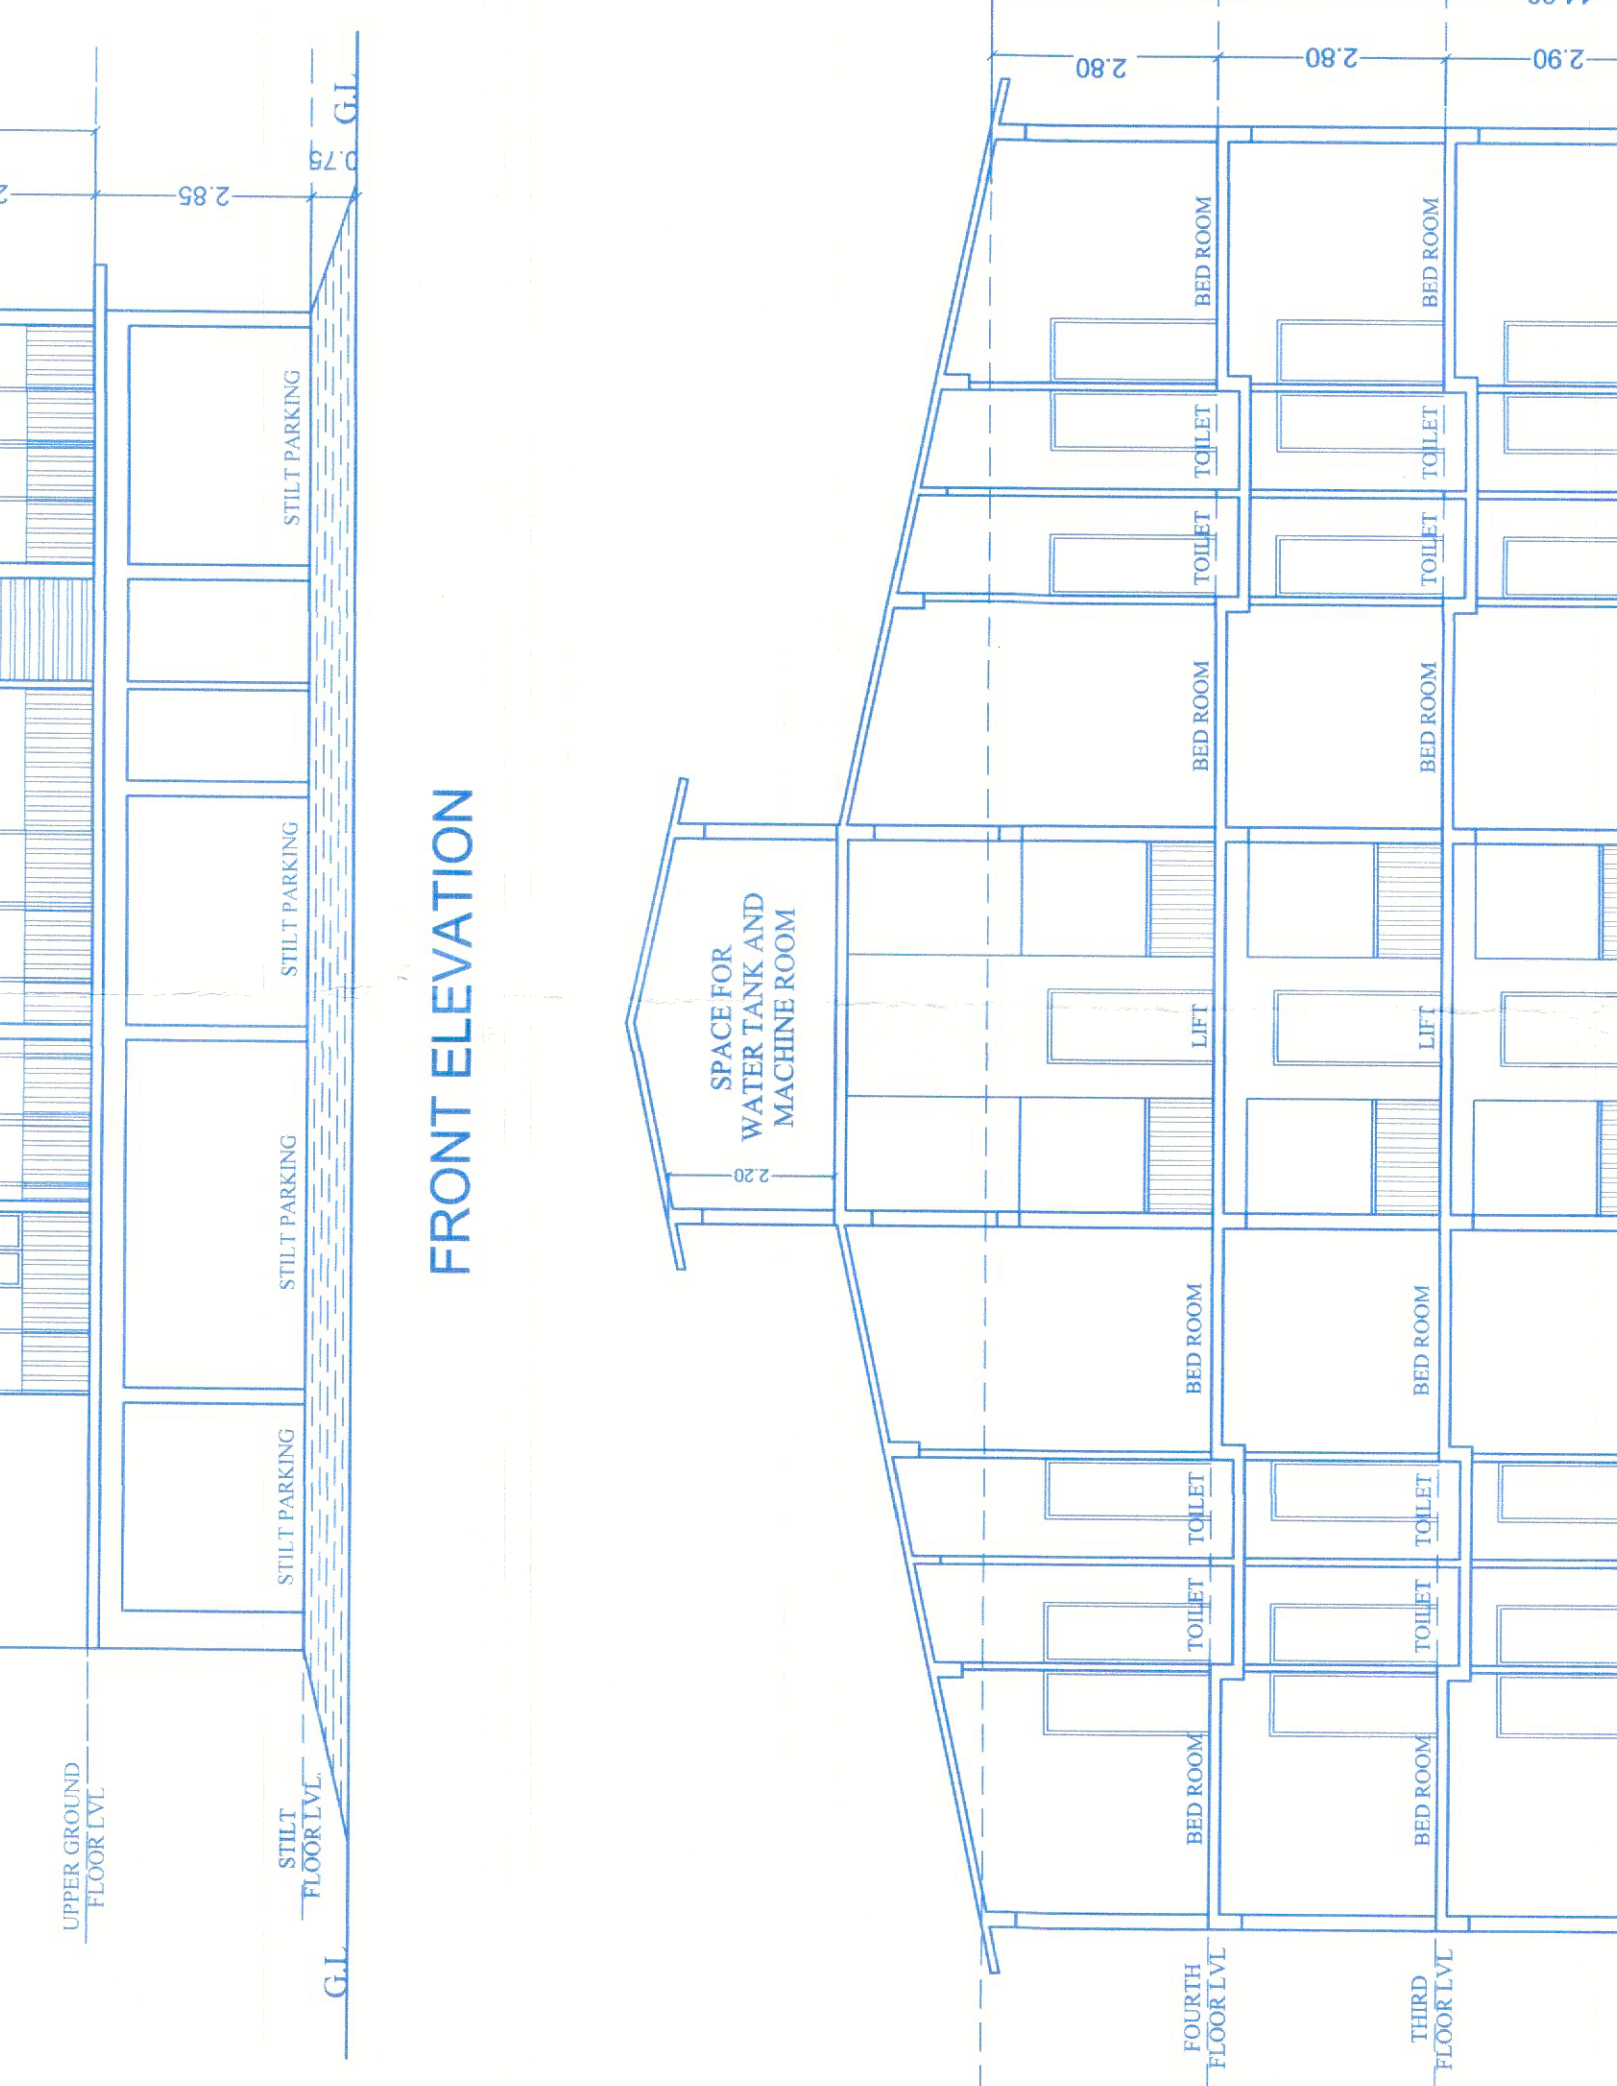
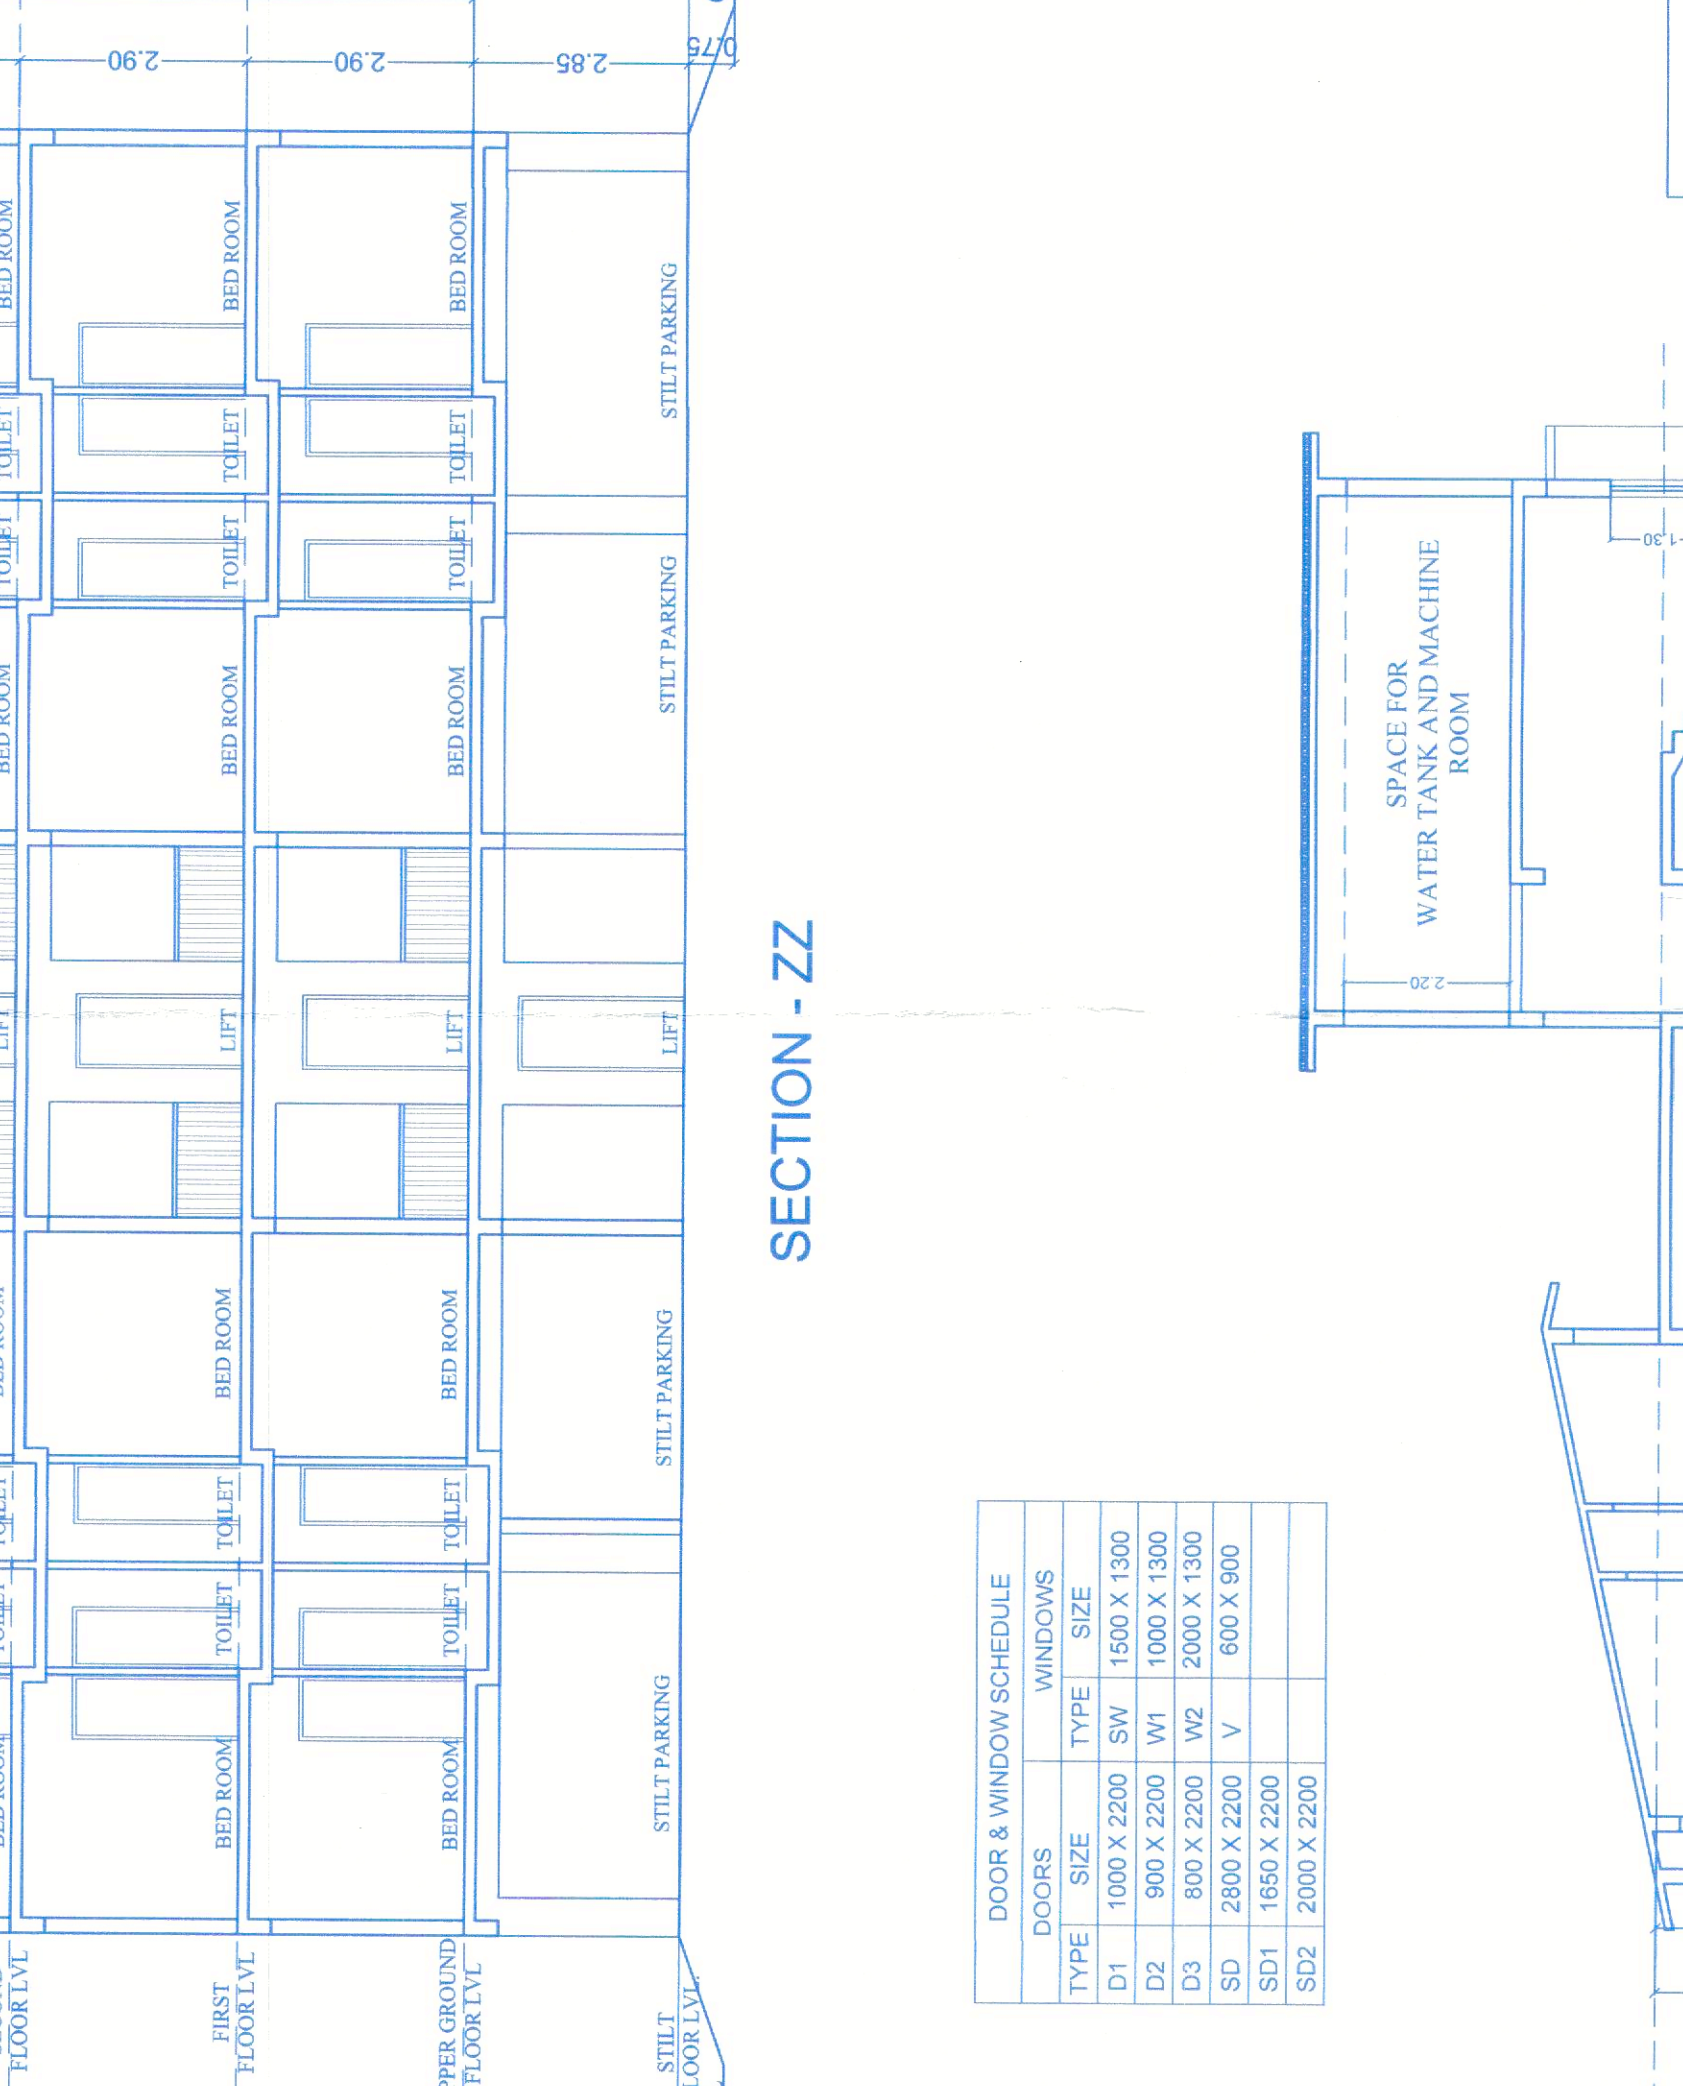
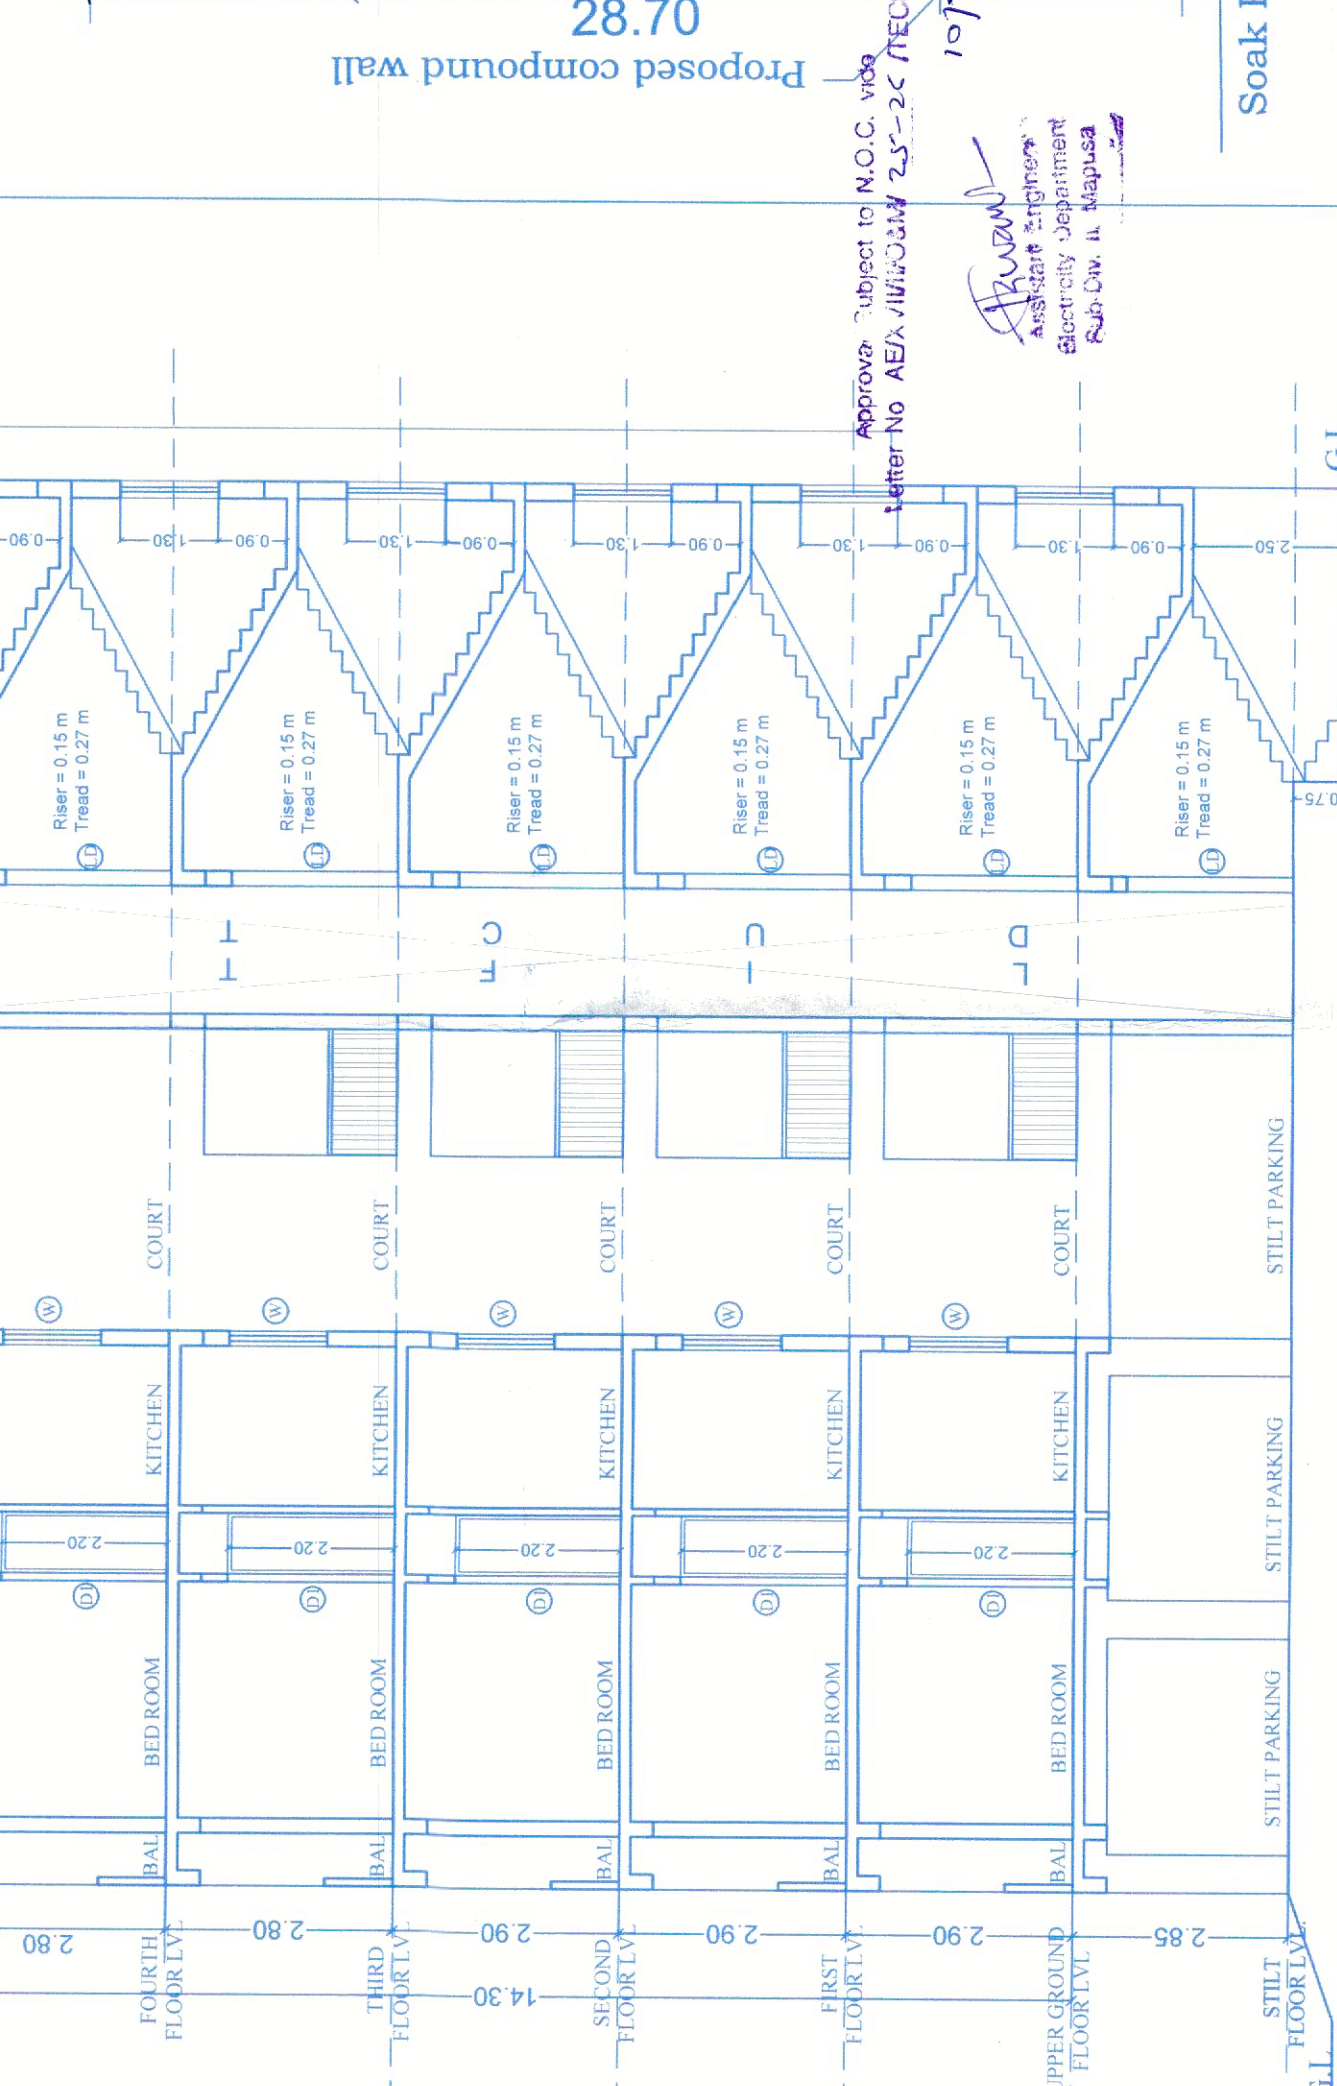
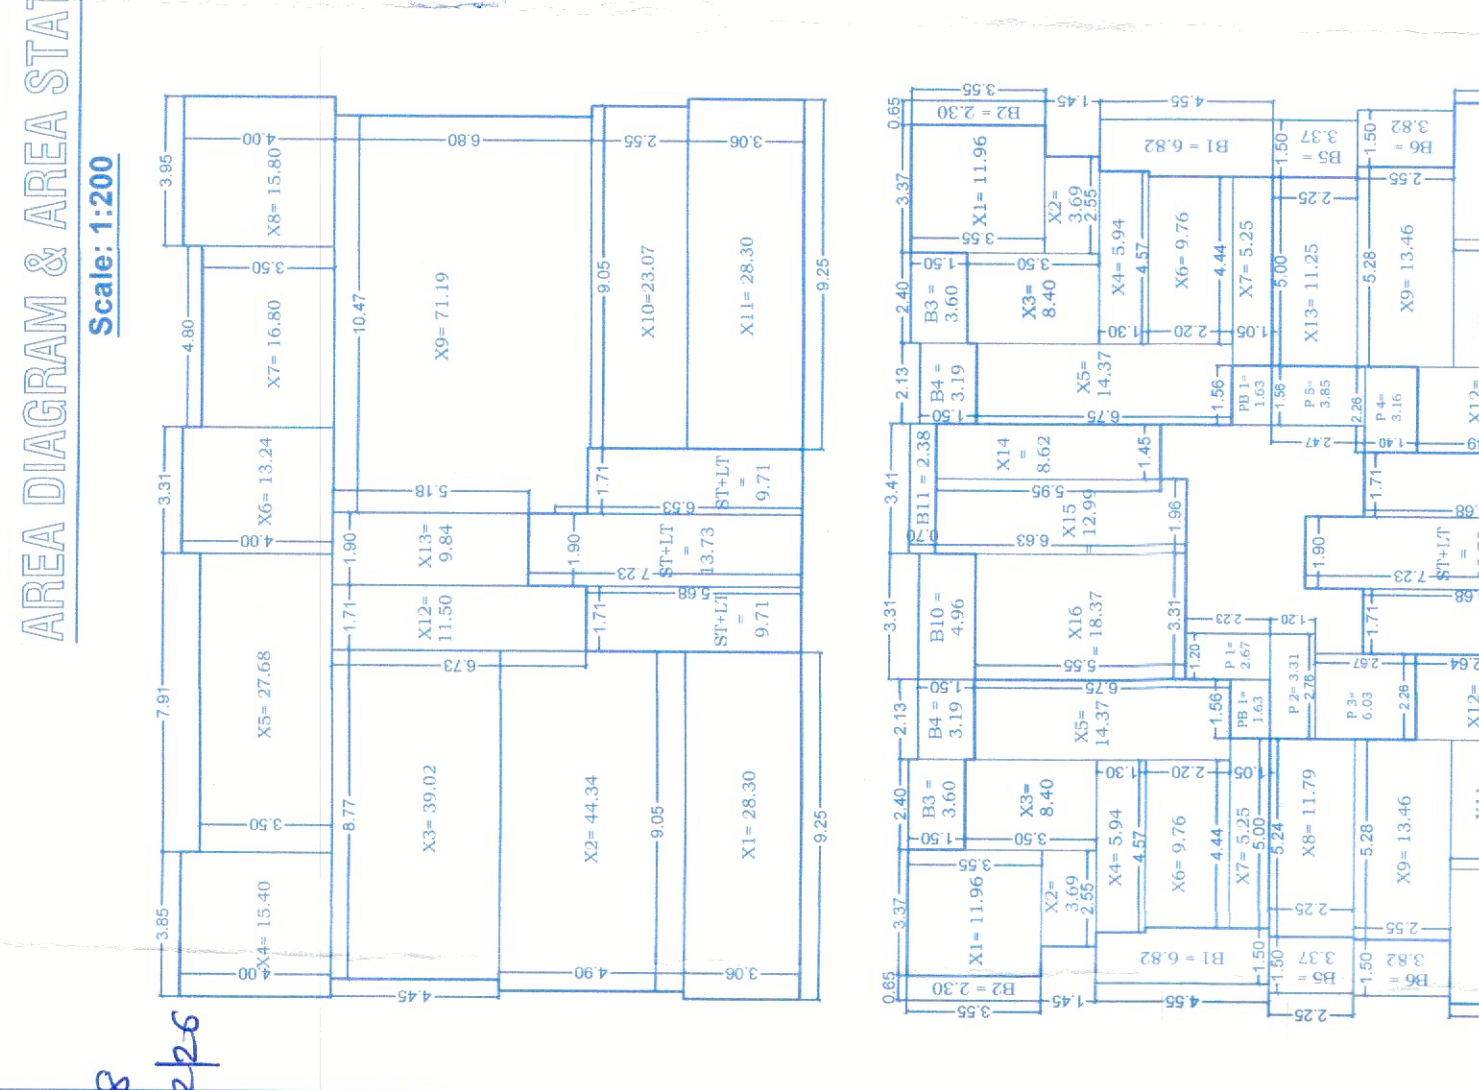
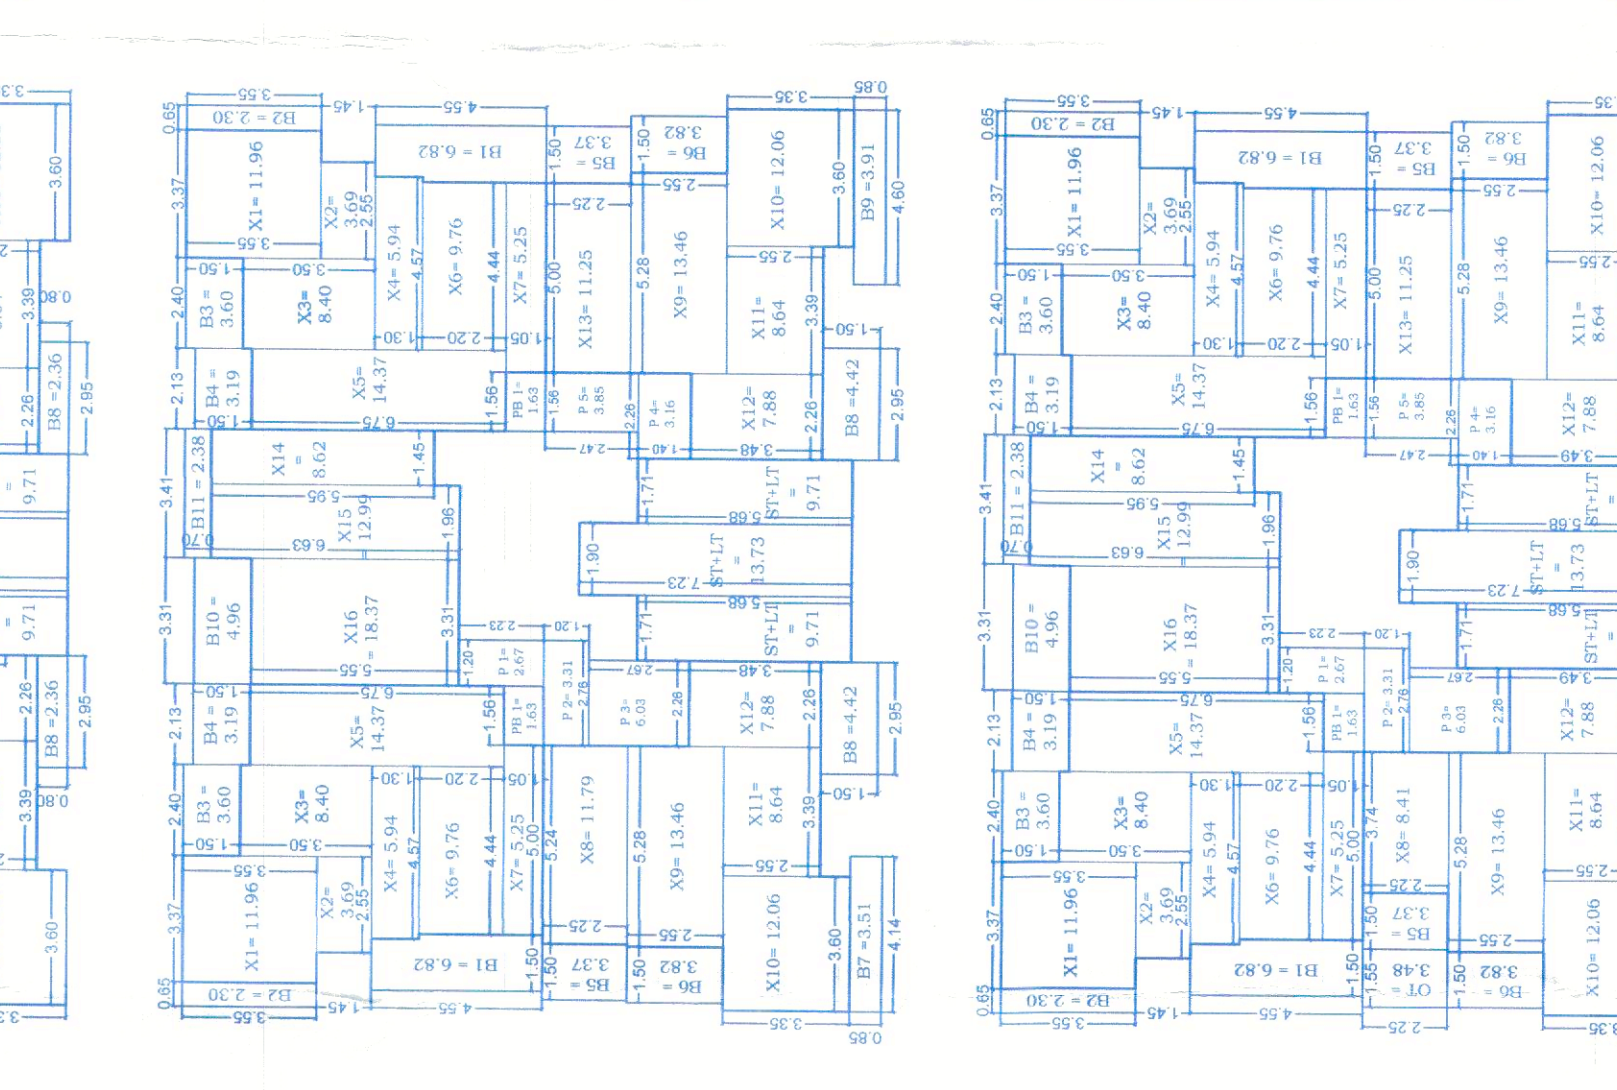
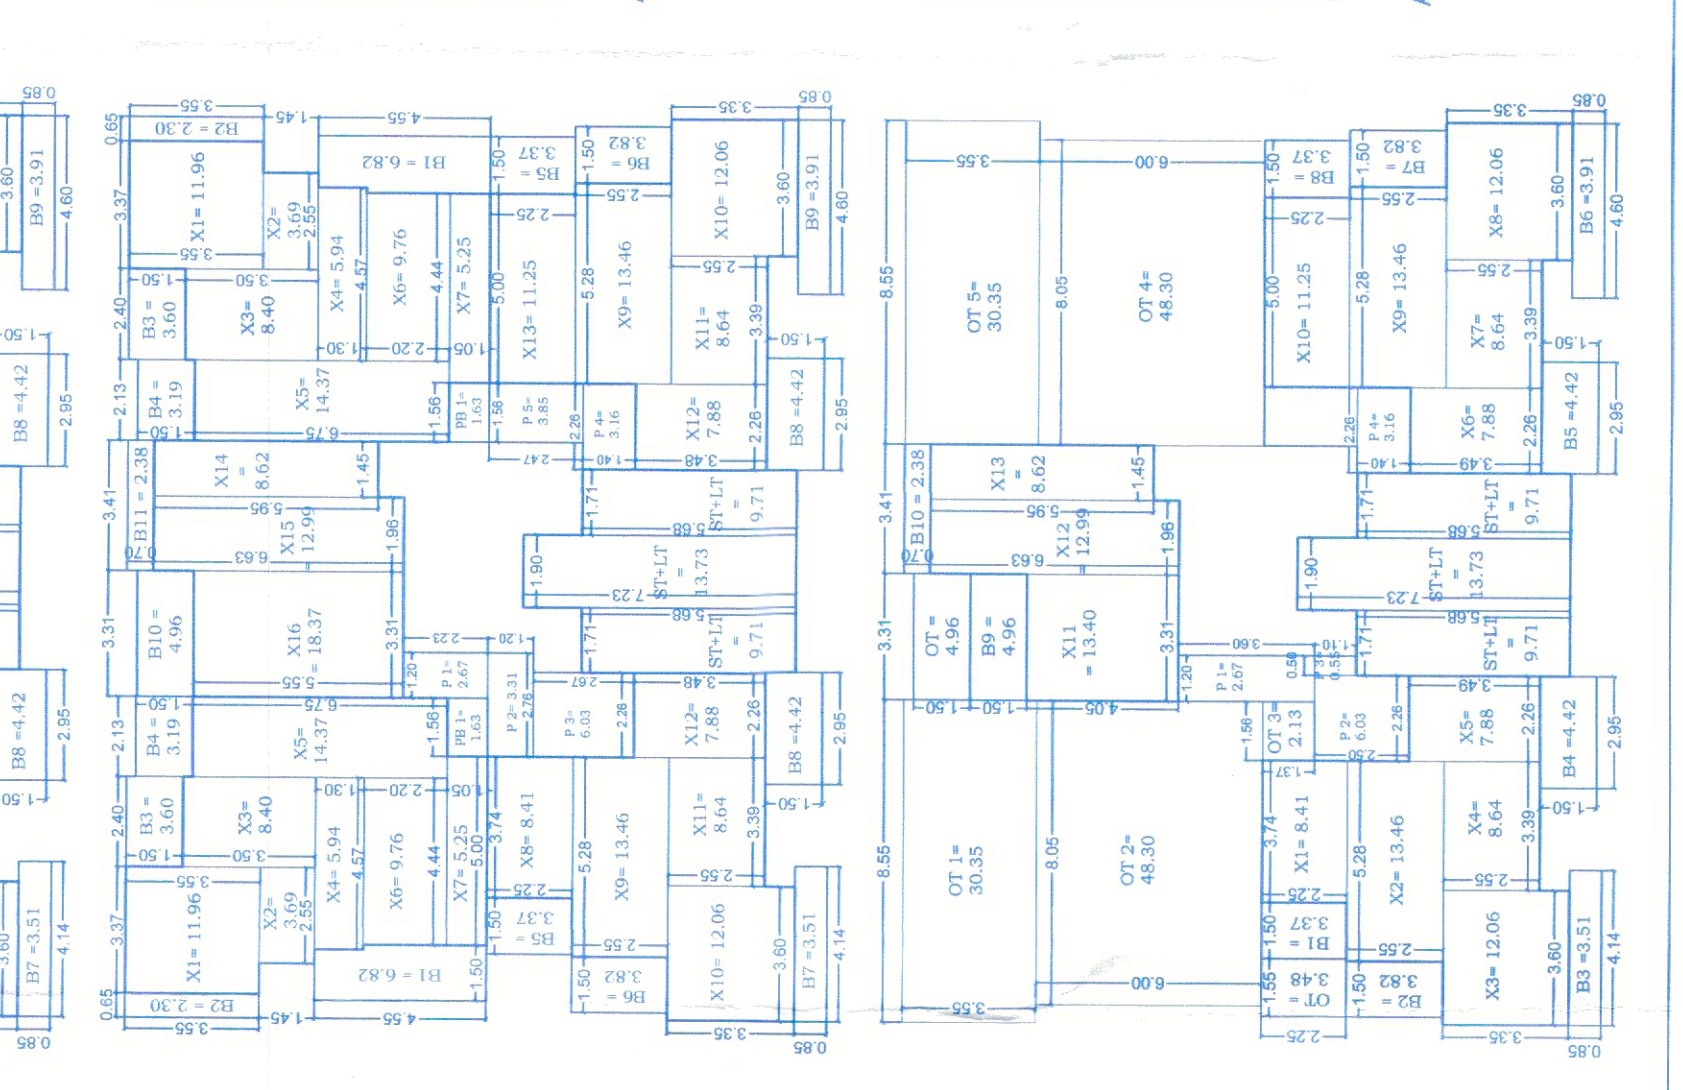
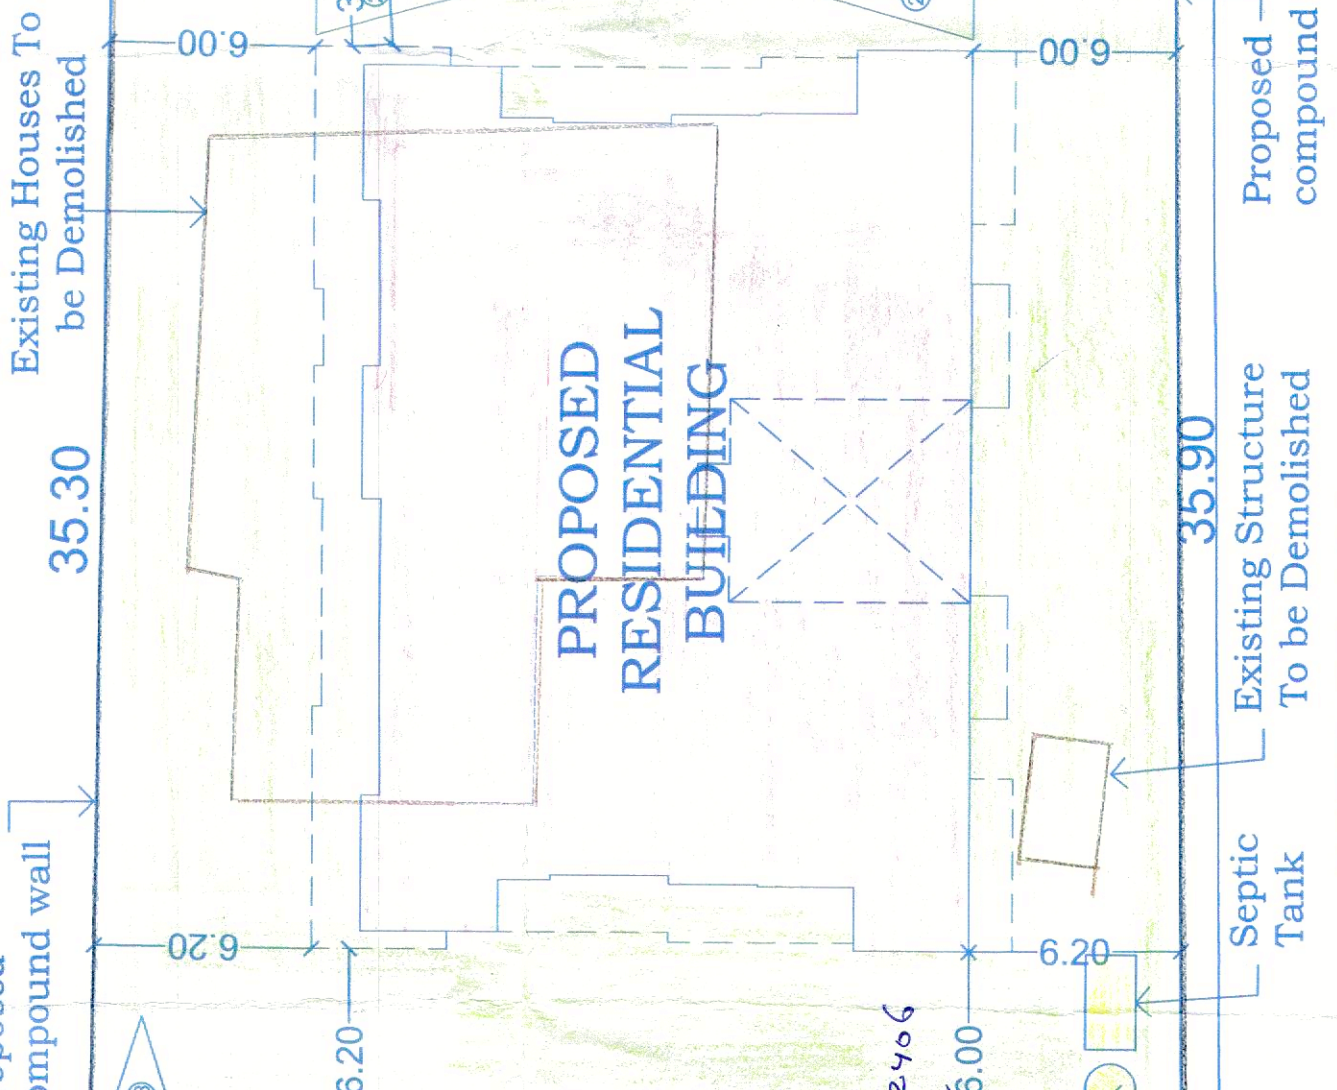
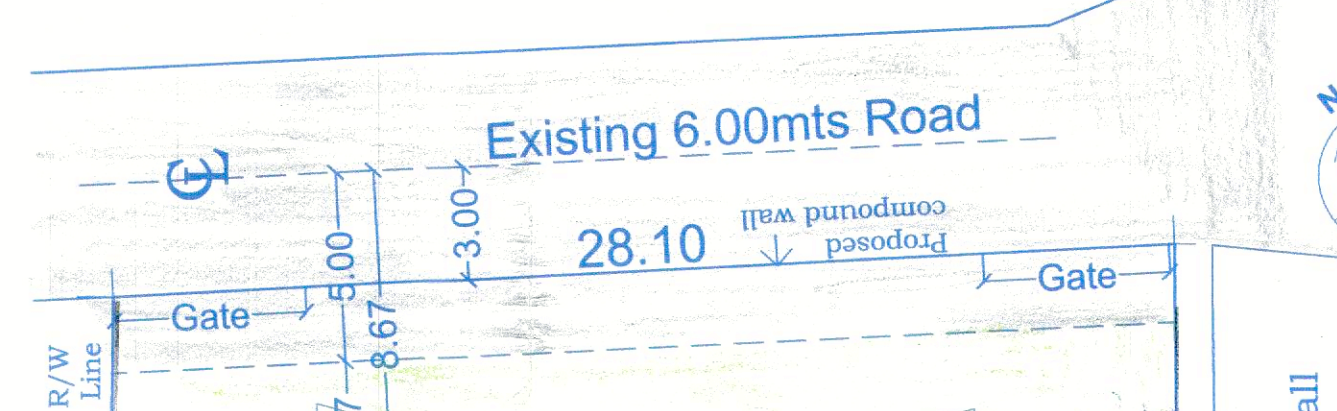


Approved With Condition Viate
R.C.O No:TPB/112/27IV.TCP-26/1178
D+05/02

Worker Availability Certificate
is granted subject to this office
Leger No. DOWISD-IWD-WF 16 / 8
dated 09/02/2026

05/2/20
Dy. Town Planner
Town & Country Planning Dept
Govt. of Goa, Mapusa

**ASSISTANT ENGINEER
SD-II, WD-II, DDW
MAPUSA - GOA.**

[illegible]