


PLOT AREA - 8250 SQM (SY.NO. 211/2 & 212/1-A(PART))

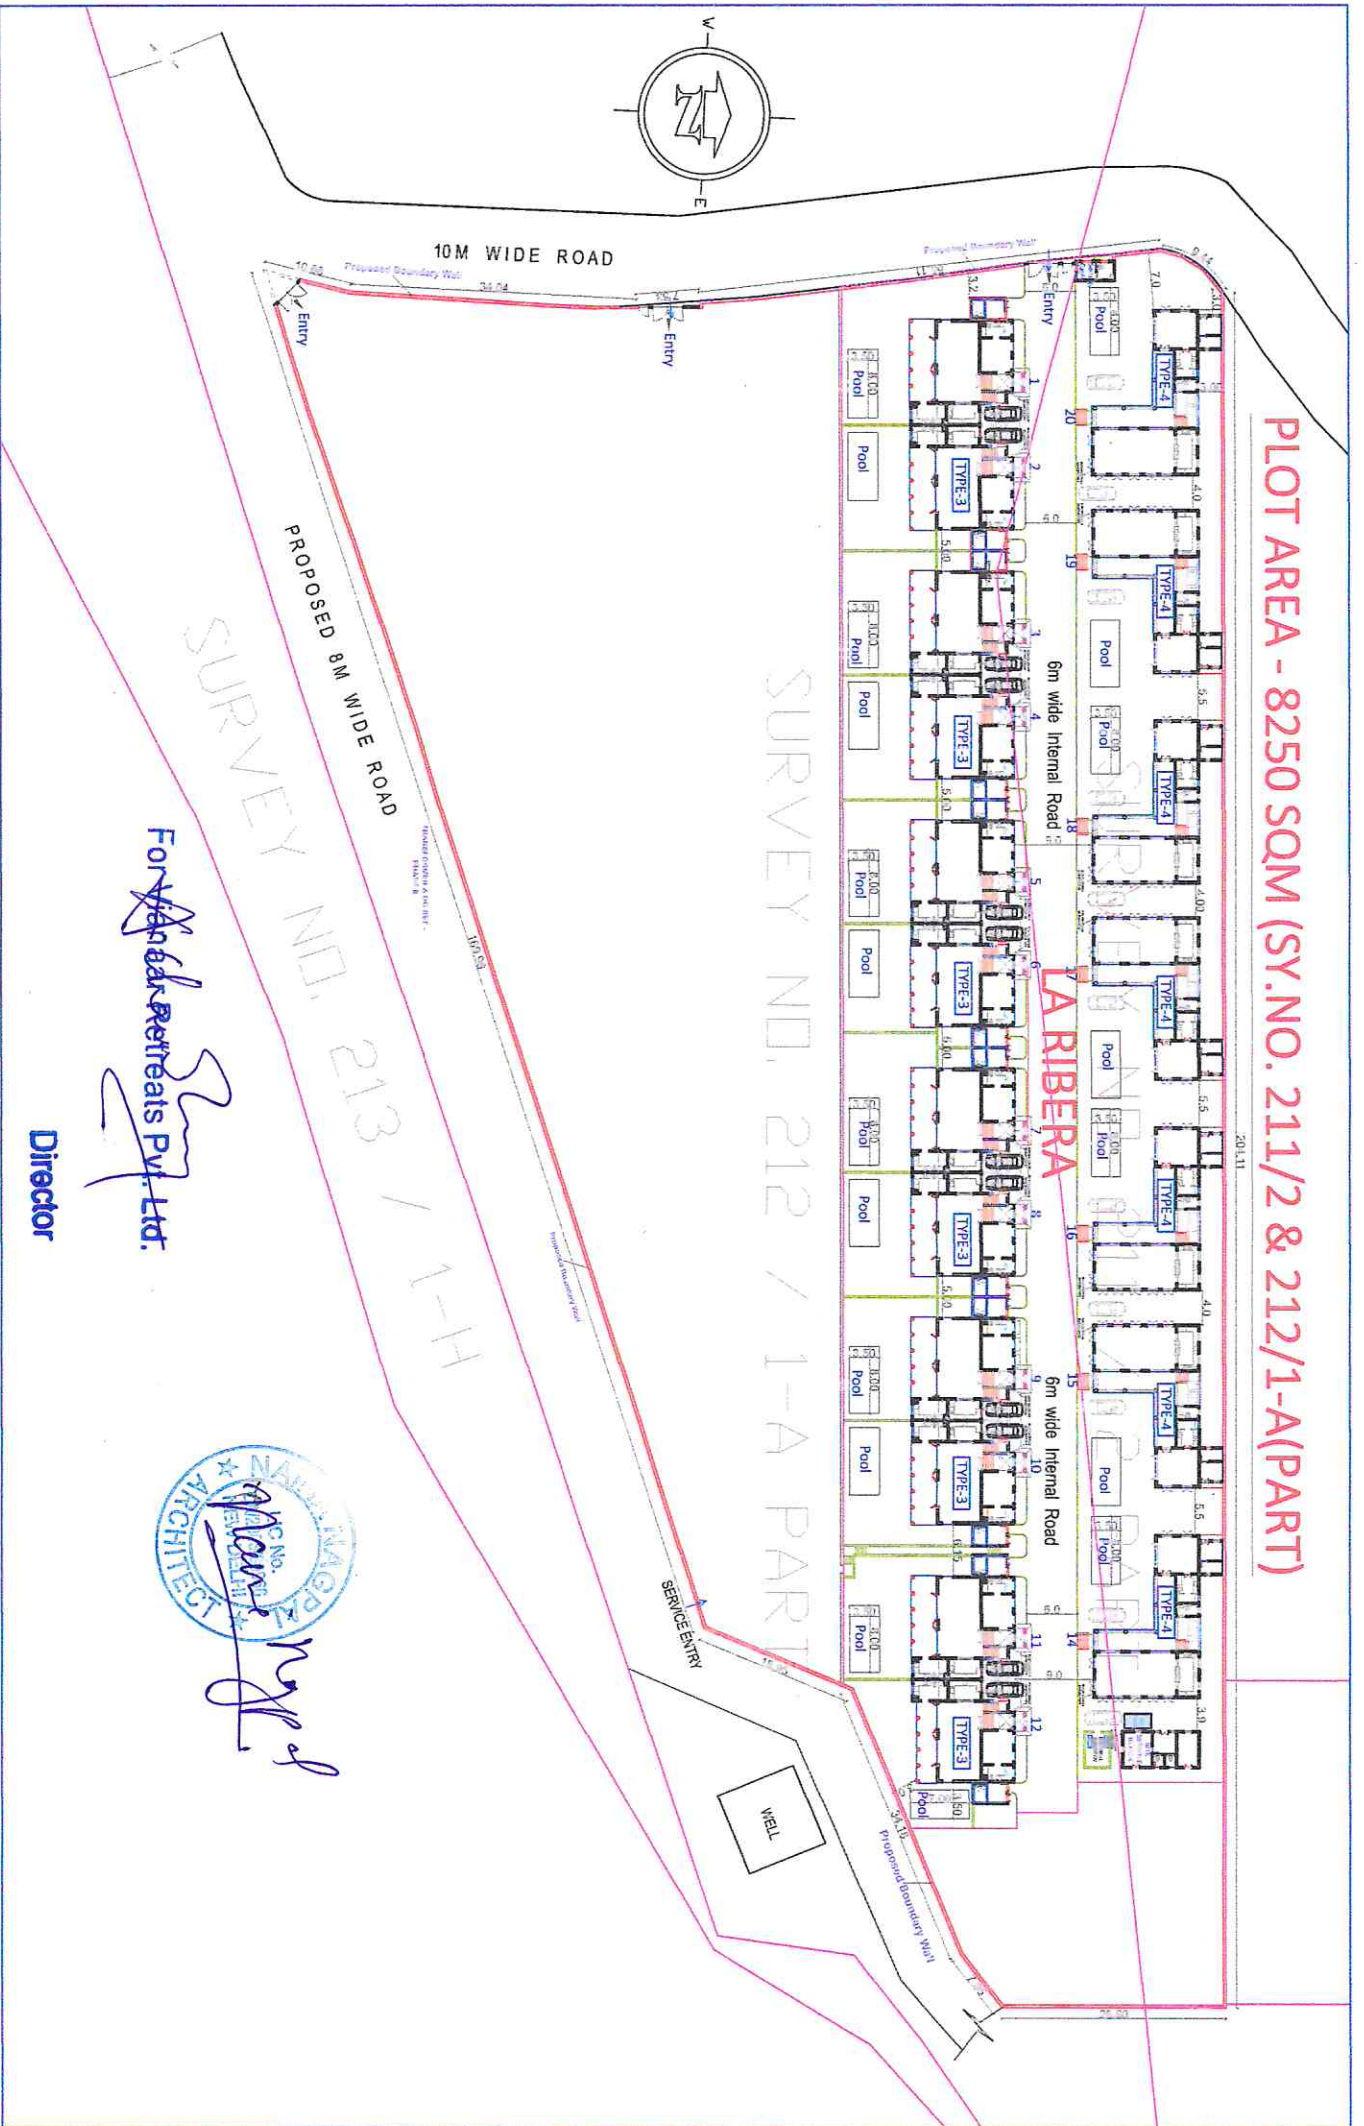

SURVEY NO. 213 / 1-H

For ~~Vandana~~ Retreats Pvt. Ltd.



Director