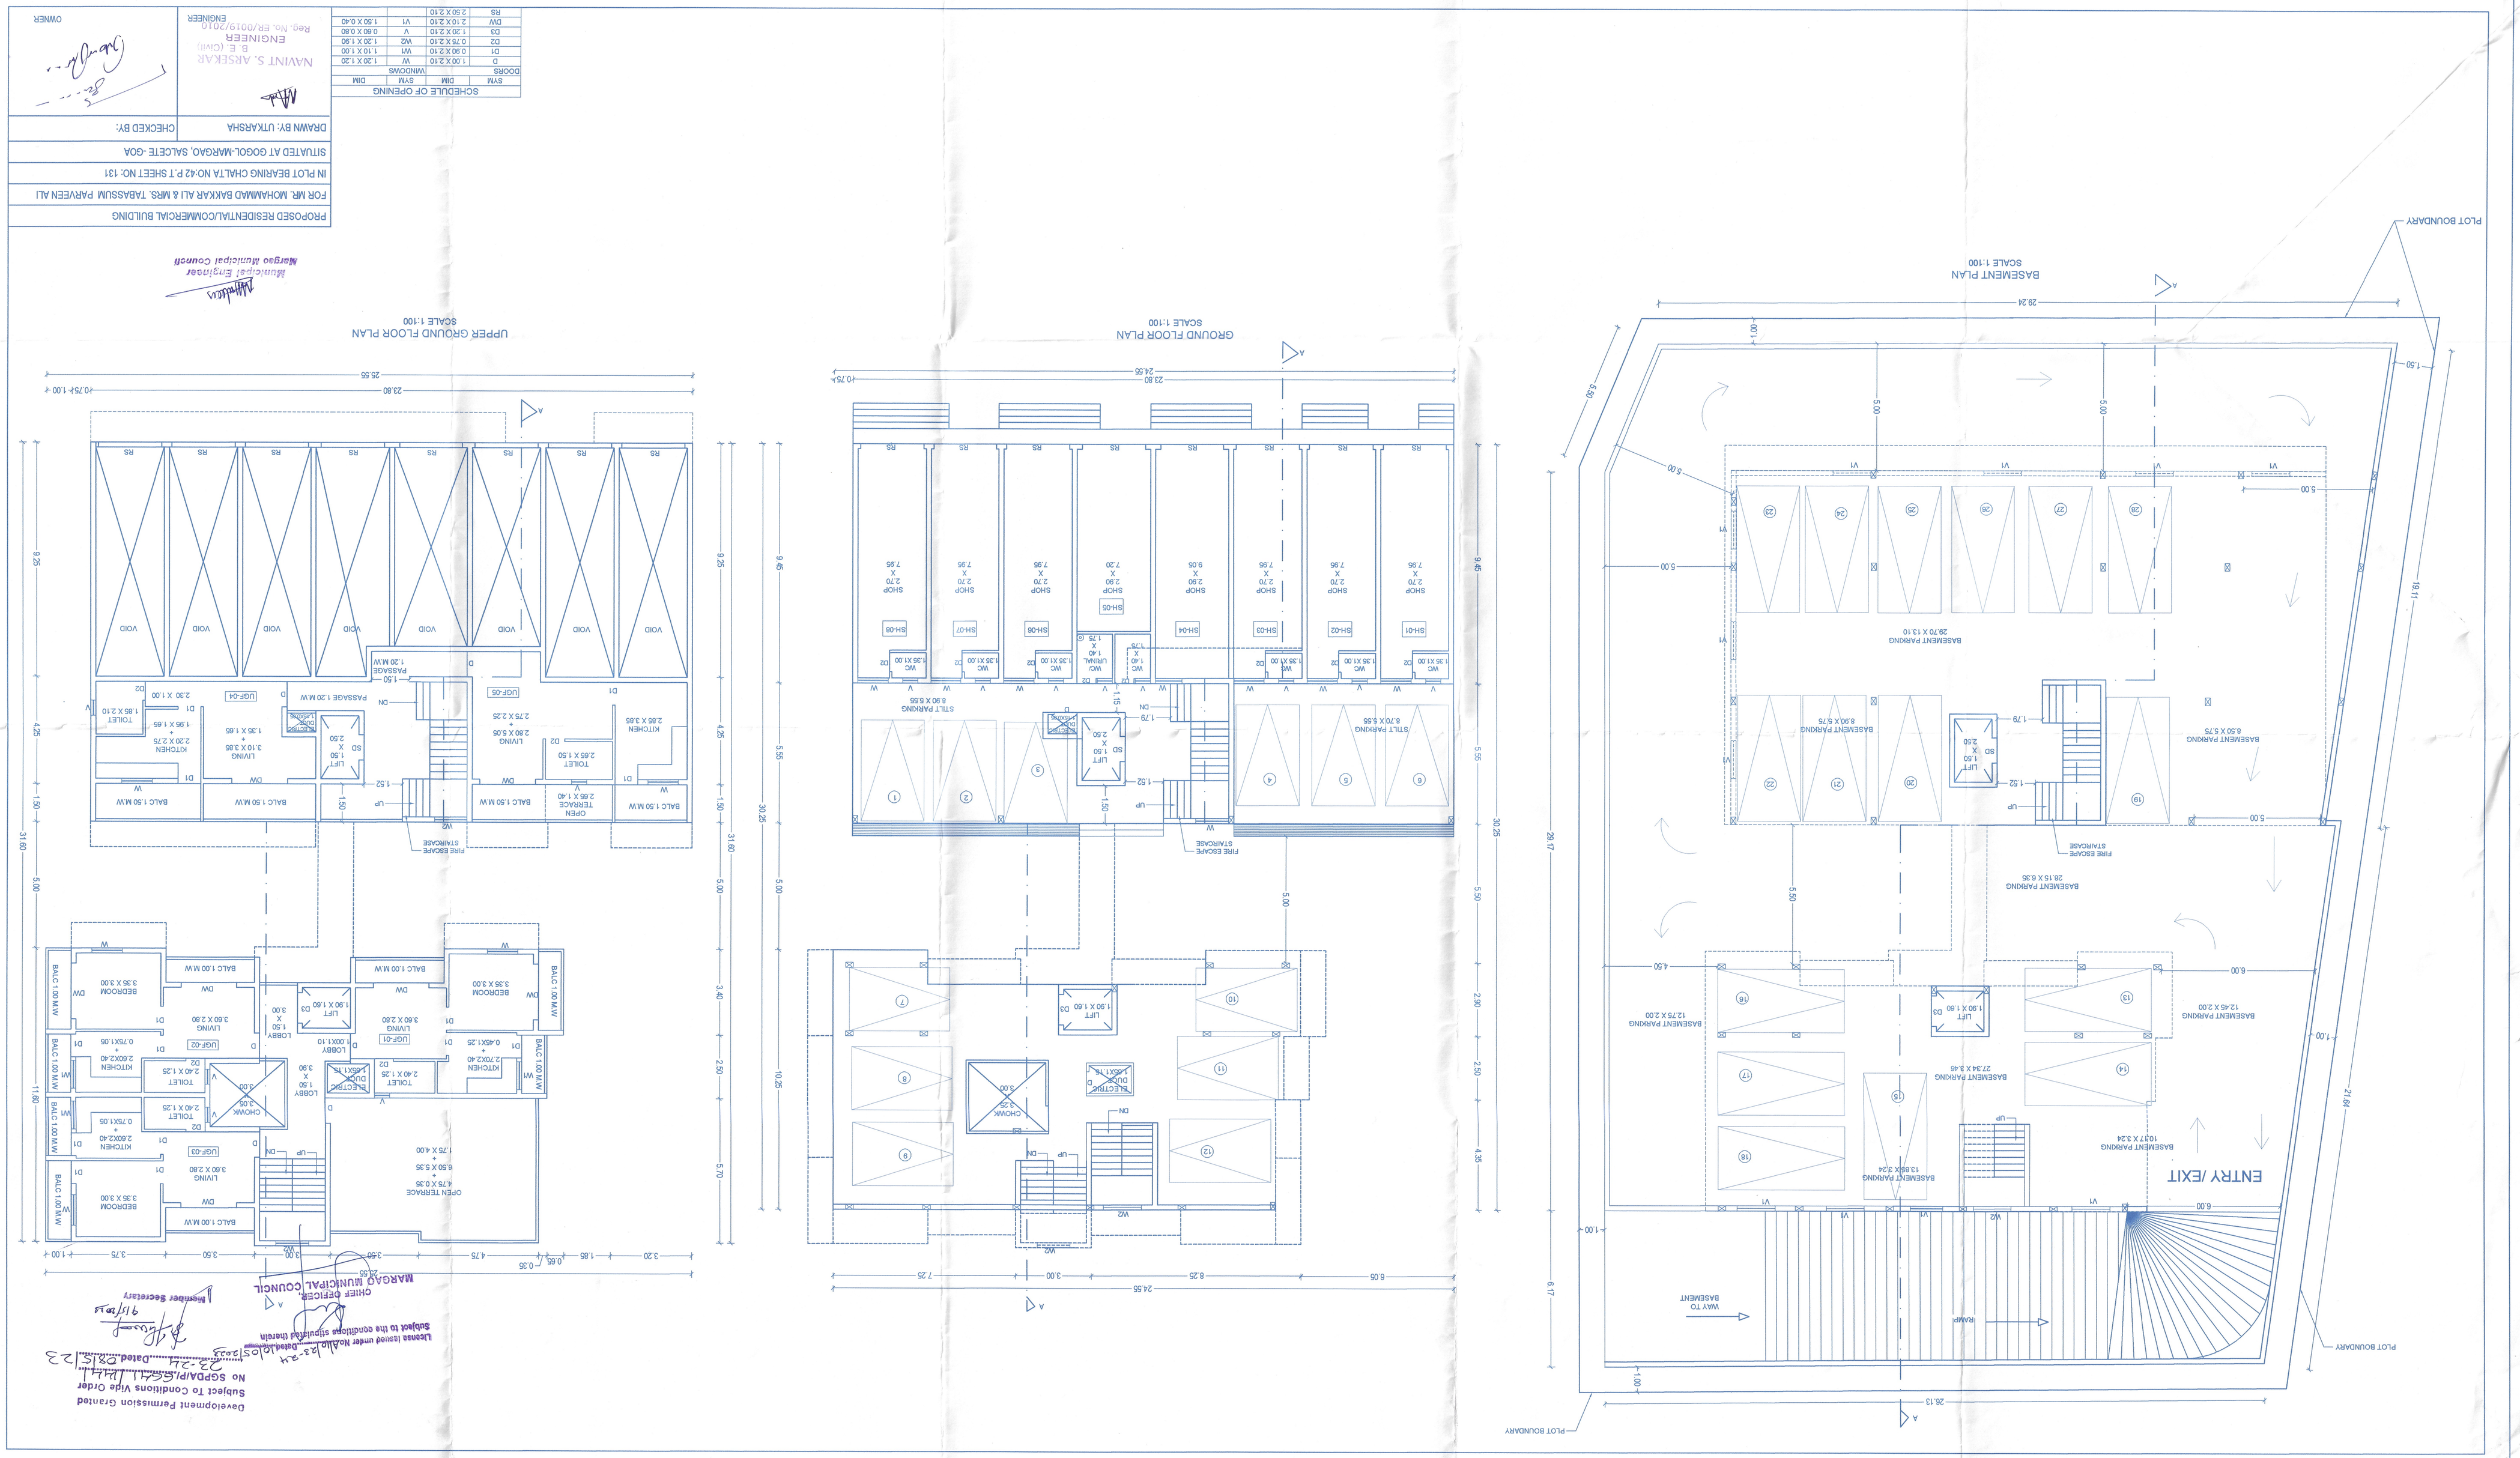

SCHEDULE OF OPENING

DOORS				
SYM	DIM	SYM	DIM	
D	1.00 X 2.10	W	1.20 X 1.20	
D1	0.90 X 2.10	W1	1.10 X 1.20	
D2	0.75 X 2.10	W2	1.20 X 1.00	
D3	1.20 X 2.10	V	0.60 X 0.60	
DW	2.10 X 2.10	V1	1.50 X 0.40	
RS	2.50 X 2.10			

WINDOWS

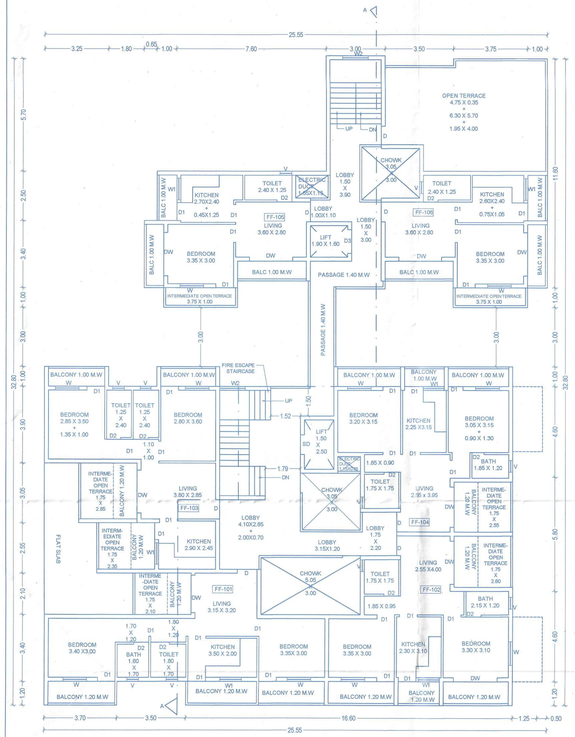

FIRST FLOOR PLAN
SCALE 1:100

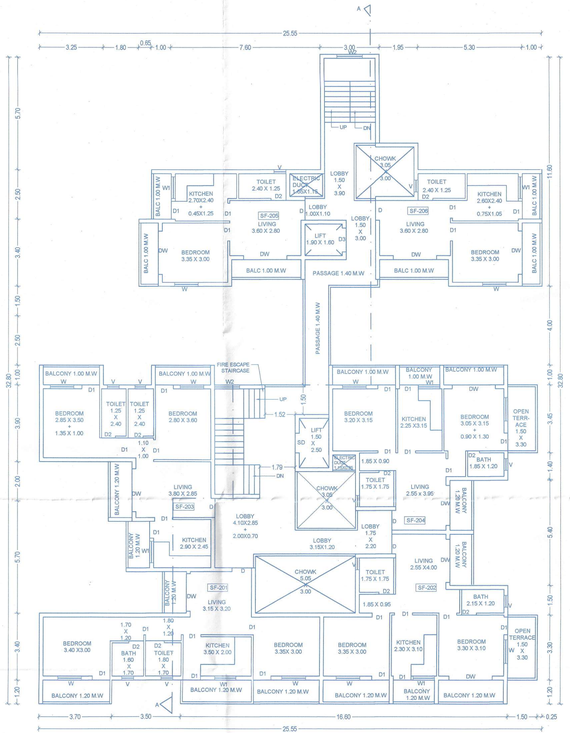

SECOND FLOOR PLAN
SCALE 1:100

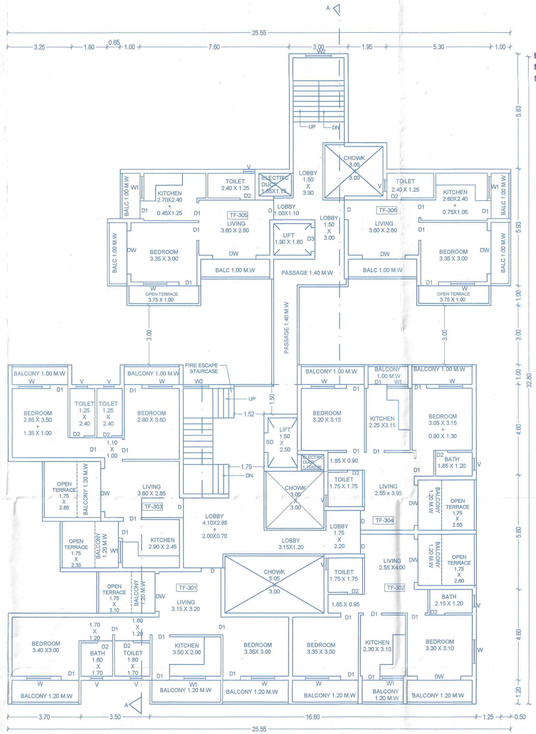

THIRD FLOOR PLAN
SCALE 1:100

Development Permission Granted
Subject To Conditions Vide Order
No SGPDA/P/576/23/1141
23-24 Dated 08/05/23

Member Secretary

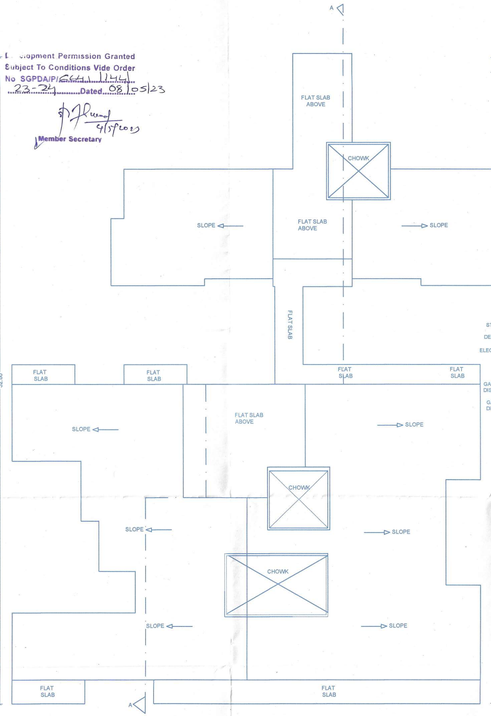

ROOF PLAN
SCALE 1:100

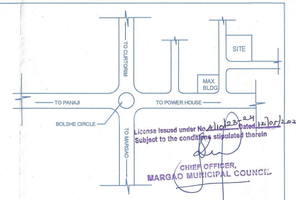

LOCATION PLAN
NOT TO SCALE

License issued under No. 41/2023-24
Subject to the conditions stipulated therein

CHIEF OFFICER,
MARGAO MUNICIPAL COUNCIL

Municipal Engineer
Margao Municipal Council

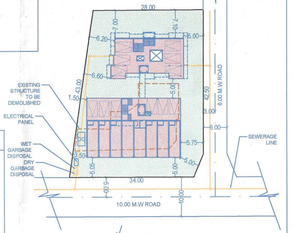

SITE PLAN
SCALE 1:500

N

SCHEDULE OF OPENING					
	SYM	DIM	SYM	DIM
DOORS			WINDOWS	
	D	1.00 X 2.10	W	1.20 X 1.20
	D1	0.90 X 2.10	W1	1.10 X 1.00
	D2	0.75 X 2.10	W2	1.20 X 1.90
	DW	2.10 X 3.10	V	0.60 X 0.60
	RS	2.50 X 2.10	V1	1.50 X 0.40

PROPOSED RESIDENTIAL/COMMERCIAL BUILDING

FOR MR. MOHAMMAD BAKKAR ALI & MRS. TABASSUM PARVEEN ALI

IN PLOT BEARING CHALTA NO:42 P.T SHEET NO: 131

SITUATED AT GOGOL-MARGAO, SALCETE -GOA-

DRAWN BY: UTKARSHA

CHECKED BY:

NAVINT S. ARSEKAR
B. E. (Civil)
ENGINEER
Reg. No. ER/0019/2010

ENGINEER

OWNER