



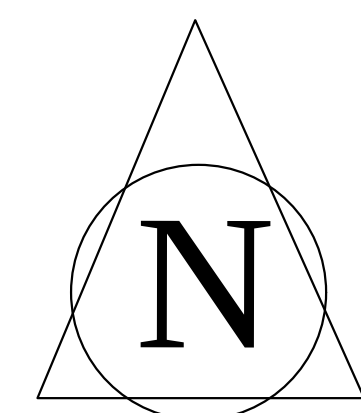

EARLIER EXISTING
OLD SHEDS
WITHOUT R.C.C. SLAB

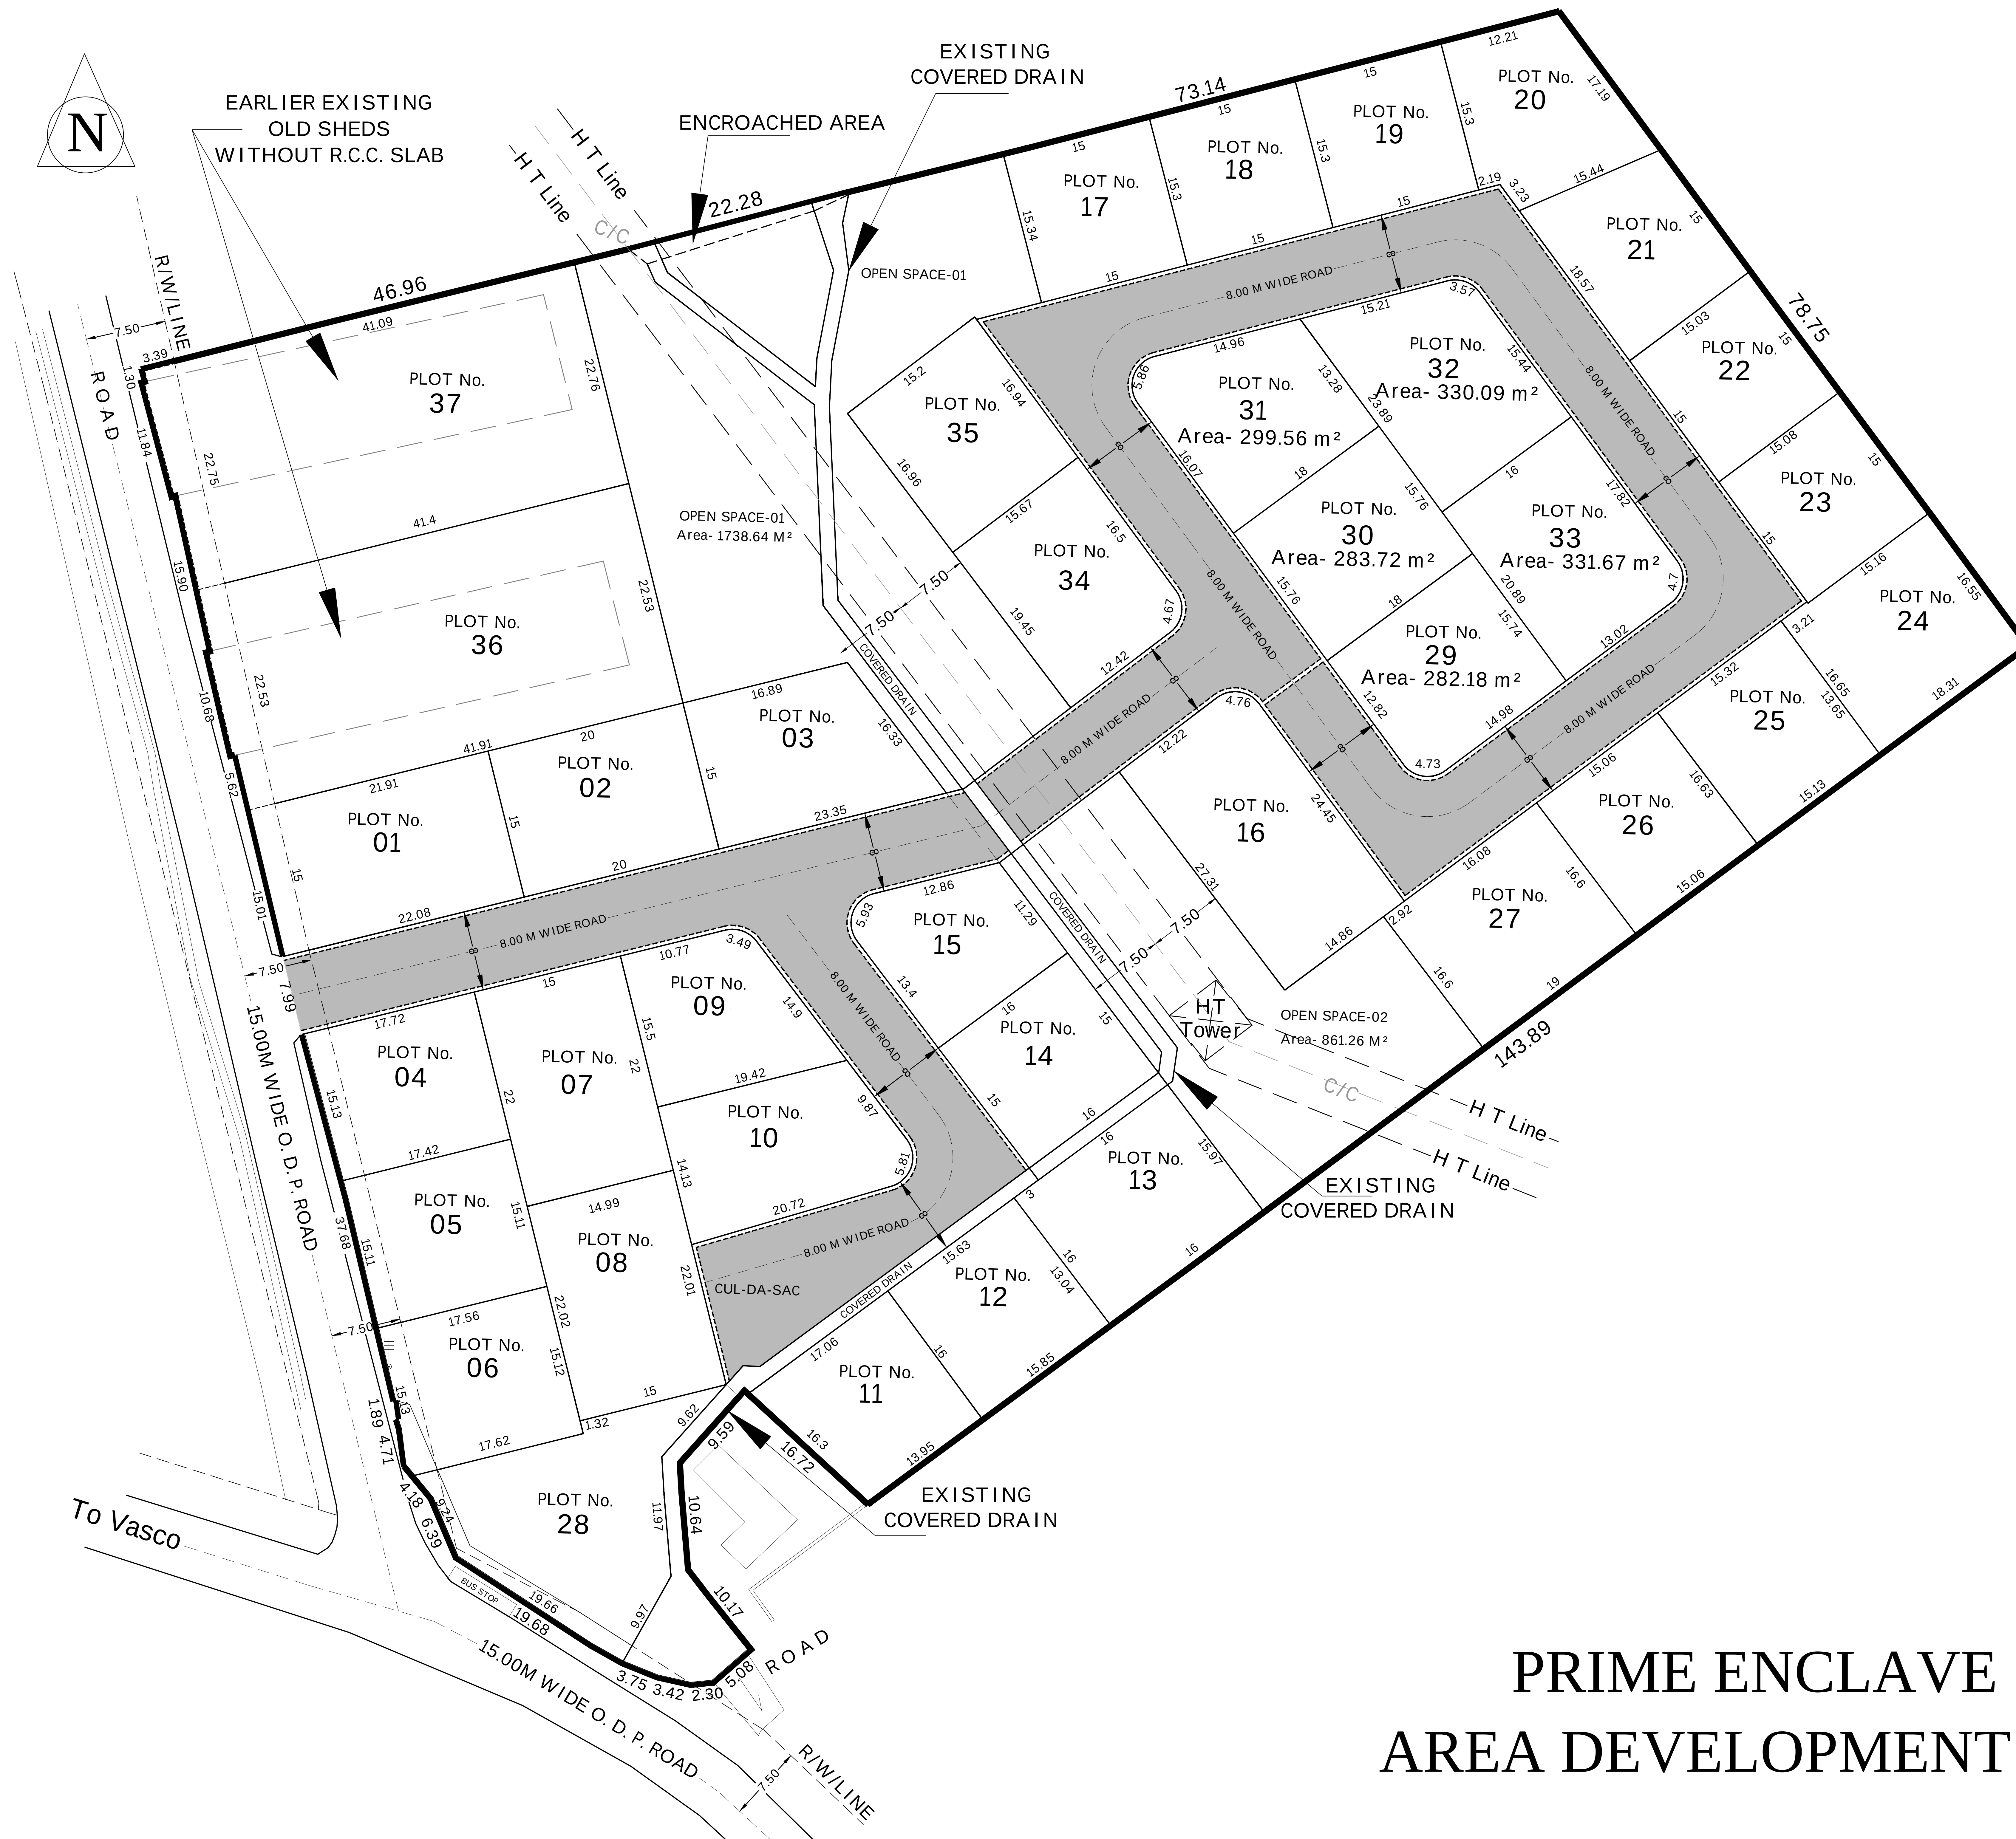

PRIME ENCLAVE AREA DEVELOPMENT PLAN