
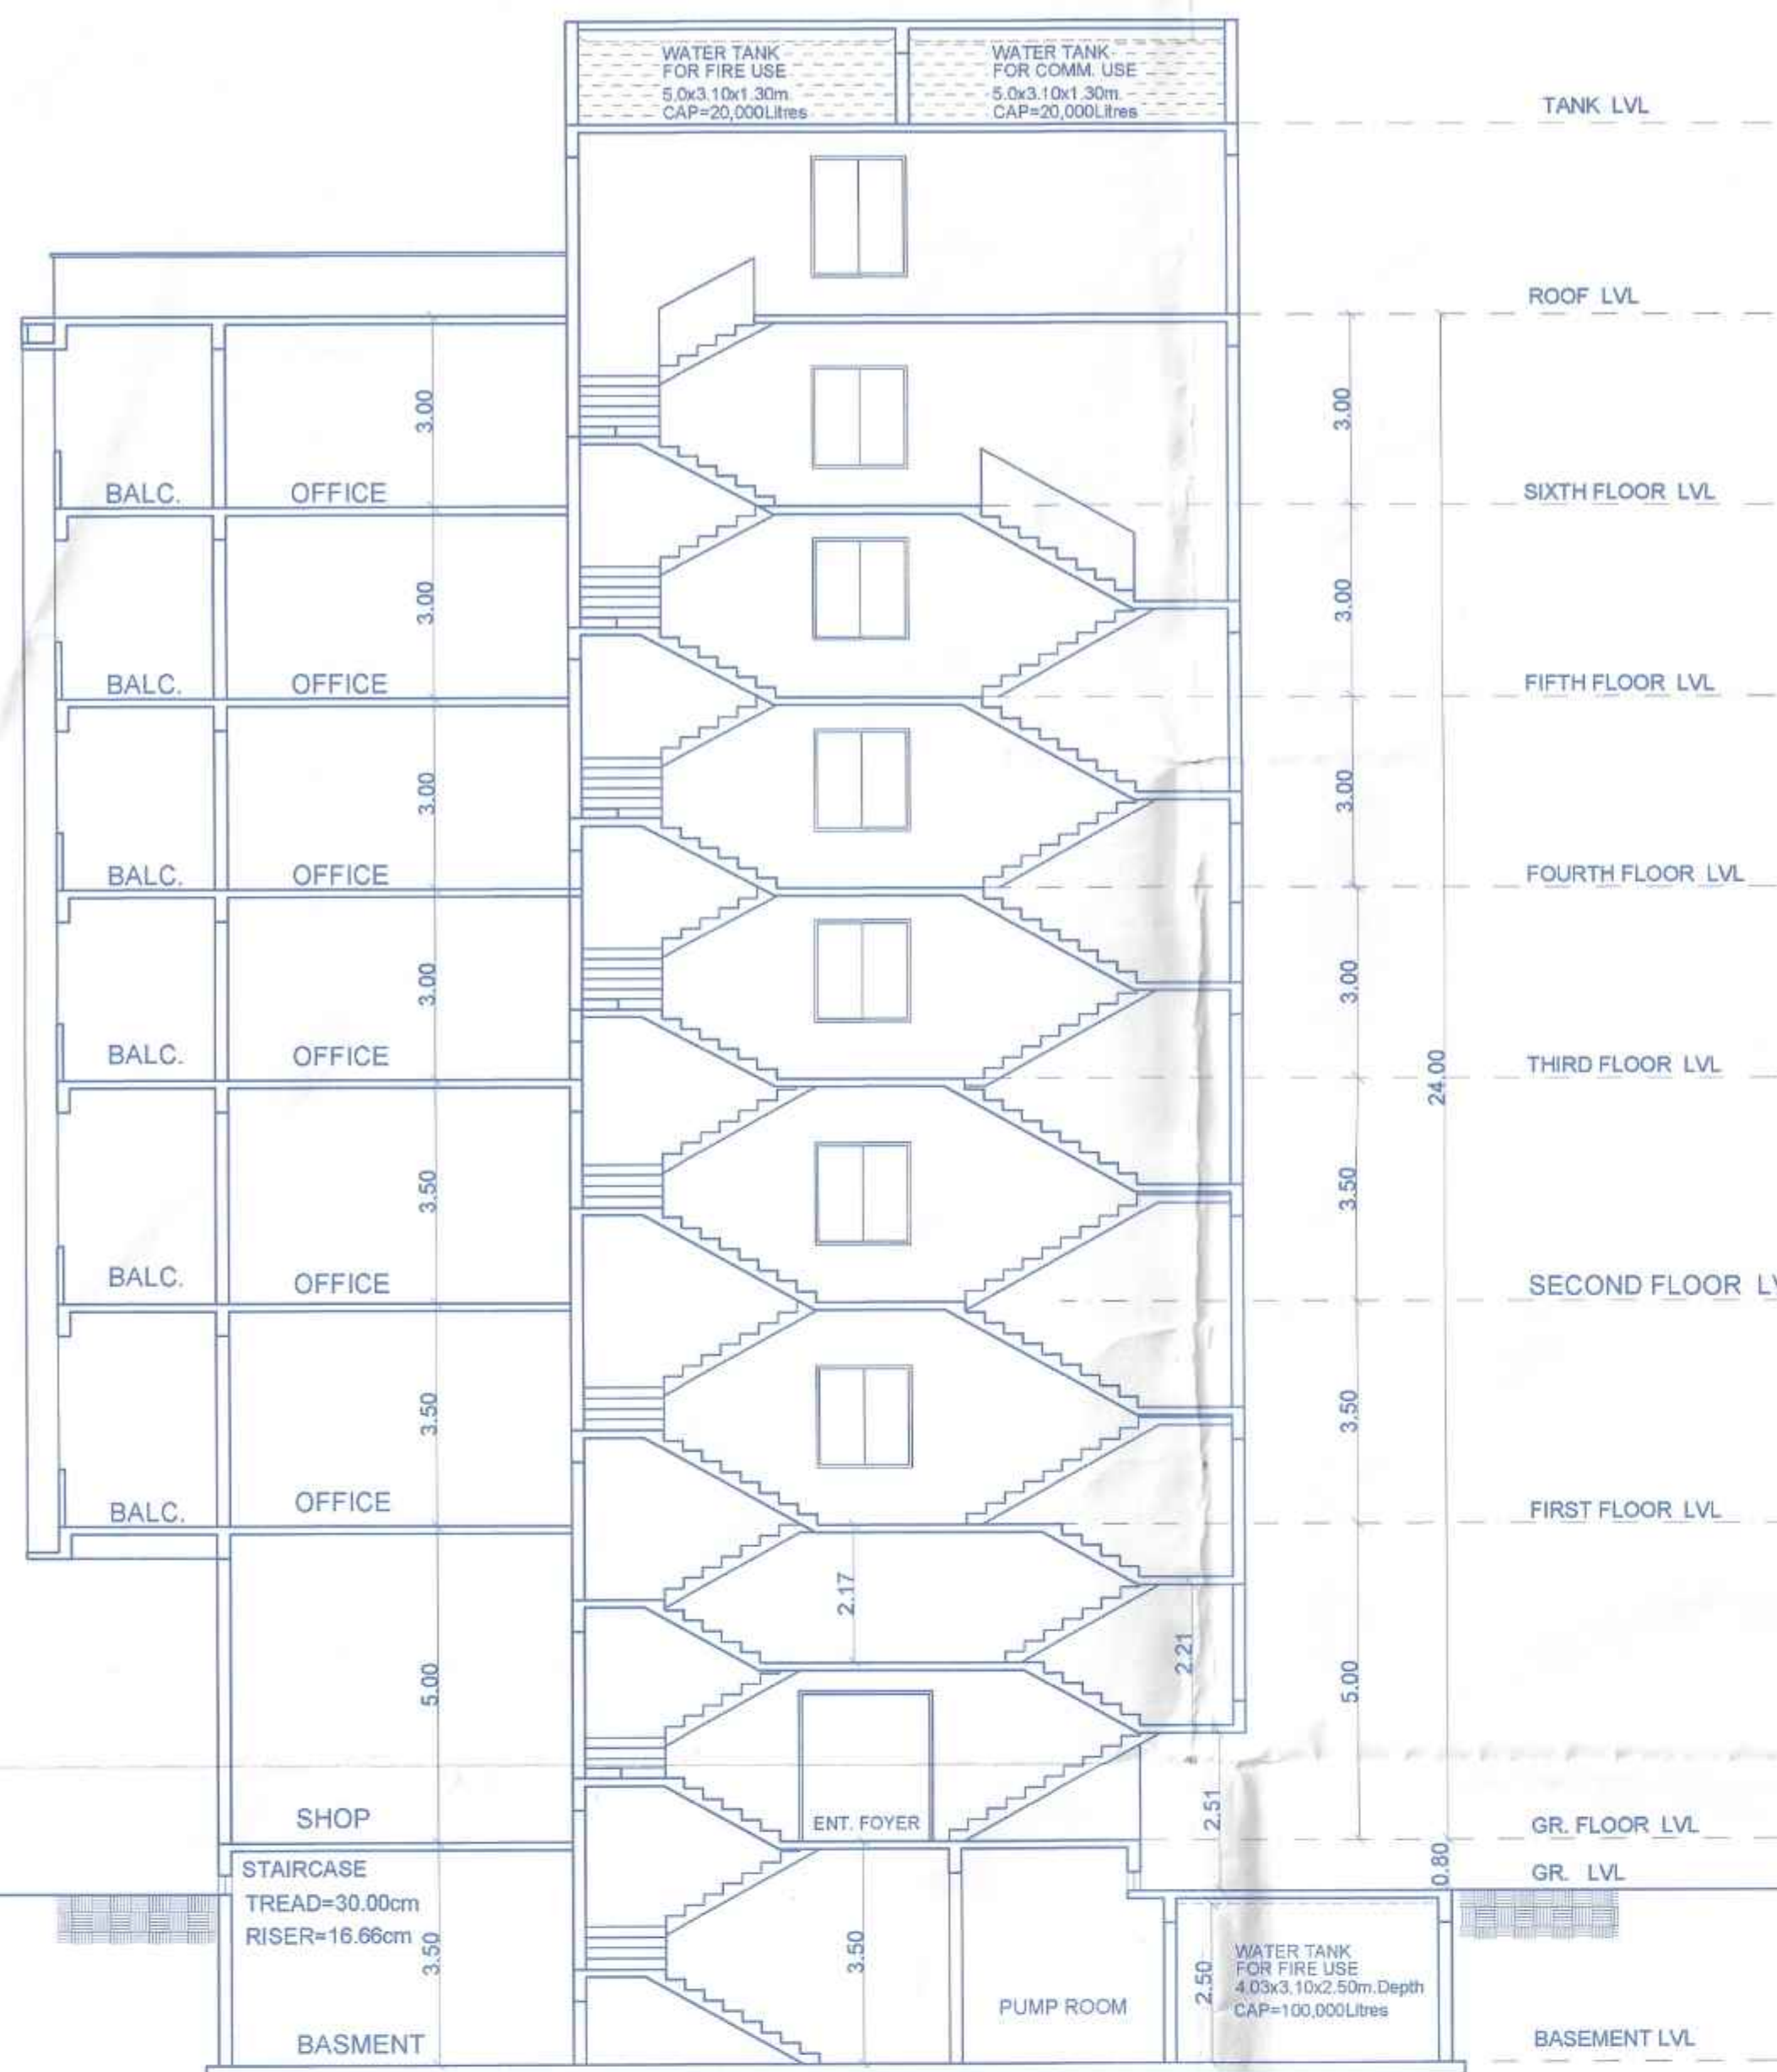
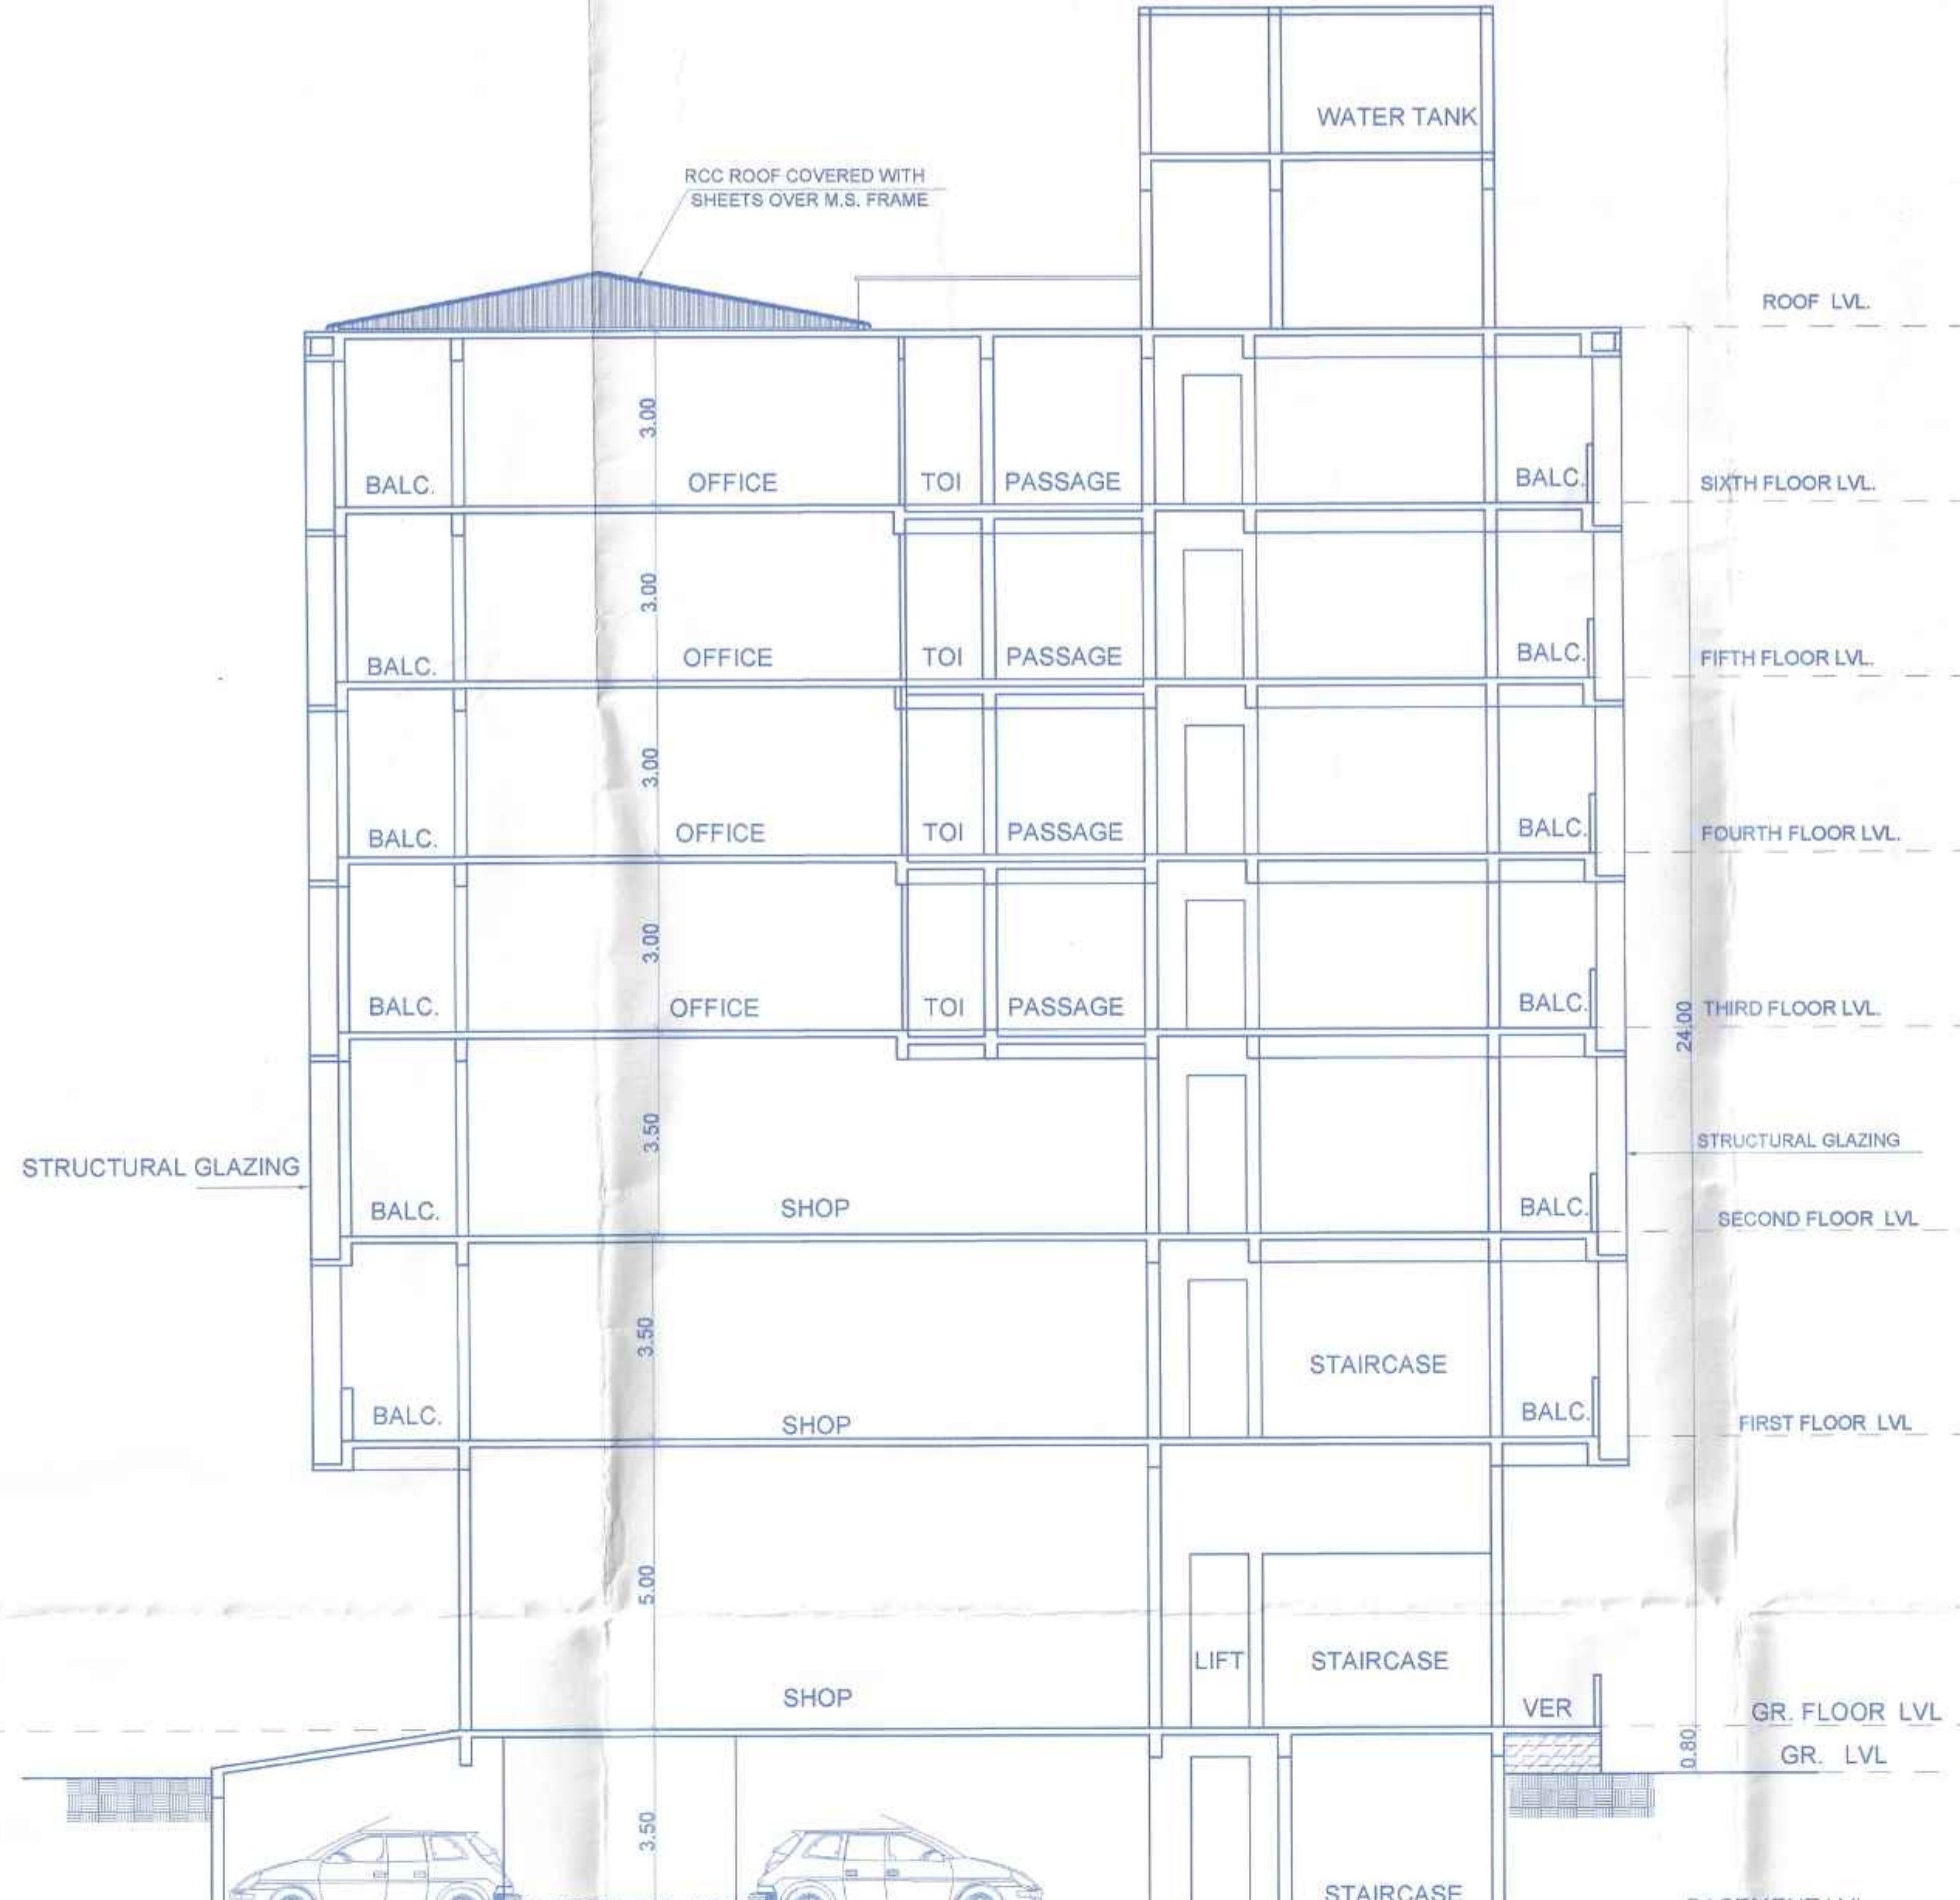
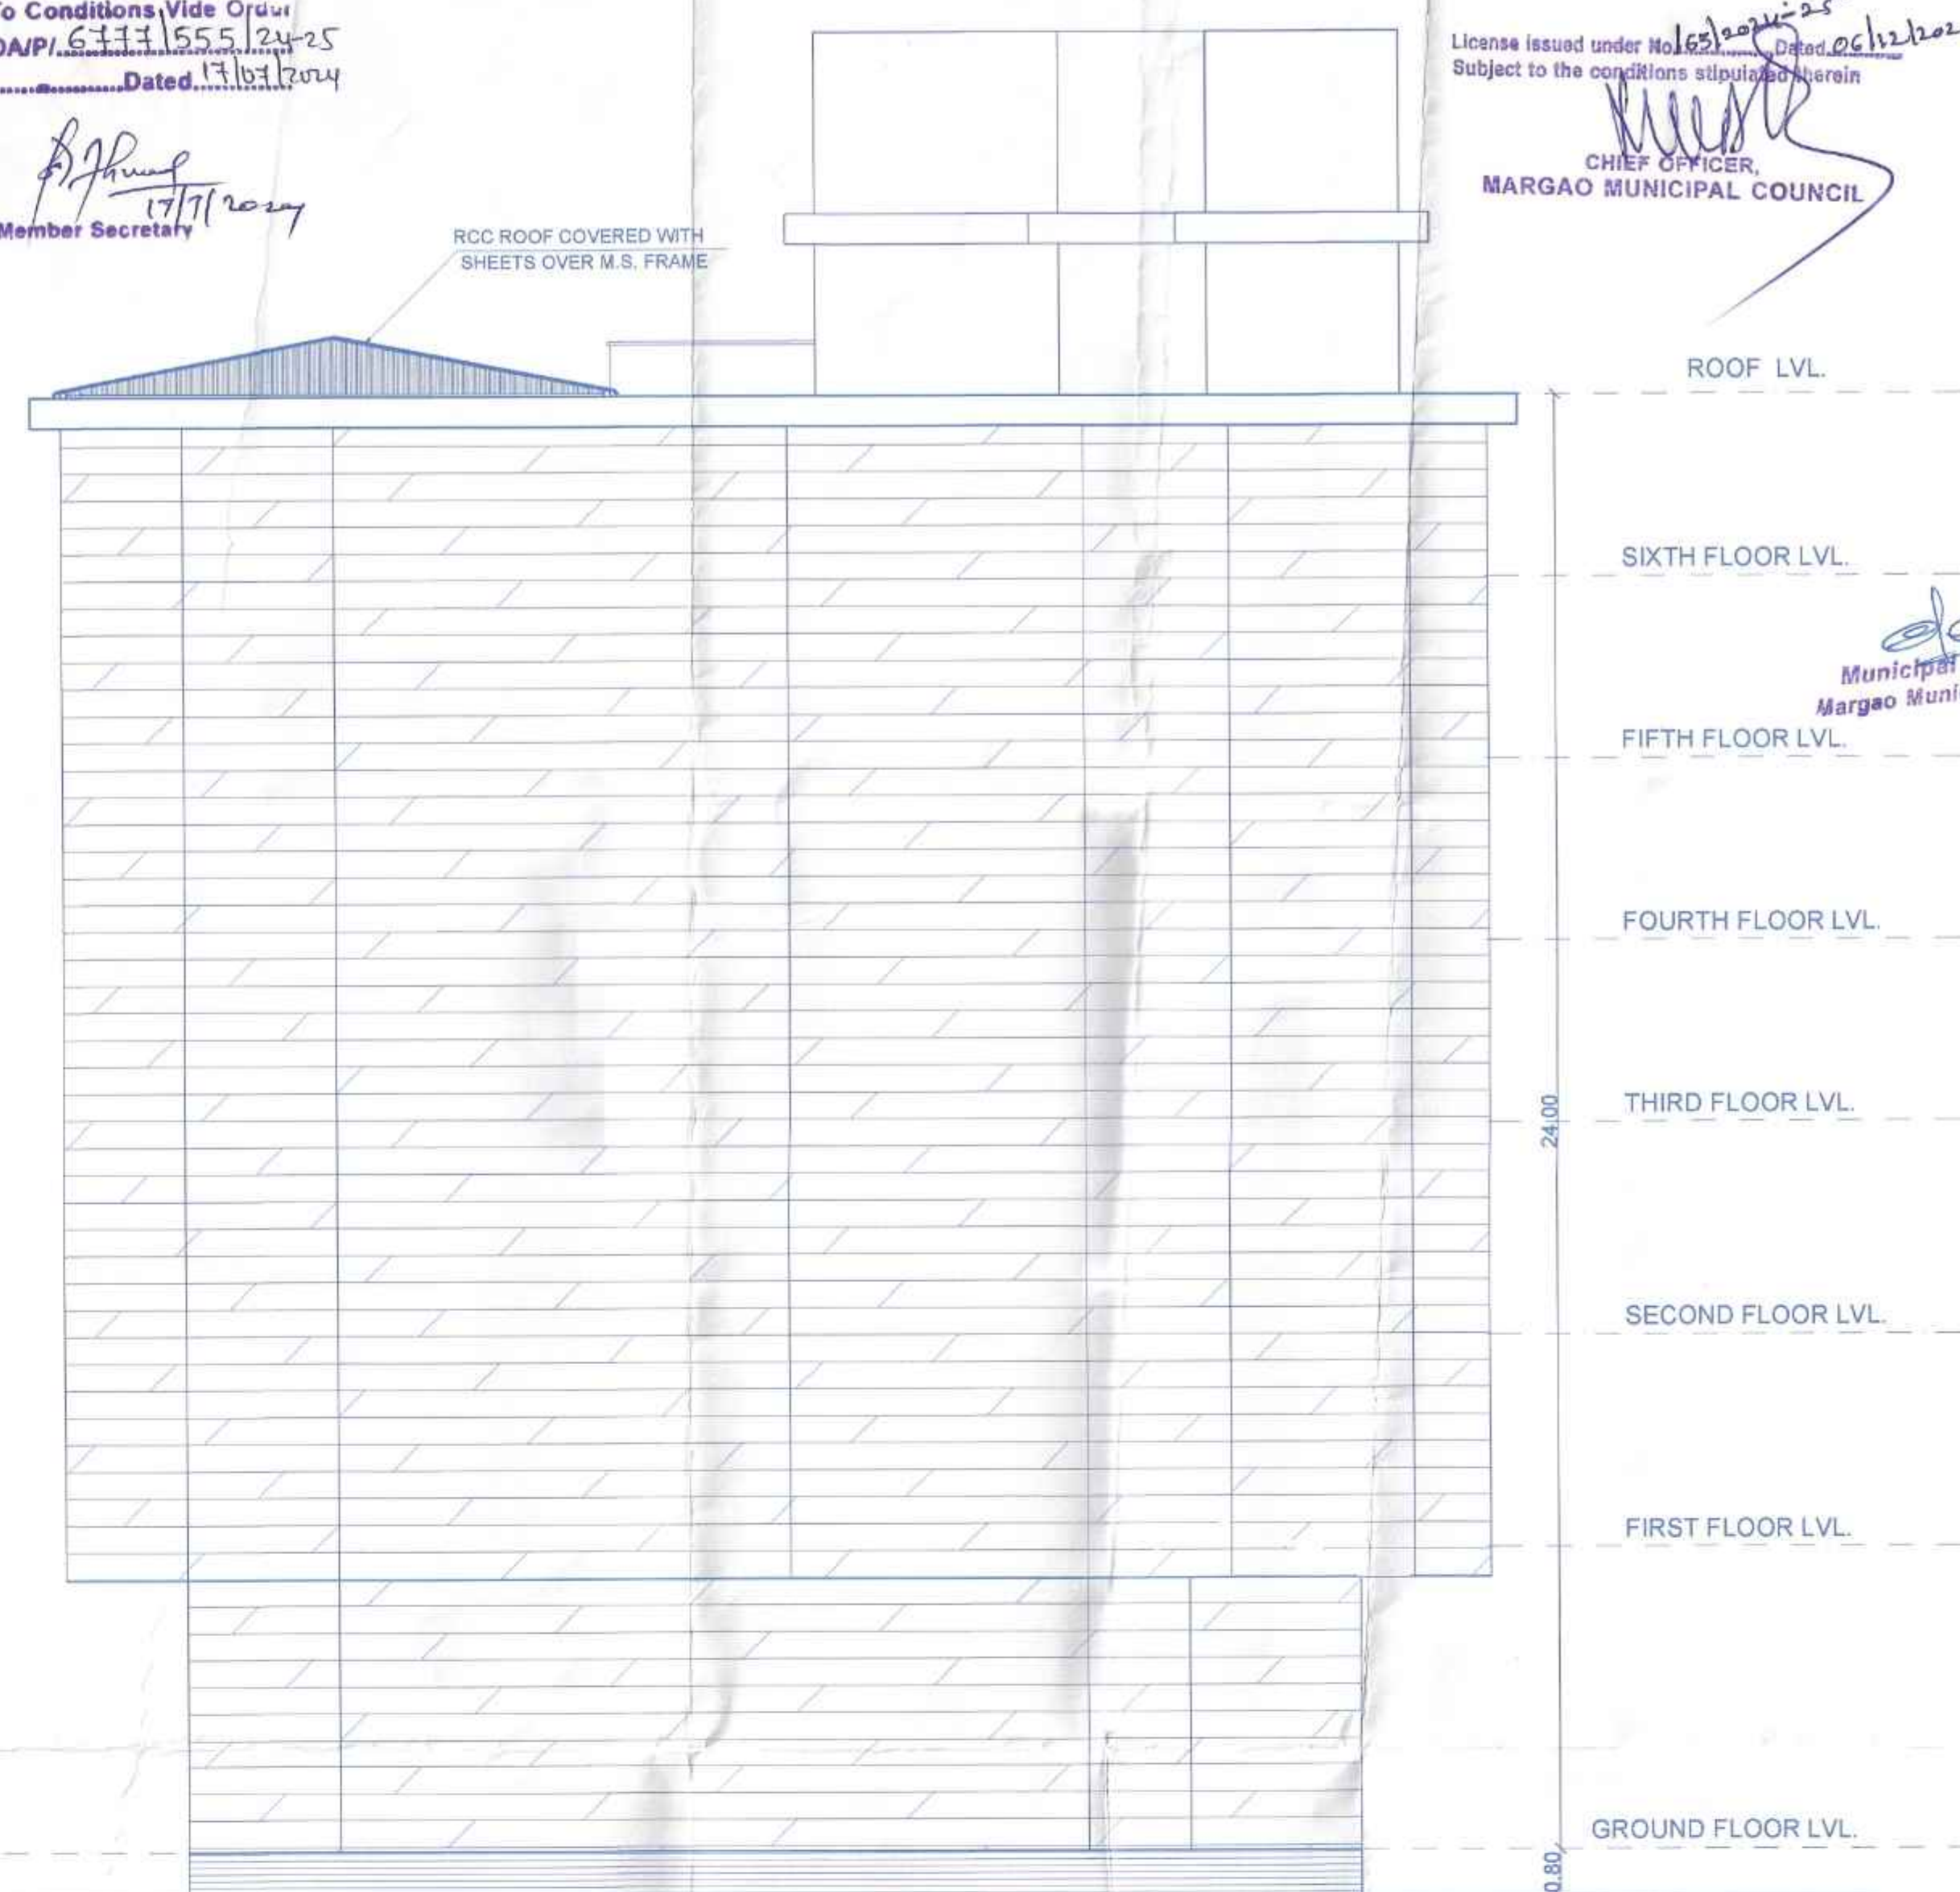
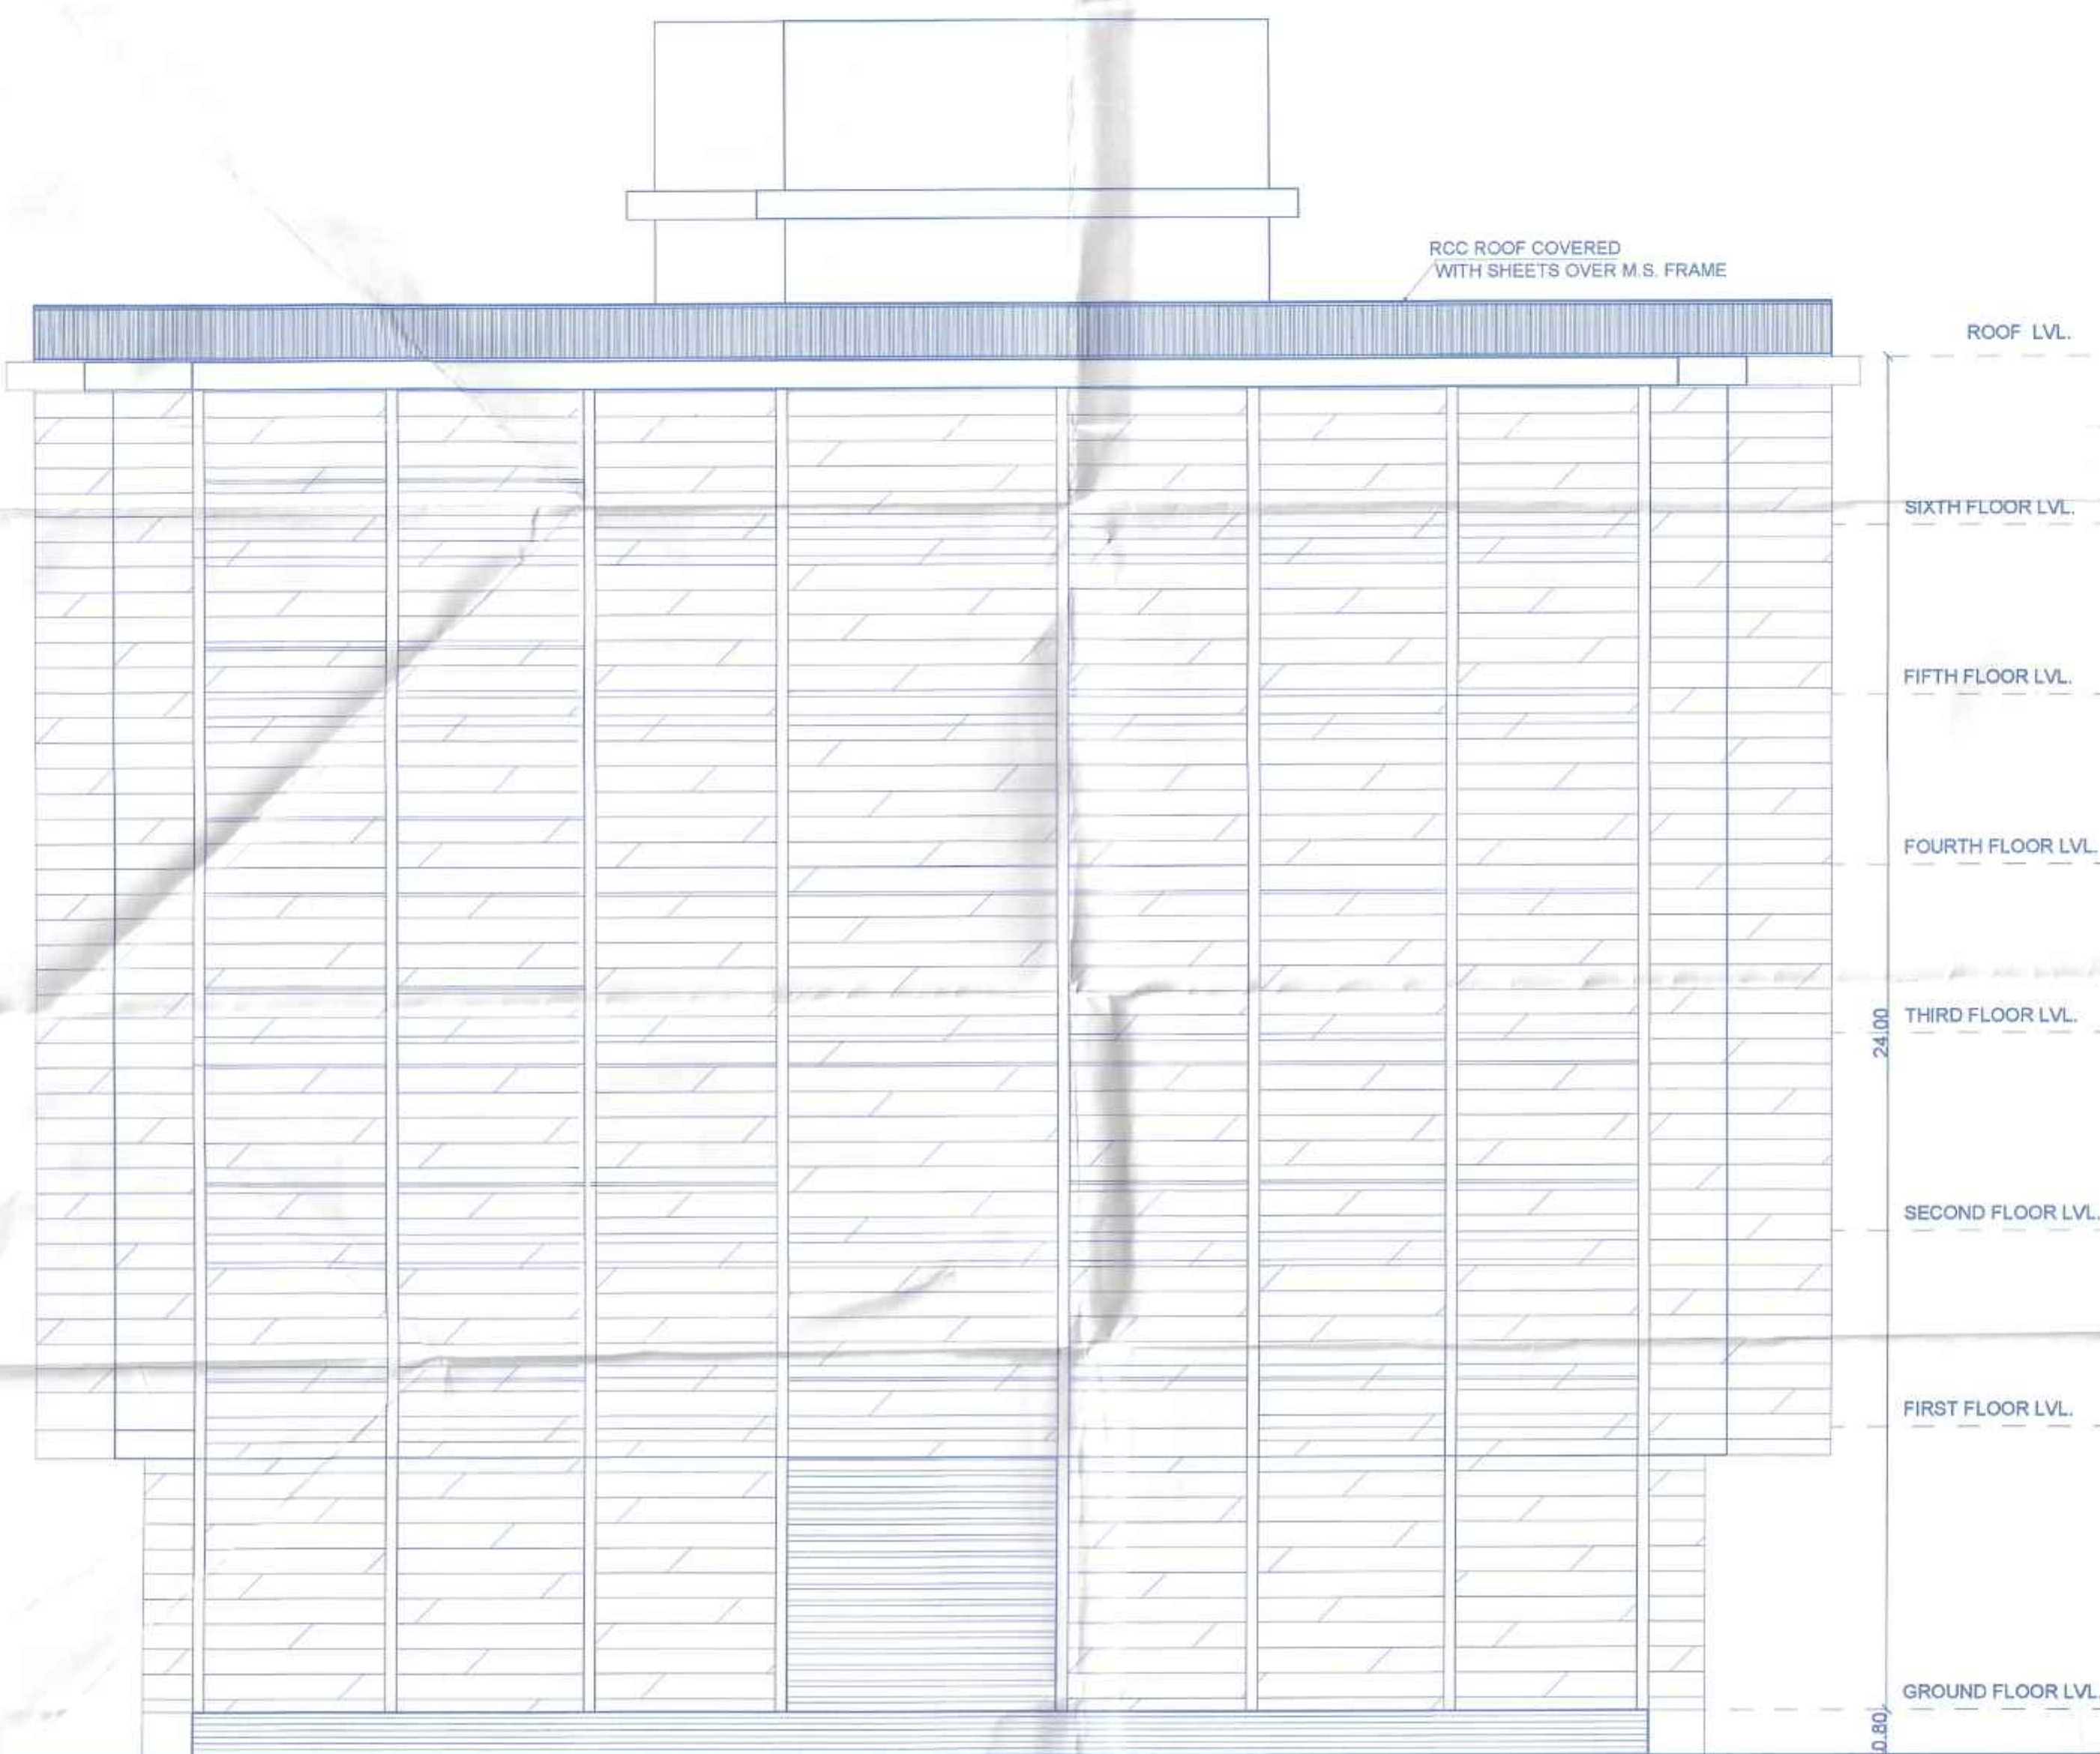


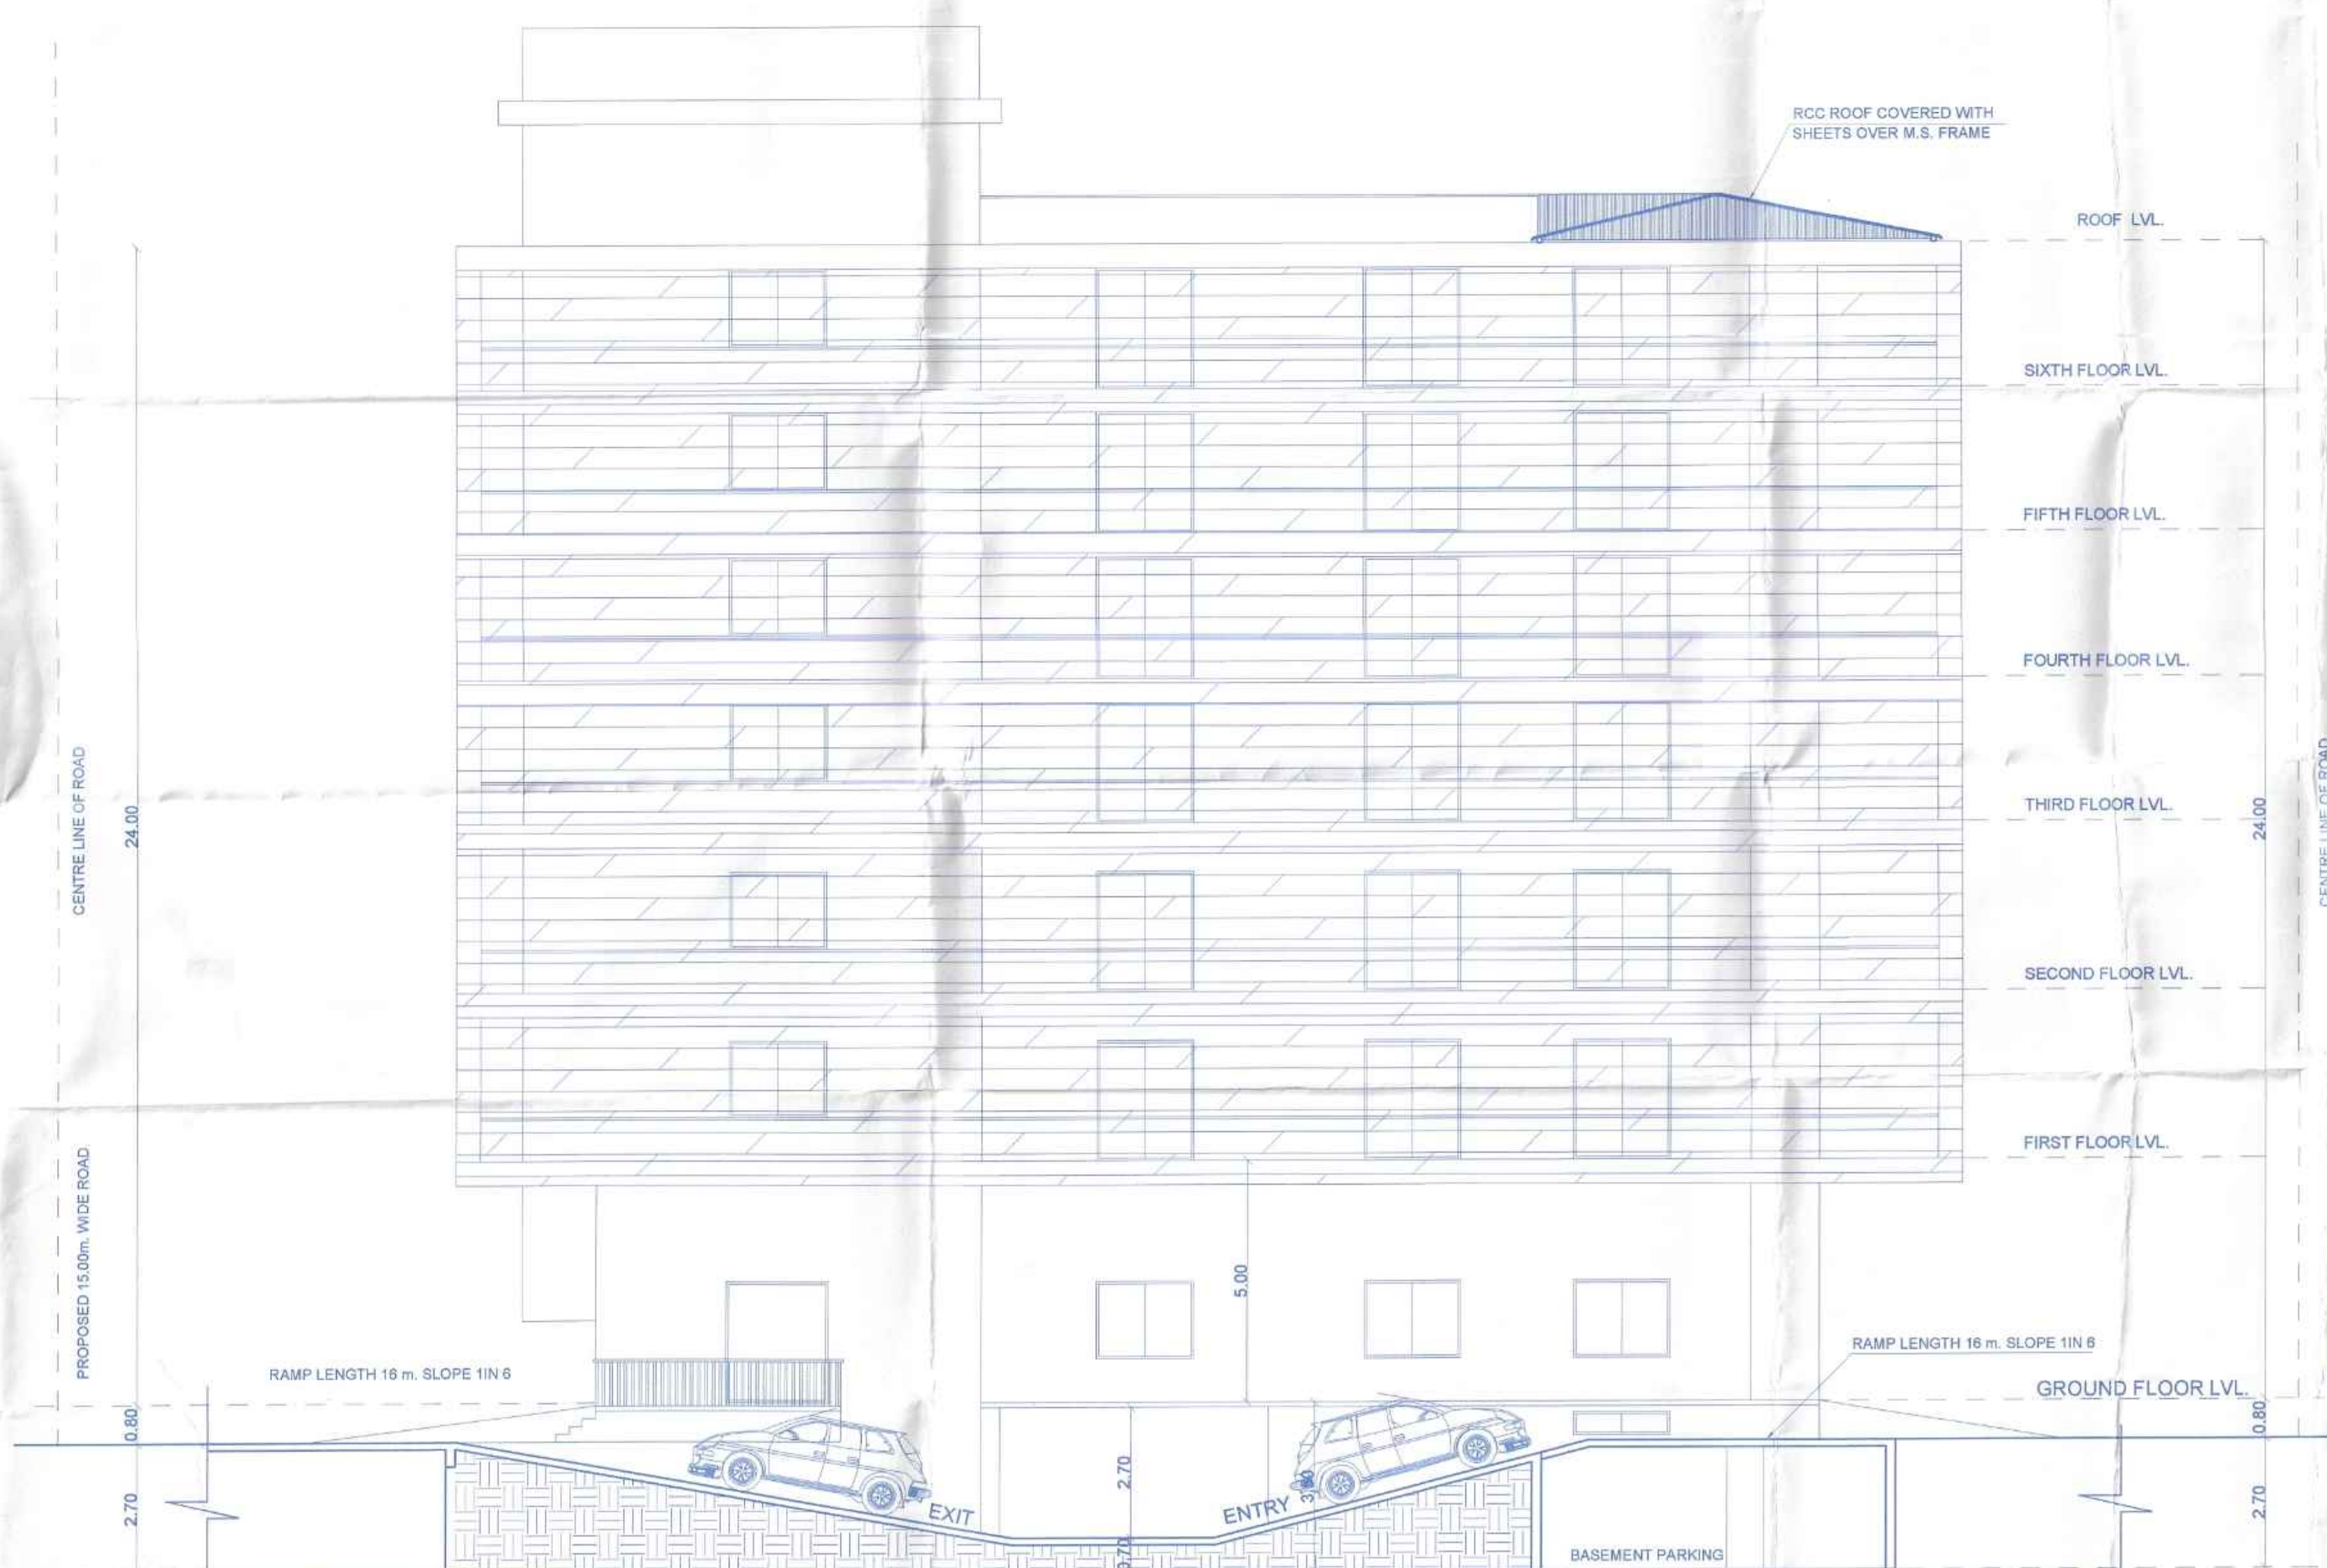

Development Permission Granted
 Subject To Conditions (Vide Order)
 No SGPDA/P/5111/2555/24-25
 Dated 13.01.2024
 Member Secretary

License issued under No. 63/2014-25
 Subject to the conditions stipulated therein
 Chief Officer
 MARGAO MUNICIPAL COUNCIL

OWNER : M/S NANU ESTATES PVT.LTD.
 PROJECT : PROPOSED COMMERCIAL BUILDING IN THE PROPERTY
 SURVEYED UNDER CHALTA NO. 18/P.T.SNO. 41AT MARGAO
 SALCETE- GOA
 SHEET NO. 3
 DATE : 19/ 02/2024
 OWNER
 ARCHITECT