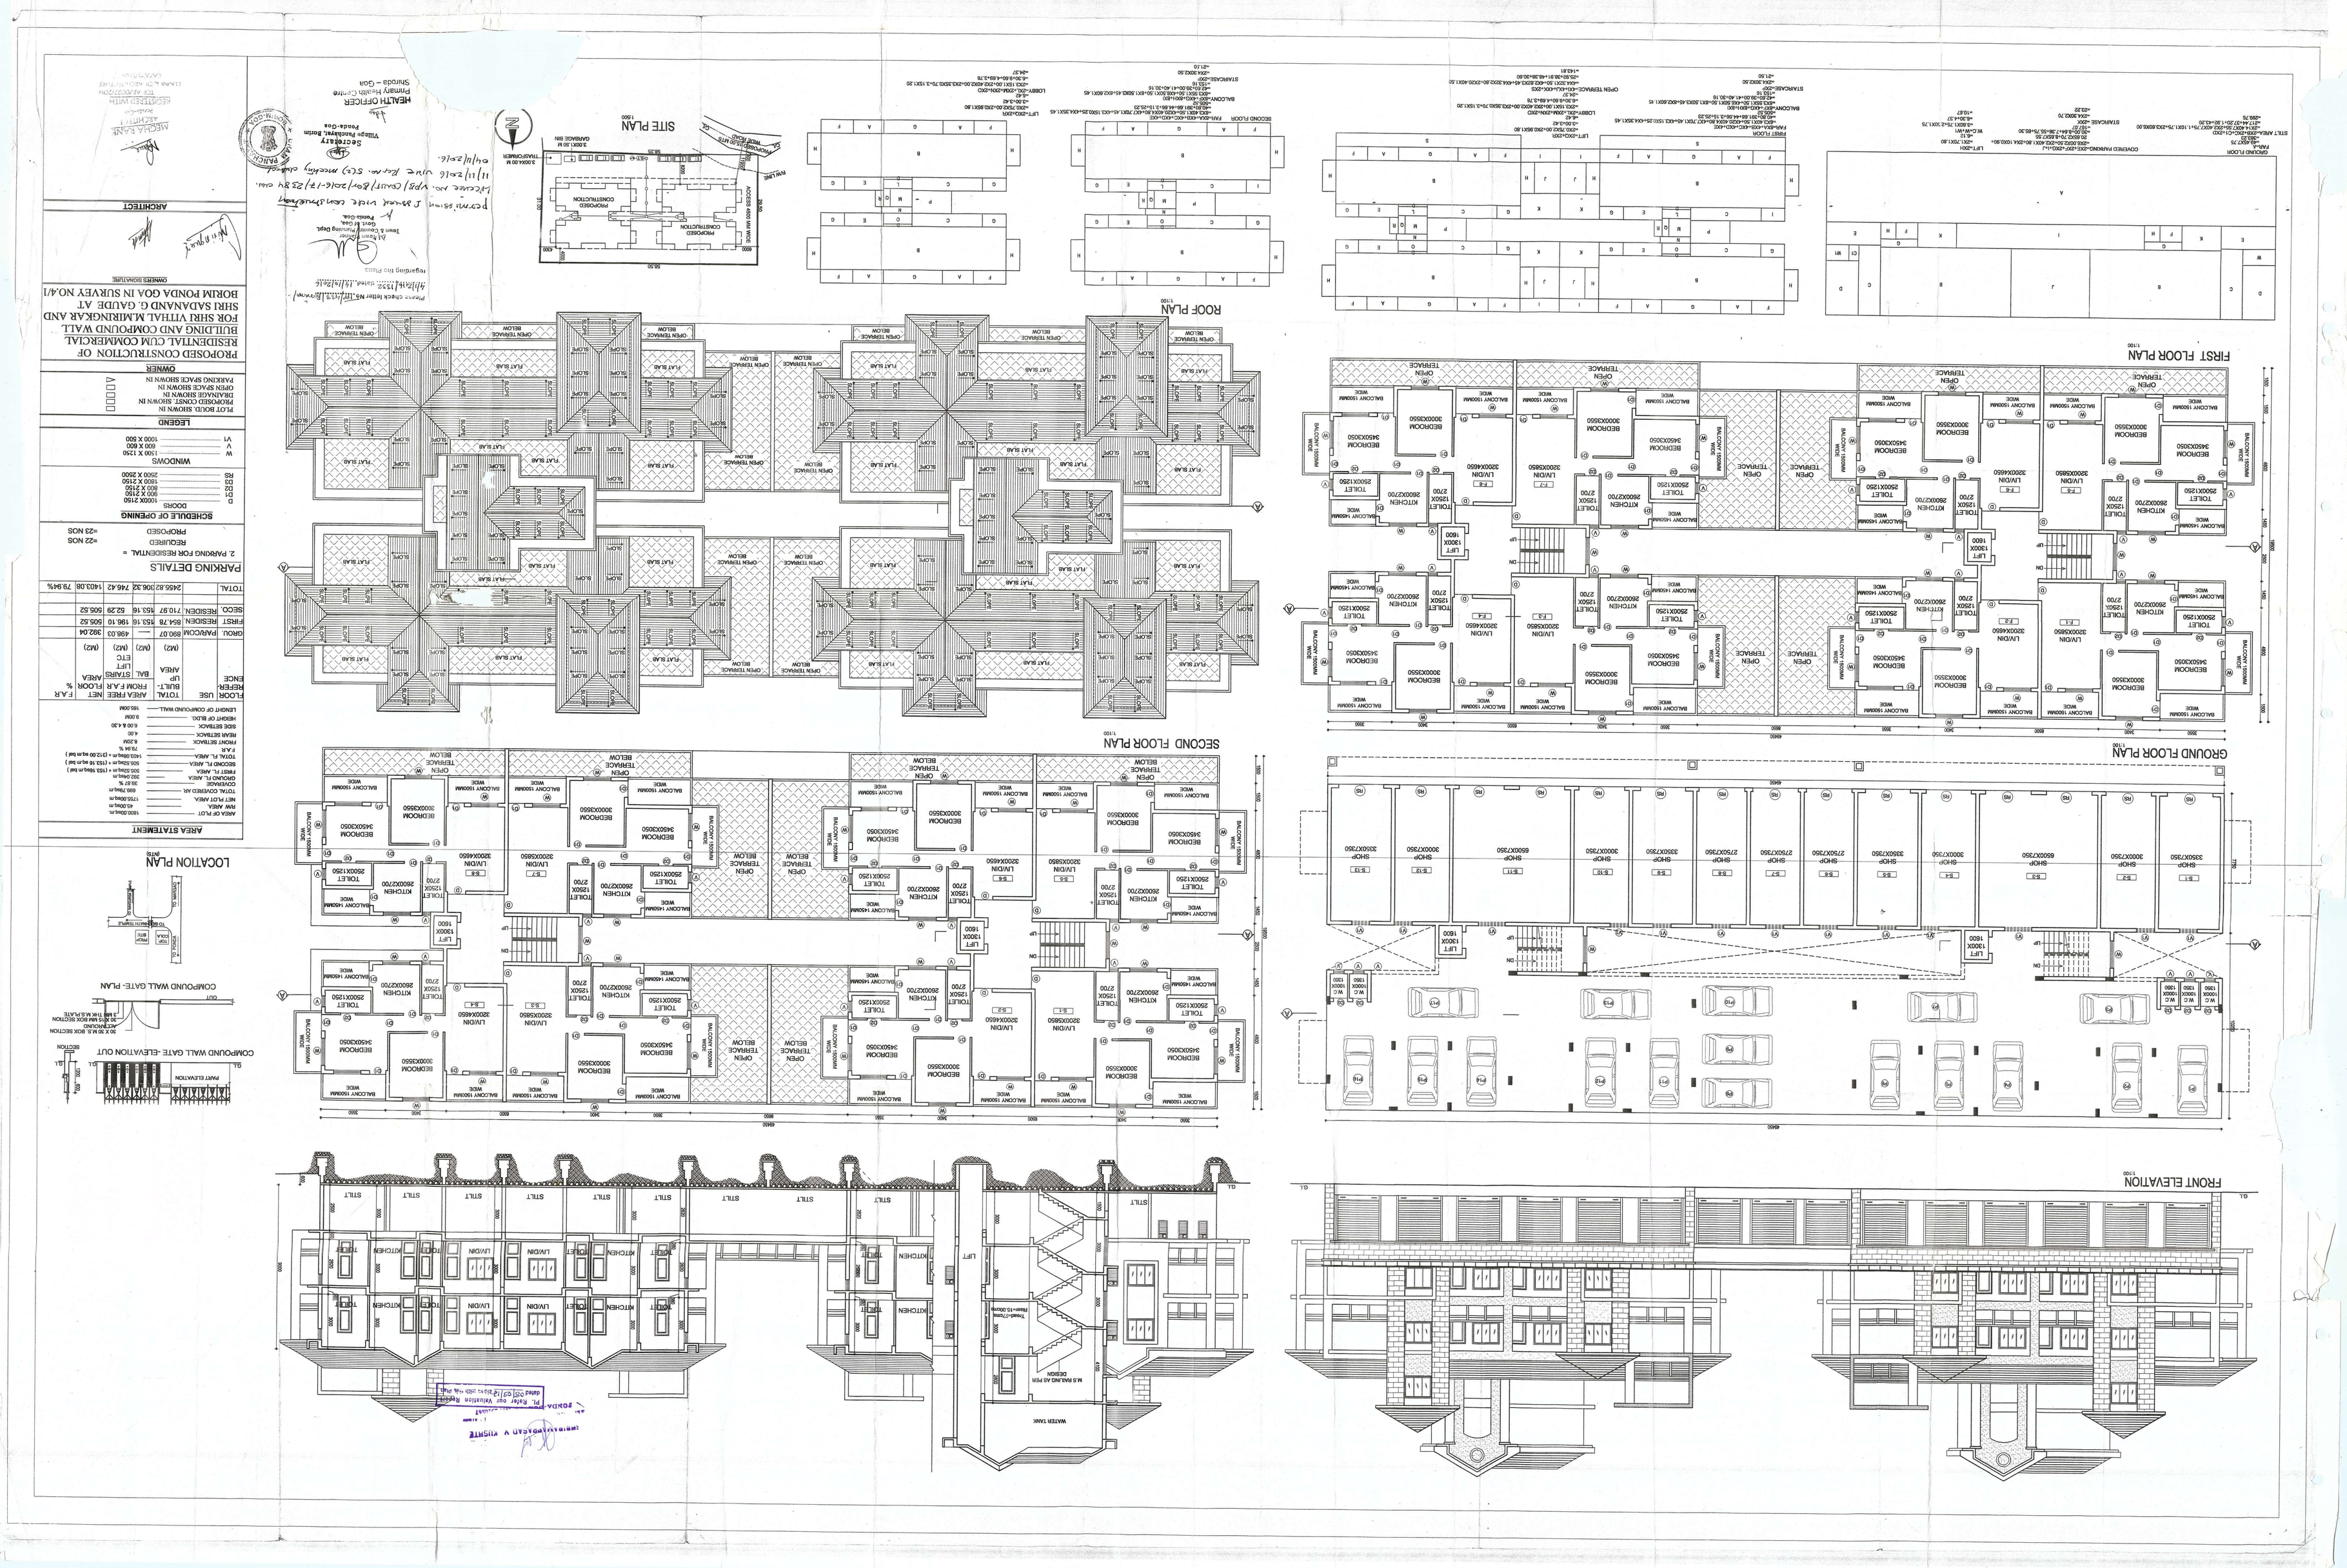
PROPOSED CONSTRUCTION OF RESIDENTIAL CUM COMMERCIAL BUILDING AND COMPOUND WALL FOR SHRI VITHAL M.HARMGAR AND SHRI SADANANDG. GAUDE AT BORIM PONDA GOA IN SURVEY NO.4/1
OWNERS SIGNATURE
ARCHITECT
AREA STATEMENT
LOCATION PLAN
COMPOUND WALL GATE -PLAN
COMPOUND WALL GATE -ELEVATION OUT
SCHEDULE OF OPENING
PARKING DETAILS
LEGEND
OWNER
SITE PLAN
ROOF PLAN
SECOND FLOOR PLAN
FIRST FLOOR PLAN
GROUND FLOOR PLAN
FRONT ELEVATION
WATER TANK
HEALTH OFFICER
Primary Health Centre
Sanquelim - Goa
Secretary
Village Panchayat Borim
Ponda-Goa
Town & Country Planning Dept.
Govt. of Goa.
Panaji-Goa