
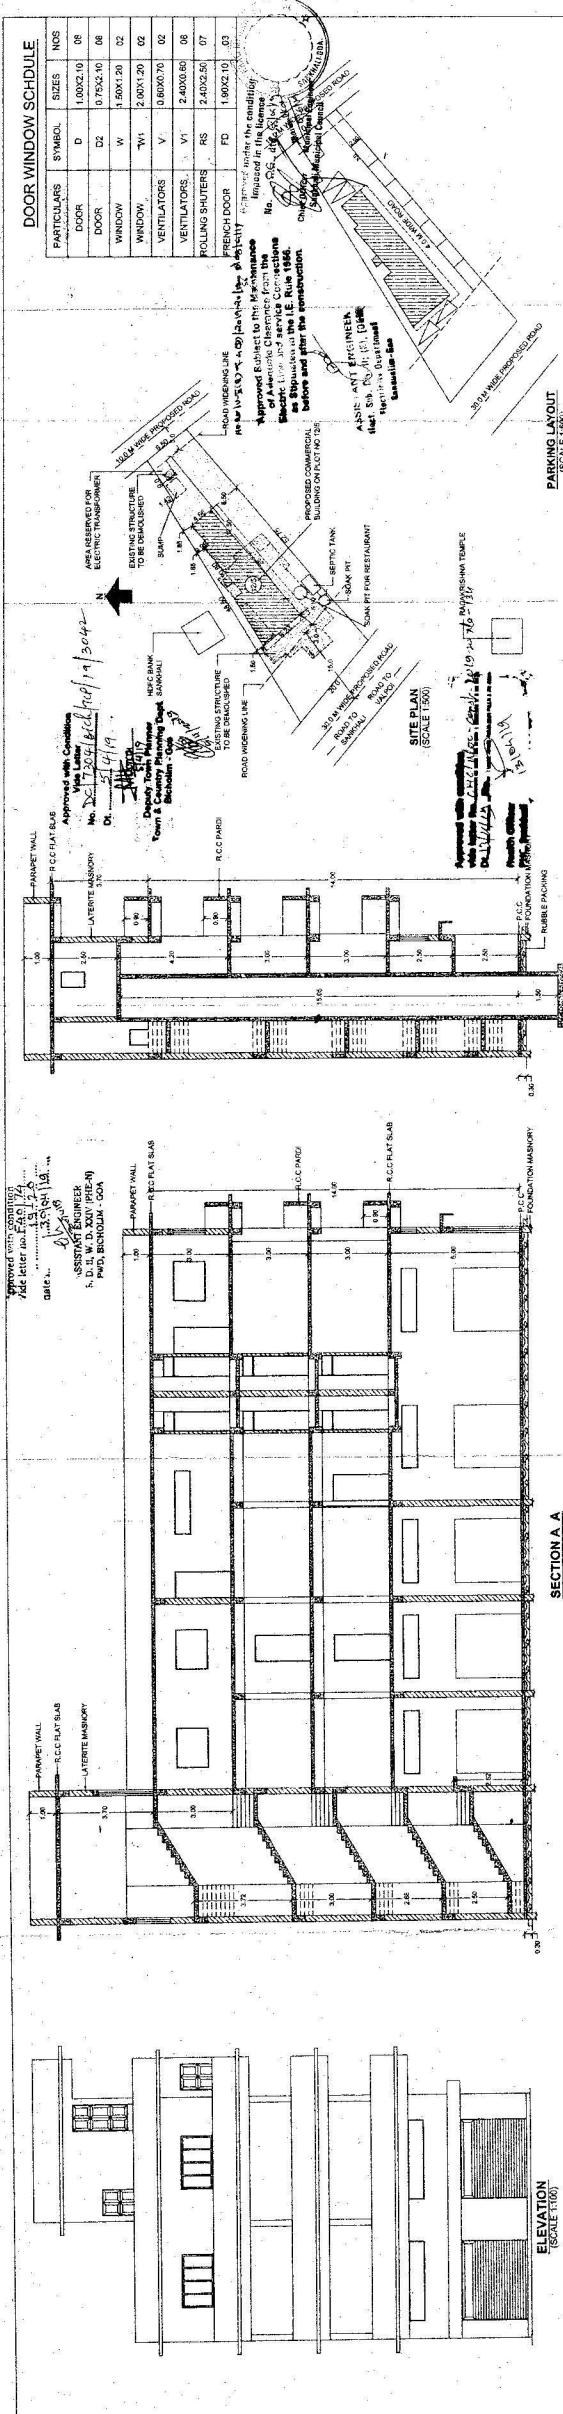


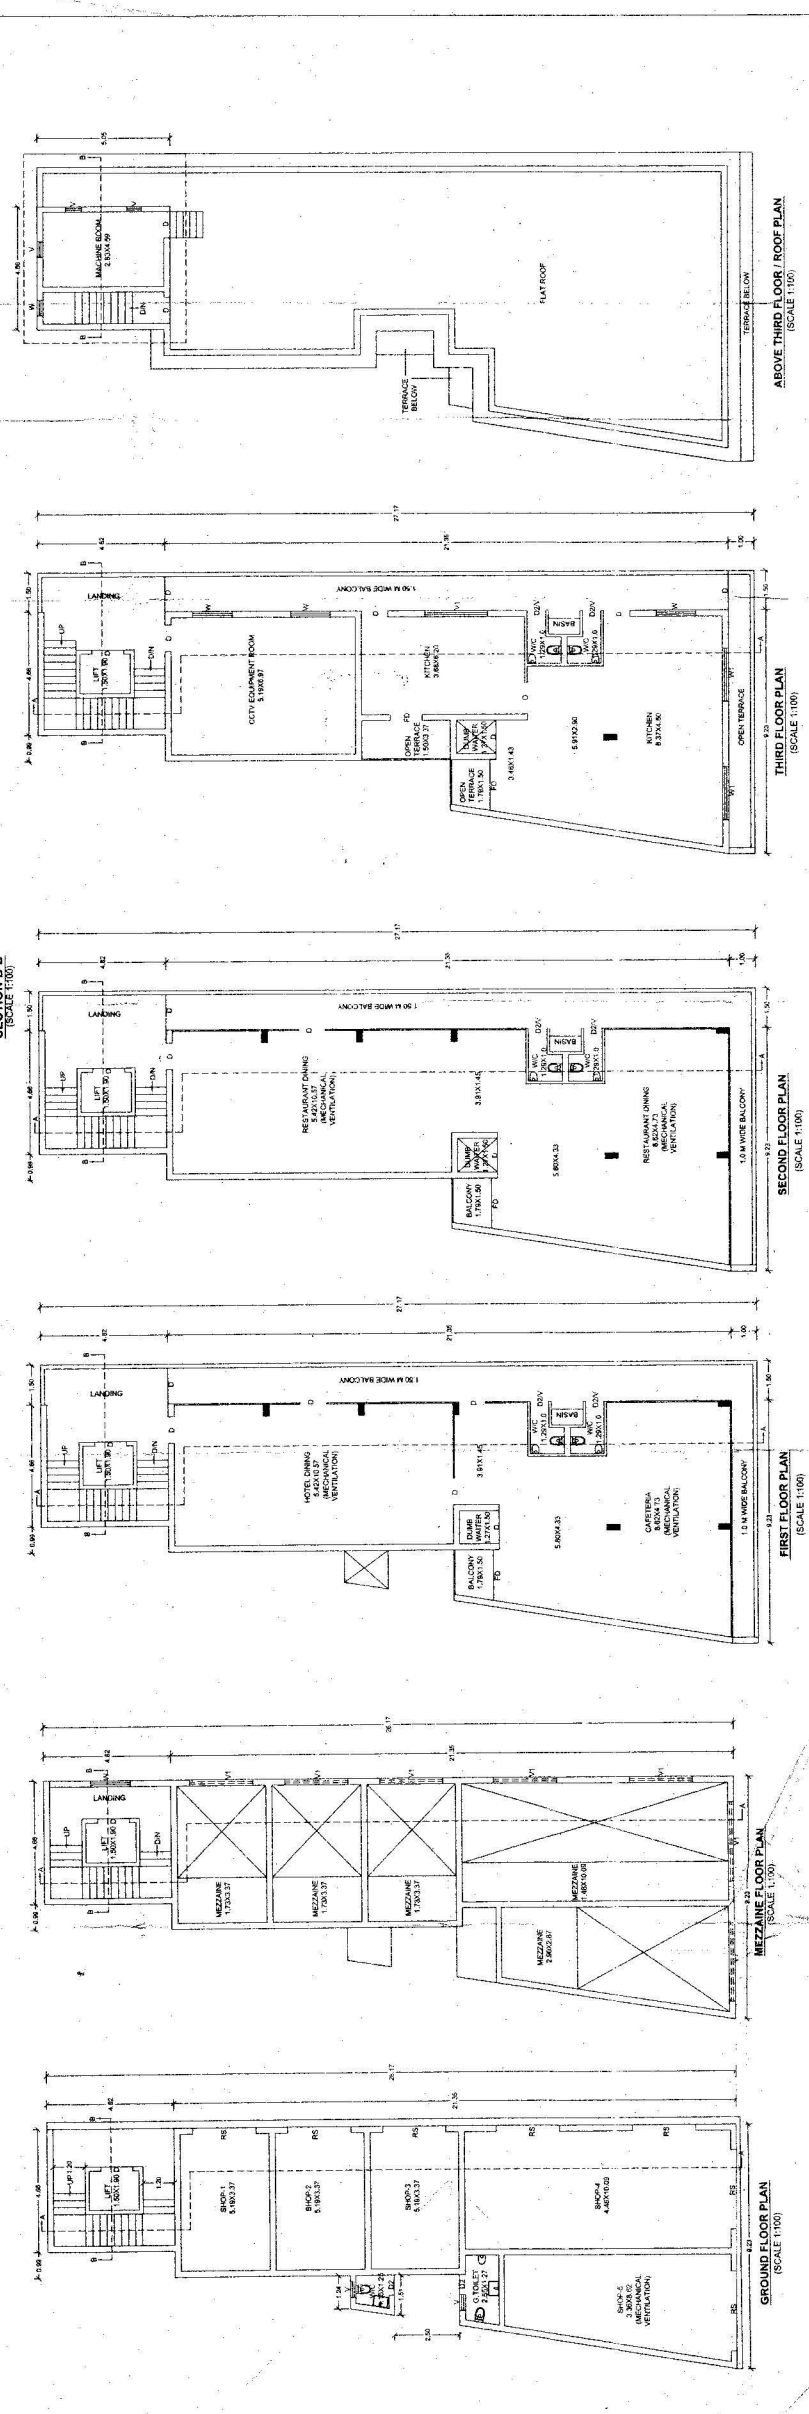

DOOR WINDOW SCHEDULE	
PARTICULARS	SIZES NOS
DOOR	1.00X2.10 08
DOOR	0.75X2.10 08
ROLLING SHUTTERS	2.40X2.50 07
FRENCH DOOR	1.80X2.10 03



OWNERS SIGN	
For Shri Space Infra LLP	

ENGINEERS SIGN	

PLAN SHOWING PROPOSED CONSTRUCTION OF COMMERCIAL BUILDING ON PLOT BEARING SURVEY NO:- 12/5 SITUATED AT CASSABE DE SANQUELIM VILLAGE OF BICHOLIM TALUKA. FOR :- SHRI SPACE INFRA L.L.P	
---	--