
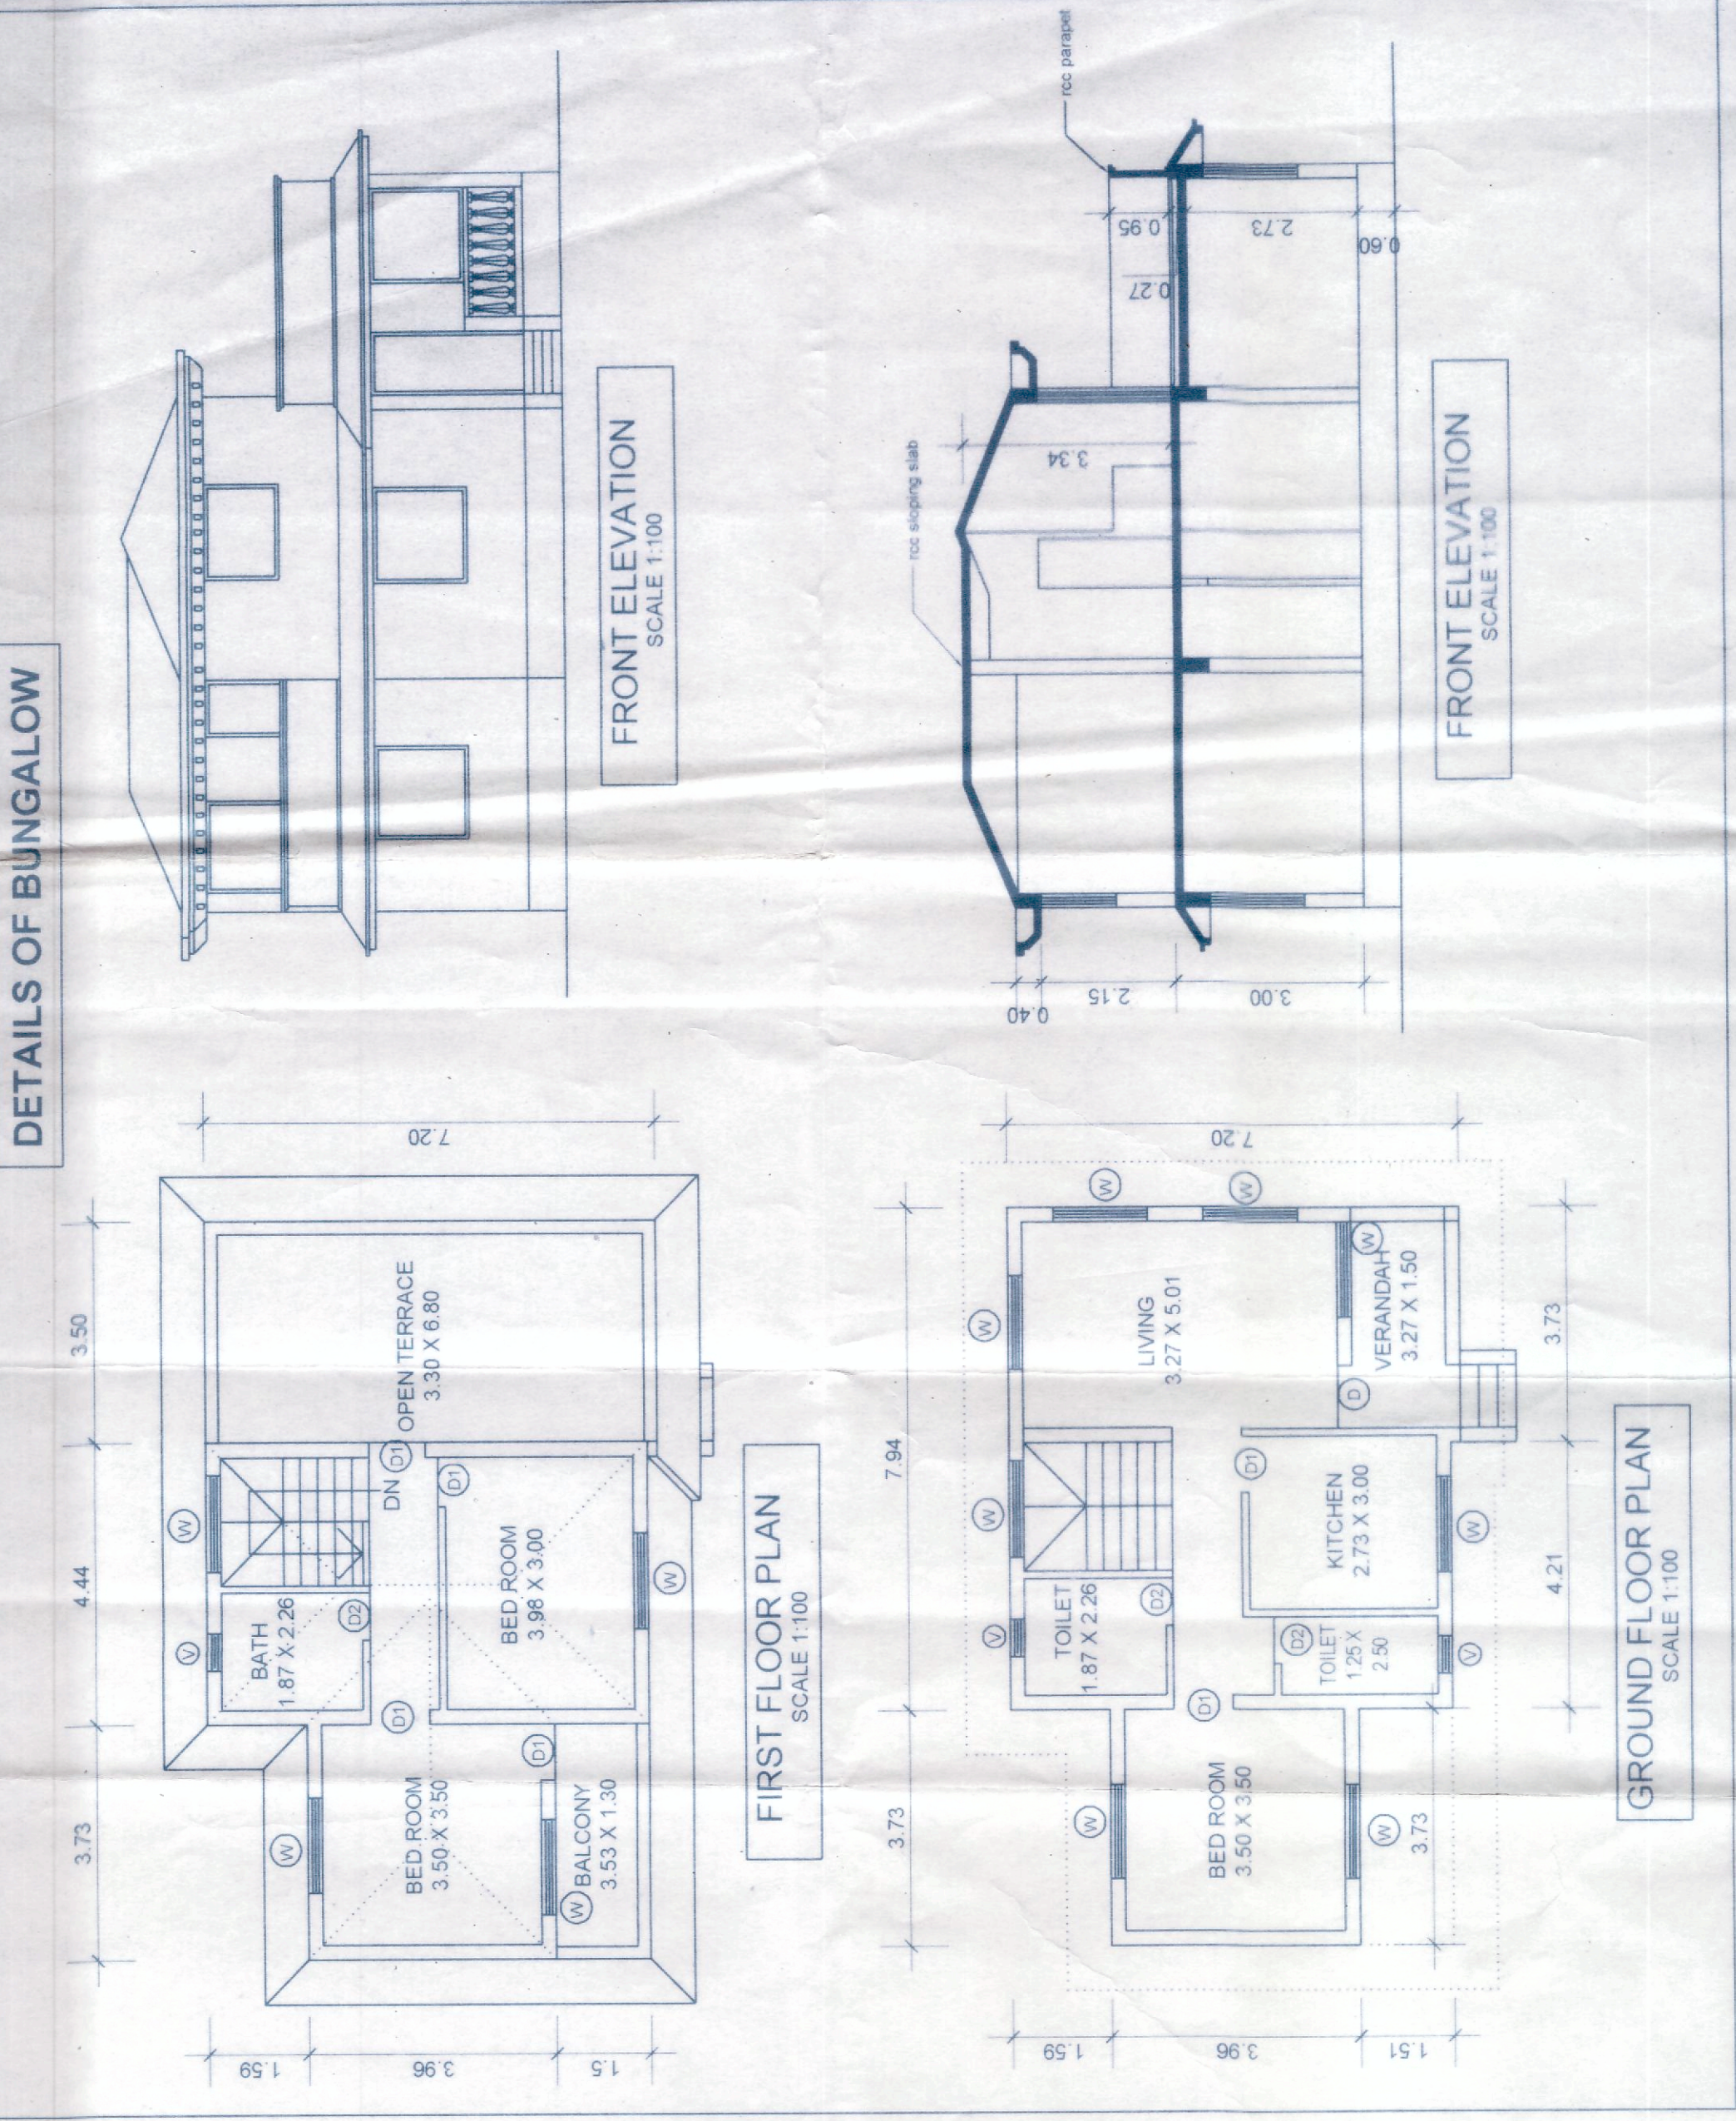
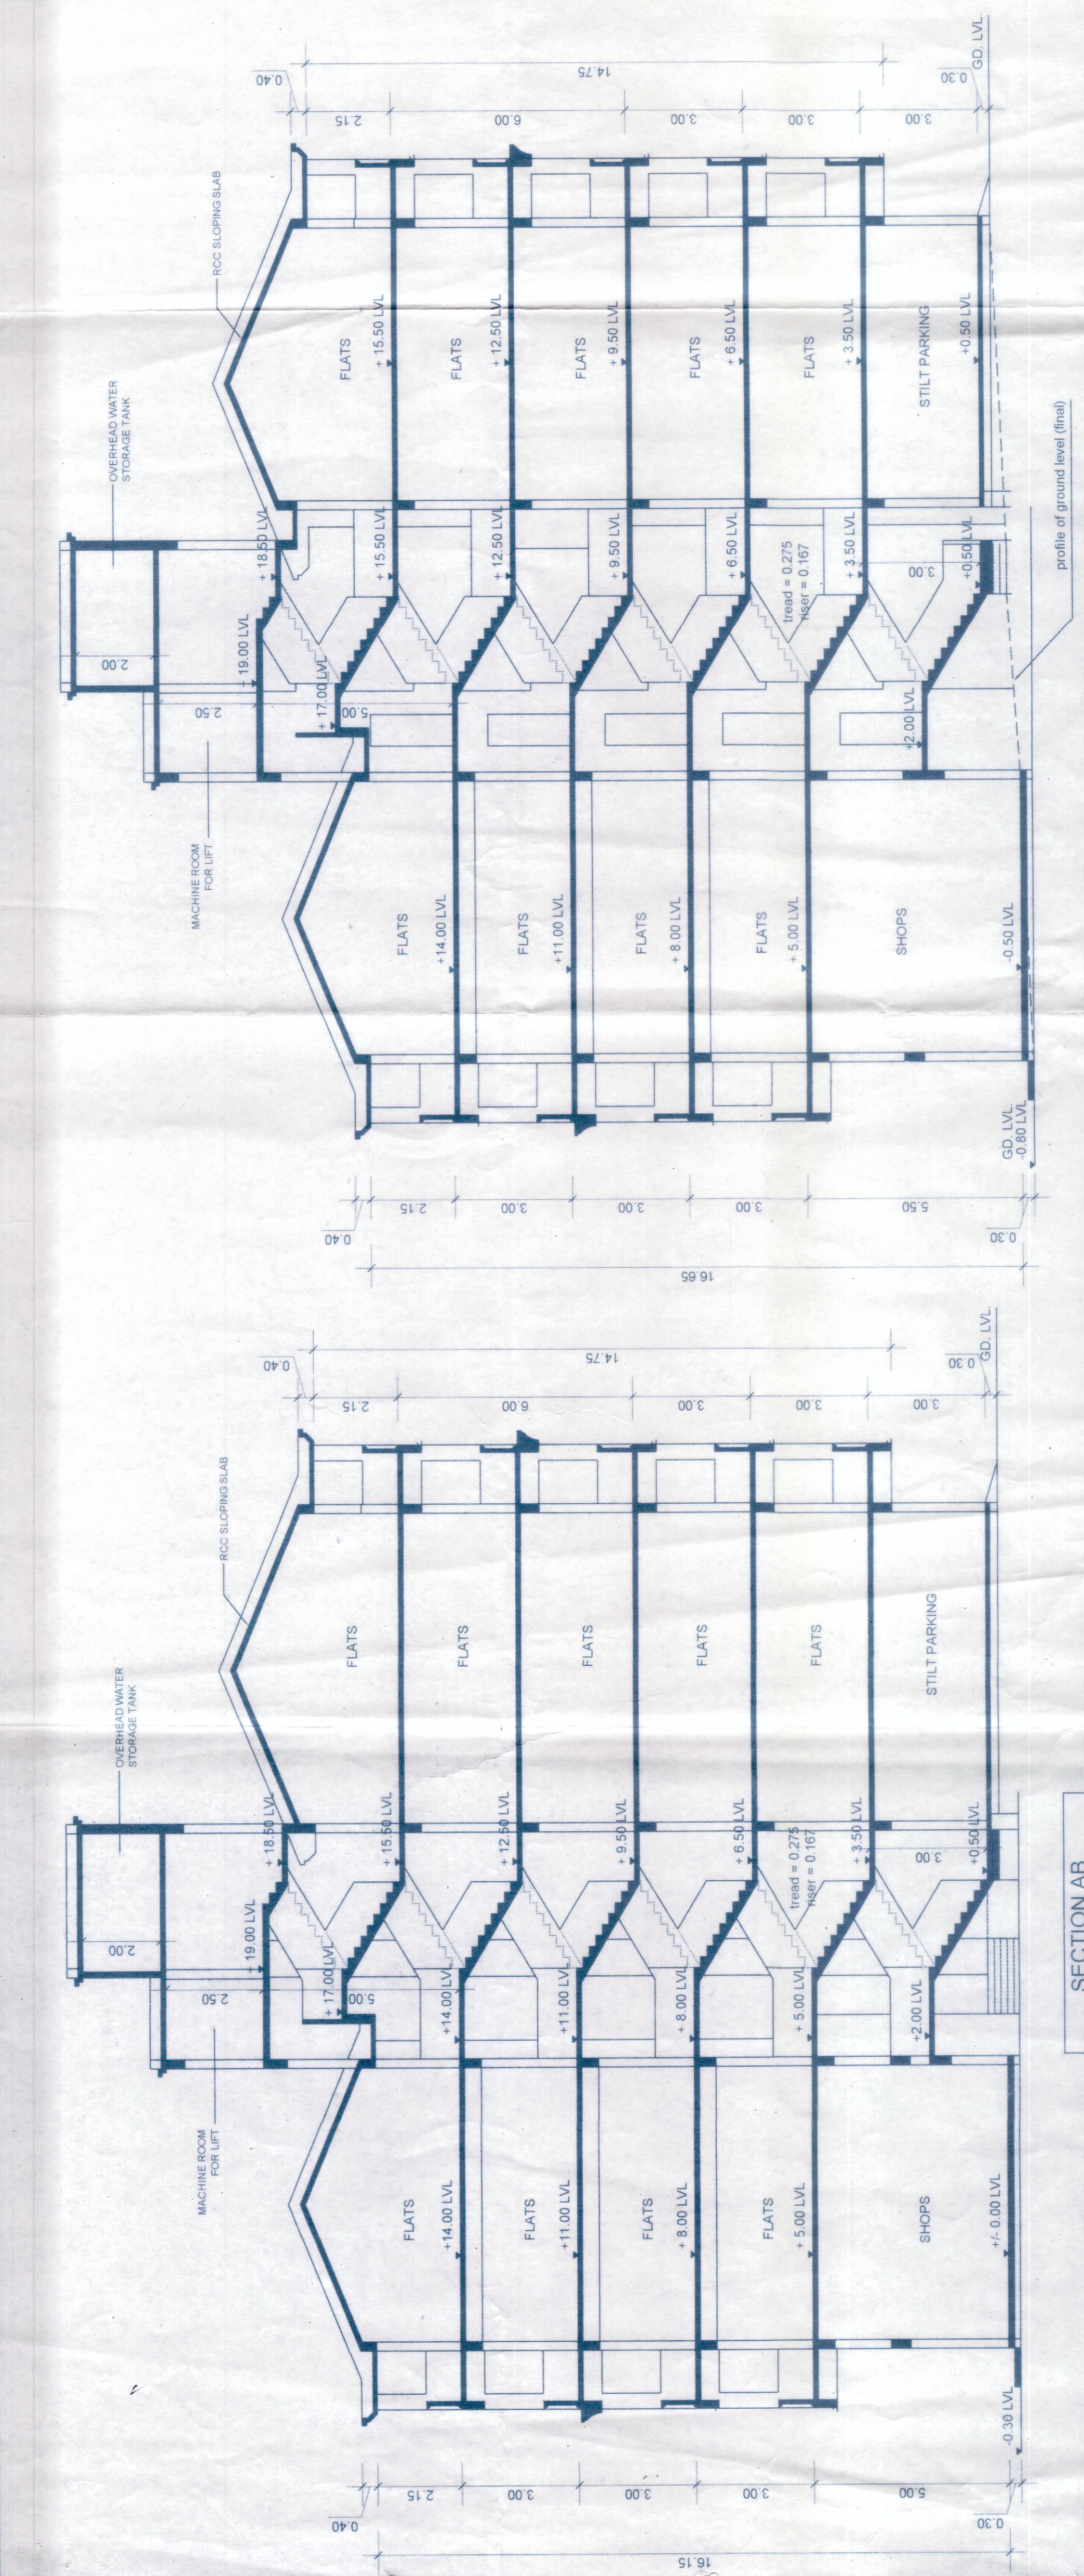
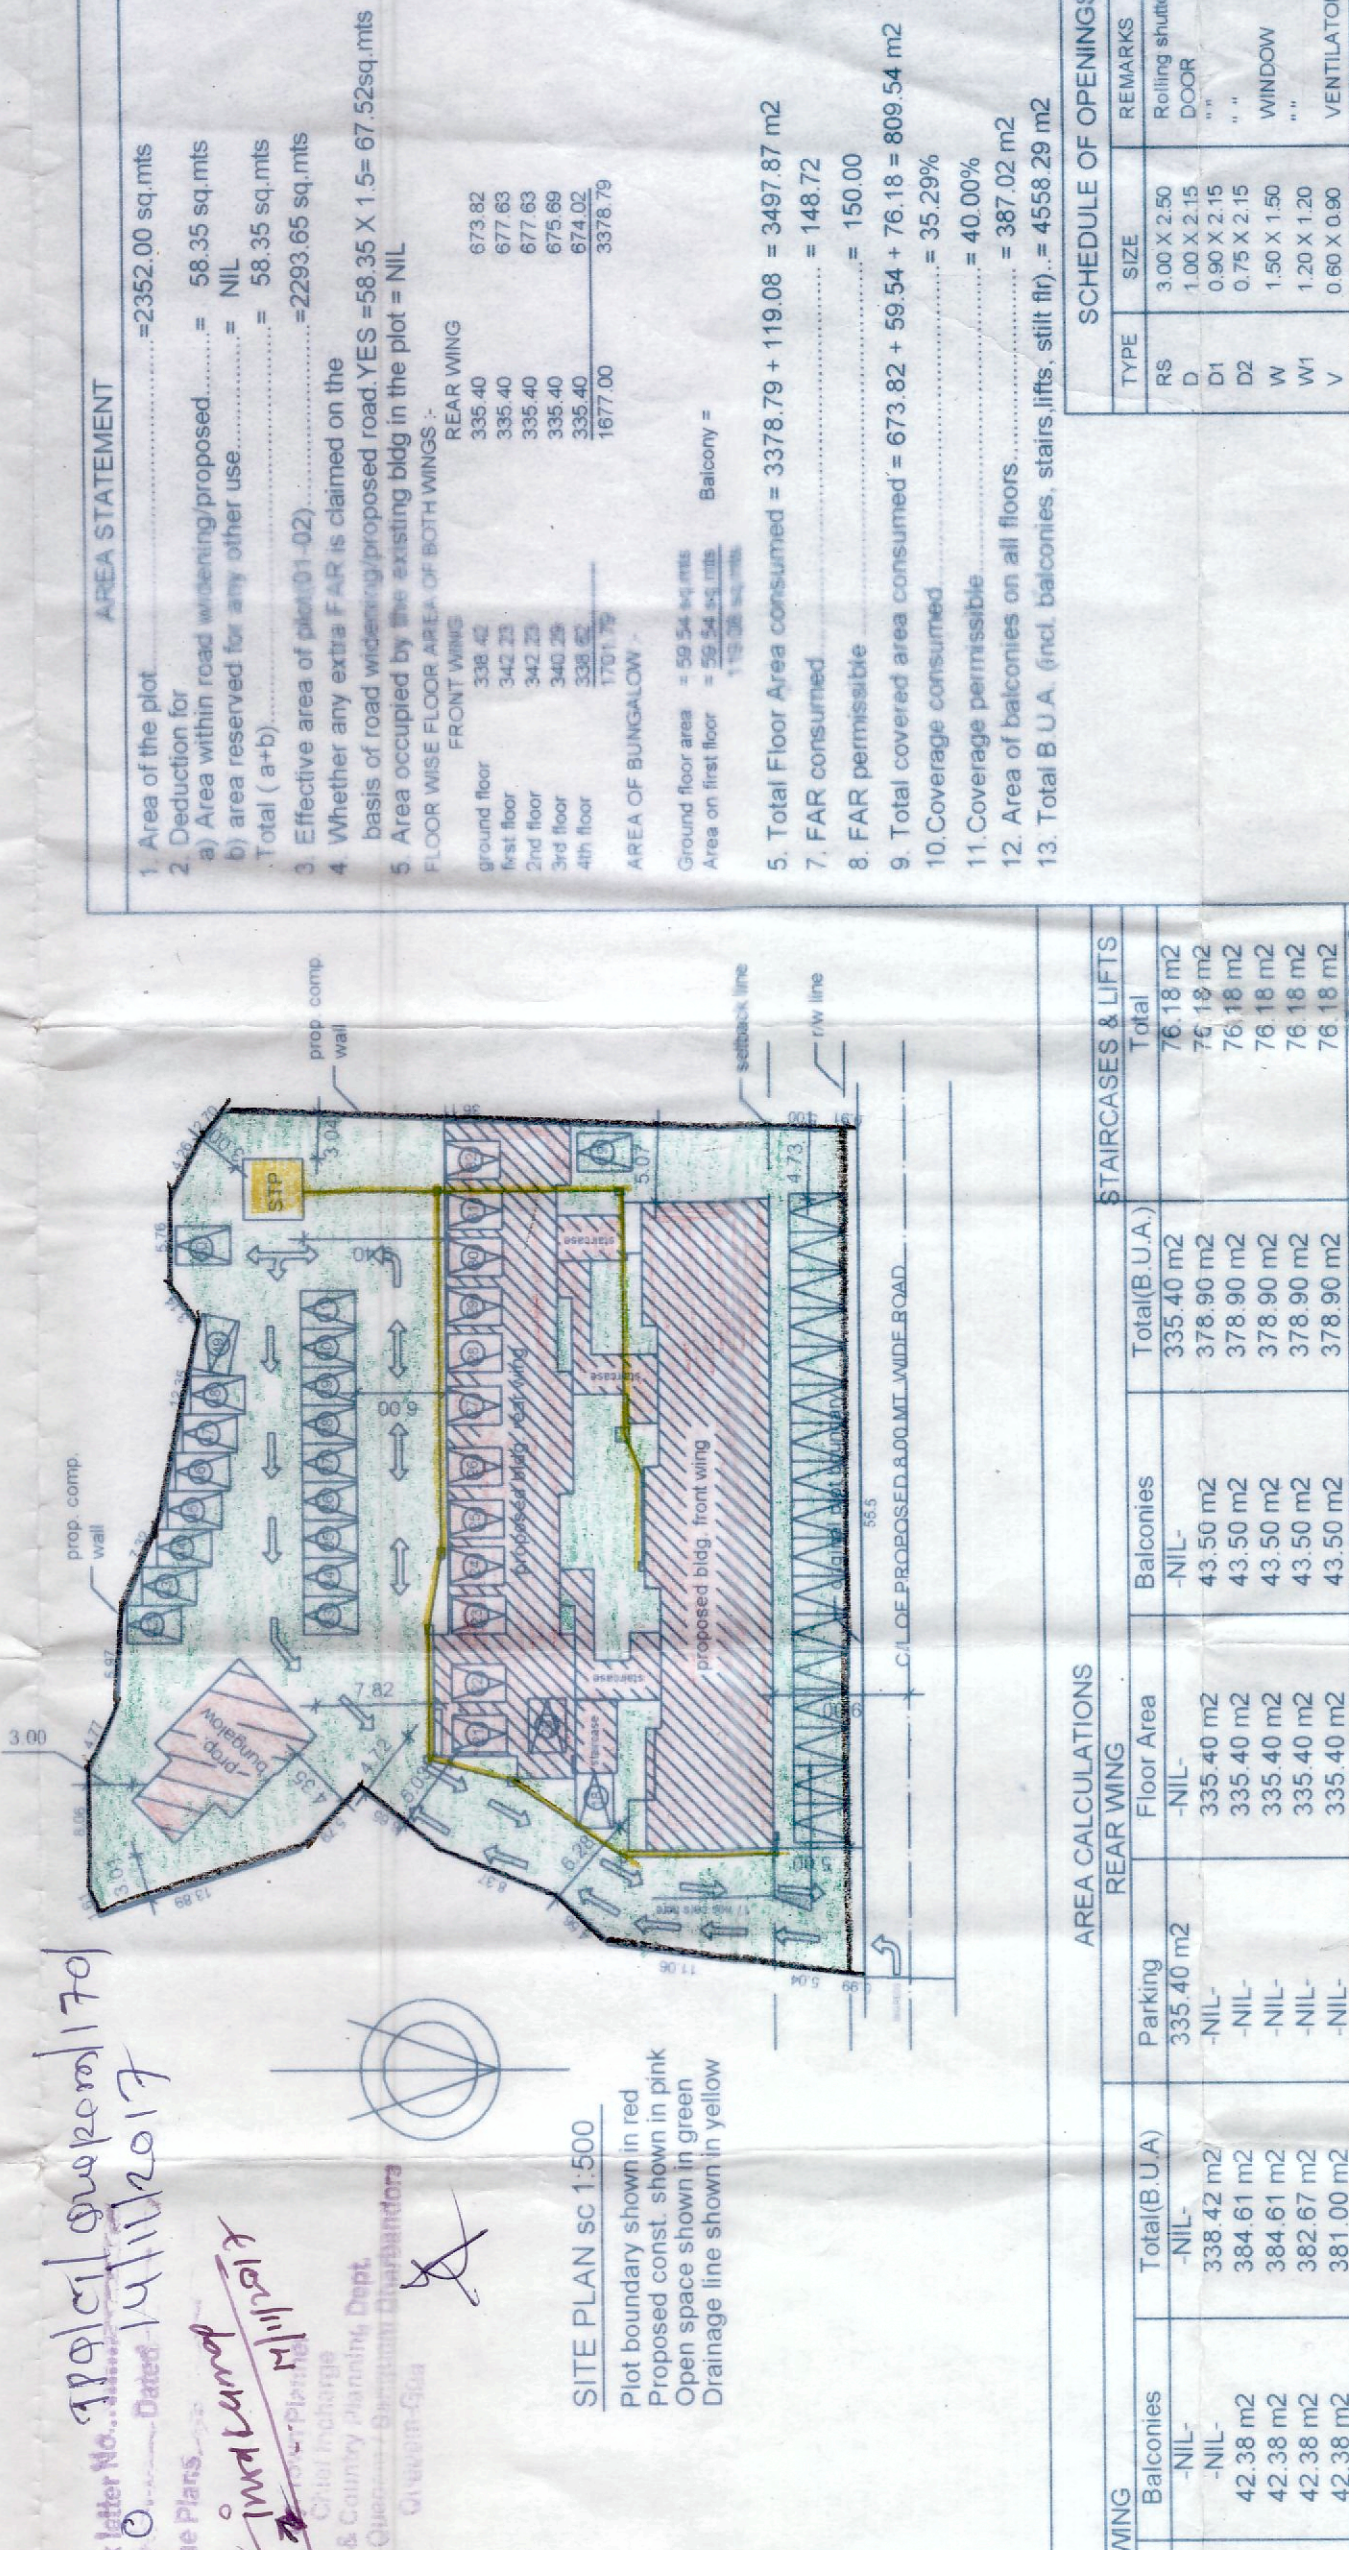


DETAILS OF BUNGALOW

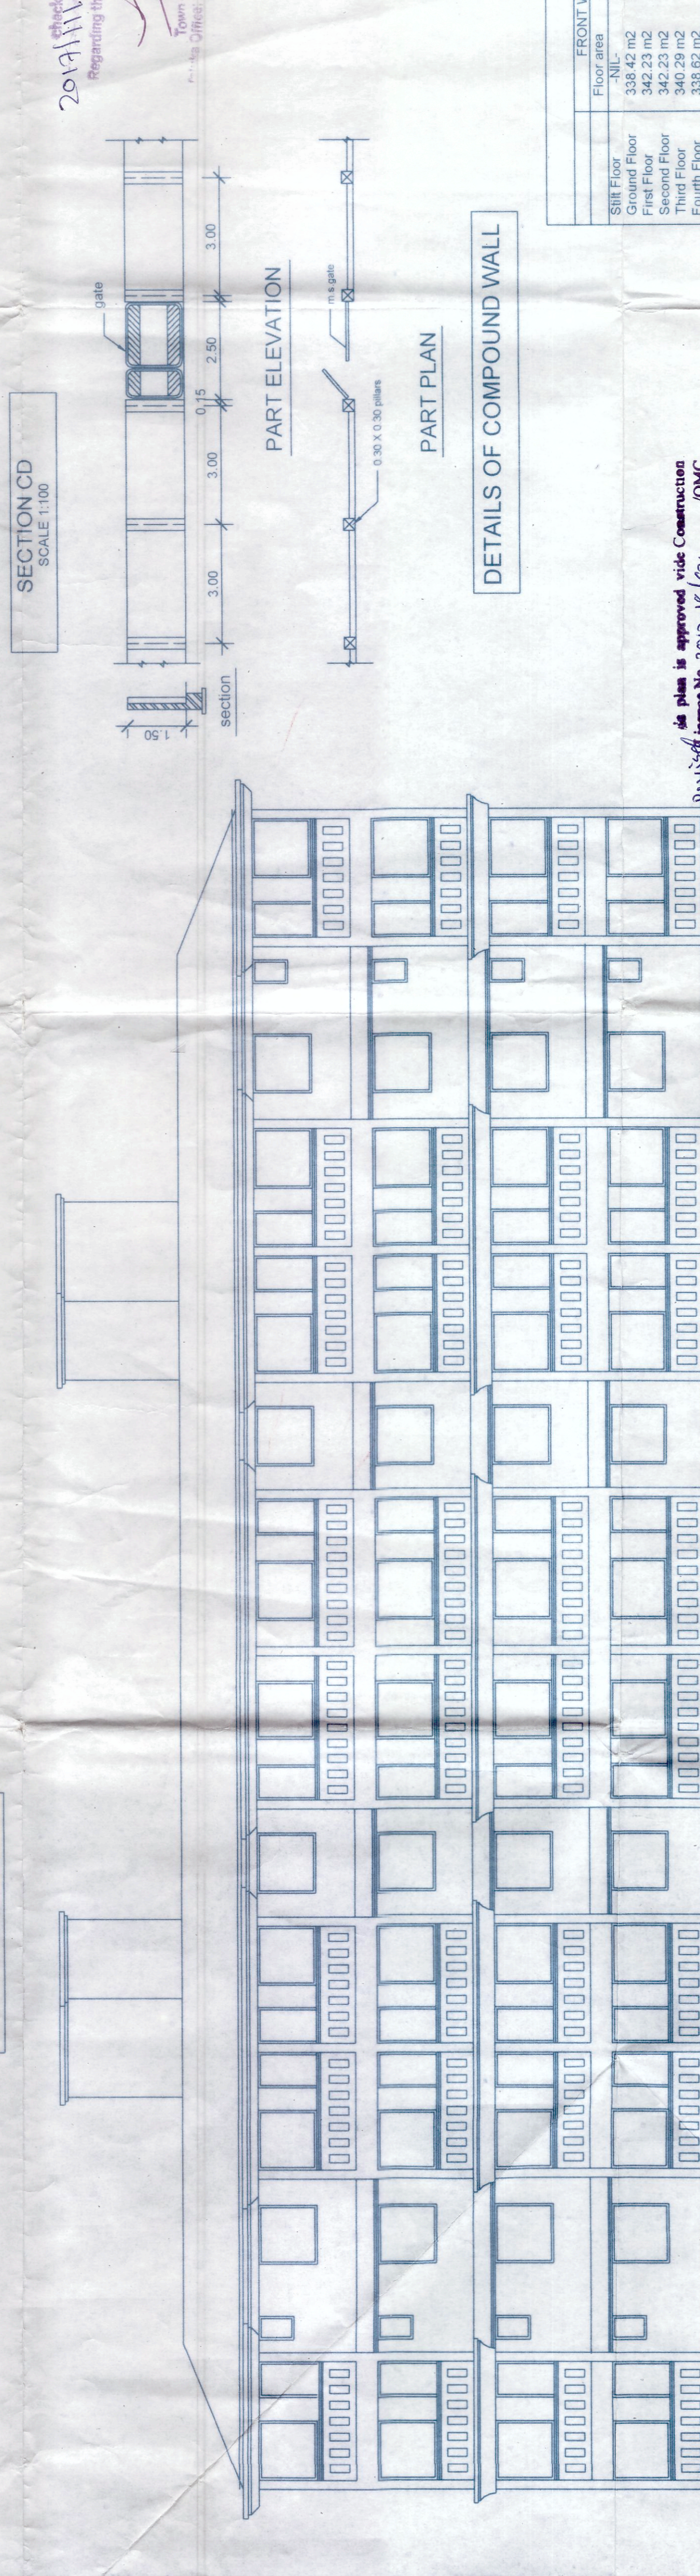

owner's signature

architect's signature (Reg. No. AR0048/2011)

SUBMISSION DRAWINGS

DATE: 14/05/2016
Revised: 25/04/2017
DLT BY: pvr

DRG. NO.: SD-02

SCALE: 1:100, 1:500

P.V. RAIKAR, architect.
3rd floor, Libania bldg,
Behind Lily Garments,
New Market, Margao
Salcete Goa. 403601
tel : 09326102174
email: raikarpundalik@gmail.com