
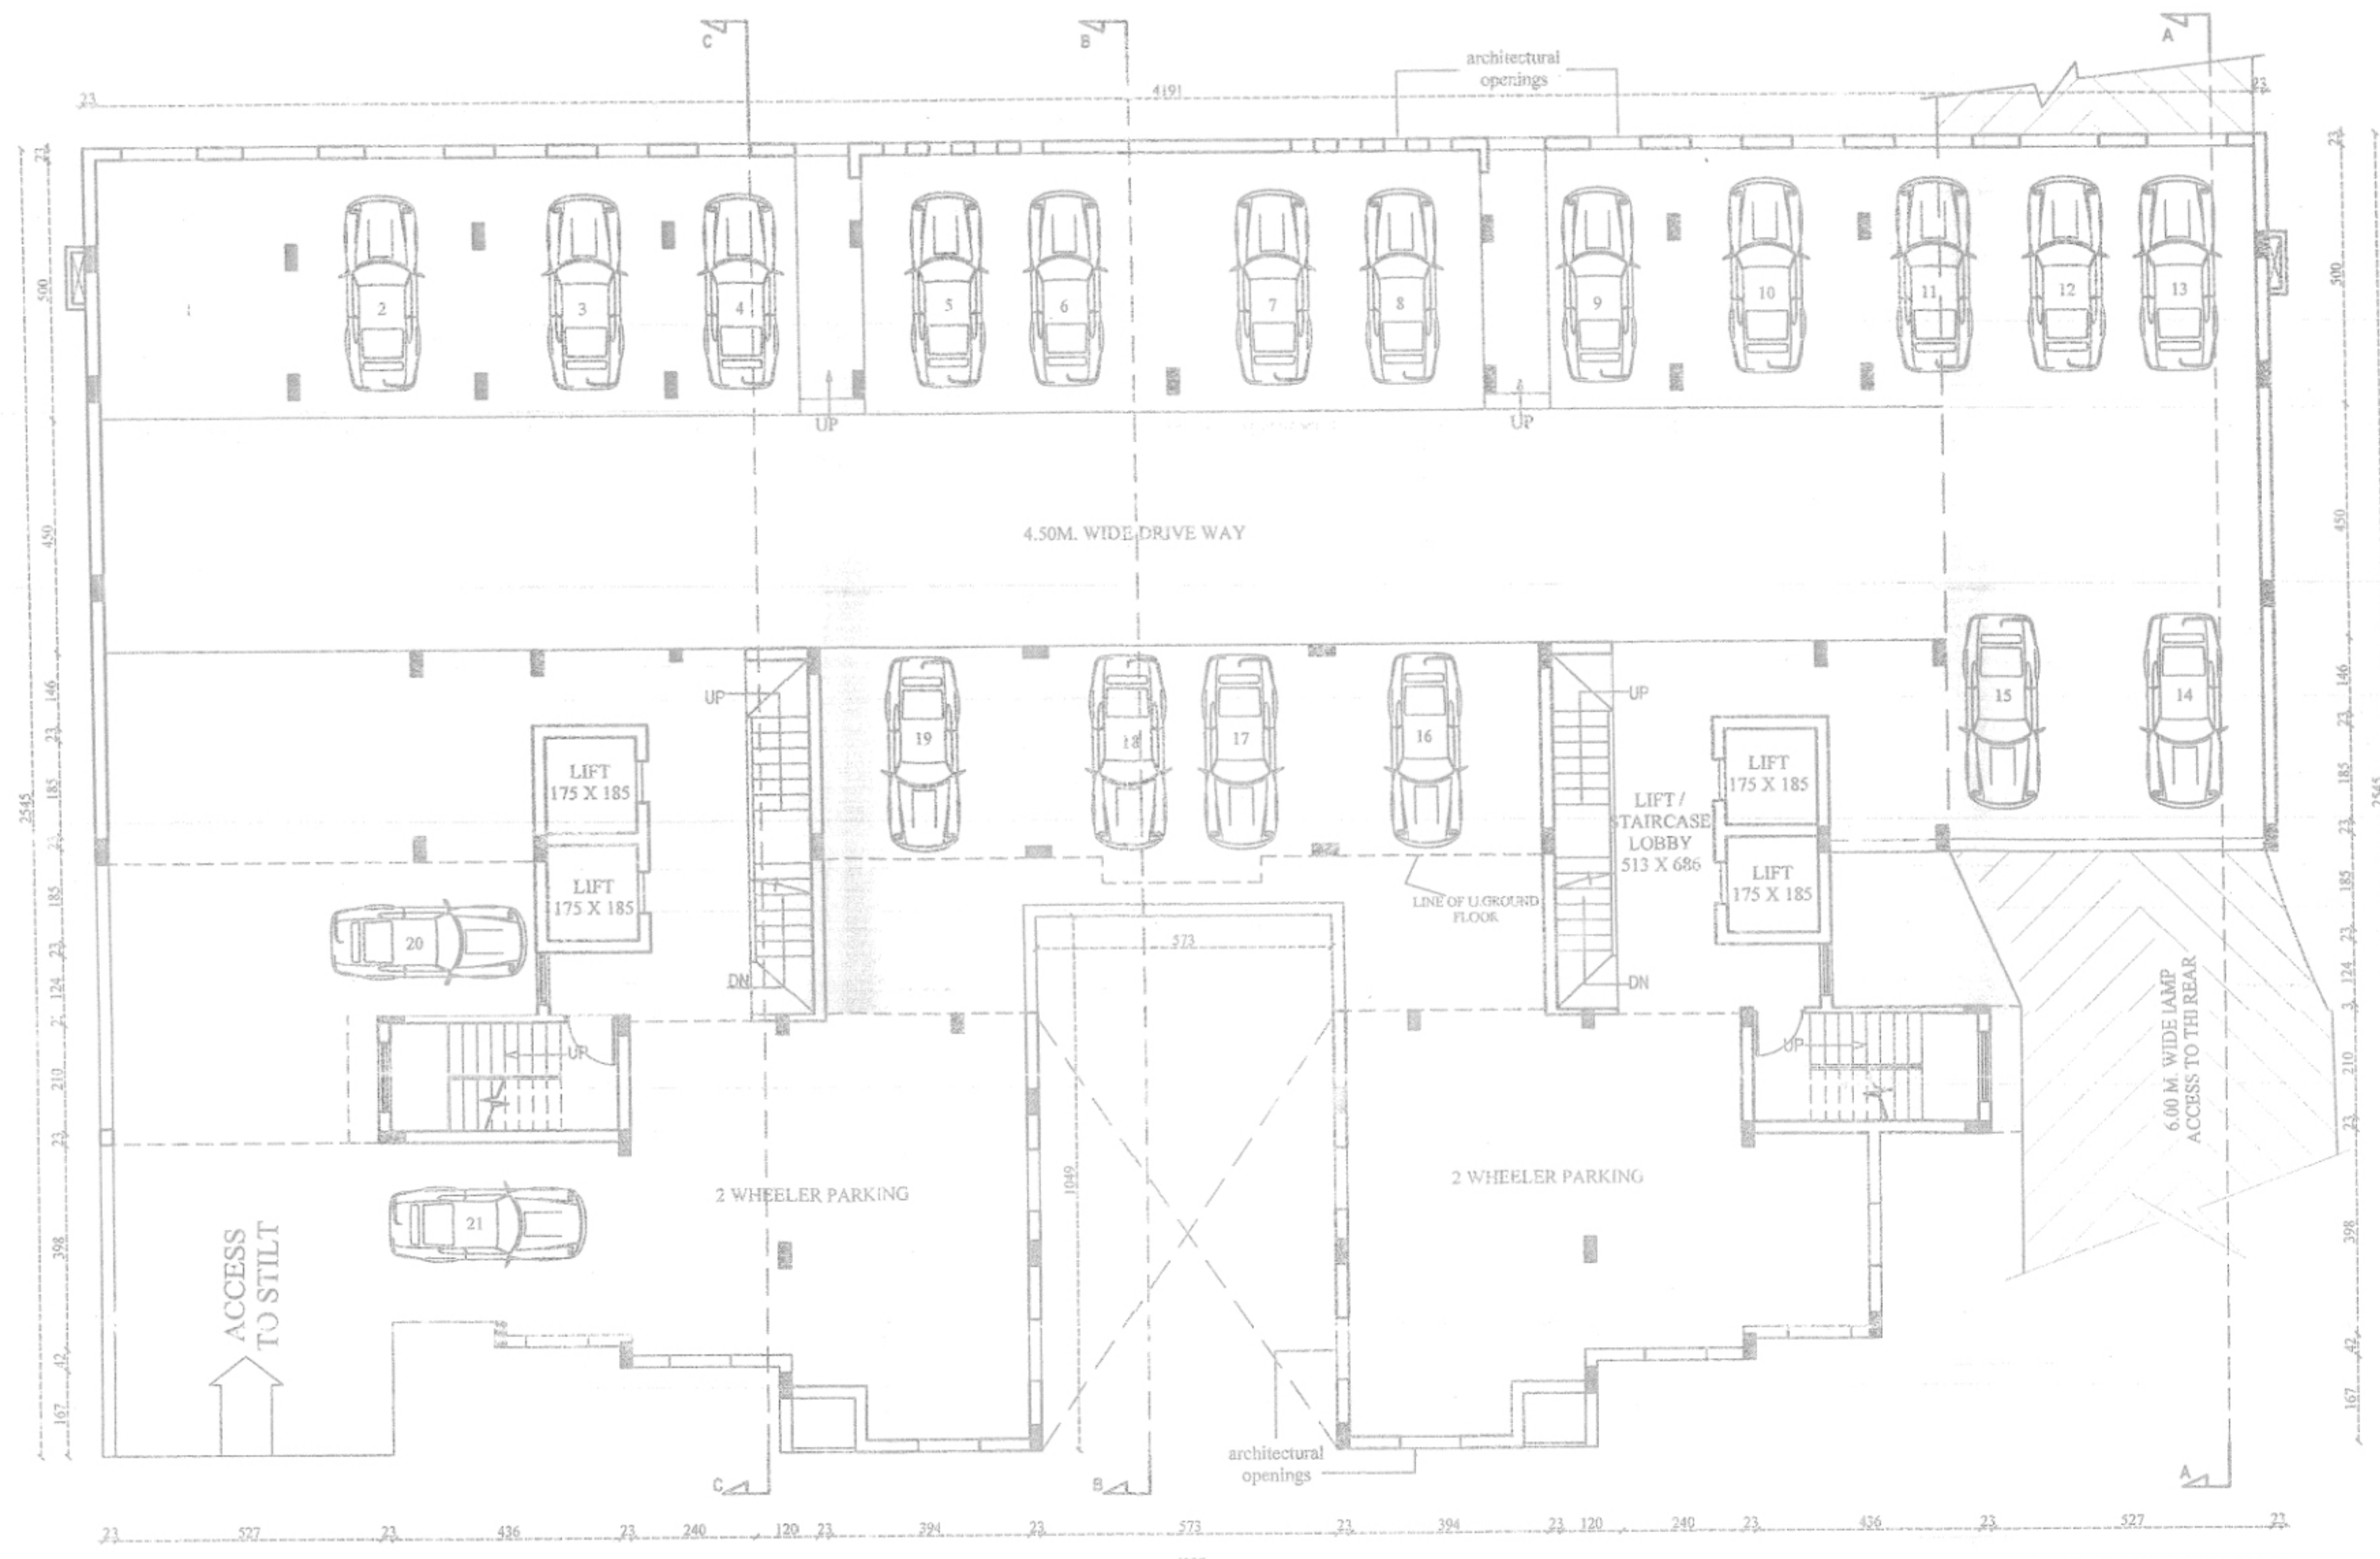
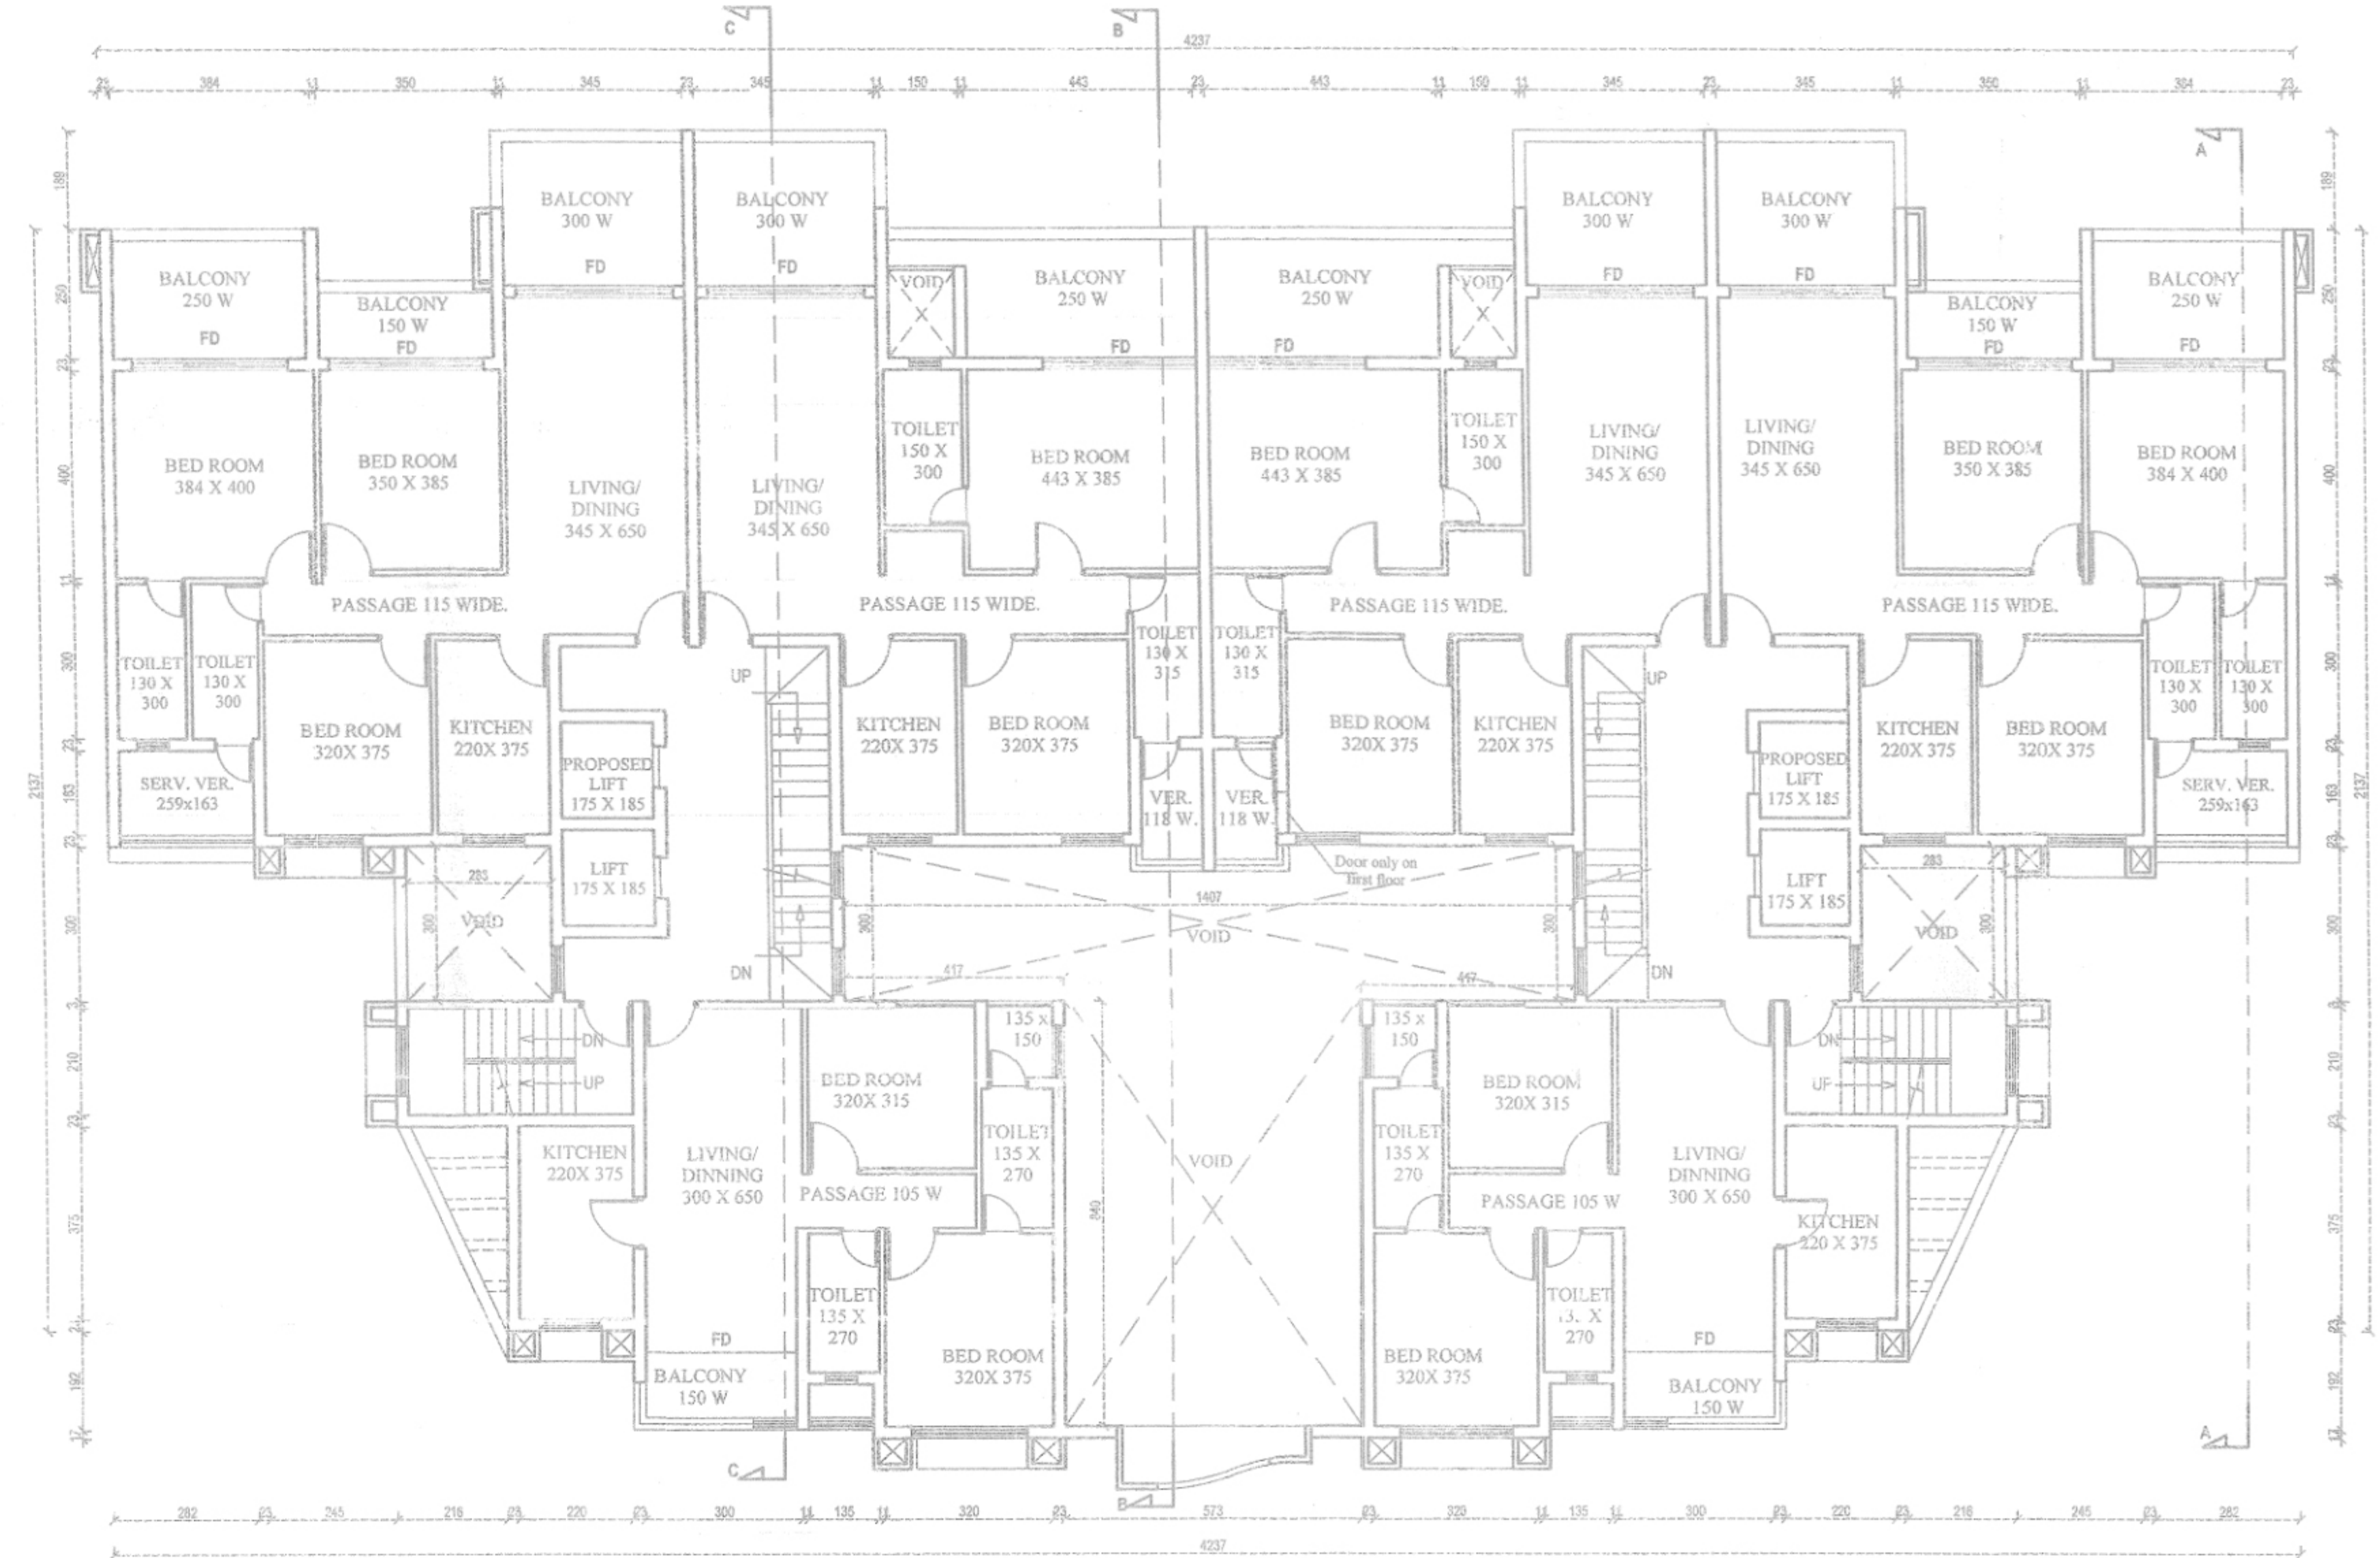
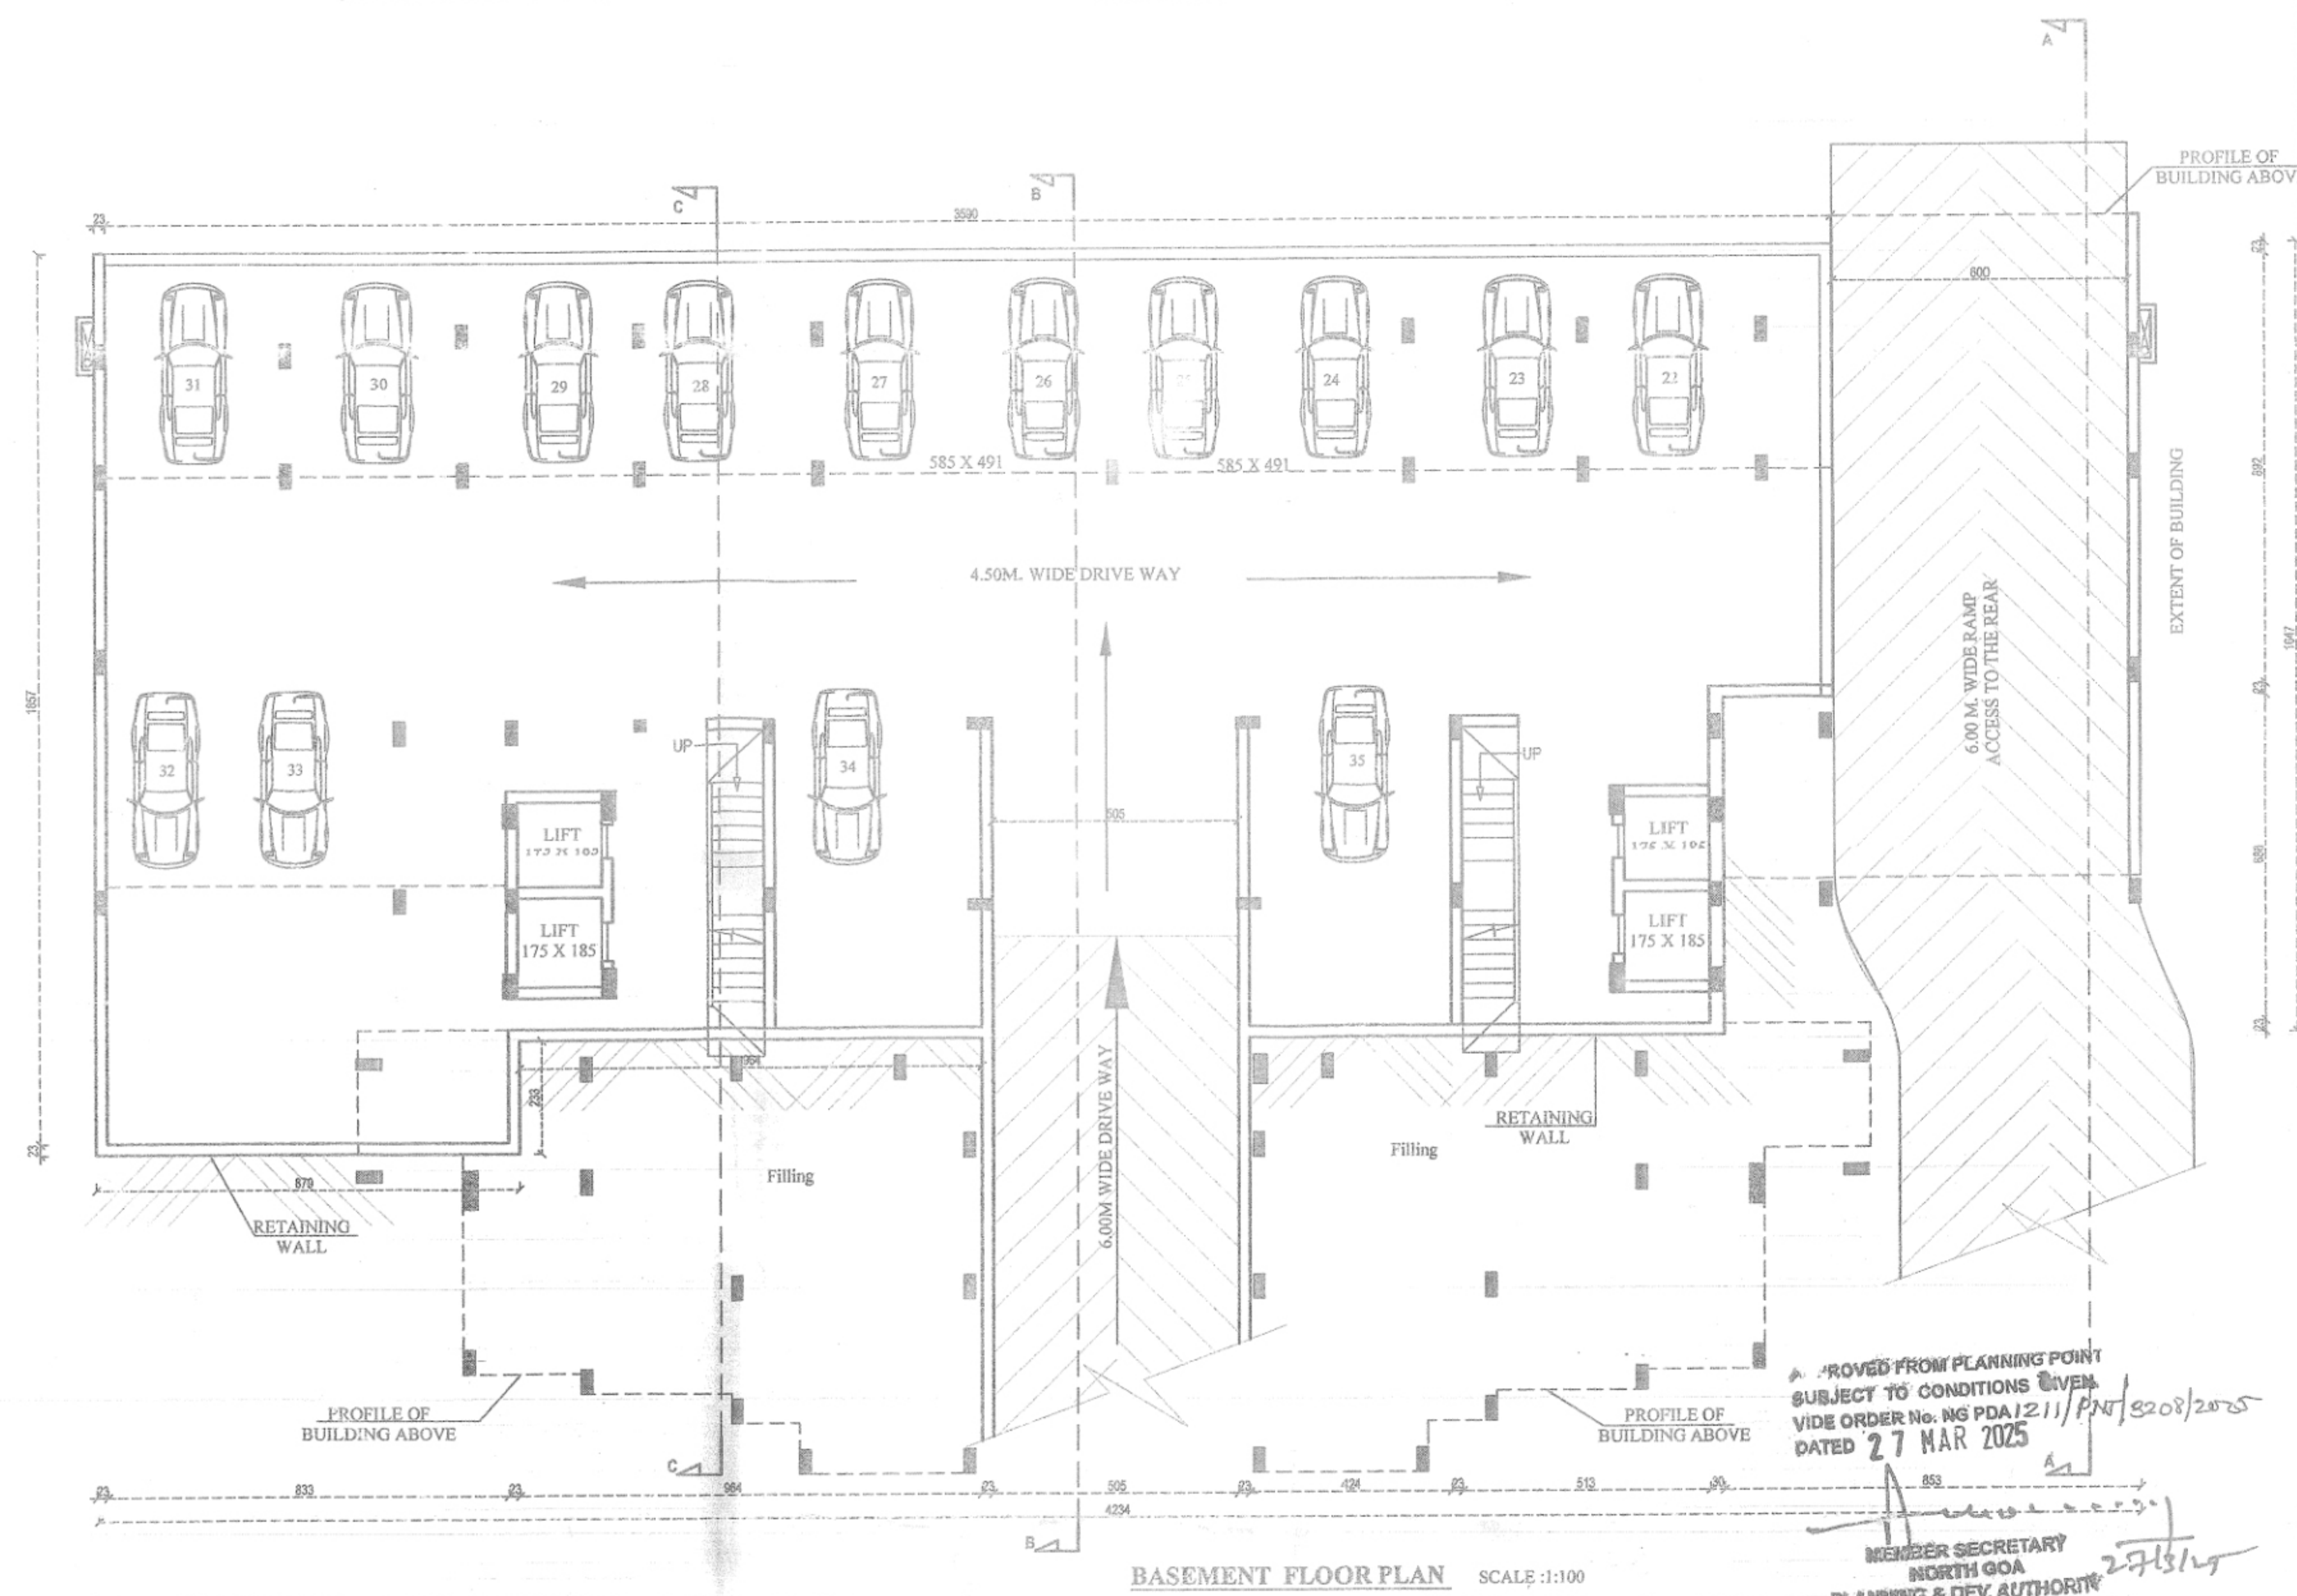


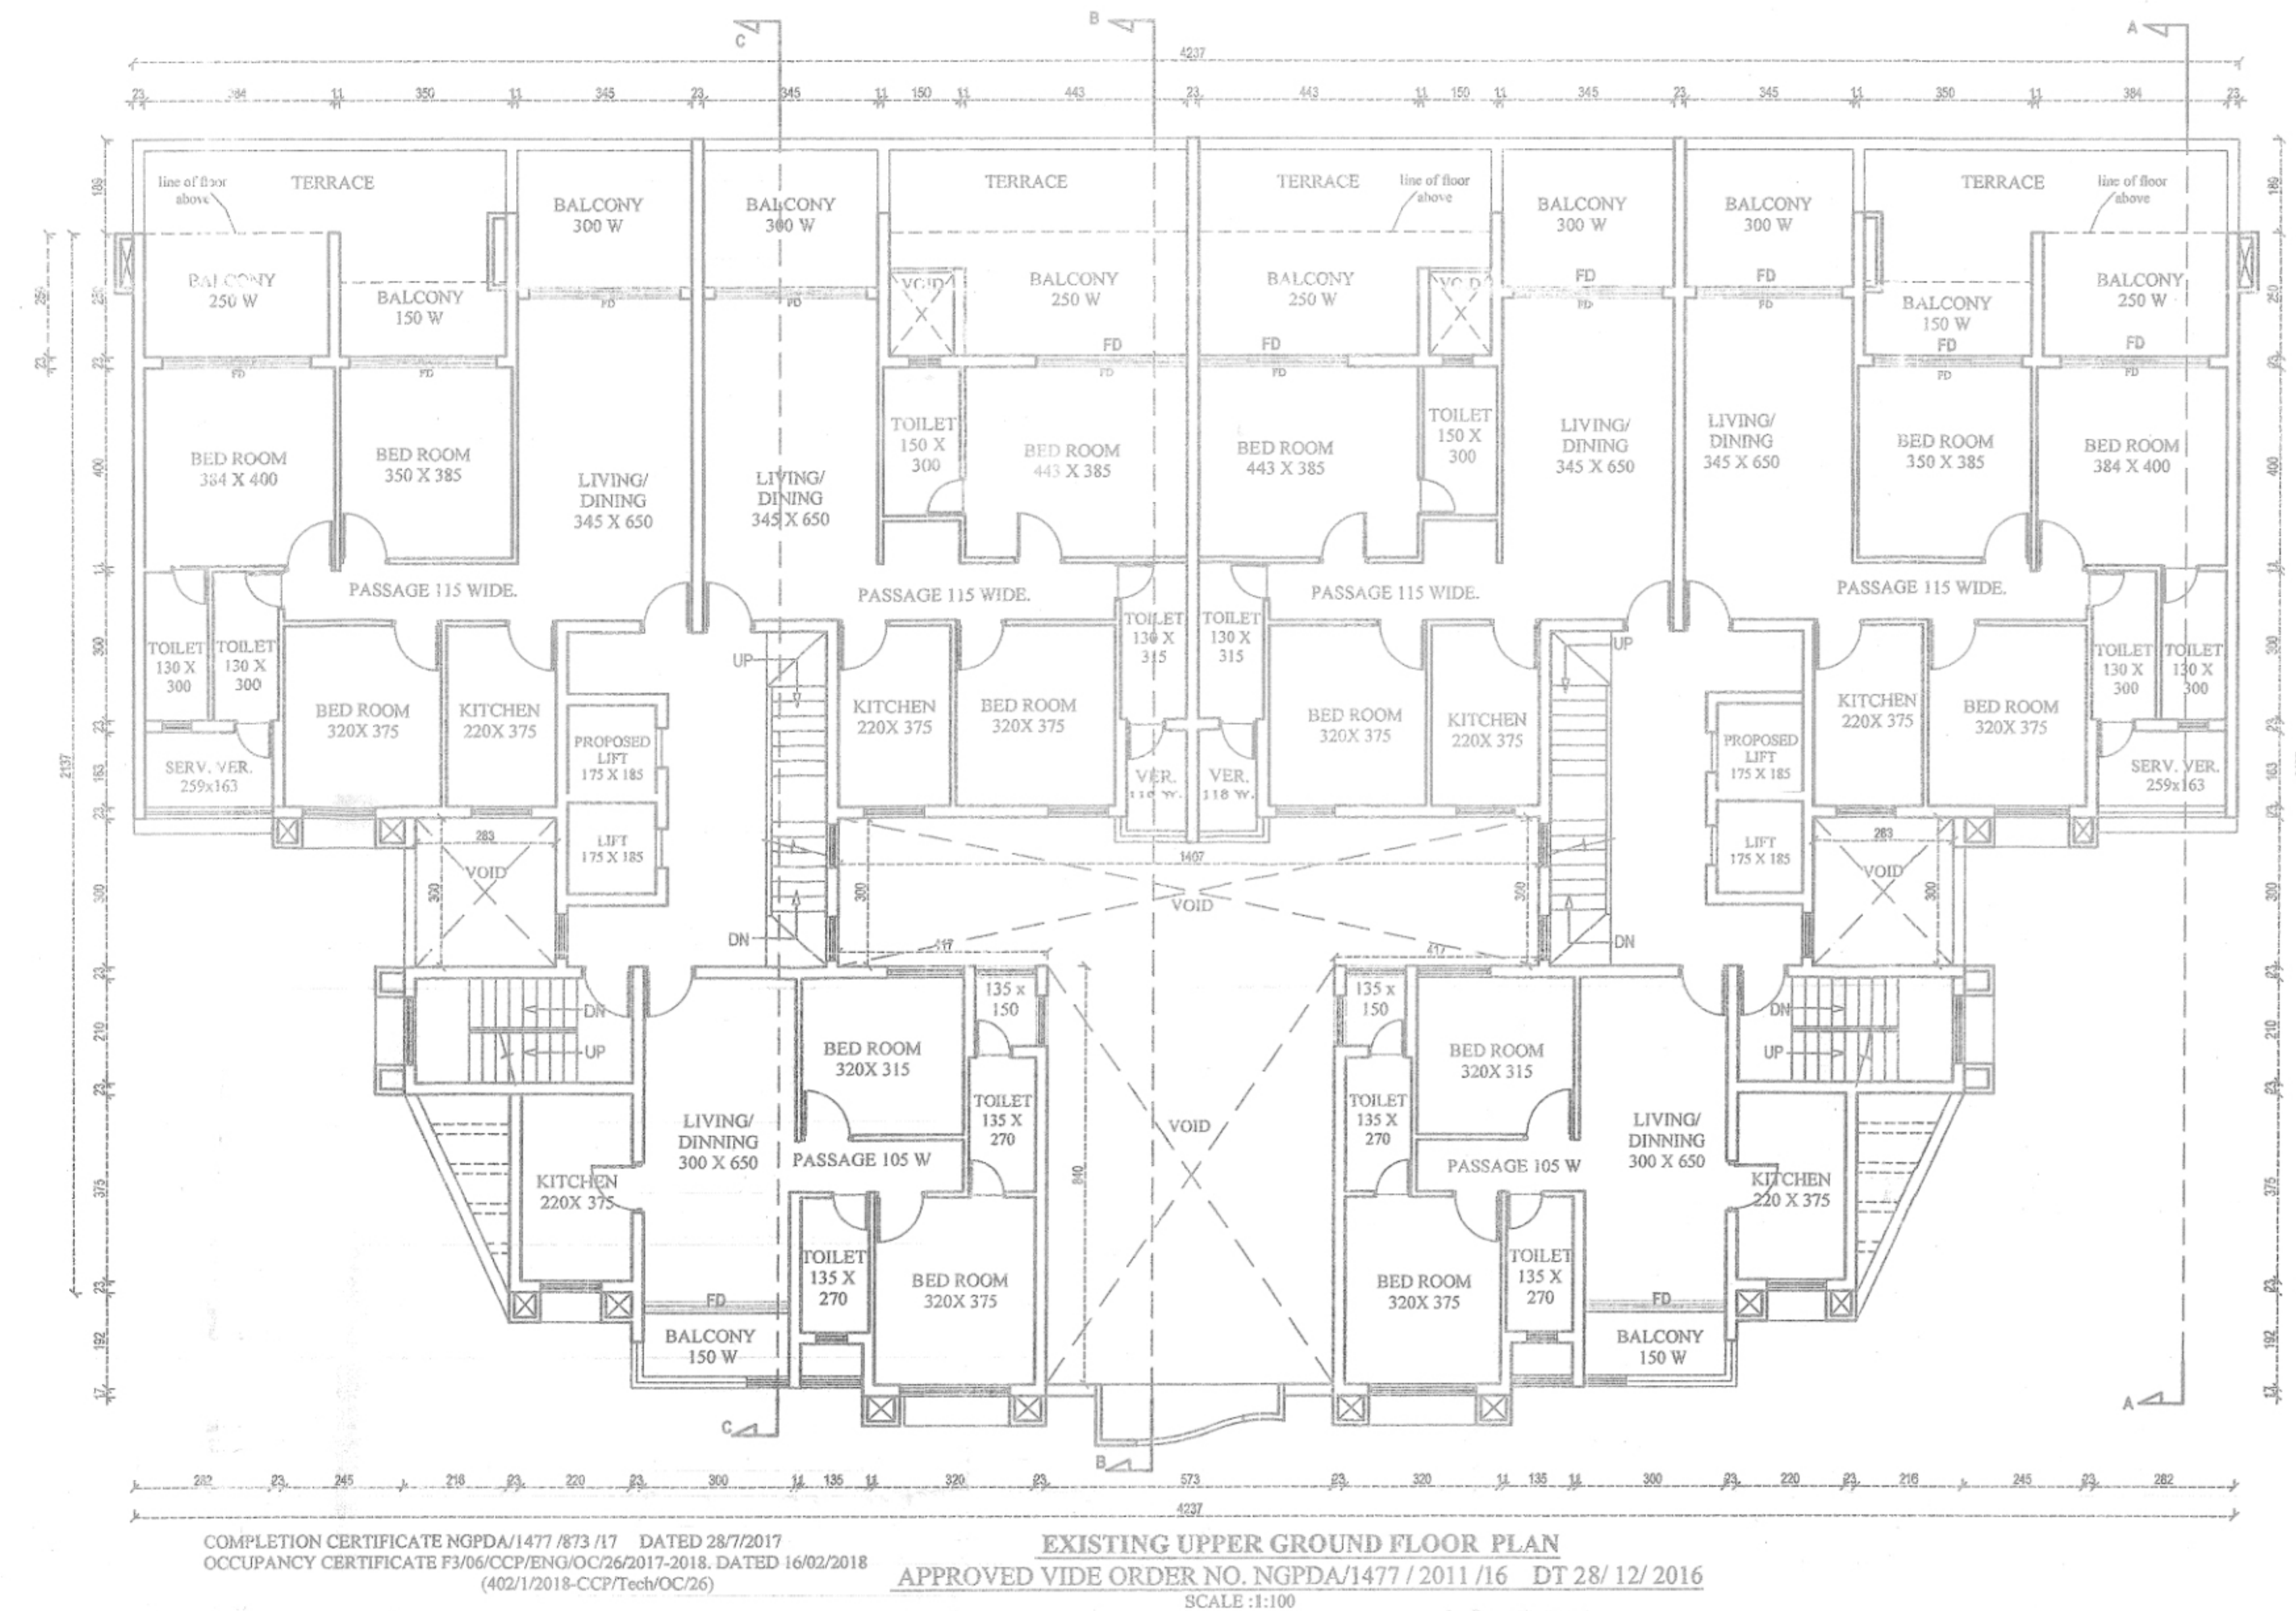

CONTENTS:
 PLAN

JOB NO: 812 DATE: 10-01-2025
 DWG NO: 01 SCALE: 1:100
 REV. NO: — DRAWN BY:

PROJECT:
 PROPOSED INTERNAL REVISION ON 6TH AND 7TH FLOOR TO PREVIOUSLY APPROVED RESIDENTIAL BUILDING & COMPOUND WALL ON CHALTA NO. 55 OF P.T. SHEET NO. 11 AT RIBANDAR, PANAJI - GOA FOR MR. SUNIL MORAJKAR (P.O.A) FOR MARIA JOSEPHINE PIEDADE FERNANDES & OTHERS

OWNER'S SIGNATURE

ARCHITECT'S SIGNATURE:

ARCH. ASHLEY MASCARENHAS
 T4/T5 Models Centrum
 Behind Models Legacy(Renault Showroom)
 Taleigao By Pass Road
 Taleigao-Goa
 Email: archashley@gmail.com