

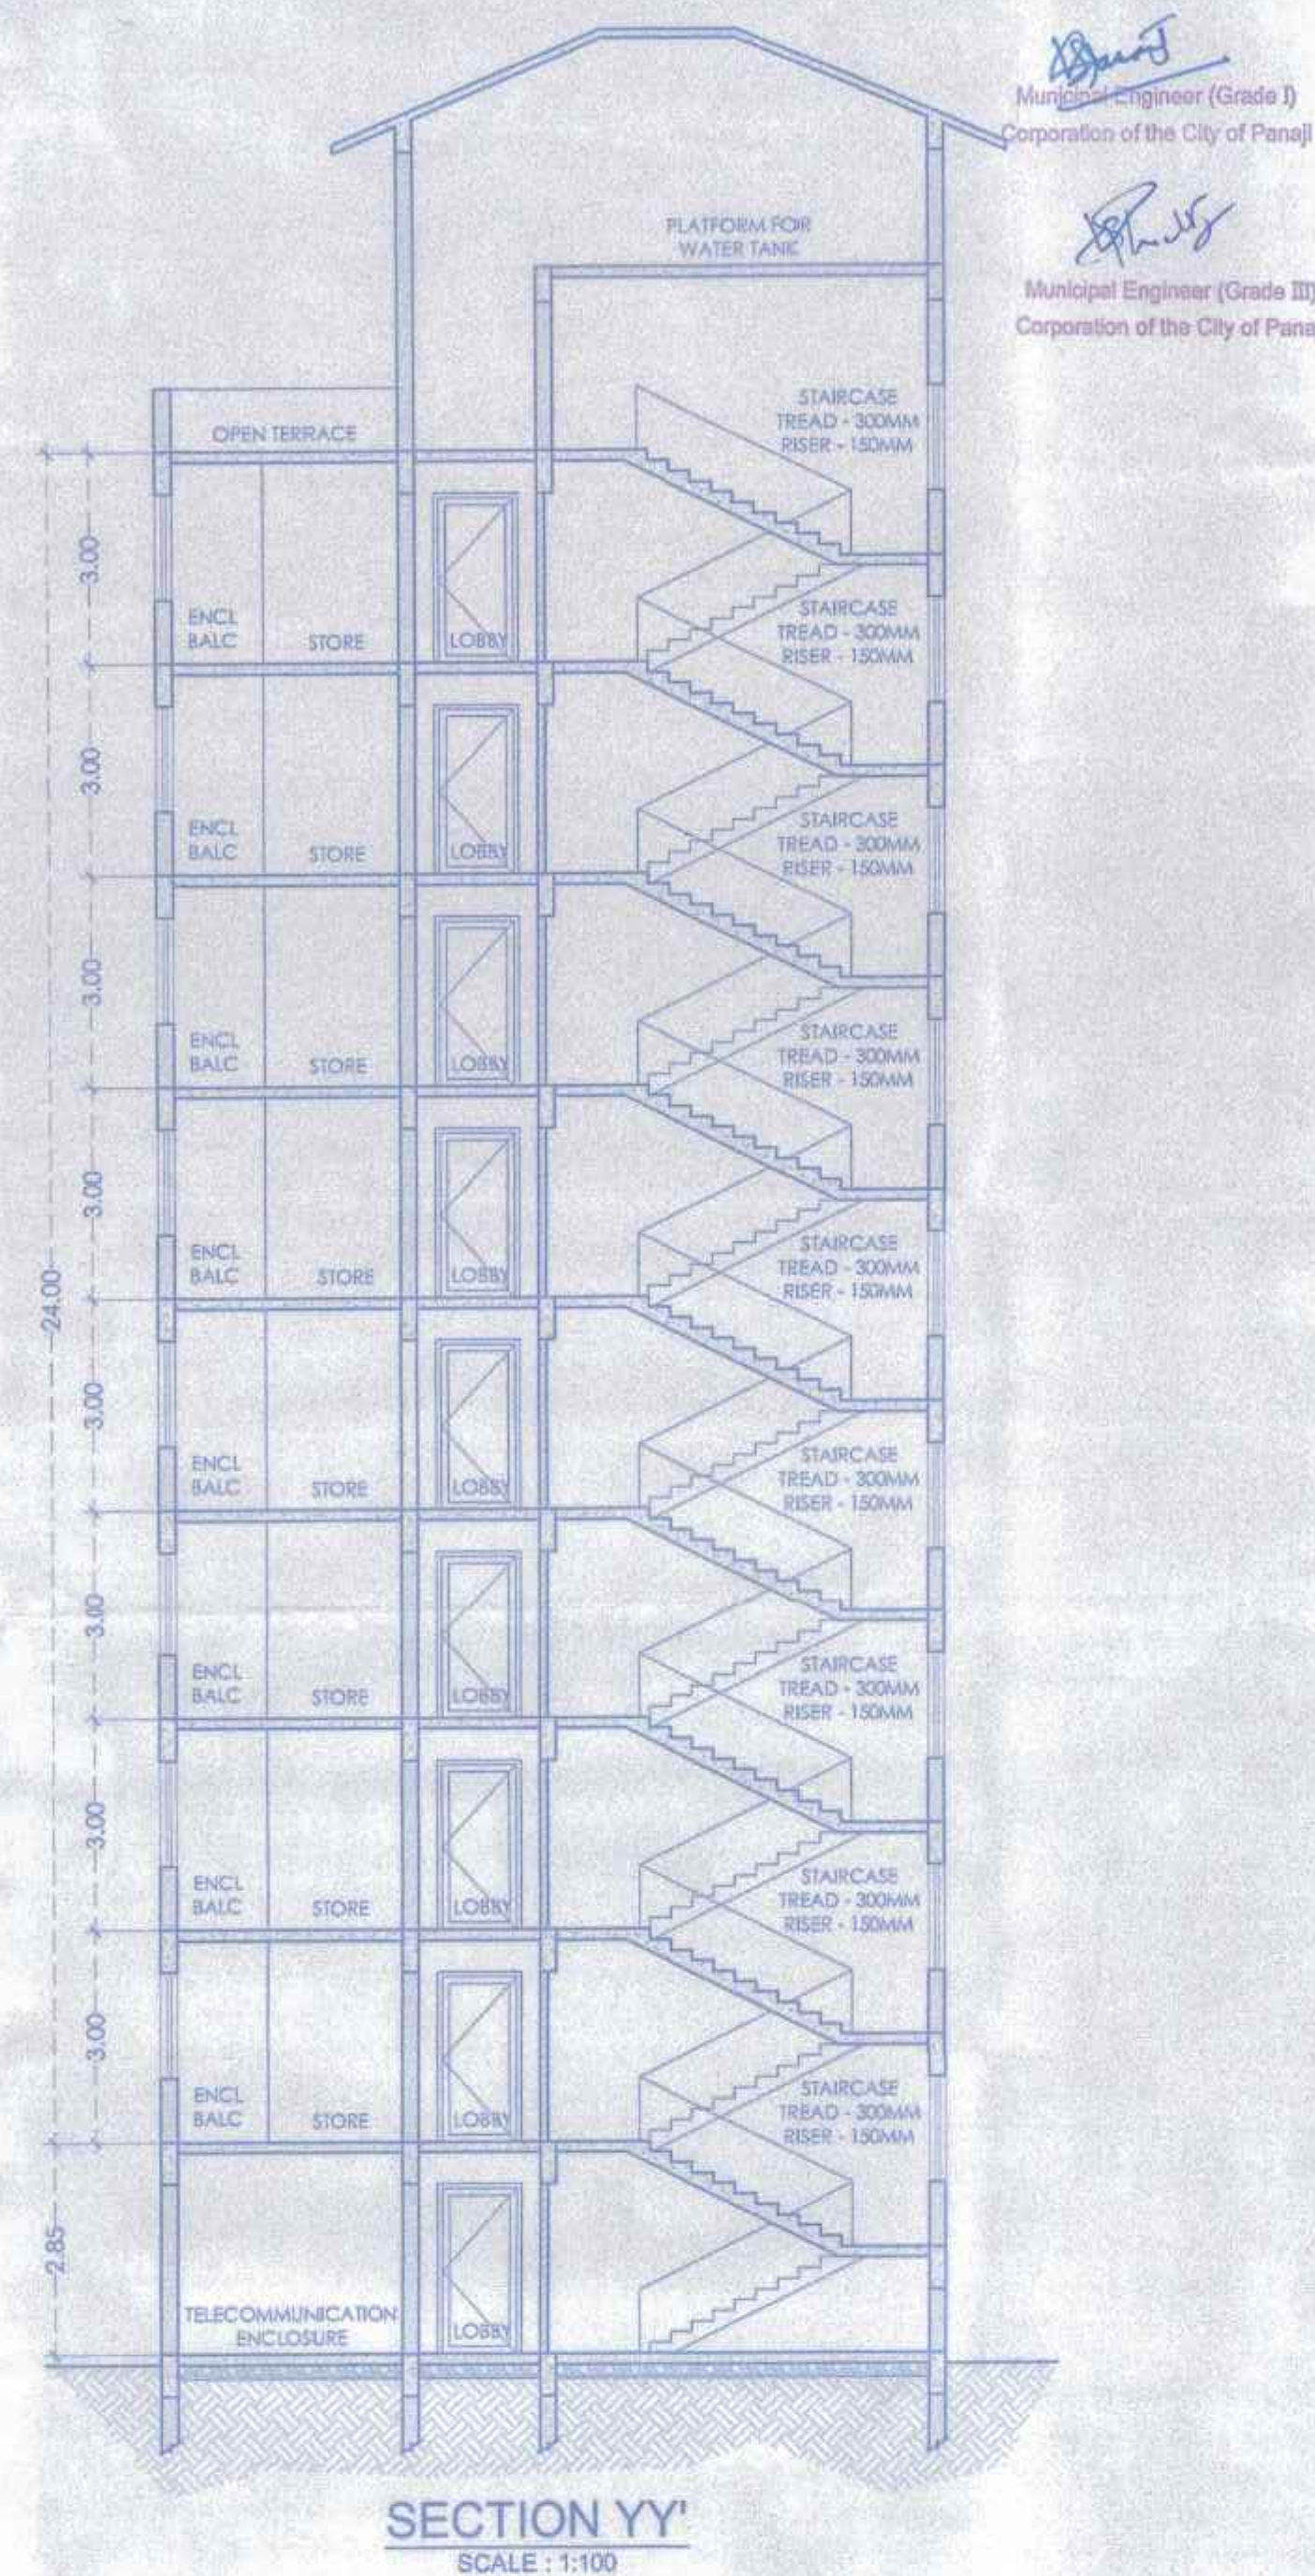
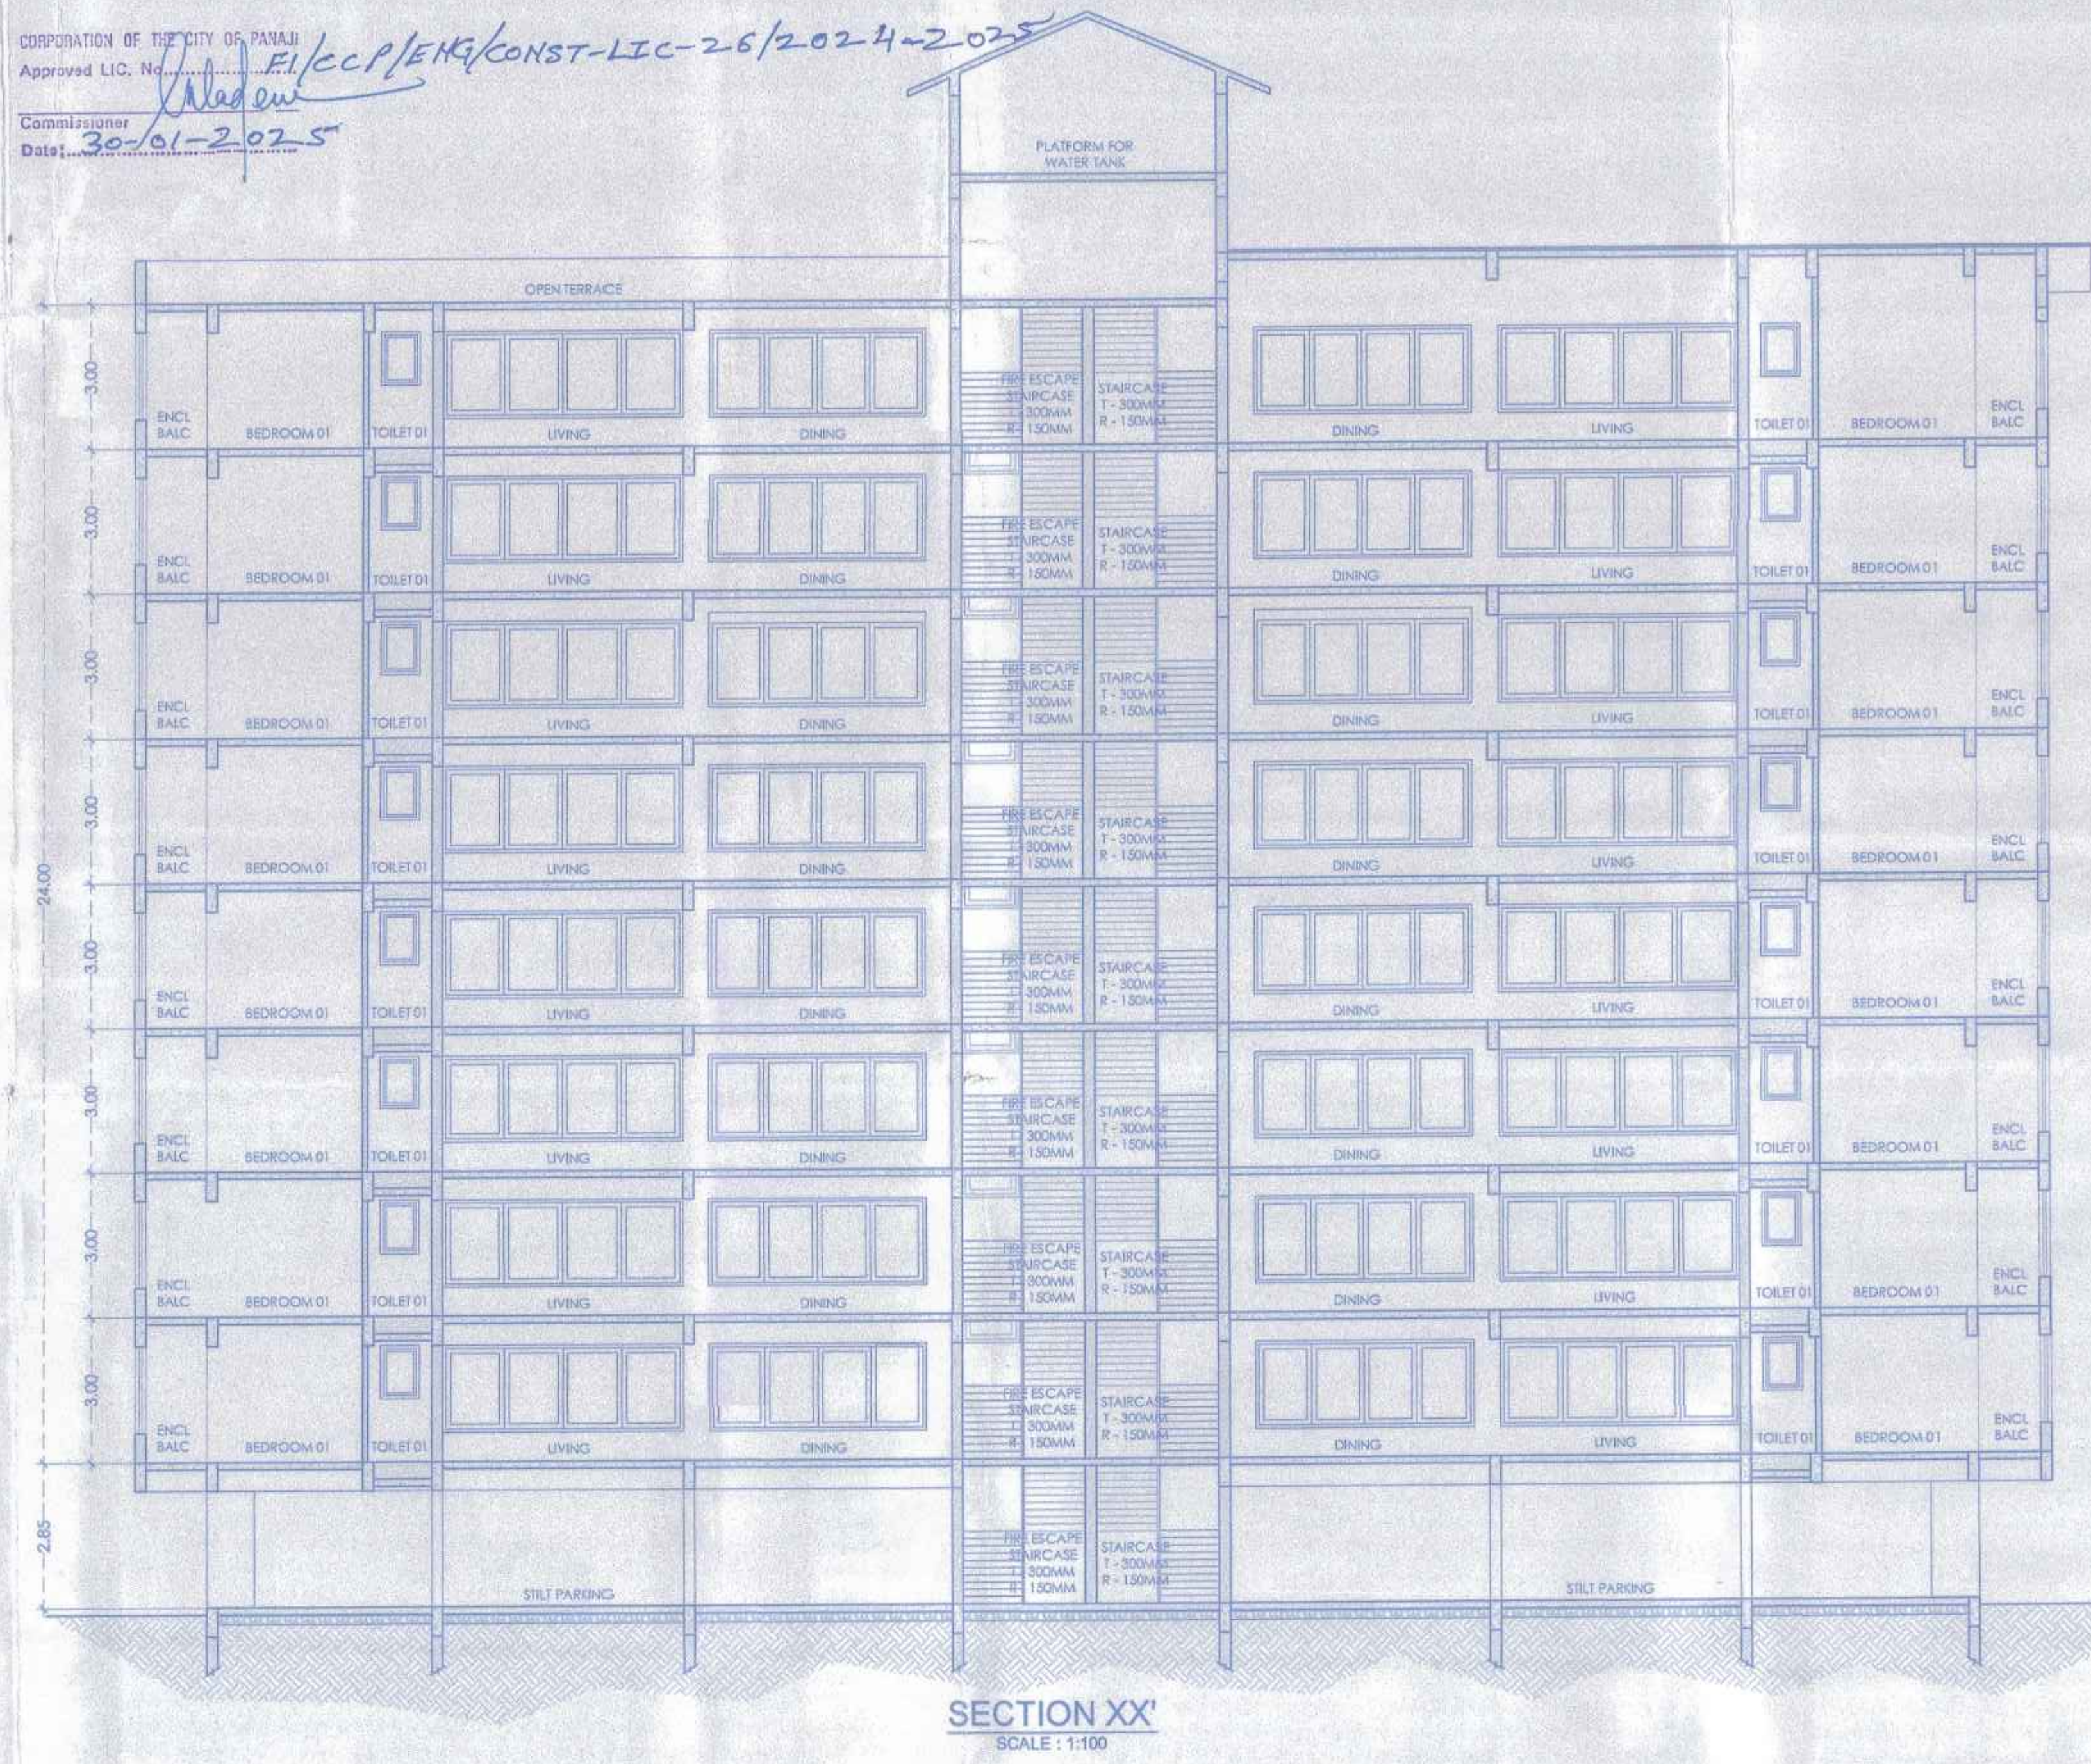
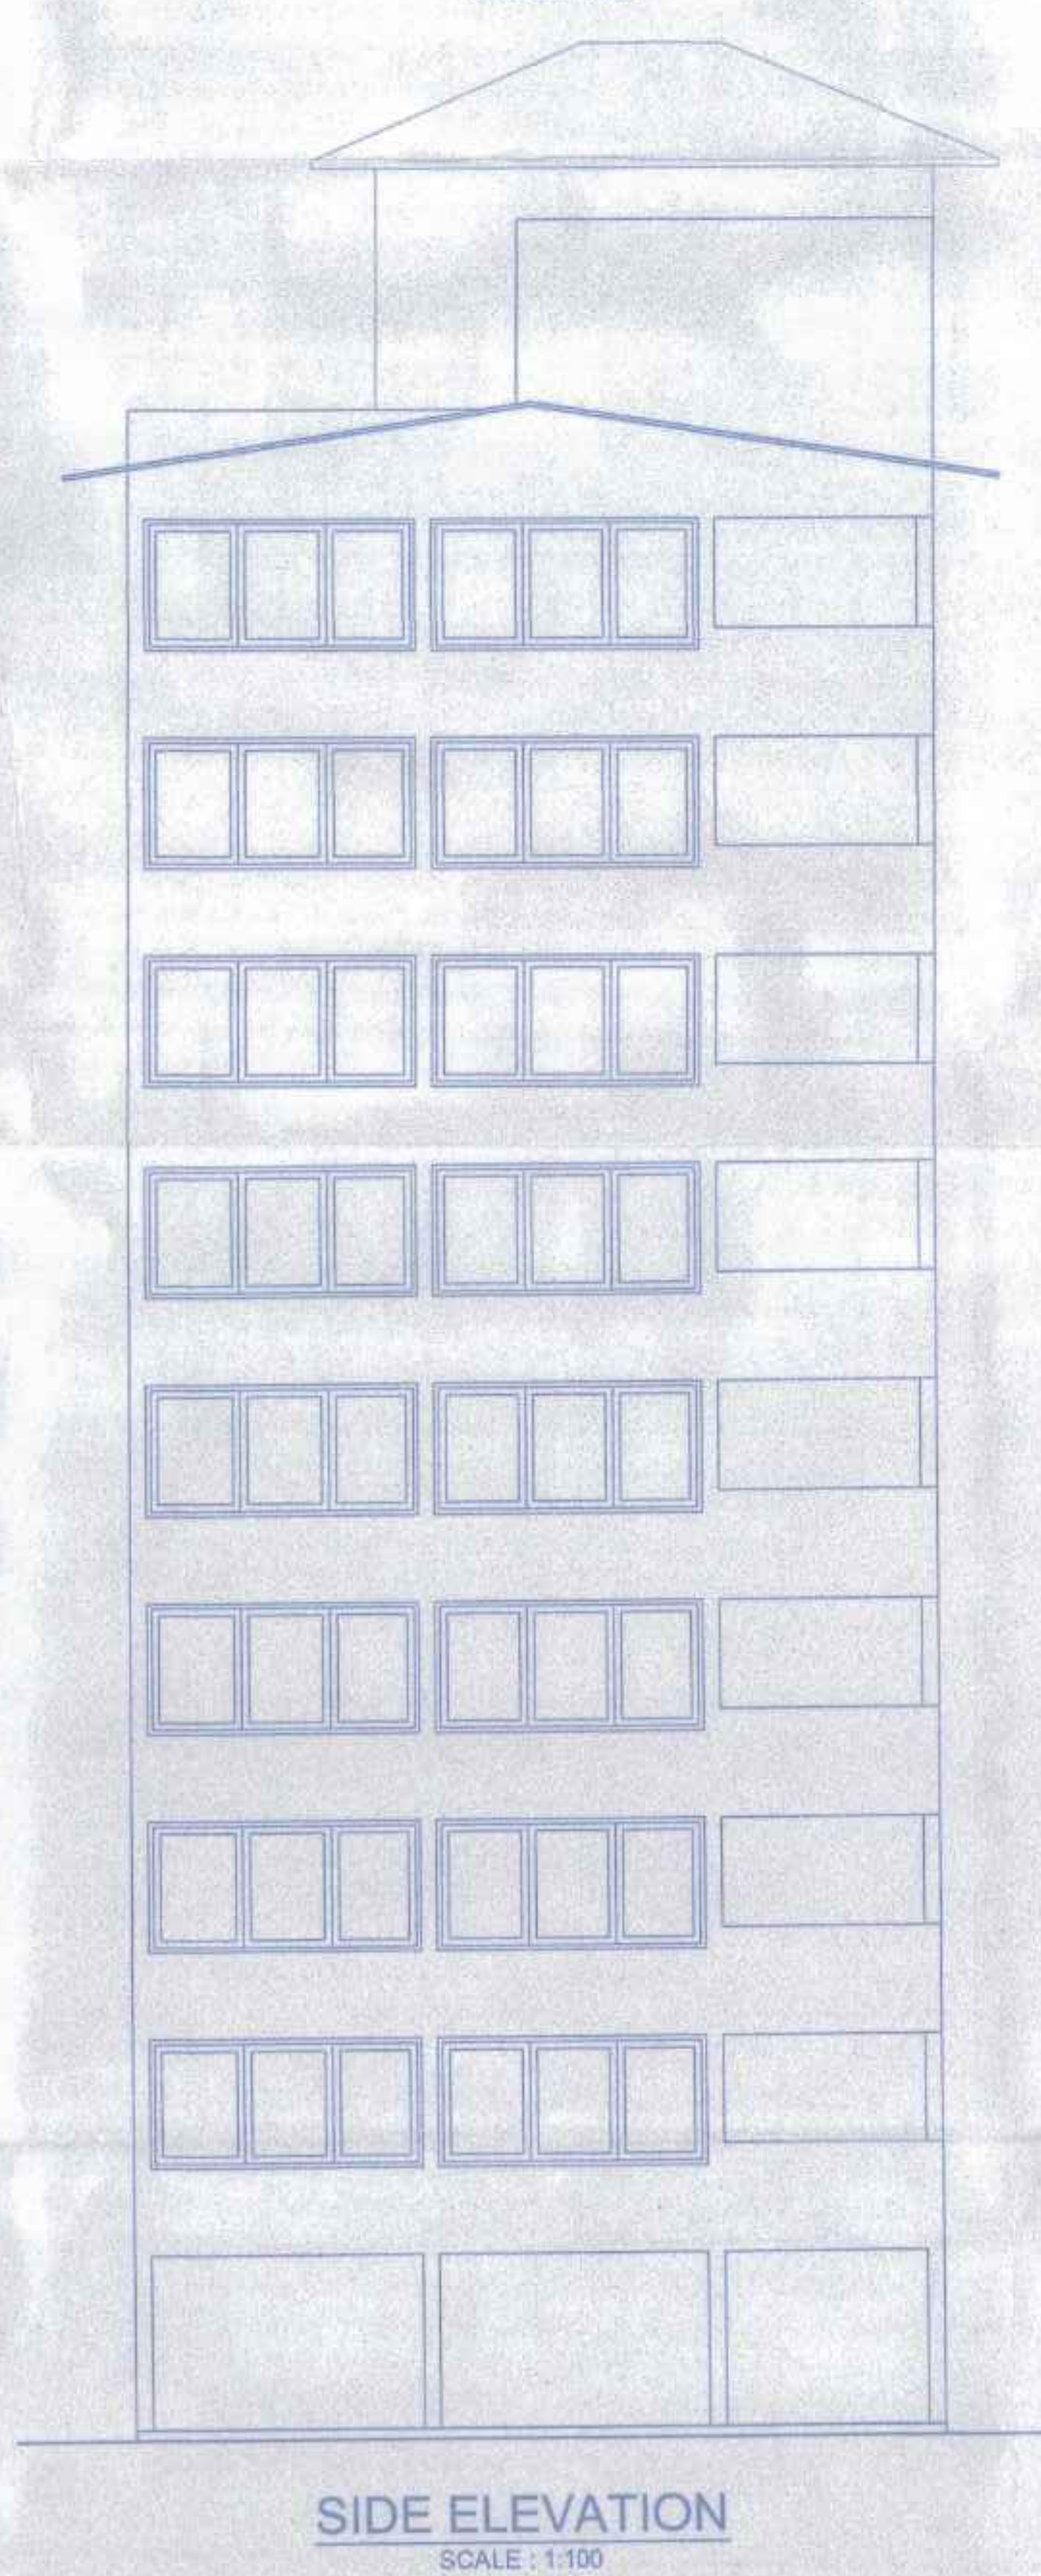


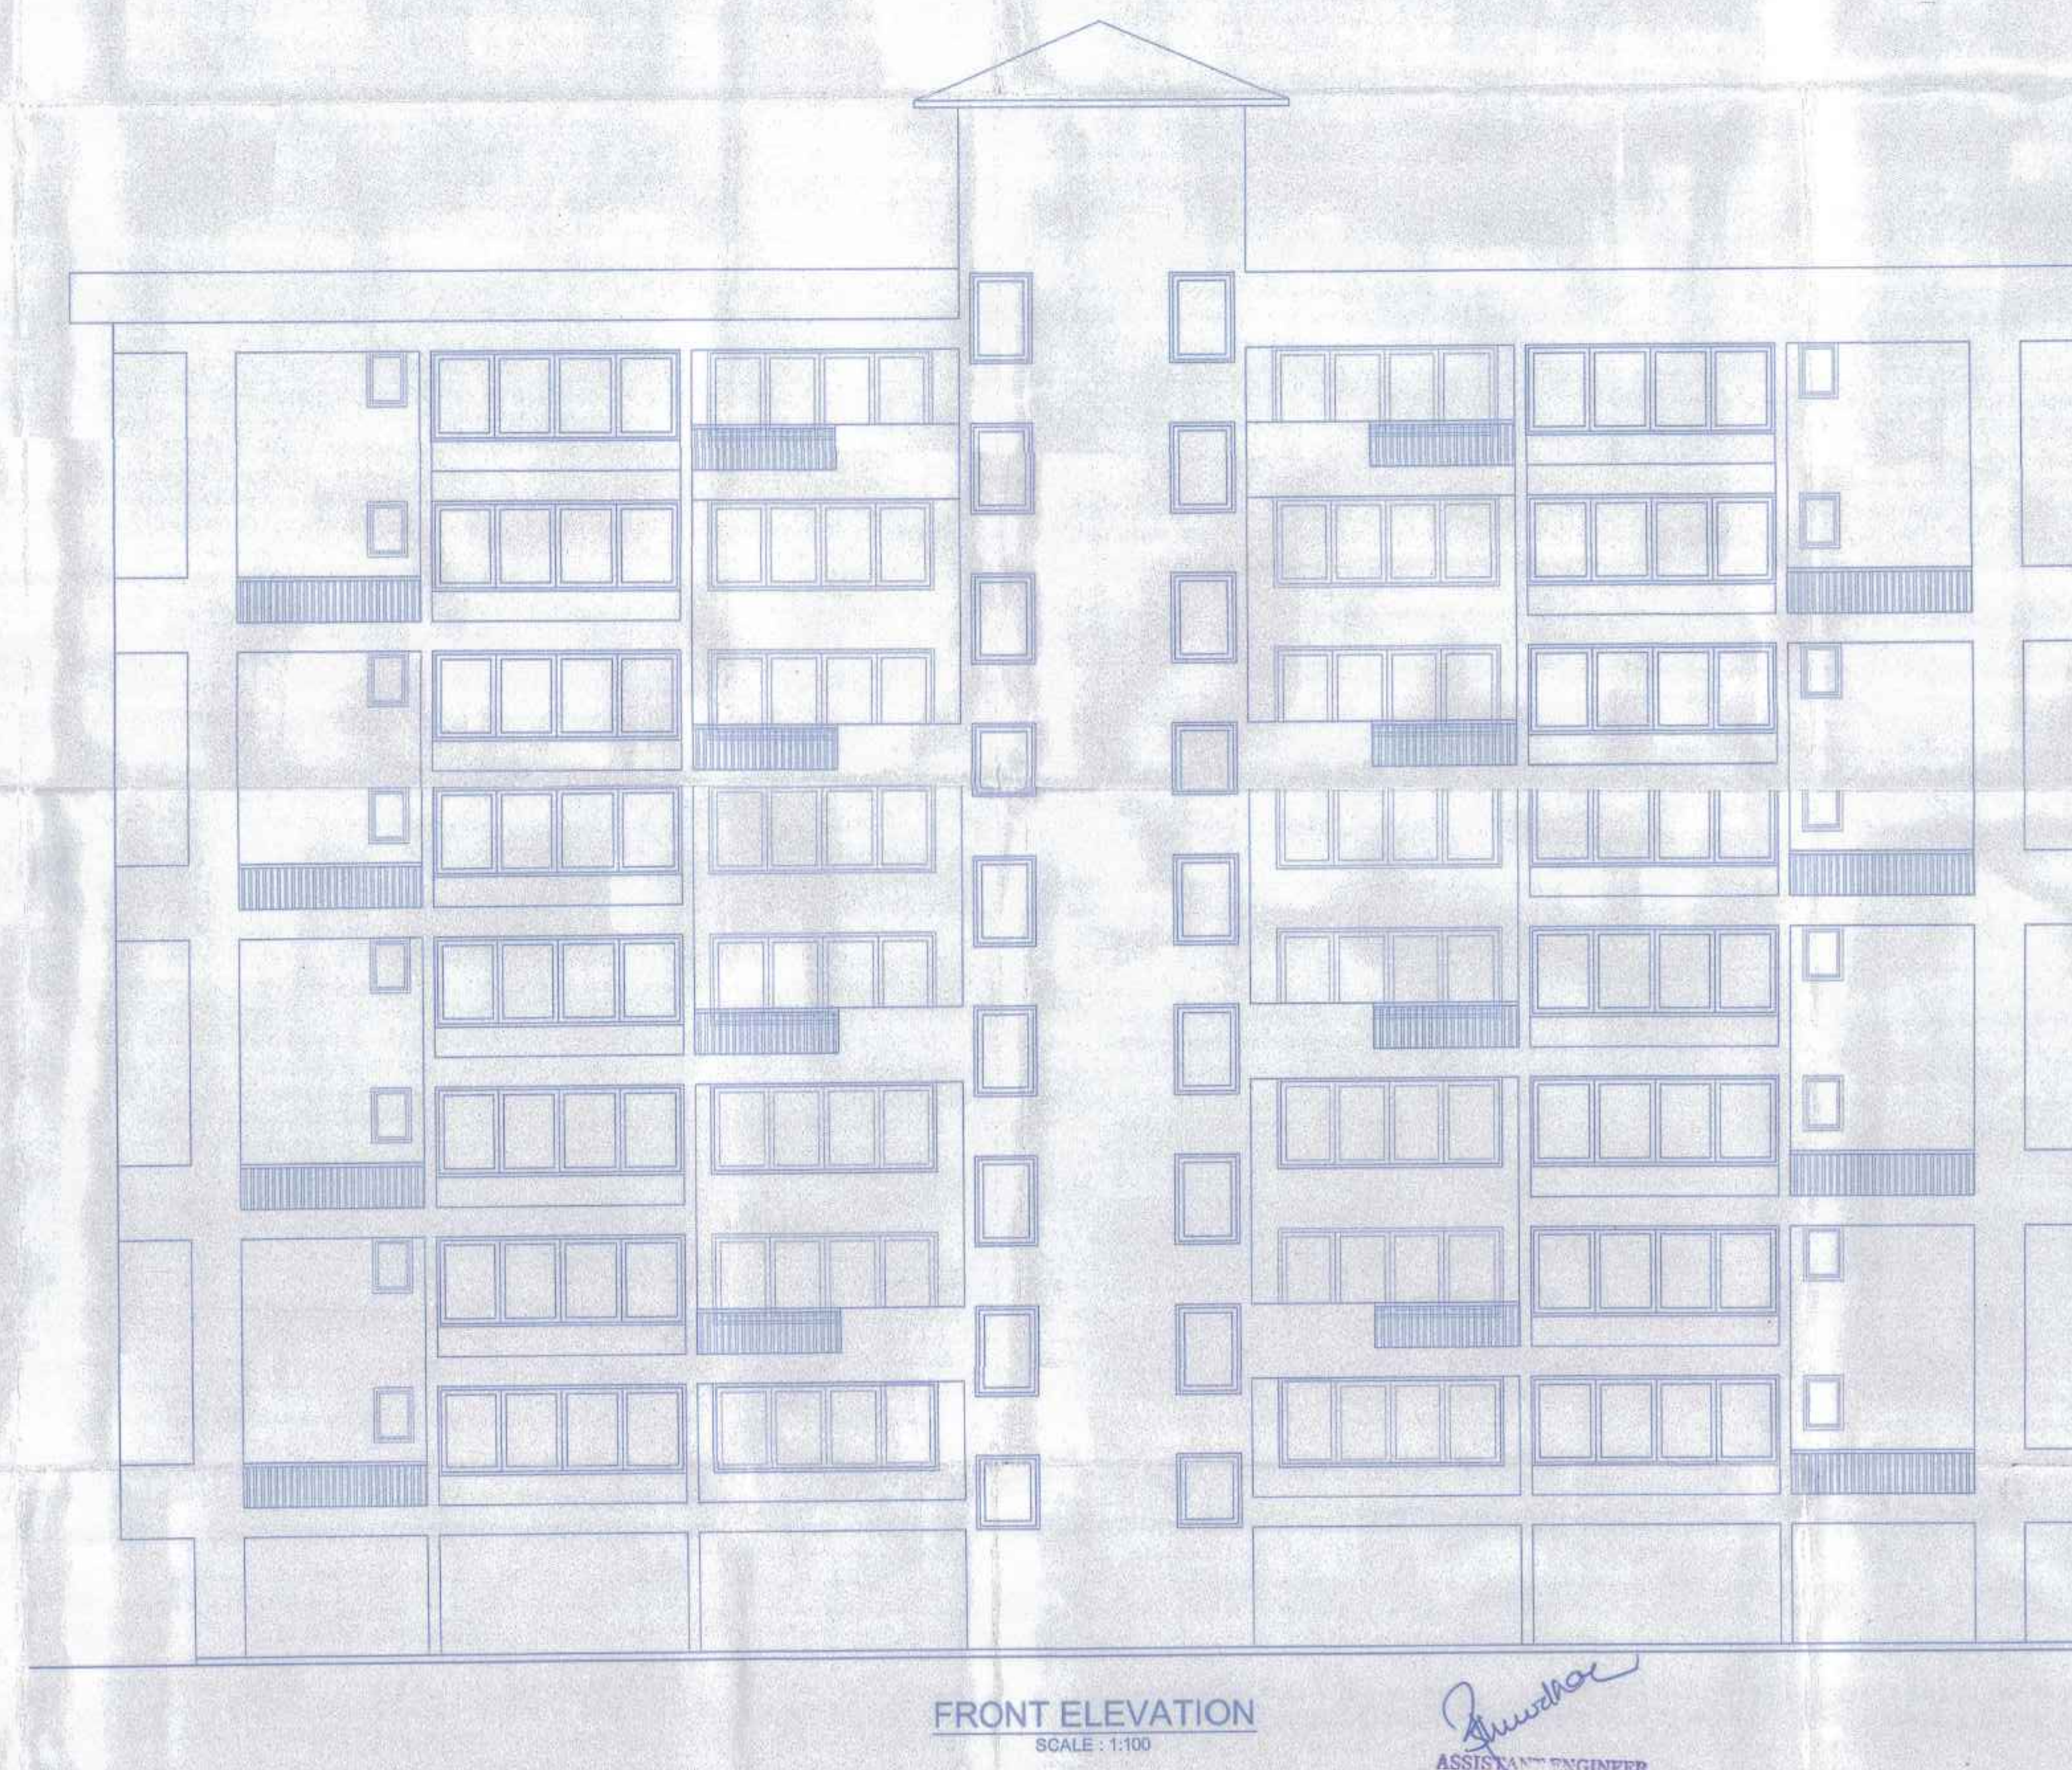

CORPORATION OF THE CITY OF PANAJI
Approved LIC. No. EL/CCP/ENG/CONST-LIC-26/2024-2025
Commissioner
Date: 30-01-2025

- Notes:
1. UNLESS OTHERWISE MENTIONED ALL DIMENSIONS ARE IN M.
 2. DRAWING NOT TO BE SCALED.
 3. DRAWING TO BE READ IN CONJUNCTION WITH RELEVANT STRUCTURAL, ELECTRICAL AND PLUMBING DRAWINGS.
 4. ANY DISCREPANCIES SHOULD BE BROUGHT TO THE NOTICE OF THE ARCHITECT BEFORE EXECUTION.

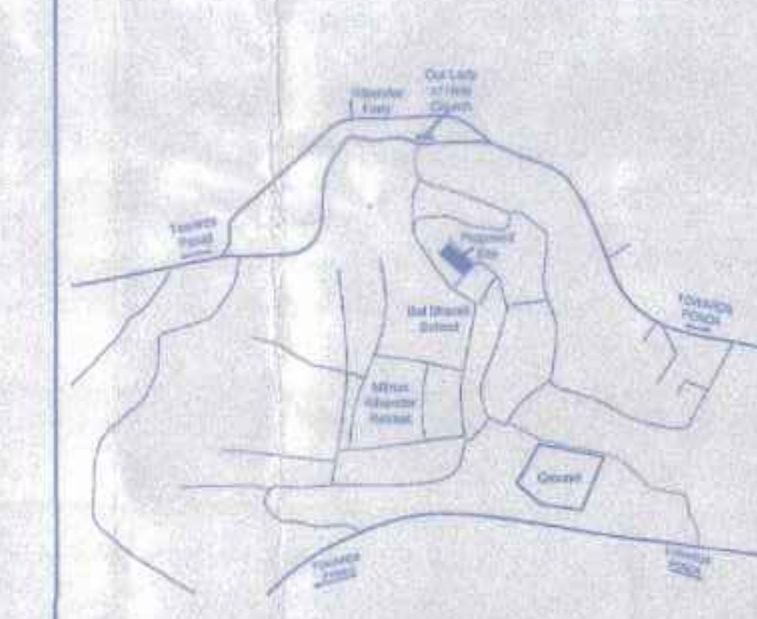

SITE LOCATION PLAN
SCALE: 1:NTS

Drawn by:	Date:
MTHM	28/08/2024
Scale:	Revision No.:
AS MENTIONED	
PROJECT: AMALGAMATION OF PLOTS AND CONSTRUCTION OF RESIDENTIAL BUILDING AND COMPOUND WALL ON PLOT BEARING CH/174 NO. 101 & 102 OF PT SHEET NO. 4 OF PANAJI CITY, TIBWADI GOA	
SHEET: ELEVATIONS, SECTIONS, LOCATION PLAN	
Client:	
Architect:	
B. Ansh. M. Ansh. 5409 GA 02002/2008 PW/01/ARCH-277/2008, I 001/0006/2010 OCHRE DESIGN GROUP Architects: Urban Designers FF-2, First Floor, Krishna Kunj, CHODM Road Next to Amrakeshwar Temple Alto-Parvaram, Bardez - Goa, 403221	

APPROVED FROM PLANNING POINT
SUBJECT TO CONDITIONS GIVEN
VIDE ORDER No. NG PDA/123/PN/1845/2024
DATED 02 SEP 2024

ASSISTANT ENGINEER
SUB DIVISION - XXVII, PWD
TONGA CARANZALIM-GO

This office letter no. SOE 1104/PW/24-25/Tech-46/1622
dt. 12/11/24

N.O.C. is issued subject to the
Condition Stipulated in the letter
No. UHC/DHS/NOC/2024-2025/DHS/2024/DHS0901/00027/12
Dated: 12/11/2024
Health Officer
Urban Health Centre Panaji

ASSISTANT ENGINEER
Elect. Sels. Divn: J1 (L)
Panaji - Goa