


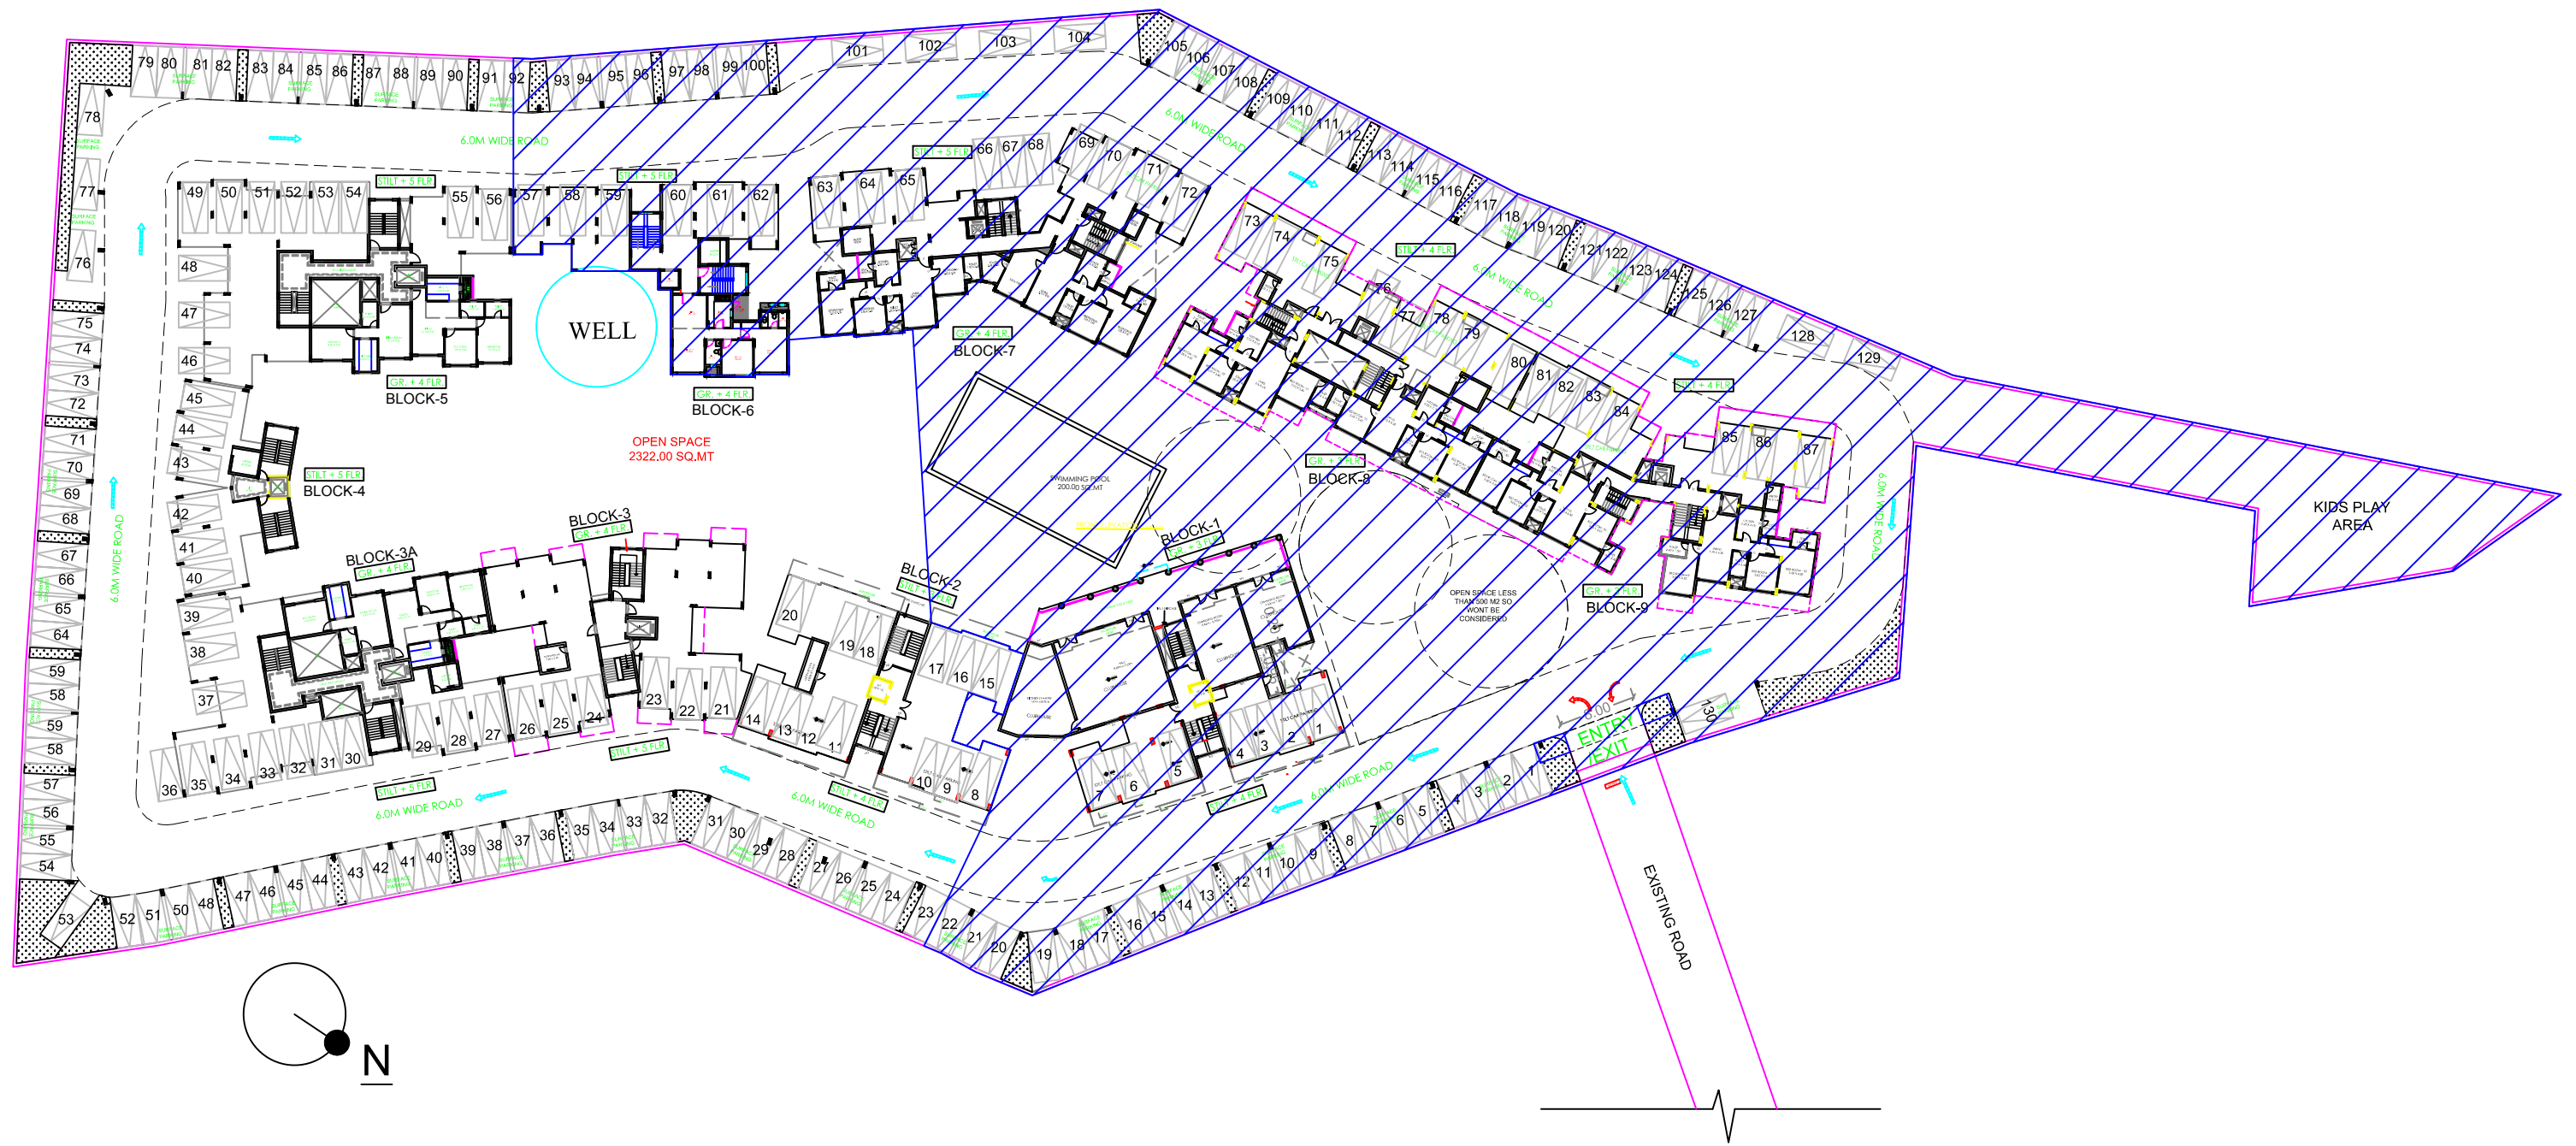

Project : Thousand Palms, Ph-1; Area = 8013 Sq. Mt.