



TYPE	SIZES
D	1.20 X 2.10
FD	2.50 X 2.10
FD1	1.50 X 2.10
D1	1.00 X 2.10
D2	0.75 X 2.10
W1	1.50 X 1.60
WK	1.50 X 1.30
RS1	2.50 X 2.30
V	0.60 X 1.00
V1	0.60 X 1.50
V2	0.60 X 2.50

BUILDING B & C

NOTE
* PLOT BOUNDARY SHOWN IN BLACK.
* OPEN SPACE SHOWN IN GREEN.
* DRAINAGE SHOWN IN YELLOW.
* PROP CONST SHOWN IN PINK.

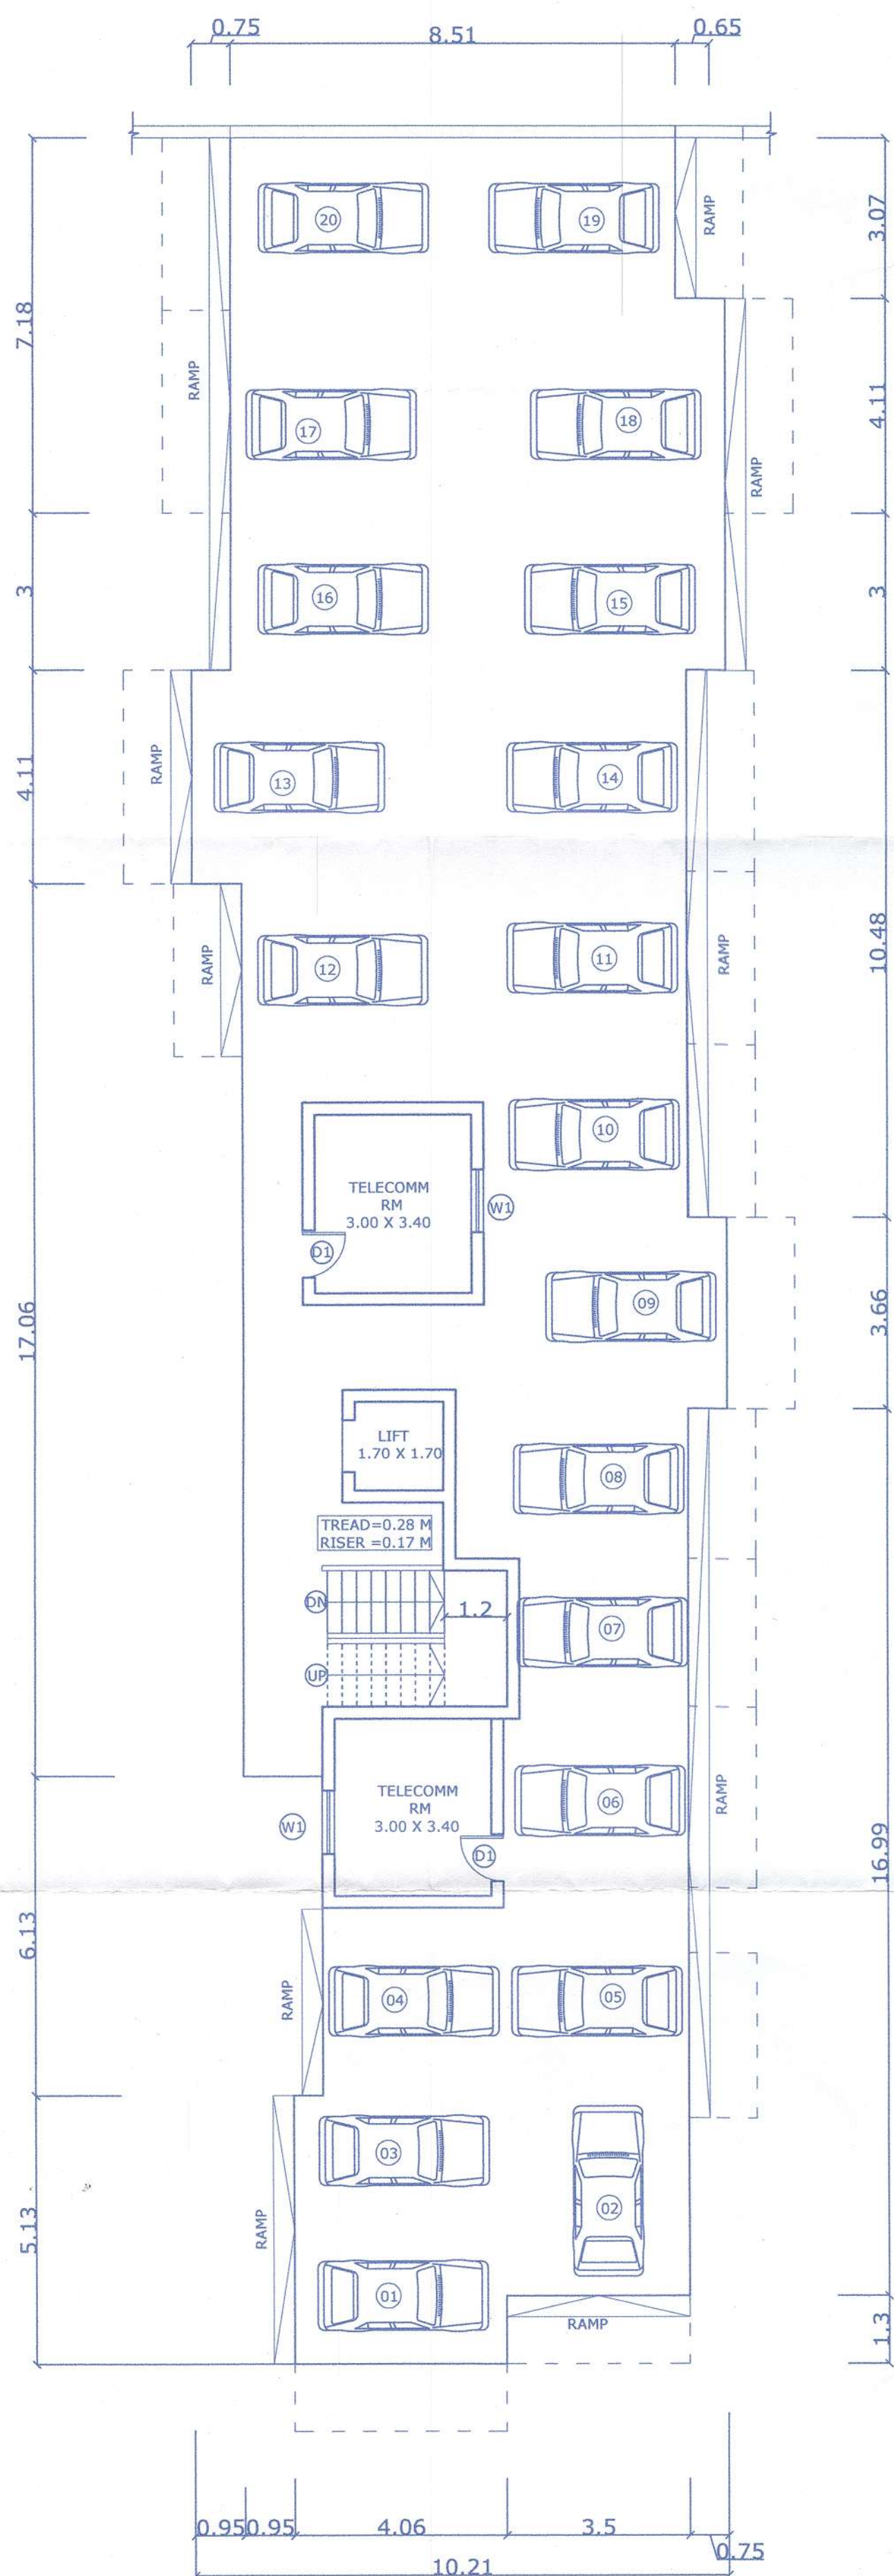


STILT FLOOR PLAN
SCALE -1:100

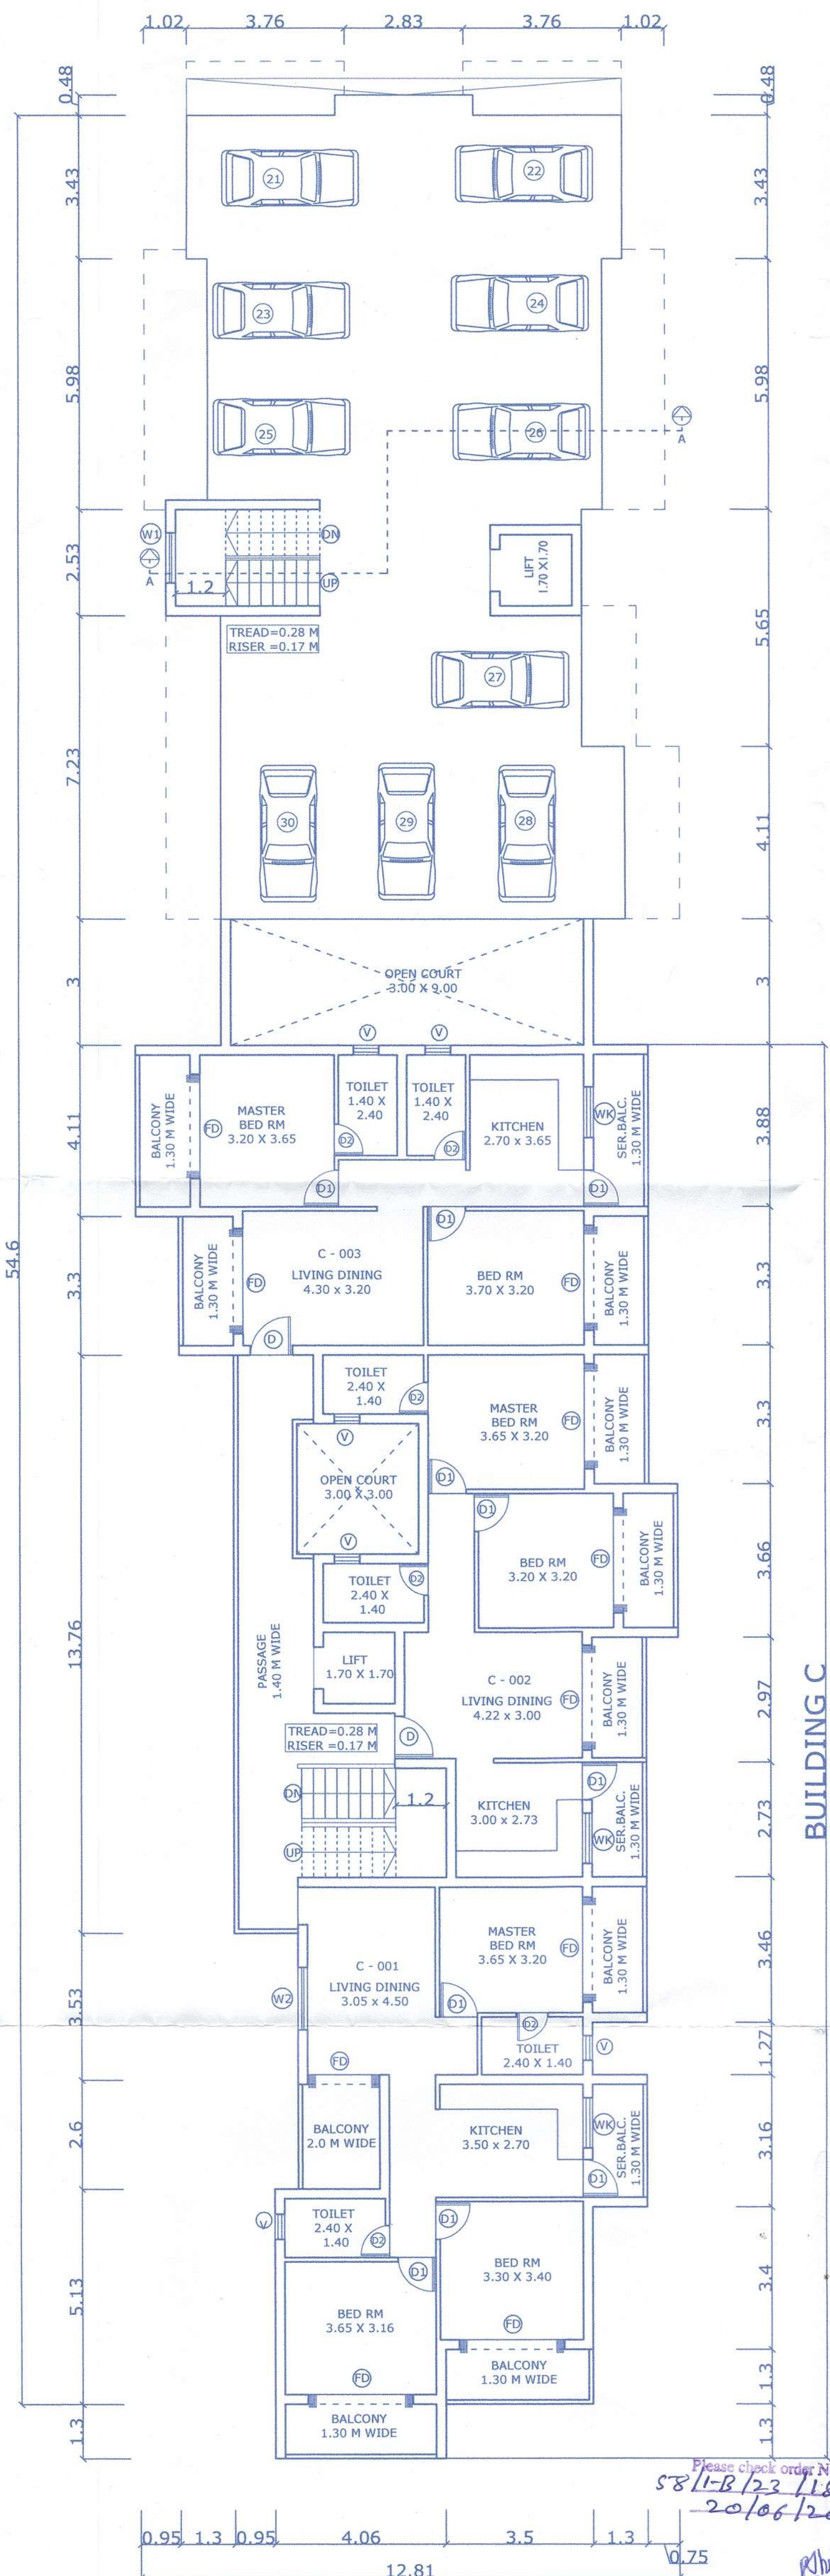


UPPER GROUND FLOOR PLAN
SCALE -1:100

BUILDING B

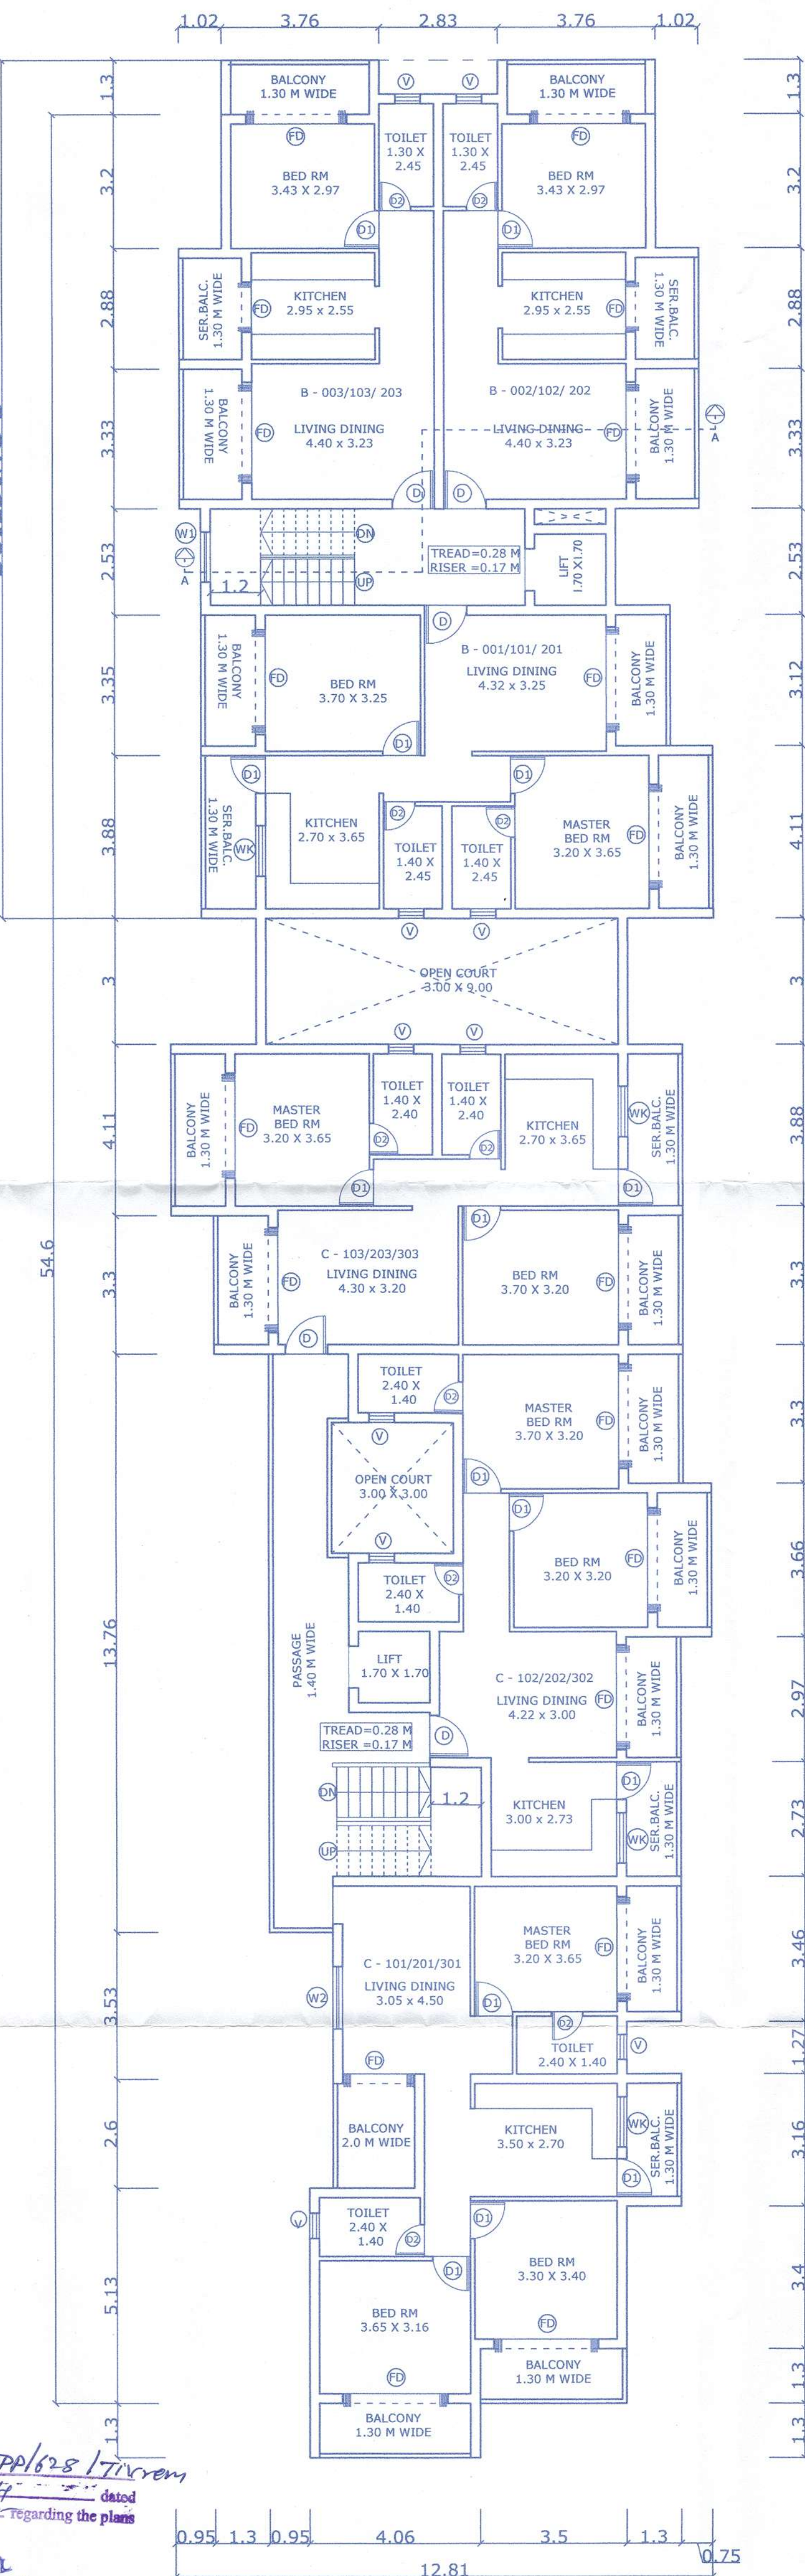

TYPICAL FIRST, SECOND AND THIRD FLOOR PLAN
SCALE -1:100

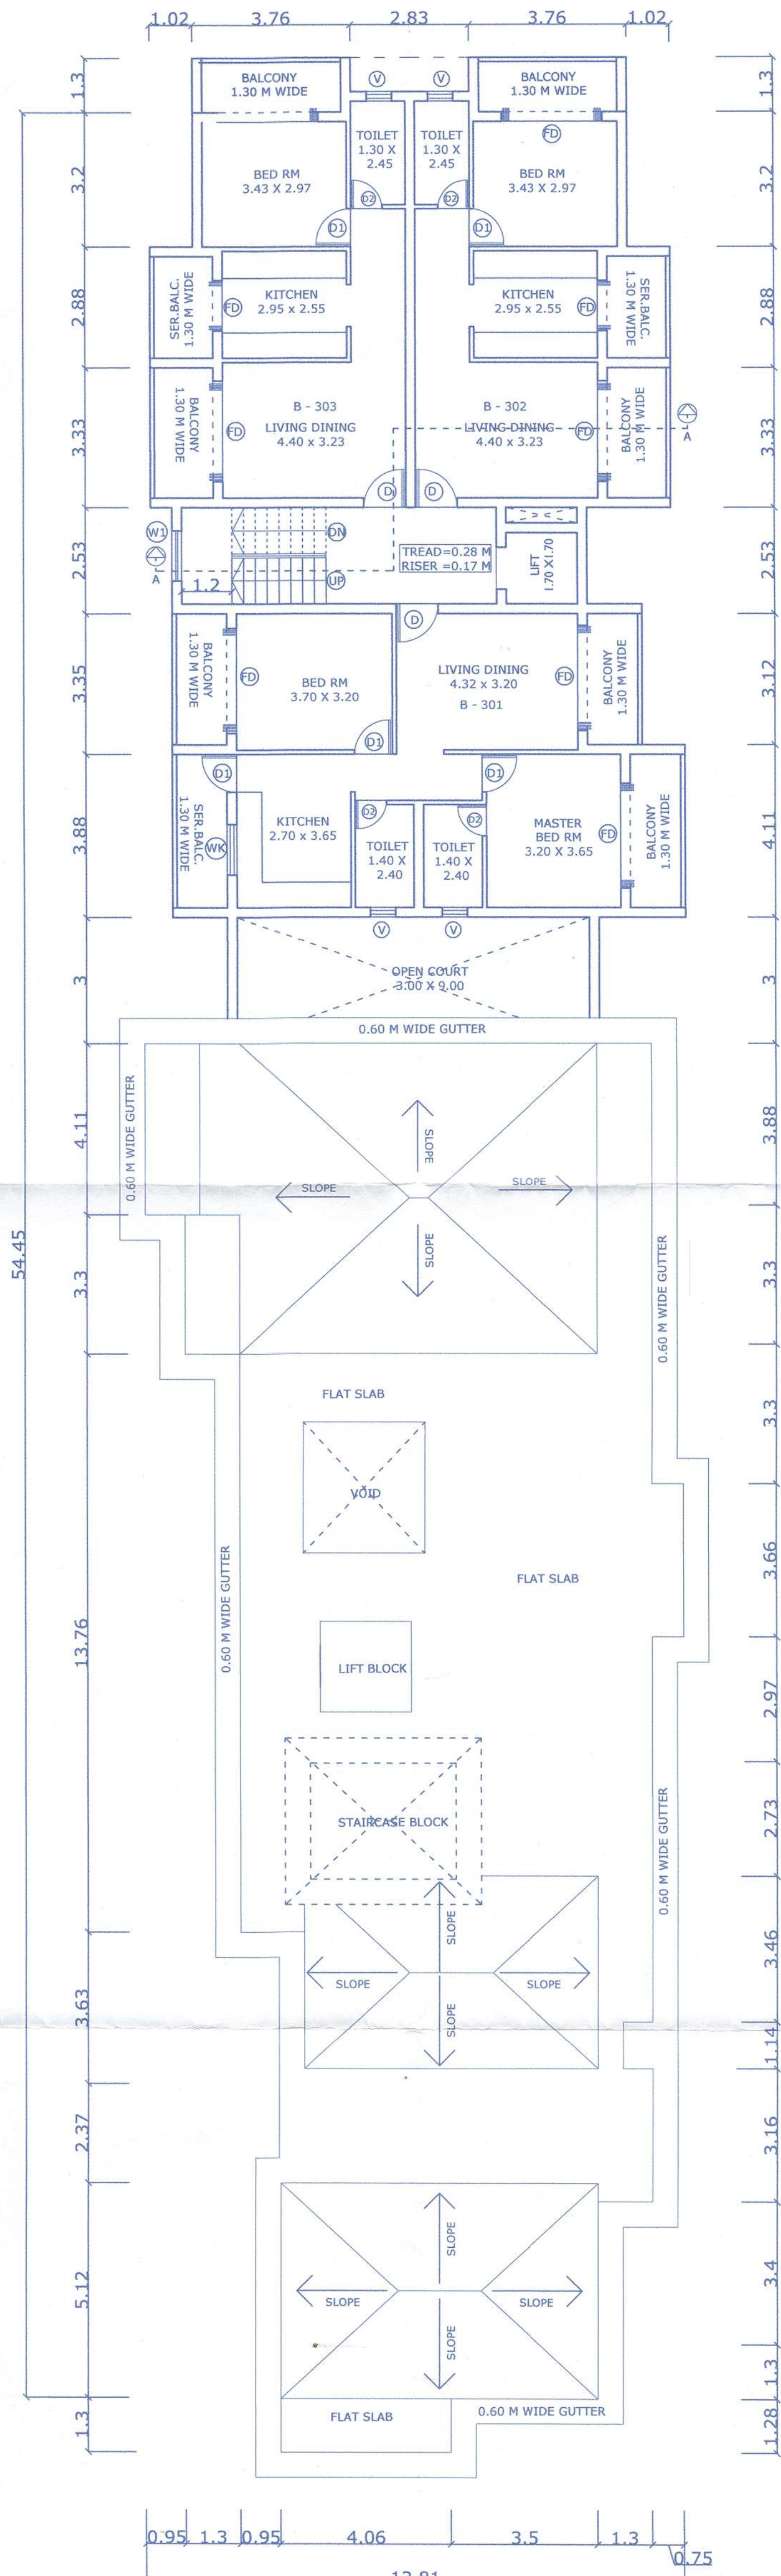

FOURTH FLOOR PLAN
SCALE -1:100

JOB: PROPOSED CONSTRUCTION OF COMMERCIAL CUM RESIDENTIAL BUILDING 'A' AND RESIDENTIAL BUILDINGS 'B' AND 'C' FOR TATVA REALTORS IN LAND BEARING SY NO 58/1-B, IN TIVREM VILLAGE, PONDA TALUKA, NORTH GOA.

OWNER'S NAME-
TATVA REALTORS

OWNERS' SIGN-

[Signature]

ARCH. SEAL AND SIGN

JAYESH PHADTE
a r c h i t e c t
COA REG. NO.: CA 87/2/1789
TCP REG. NO.: AR A0039/2010

Please check order No. **TPP/628/Tivrem**
58/1-B/22/11854
20/06/2025 regarding the plans
Dy Town Planner
Town & Country Planning Department
Government of Goa
PONDIA-GOA

ARCHITECT & INTERIOR DESIGNER

JAYESH PHADTE

AM2- Sarthak Harmony Opp. New Bagayatar, Ponda, Goa.
E- mail - jayeshphadte@rediffmail.com