



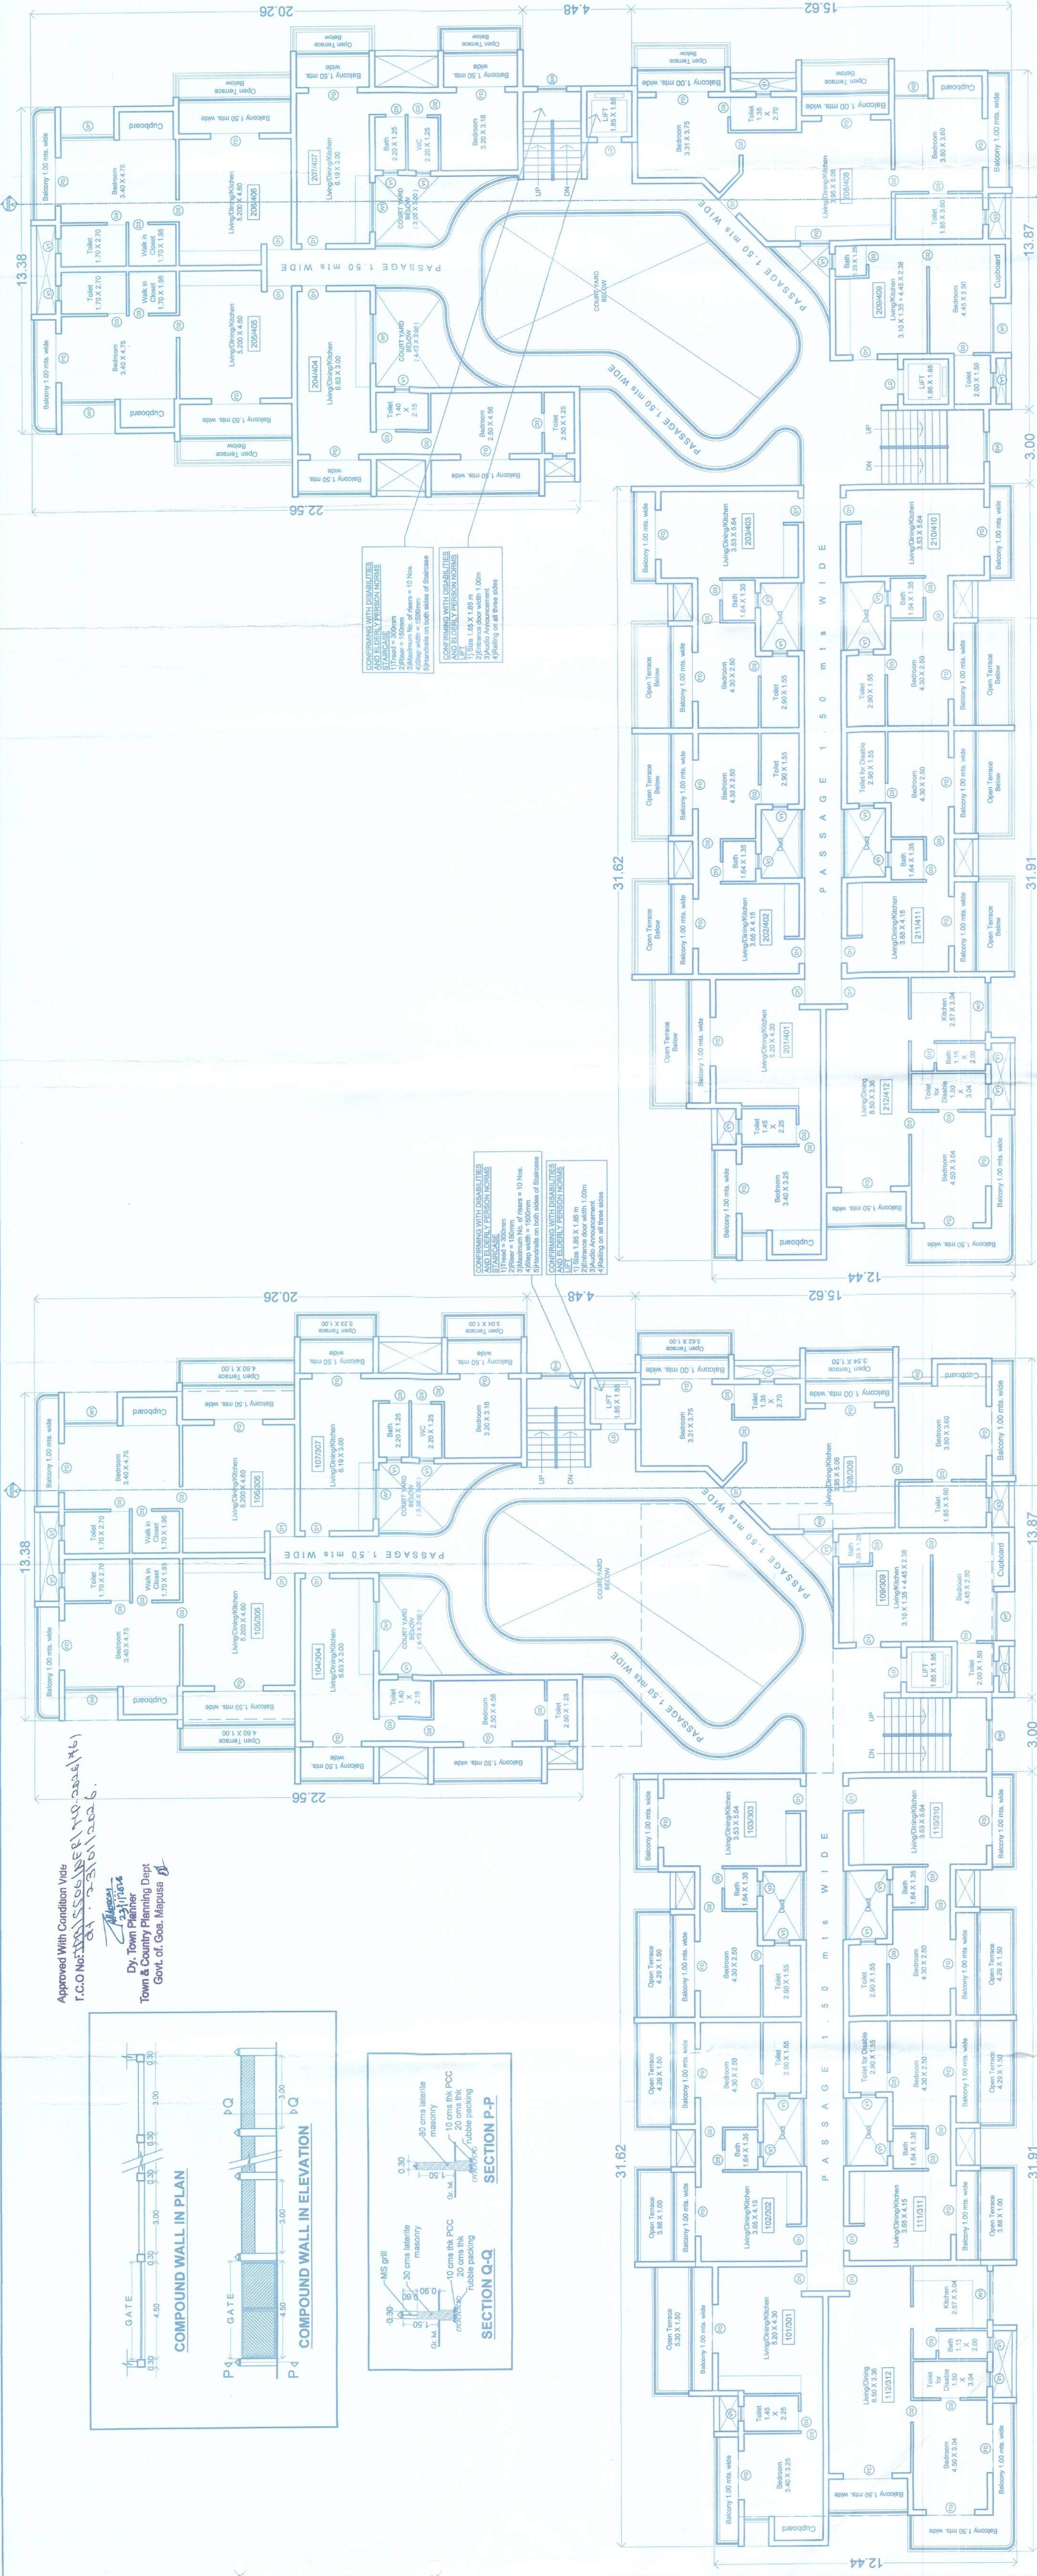

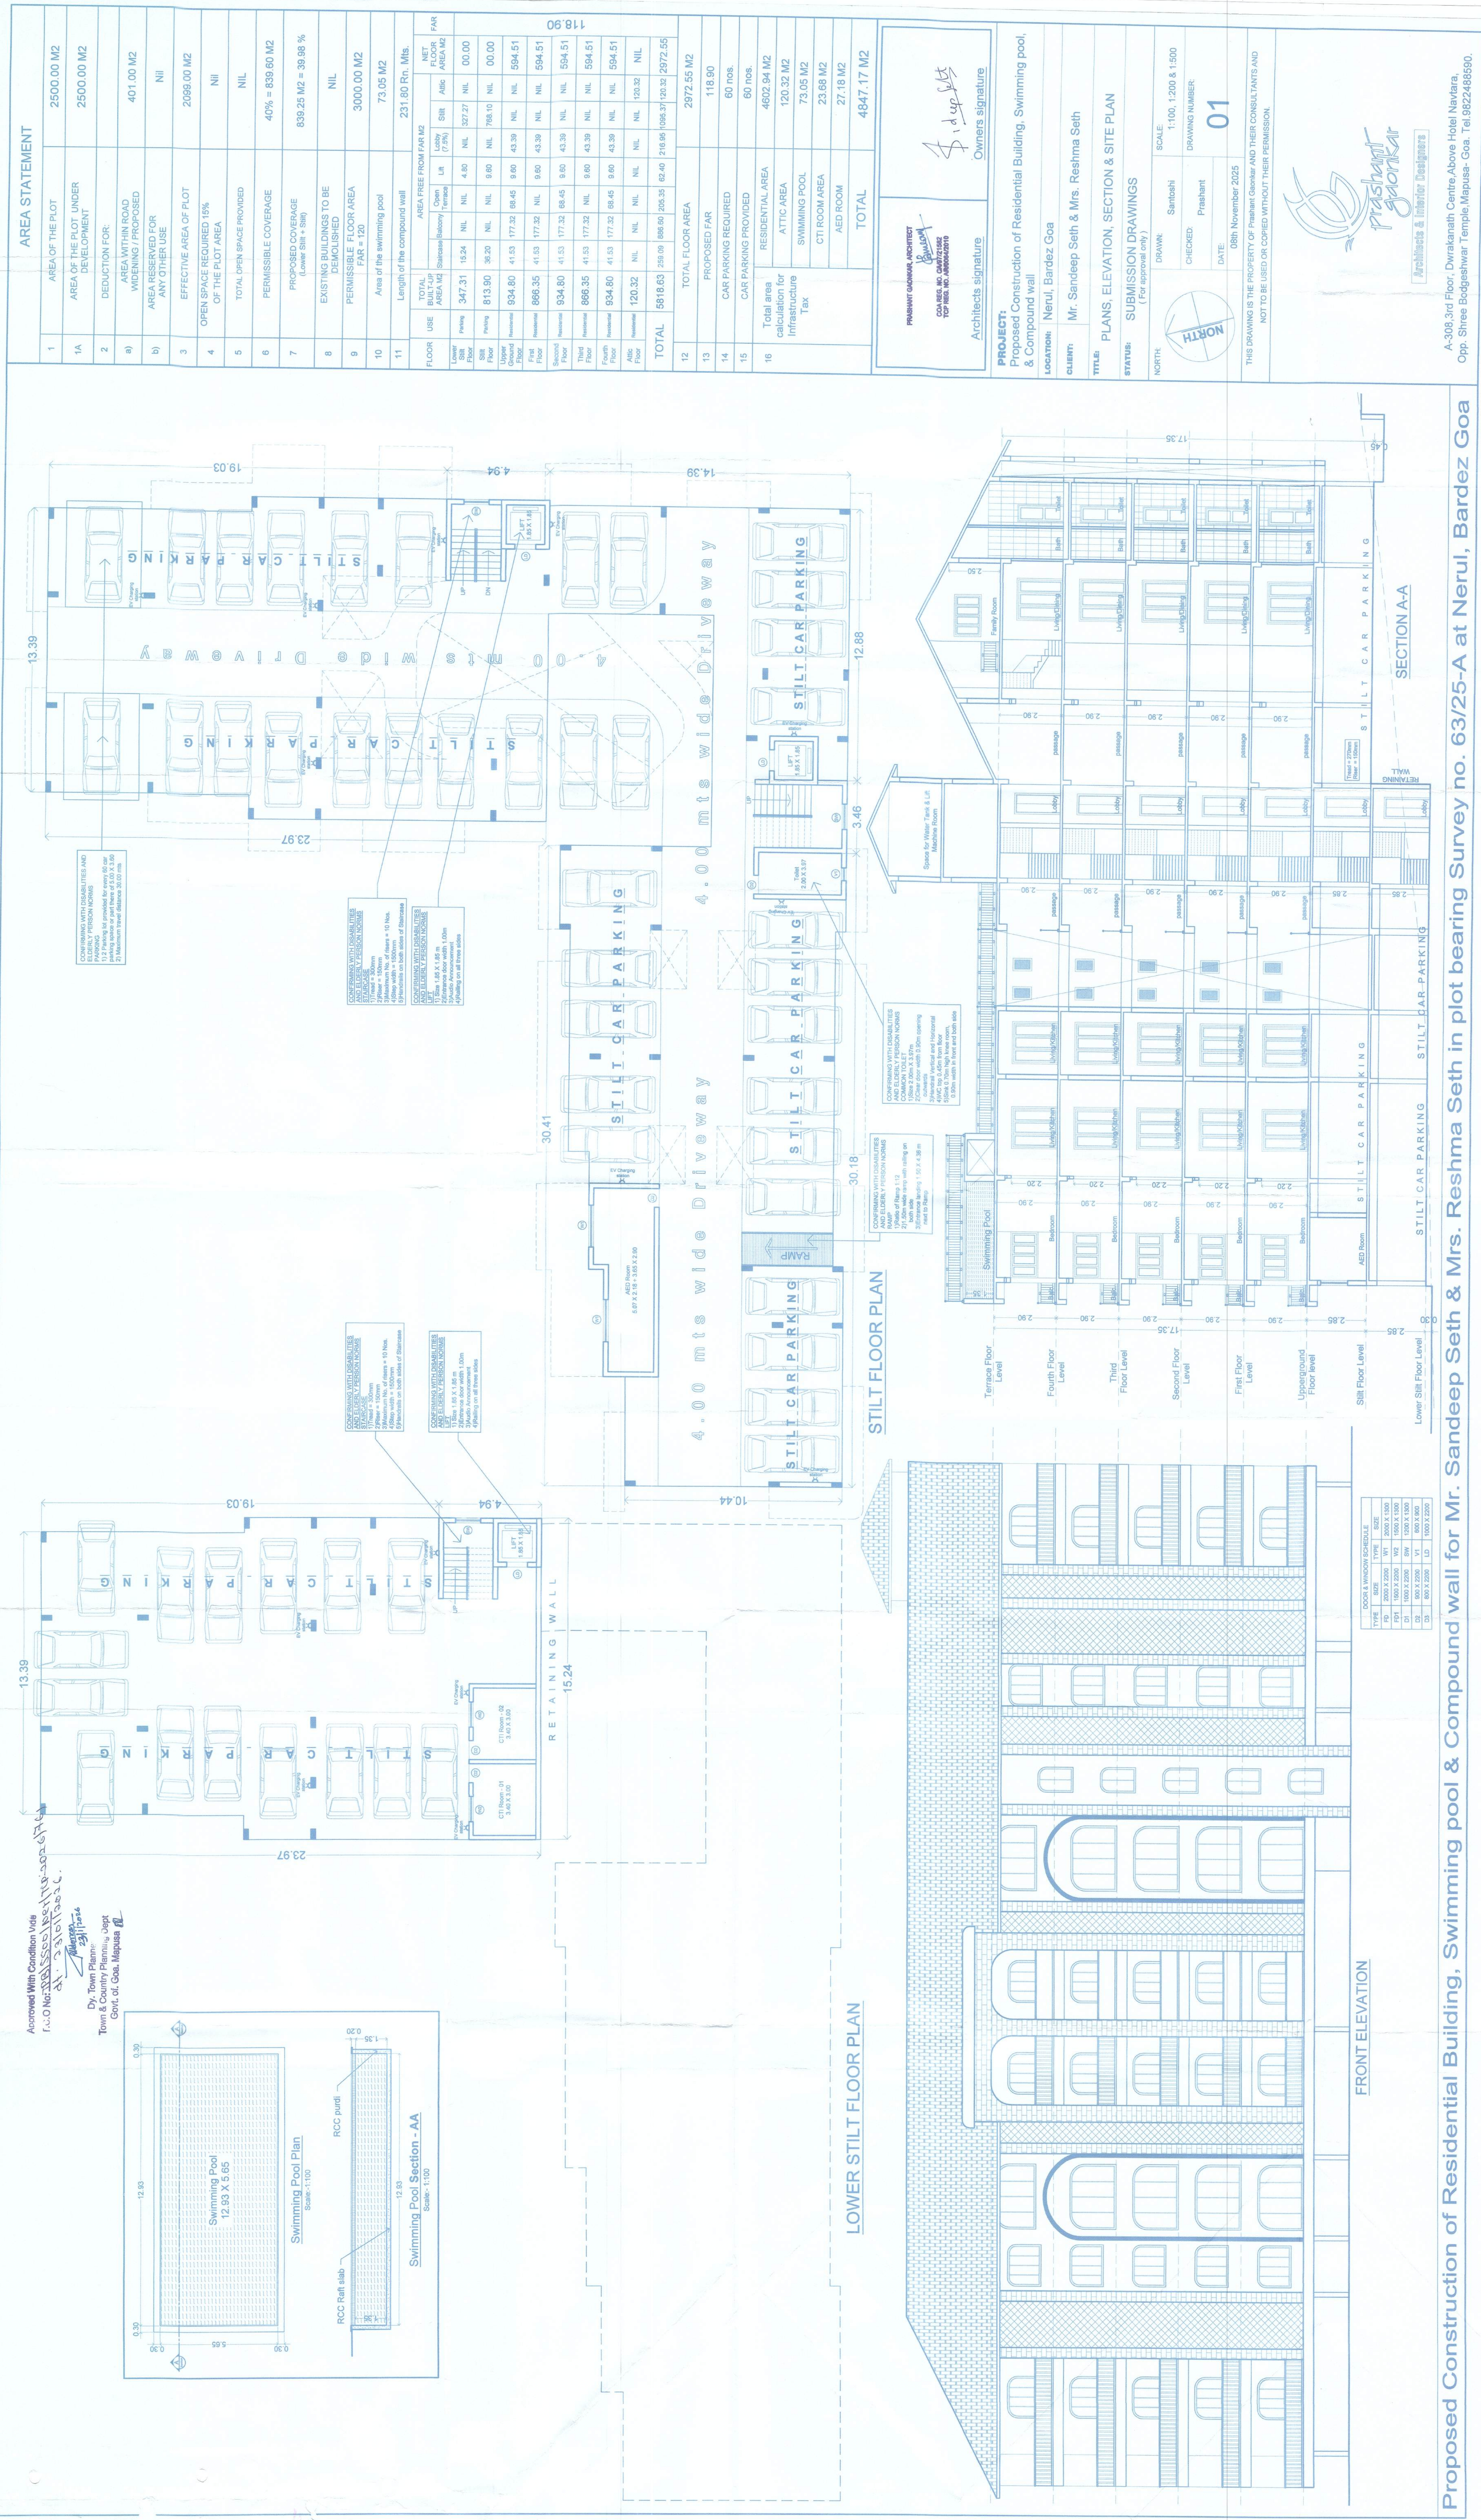

Proposed Construction of Residential Building, Swimming pool & Compound wall for Mr. Sandeep Seth & Mrs. Reshma Seth in plot bearing Survey no. 63/25-A at Nerul, Bardez Goa

A-308/3rd Floor, Dvarkanath Centre Above Hotel Navara,
Opp Shree Badgeswar Temple Mapusa- Goa. Tel. 9822488590.