
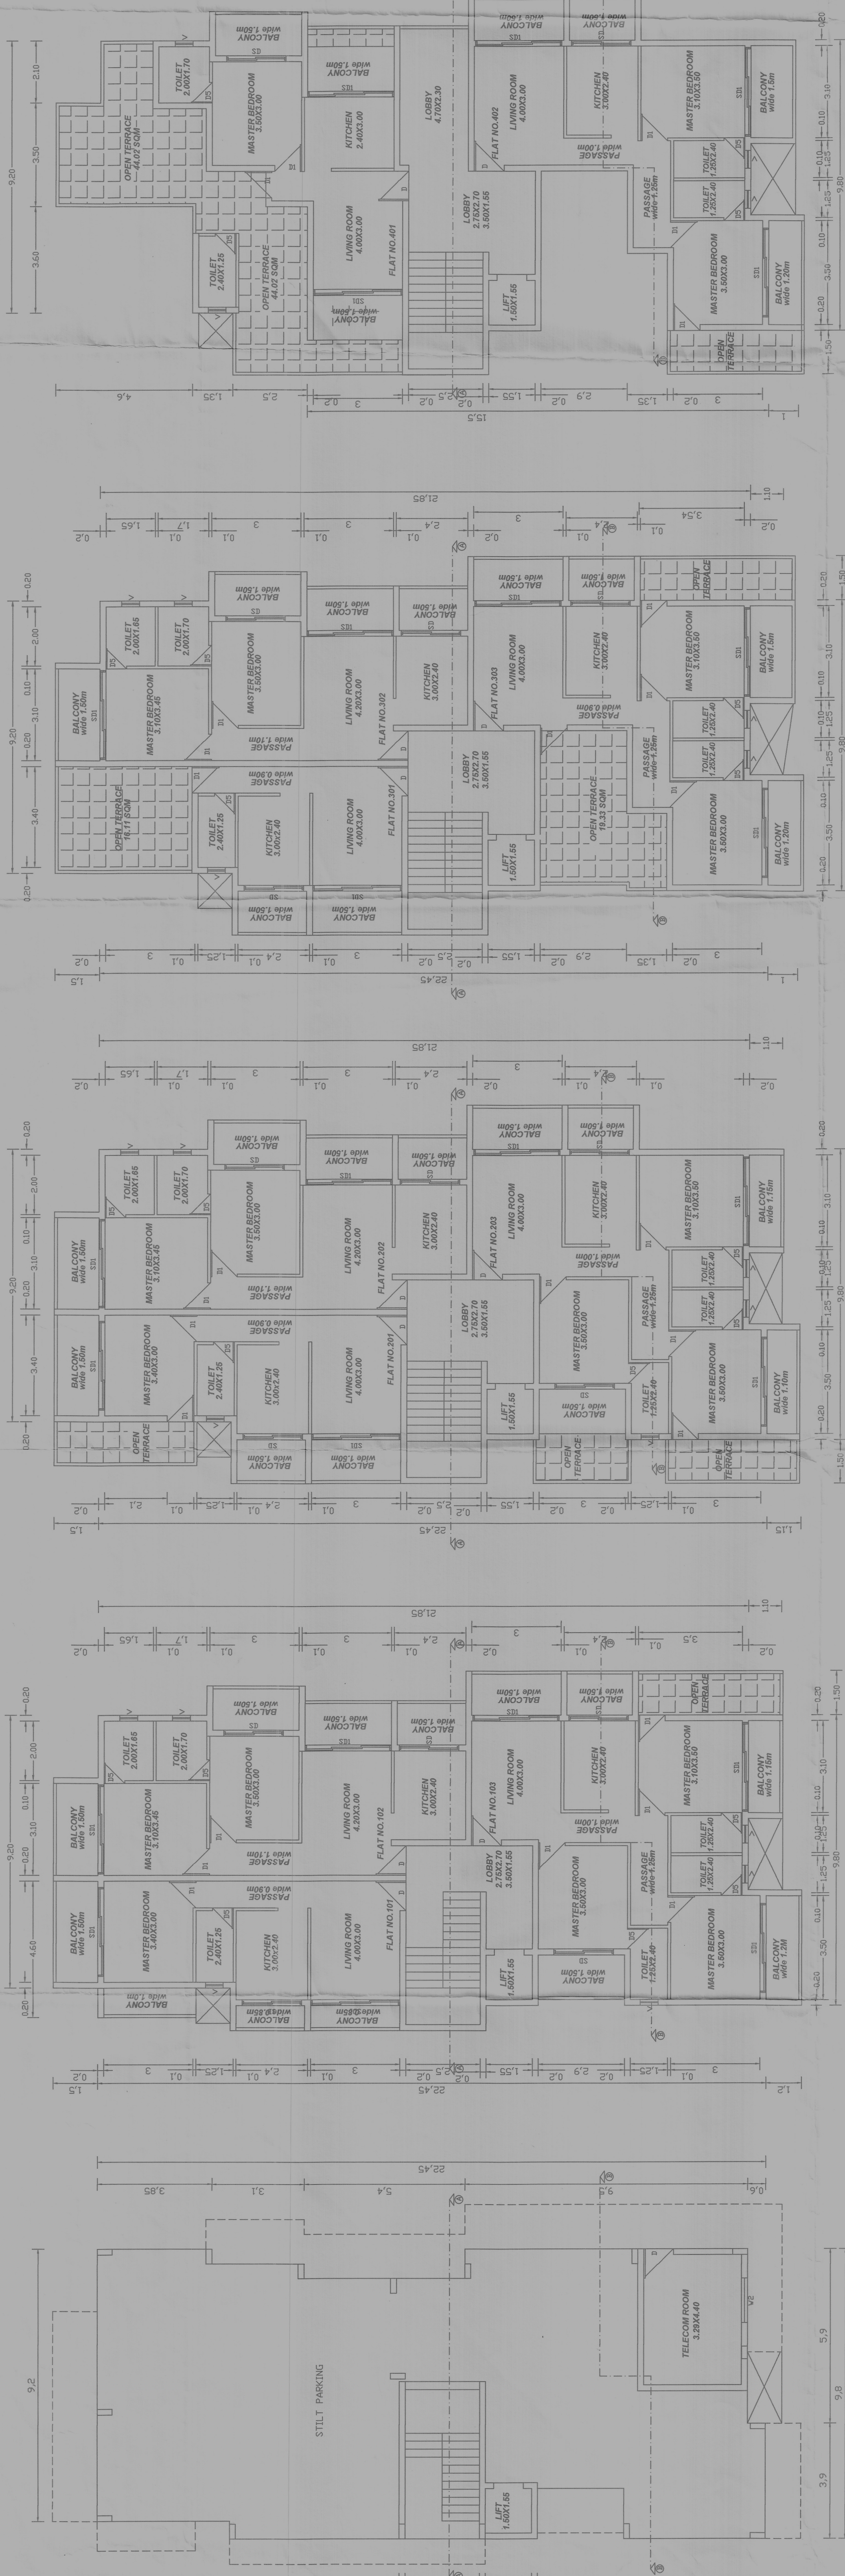
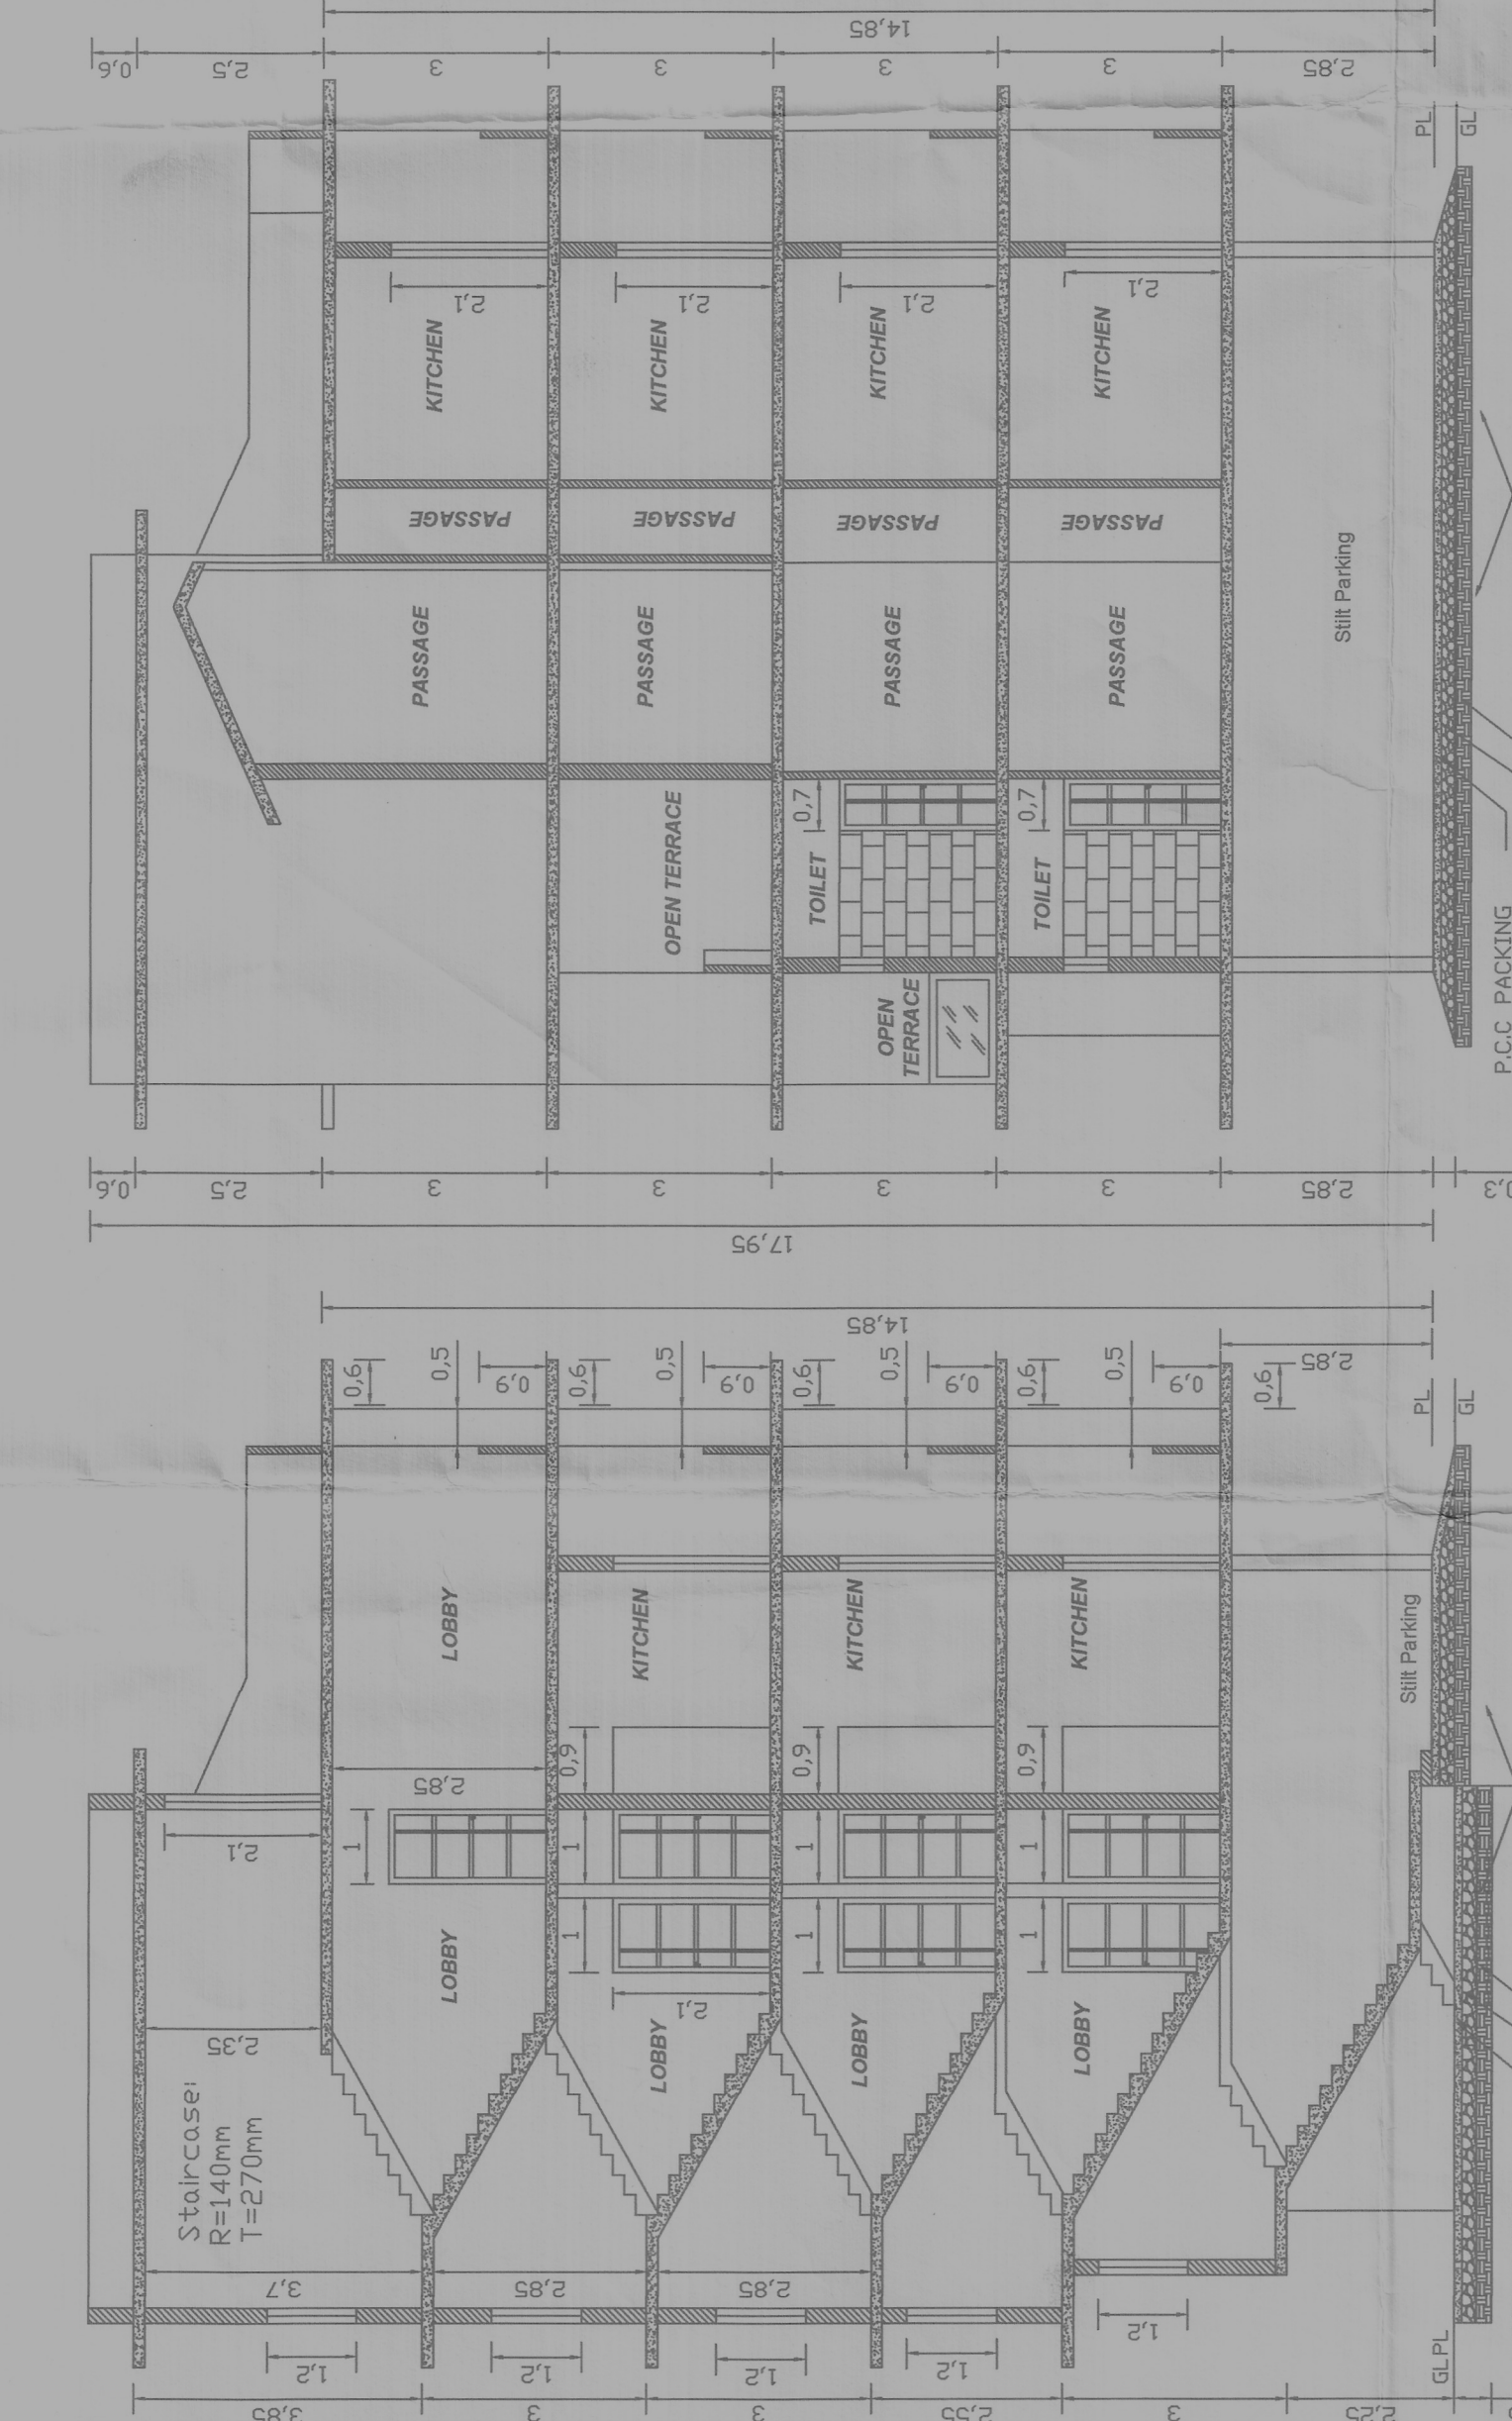
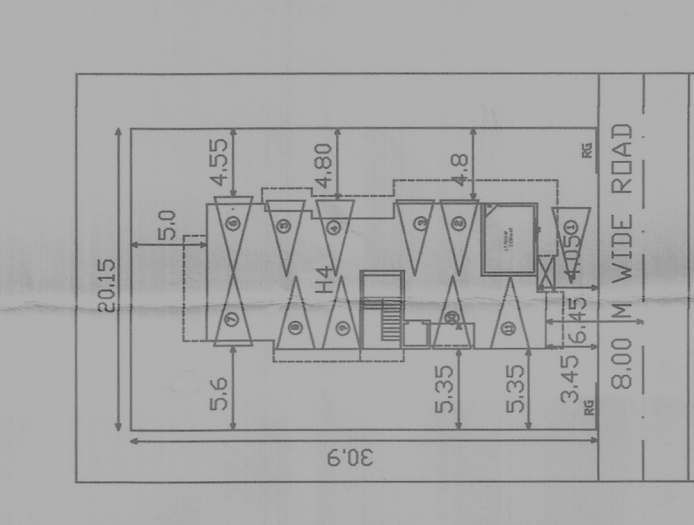


APPROVED
FOR
DEVELOPMENT PERMISSION

FOR
DEVELOPMENT PERMISSION
Regd. Order No. 18224/9-1-52/2023-24/683
Date, 25/09/2023

MEMBER SECRETARY

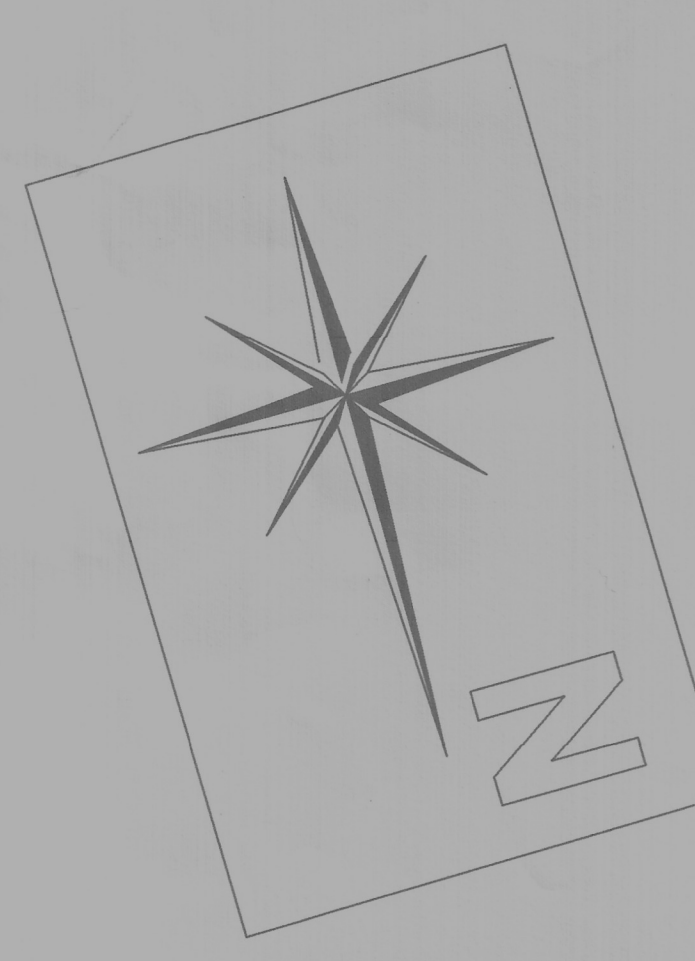


[illegible]