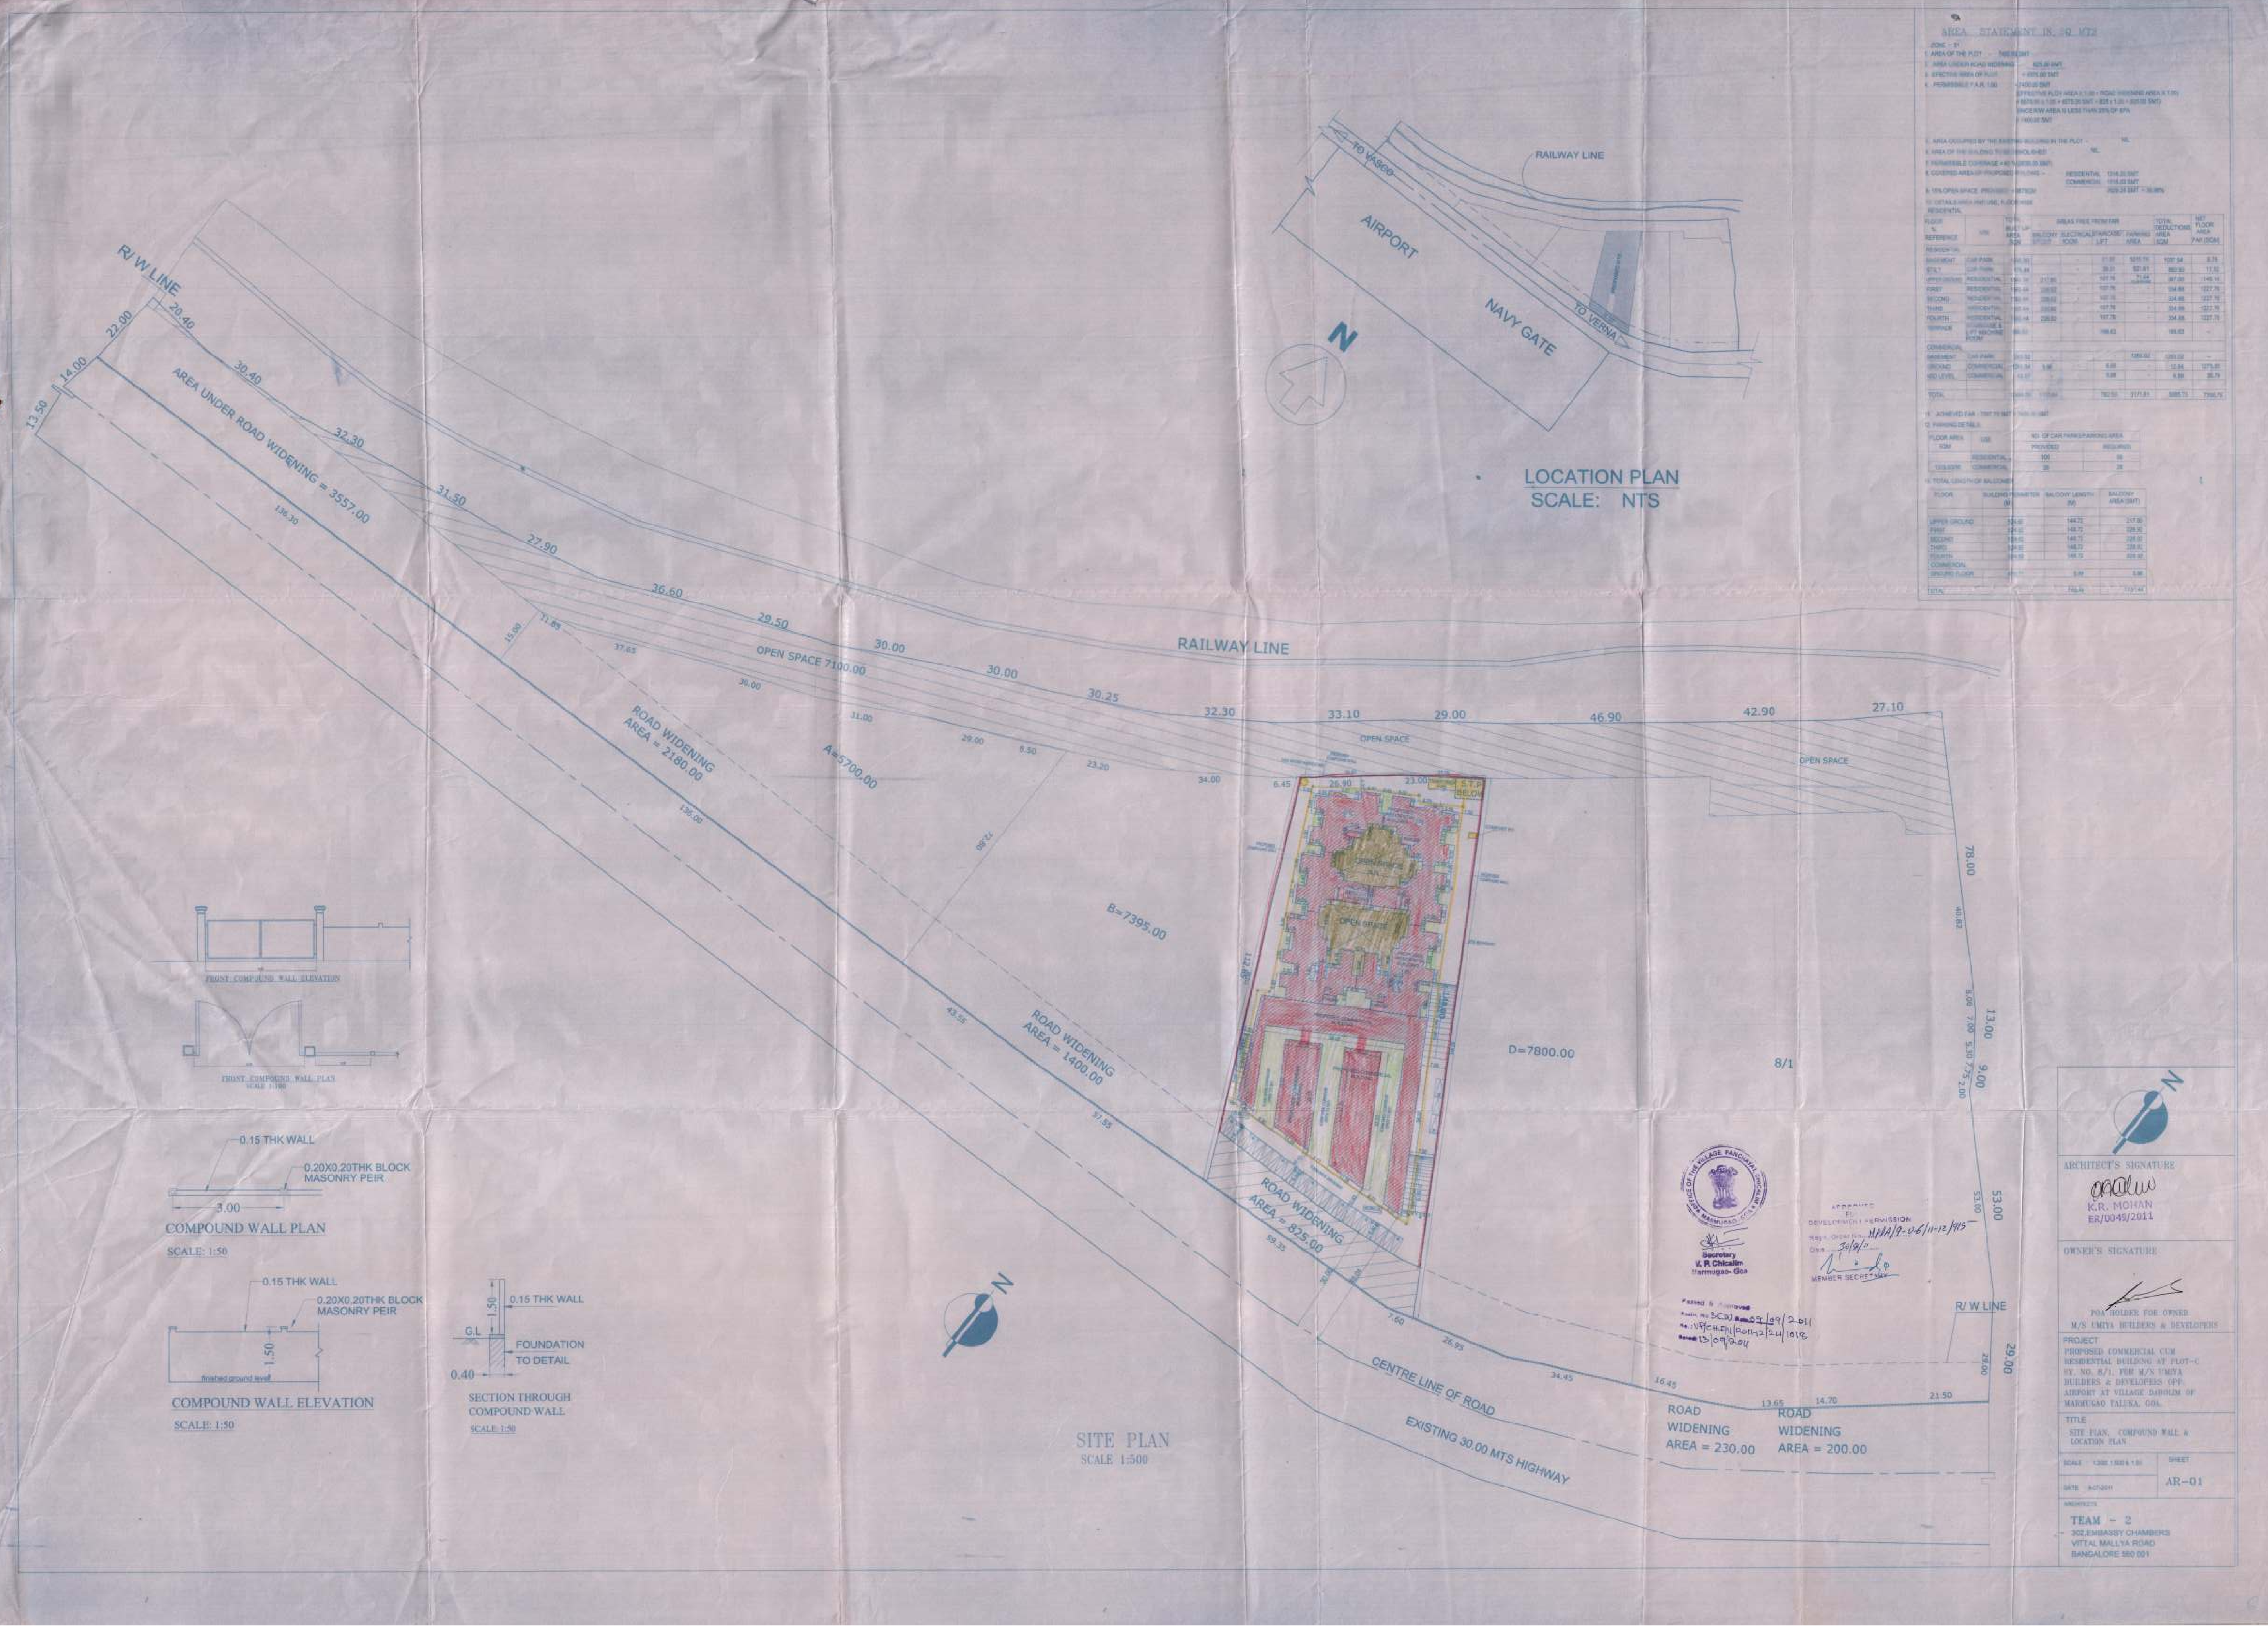

AREA STATEMENT IN SQ MTS
RAILWAY LINE
TO VASCO
AIRPORT
NAVY GATE
TO VERNA
N
LOCATION PLAN
SCALE: NTS
R/ W LINE
22.00
20.40
14.00
13.50
30.40
32.30
31.50
27.90
36.60
29.50
30.00
30.00
30.25
32.30
33.10
29.00
46.90
42.90
27.10
AREA UNDER ROAD WIDENING = 3557.00
136.30
OPEN SPACE 7100.00
RAILWAY LINE
OPEN SPACE
OPEN SPACE
ROAD WIDENING
AREA = 2180.00
136.00
A=5700.00
B=7395.00
D=7800.00
8/1
ROAD WIDENING
AREA = 1400.00
ROAD WIDENING
AREA = 825.00
78.00
13.00
9.00
53.00
29.00
R/ W LINE
CENTRE LINE OF ROAD
EXISTING 30.00 MTS HIGHWAY
ROAD
WIDENING
AREA = 230.00
ROAD
WIDENING
AREA = 200.00
SITE PLAN
SCALE 1:500
FRONT COMPOUND WALL ELEVATION
FRONT COMPOUND WALL PLAN
SCALE 1:100
0.15 THK WALL
0.20X0.20THK BLOCK
MASONRY PEIR
3.00
COMPOUND WALL PLAN
SCALE: 1:50
0.15 THK WALL
0.20X0.20THK BLOCK
MASONRY PEIR
1.50
finished ground level
COMPOUND WALL ELEVATION
SCALE: 1:50
1.50
0.15 THK WALL
G.L
FOUNDATION
TO DETAIL
0.40
SECTION THROUGH
COMPOUND WALL
SCALE: 1:50
Secretary
V. P. Chicalim
Marmugao- Goa
DEVELOPMENT PERMISSION
MEMBER SECRETARY
ARCHITECT'S SIGNATURE
K.R. MOHAN
ER/0049/2011
OWNER'S SIGNATURE
POA HOLDER FOR OWNER
M/S UMIYA BUILDERS & DEVELOPERS
PROJECT
PROPOSED COMMERCIAL CUM RESIDENTIAL BUILDING AT PLOT-C SY. NO. 8/1, FOR M/S UMIYA BUILDERS & DEVELOPERS OPP. AIRPORT AT VILLAGE DABOLIM OF MARMUGAO TALUKA, GOA.
TITLE
SITE PLAN, COMPOUND WALL & LOCATION PLAN
SHEET
AR-01
TEAM - 2
302,EMBASSY CHAMBERS
VITTAL MALLYA ROAD
BANGALORE 560 001