Government Of Goa

Directorate of Settlement and Land records

Plan

Ref. No. :192328233

N

Scale 1:1000

PATRICK H. GONSALVES

Digitally signed by PATRICK H. GONSALVES
Date: 2023.04.27 16:13:10 +05'30'

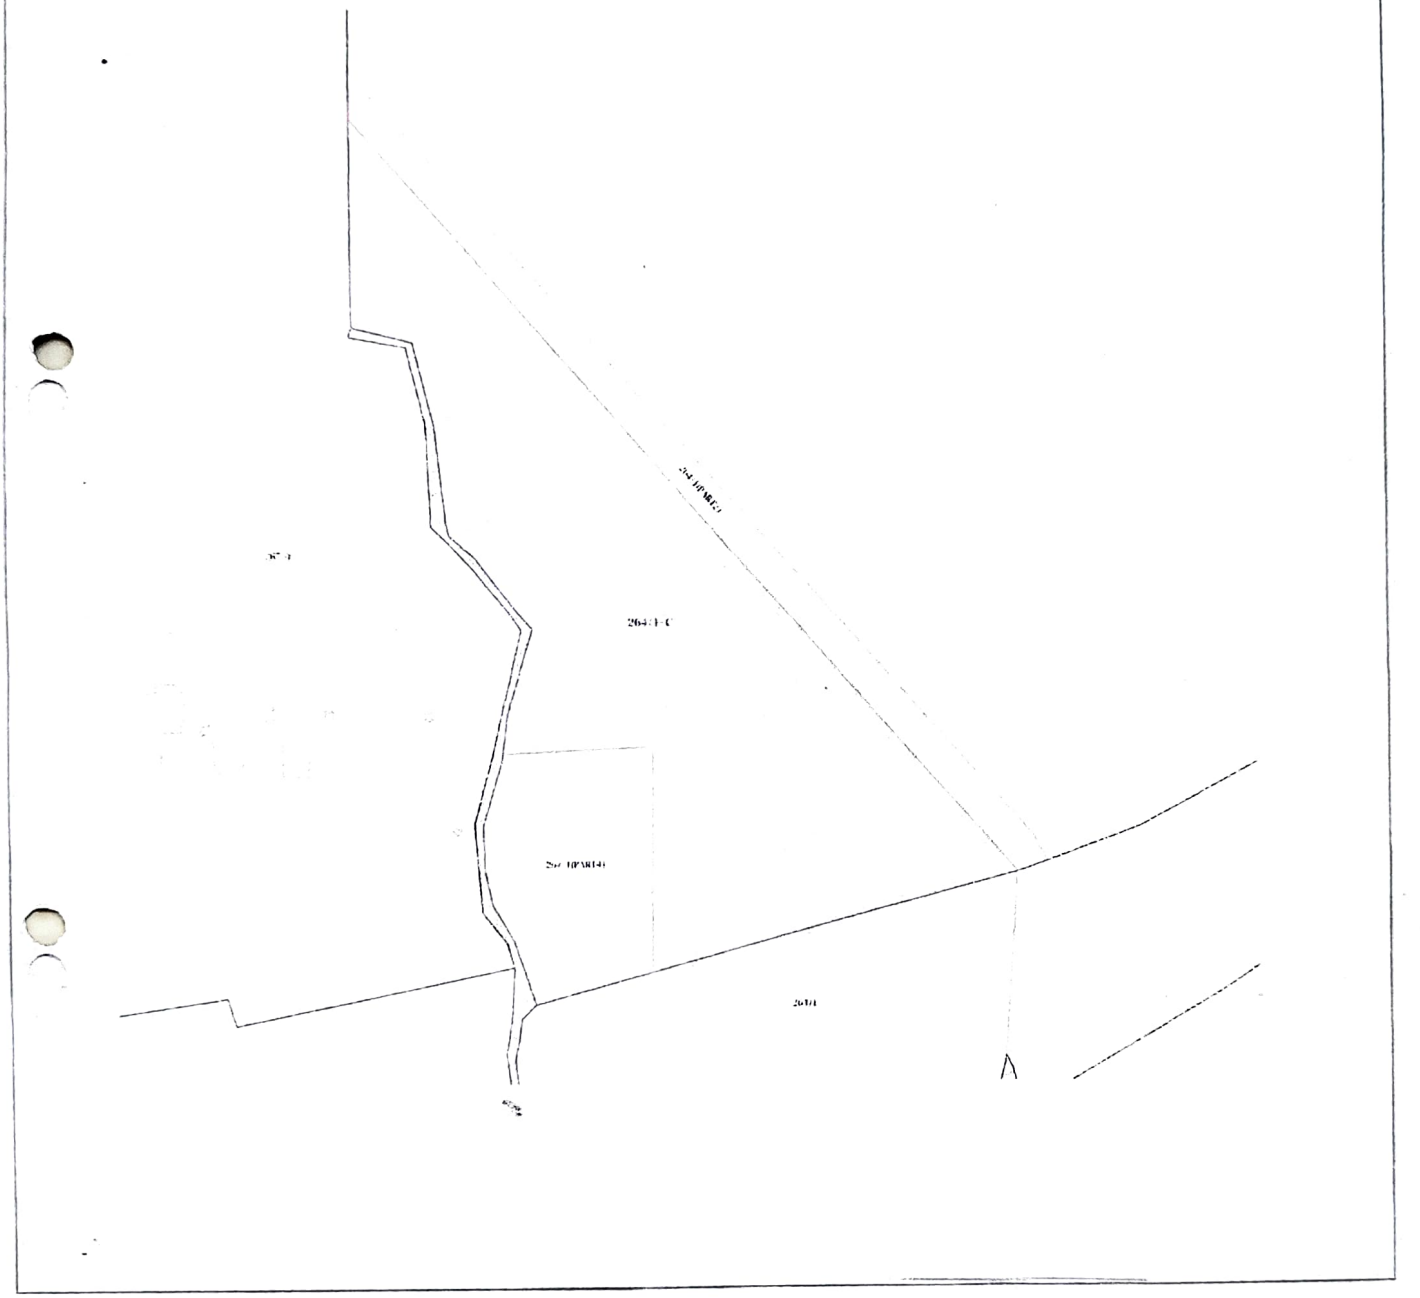

Taluka Name : SALCETE
Village Name : Nuvem
Survey No. : 264
Subdiv No : 1-C

Report Generated By: PURUSHOTTAM FALDESSAI

Print Size : A2

This record is computer generated on 28/04/2023 12:52:34 as per Online Ref No.192328233. This record is valid without any signature as per Govt of Goa Notification No. 20/13/2018-RD/8639 dtd. 13/08/2021. The latest copy of this record can be seen/verified for authenticity on the DSLR website https://egov.goa.nic.in/dslr.