


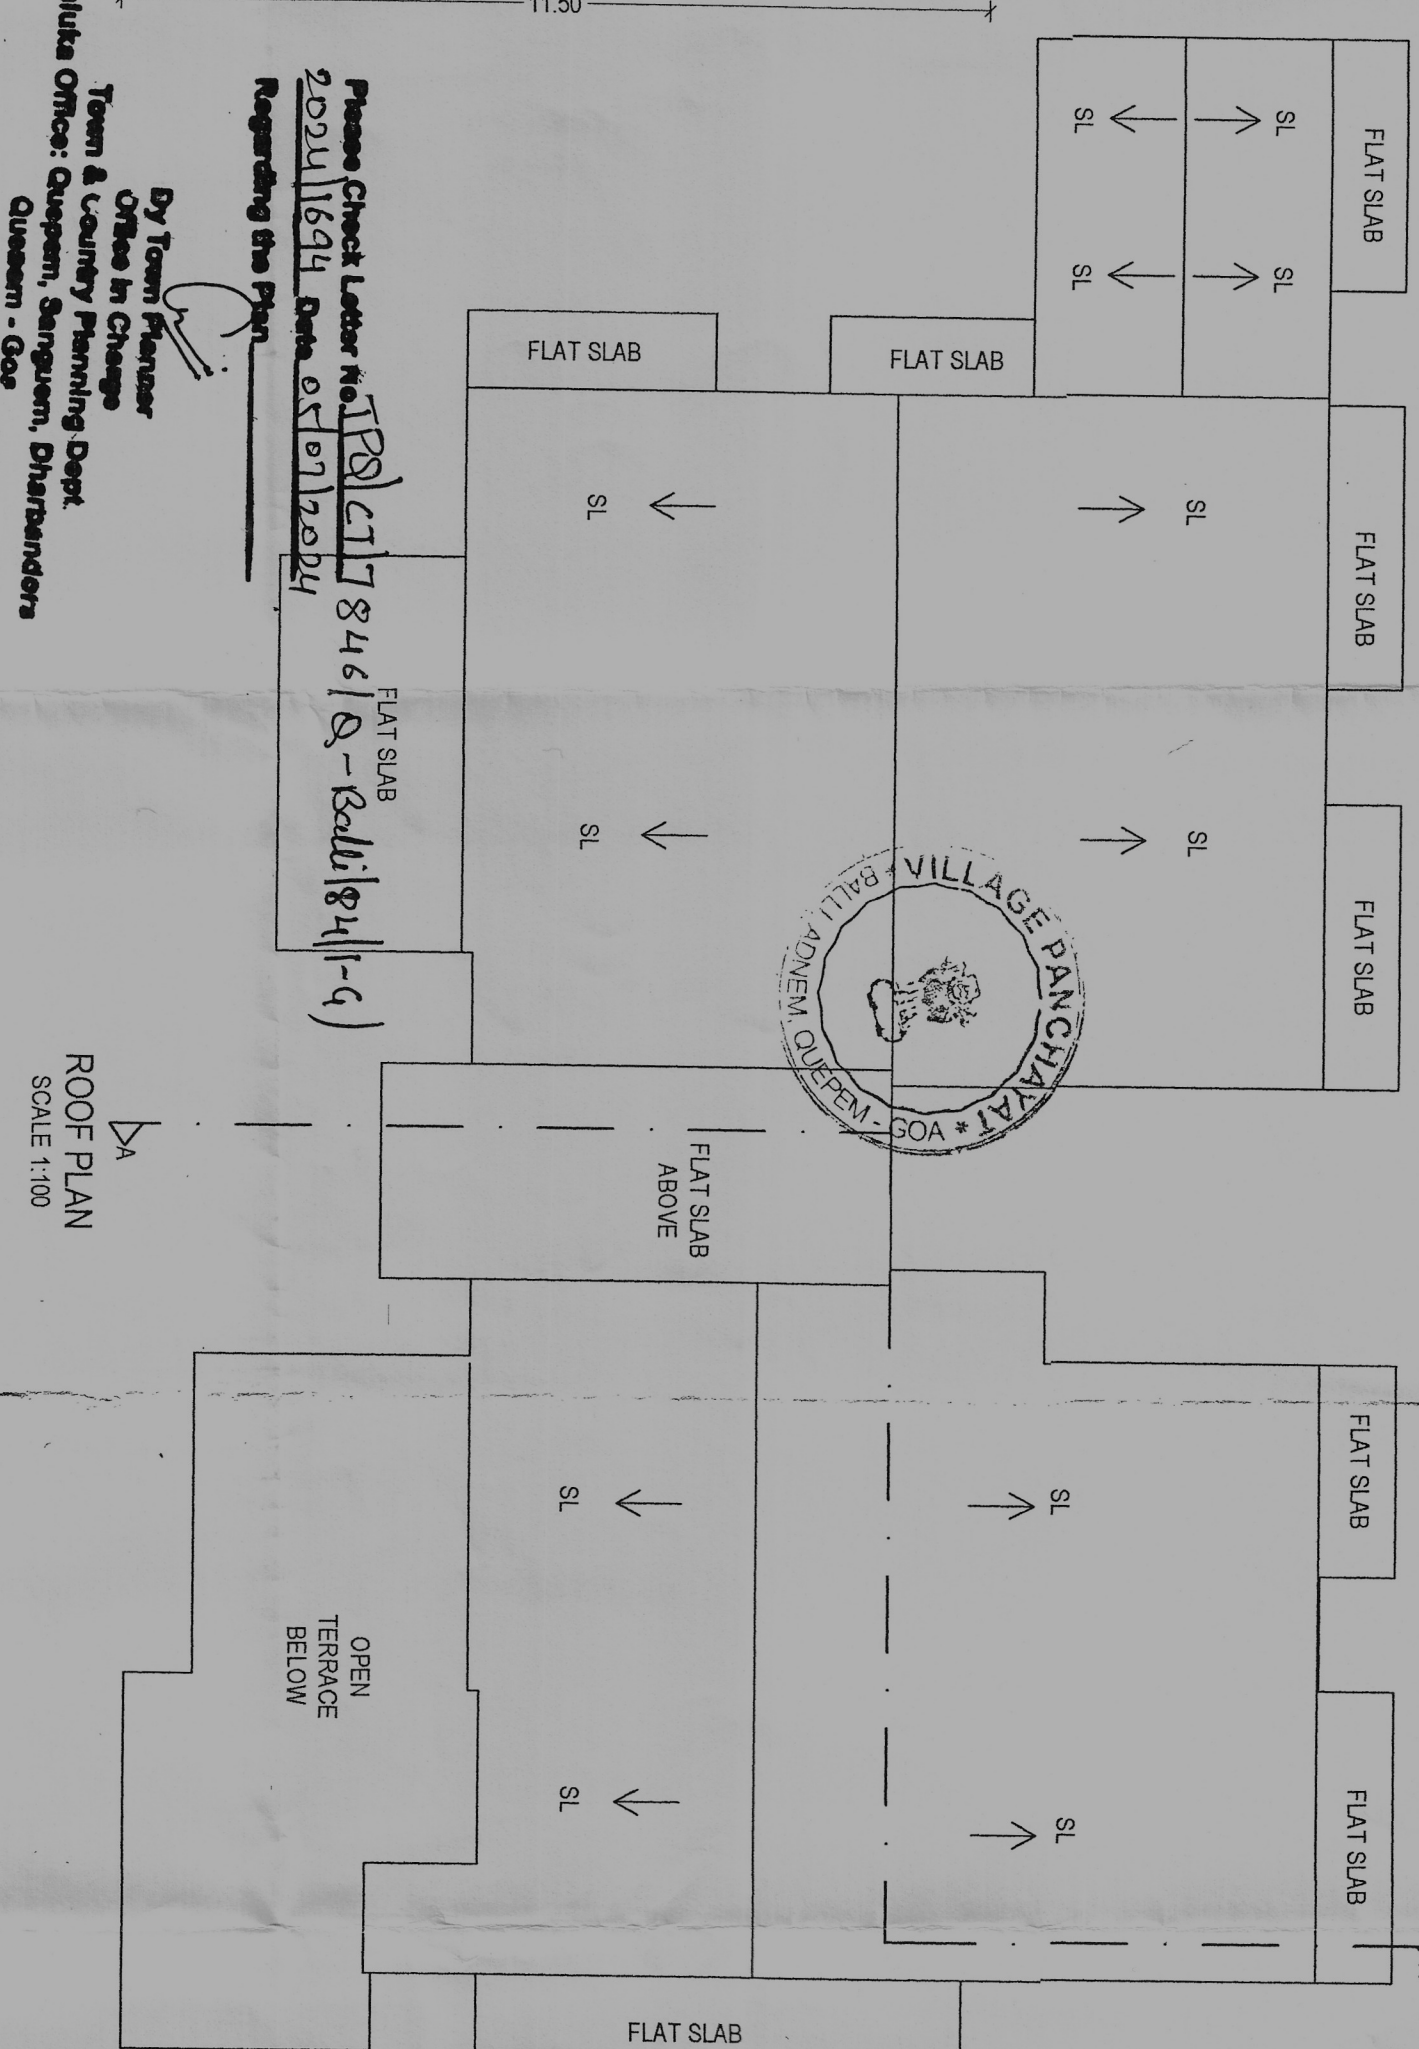


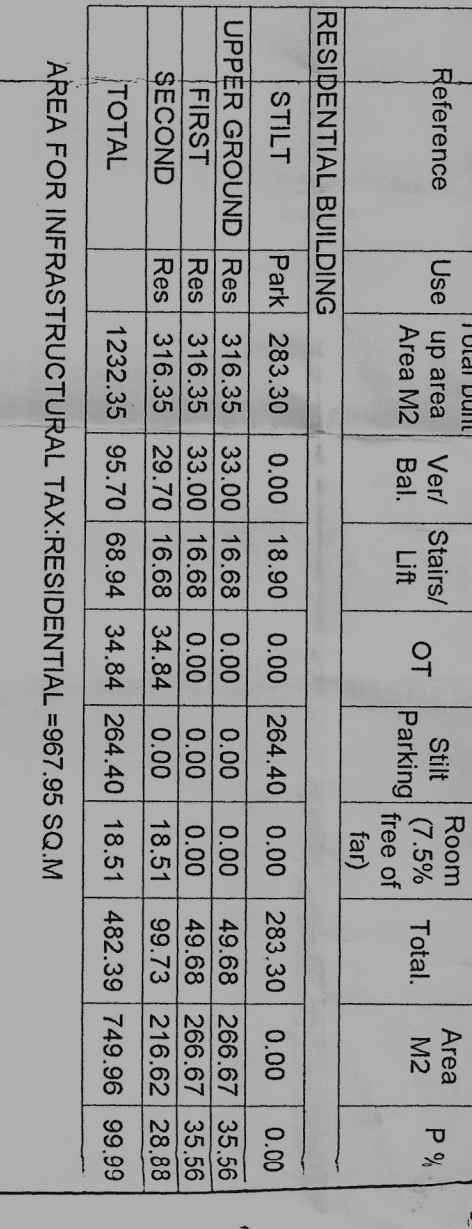

DETAILS OF COMPOUND WA

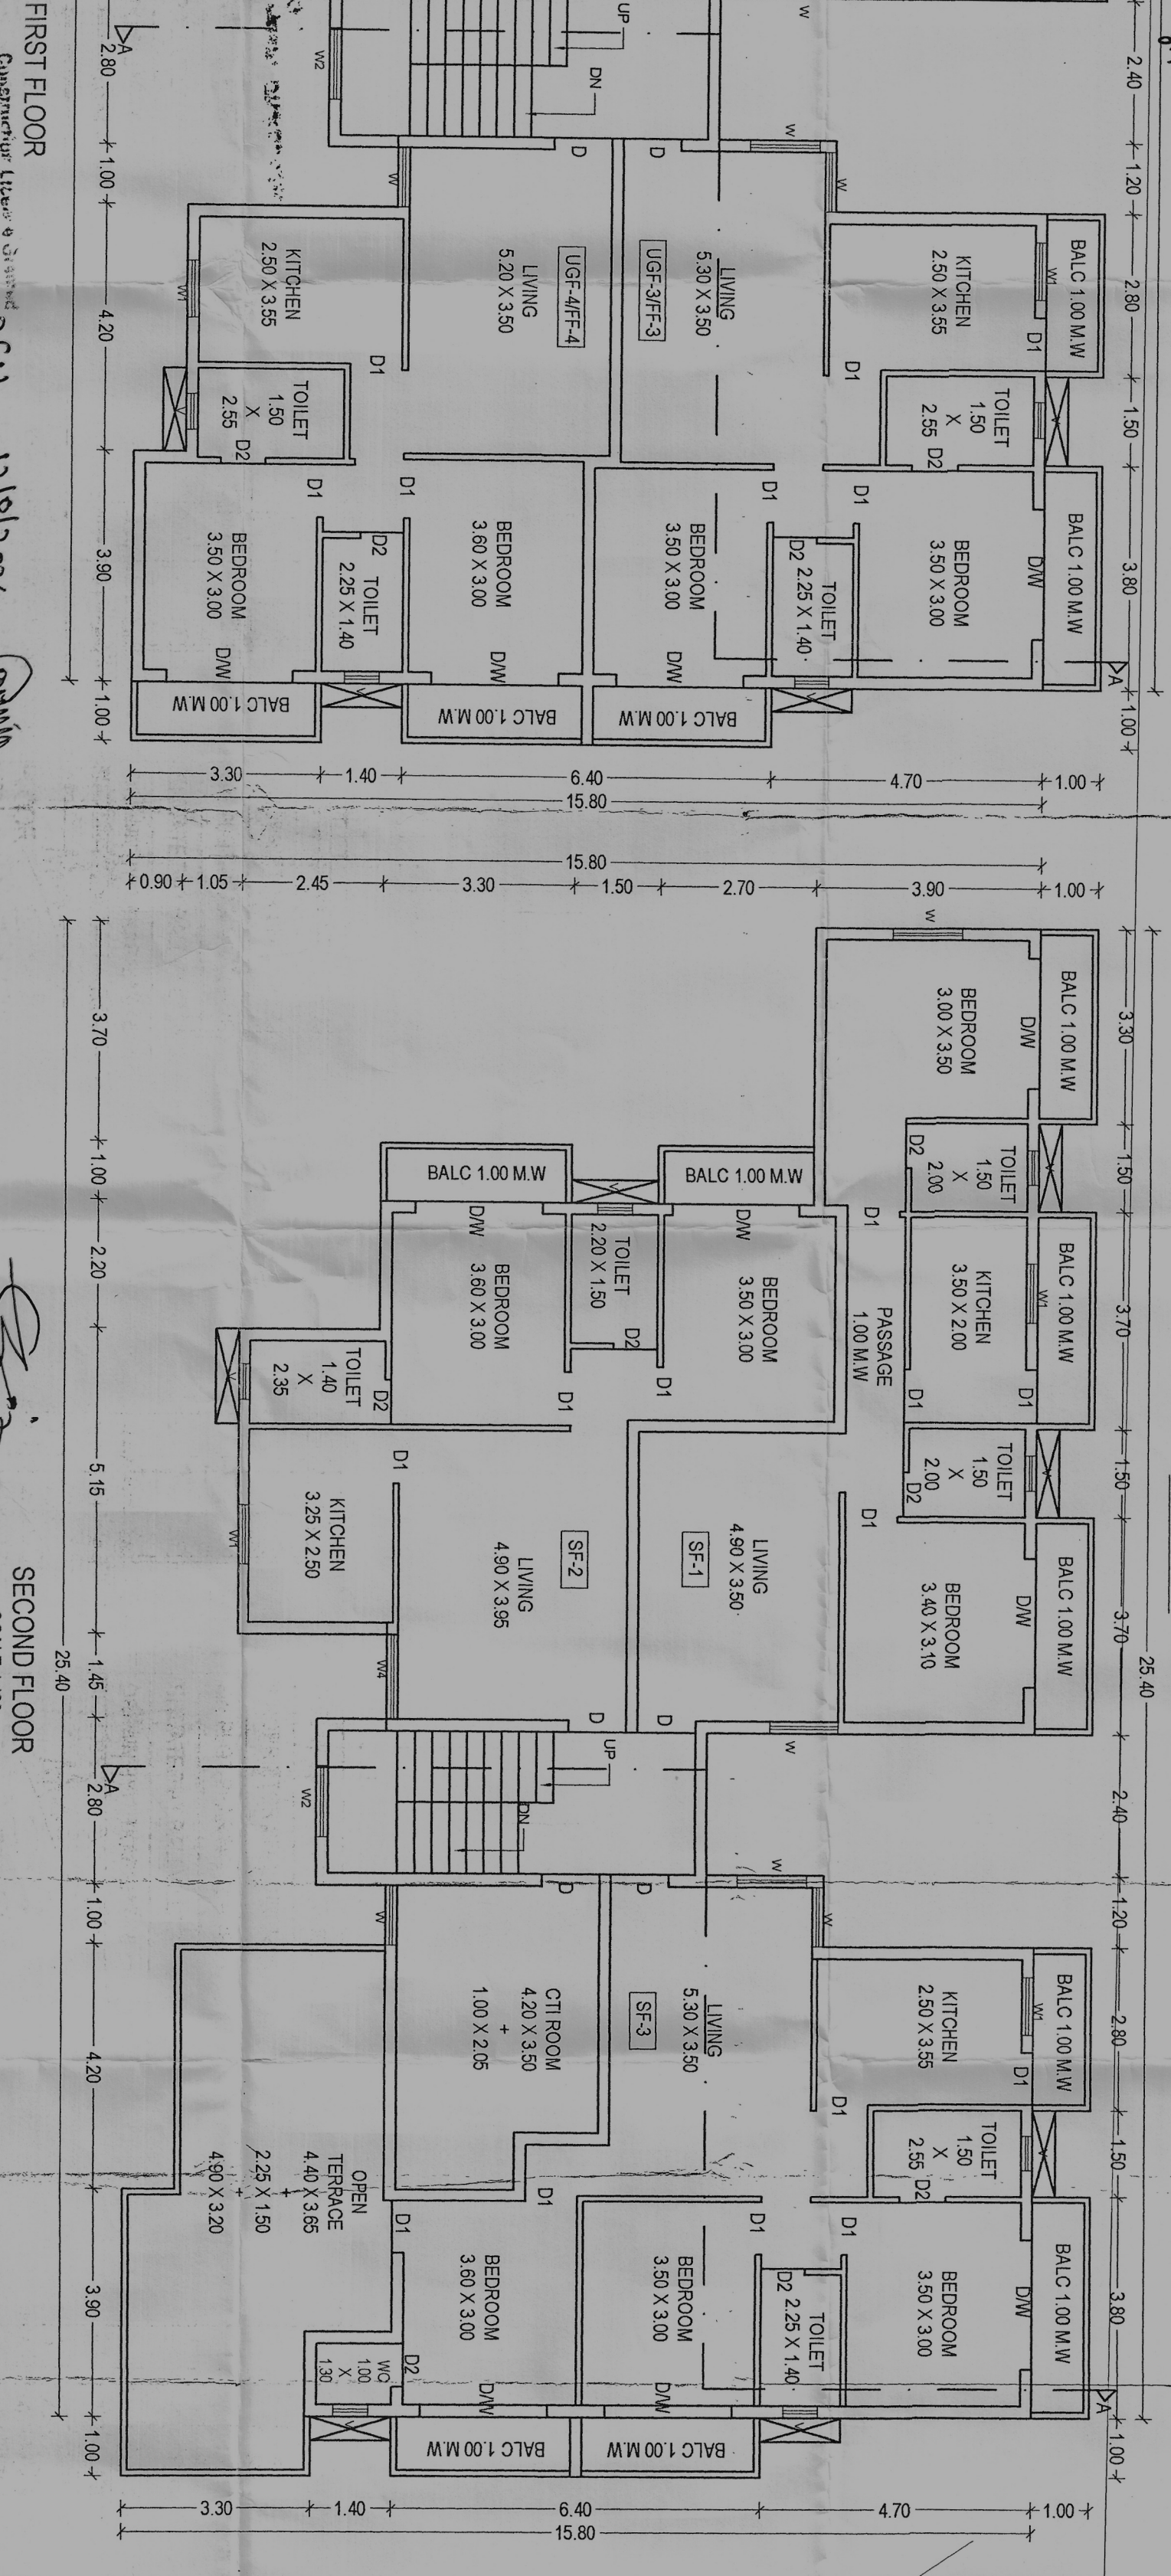

Reference	Use	Area M2	Ver/ Bal.	Status/ Lift	OT	SIH Parking	Room (75% free of tax)	Total Area	M2	P %		
RESIDENTIAL BUILDING												
STILL			Pak	283.30	0.00	18.90	0.00	264.40	0.00	283.30	0.00	0.00
UPPER GROUND	Res	316.35	33.00	16.69	0.00	0.00	0.00	49.68	266.67	35.56		
FIRST	Res	316.35	33.00	16.69	0.00	0.00	0.00	49.68	266.67	35.56		
SECOND	Res	316.35	29.70	16.69	34.84	0.00	18.51	99.73	216.62	28.83		
TOTAL				1232.35	95.70	68.94	34.84	264.40	18.51	482.39	749.96	99.99
AREA FOR INFRASTRUCTURAL TAX: RESIDENTIAL -5967.95 SQ.M												

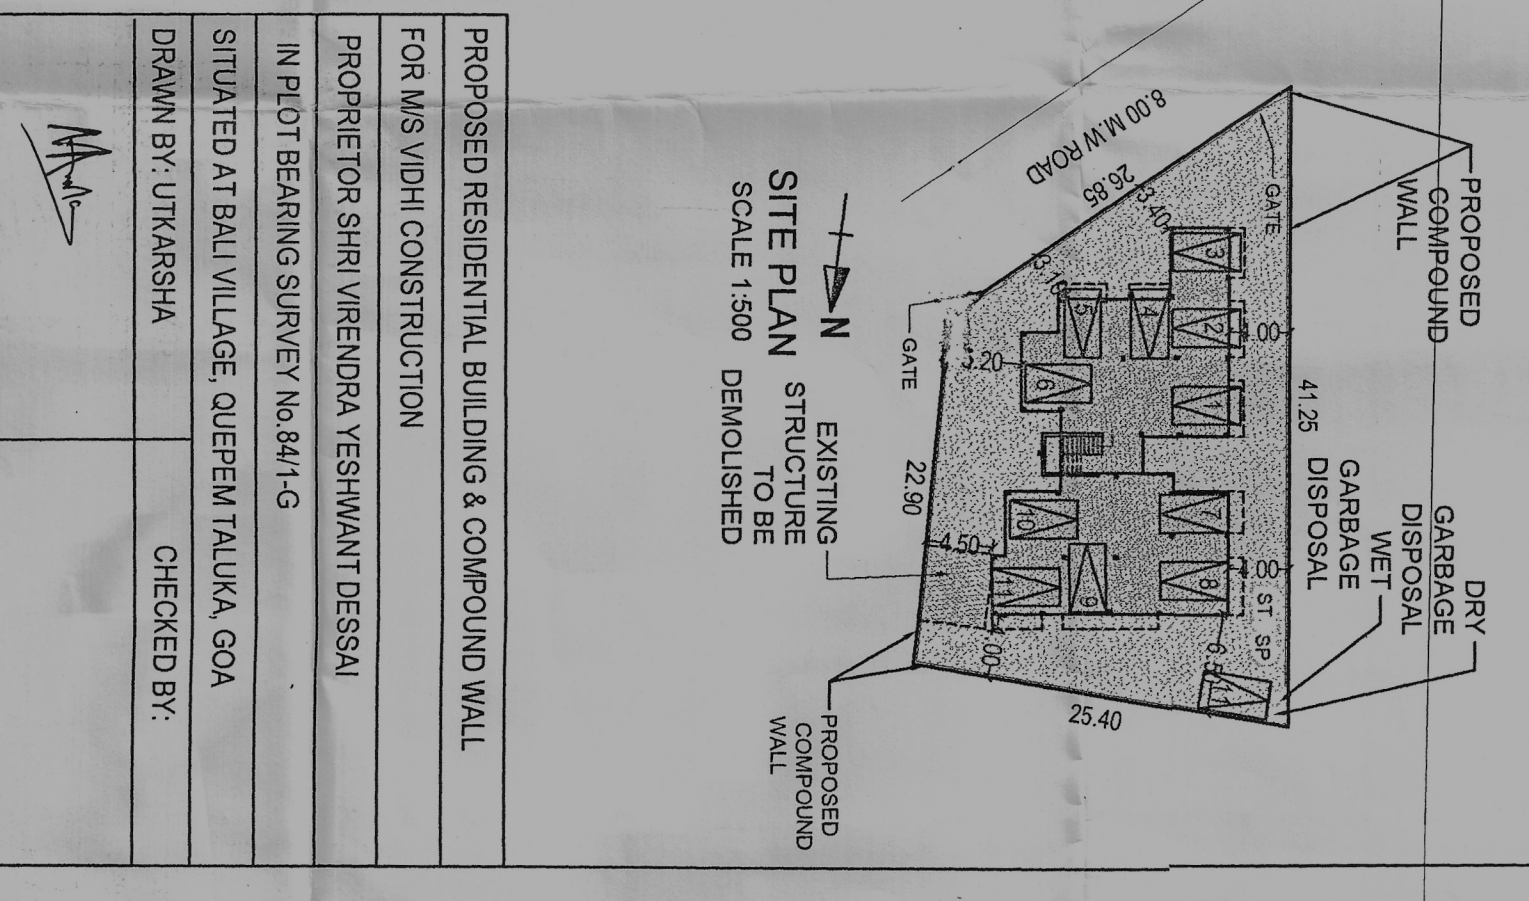

NAVINI S. ANSEKAR
B. E. (ONIT)
ENGINEER
Reg. No. ER/0019/2010
ENGINEER

OWNER