PRODUCED BY AN AUTODESK EDUCATIONAL PRODUCT

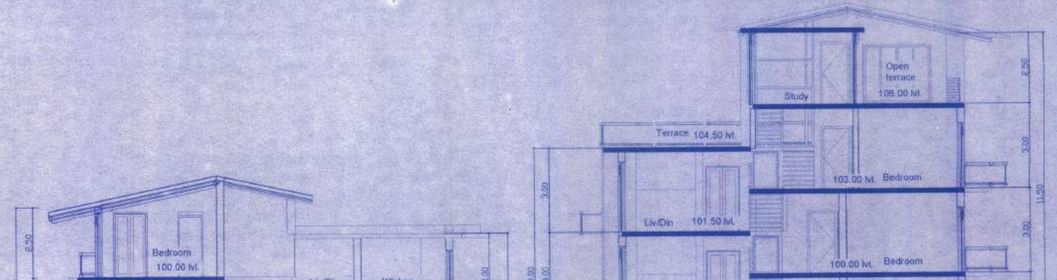

SECTION AT - 'BB' (BLOCK - A5)
SCALE - 1:100

SECTION AT - 'AA' (BLOCK - A2)
SCALE - 1:100

PLOT-A

APPROVED VIDE PERMISSION
to. VP/RM/F/out /Bldgs/17 / 17 18/667
Date:- 26/07 / 2017

Speakhe
Secretary
Village Panchayat Rela-Magos

VILLAGE PANCHAYAT RELA-MAGOS

Approved with condition vide
L. No.TPD/2062/TP/2017/957
10/4/2017
Dy. Town Planner
Town & Country Planning Dept.
Govt. of Goa, Mapusa

Approved with condition vide No. PHCC/MOC-Camil. 2017-18/113
Date :- 18/4/17.
Health Officer
Primary Health Centre
Candolim - Goa

PROJECT TITLE: PROPOSED CONSTRUCTION OF RESIDENTIAL BUILDING ON PLOT BEARING SY.NO. 26/6-A, SITUATED AT- REIS- MAGOS, BARDEZ TALUKA-GOA. FOR- VIANAAR HOMES PRIVATE LIMITED.	
DRAWING TITLE	
SUBMISSION TITLE	
OWNER SIGN: VIANAAR HOMES PRIVATE LIMITED Authorised Signatory	CONSULTANT SIGN: PARESH GAITONDE B.E.(CIVIL) M.I.E. (I) RCC & CONSULTANT, TOWN PLANNER CHARTERED ENGINEER 27/10 Caranzalem, Panjim, Near Mahory Hospital, Dongri, Panaji. Tel.: 2423827 Mob.: 9822107737

PRODUCED BY AN AUTODESK EDUCATIONAL PRODUCT

PRODUCED BY AN AUTODESK EDUCATIONAL PRODUCT

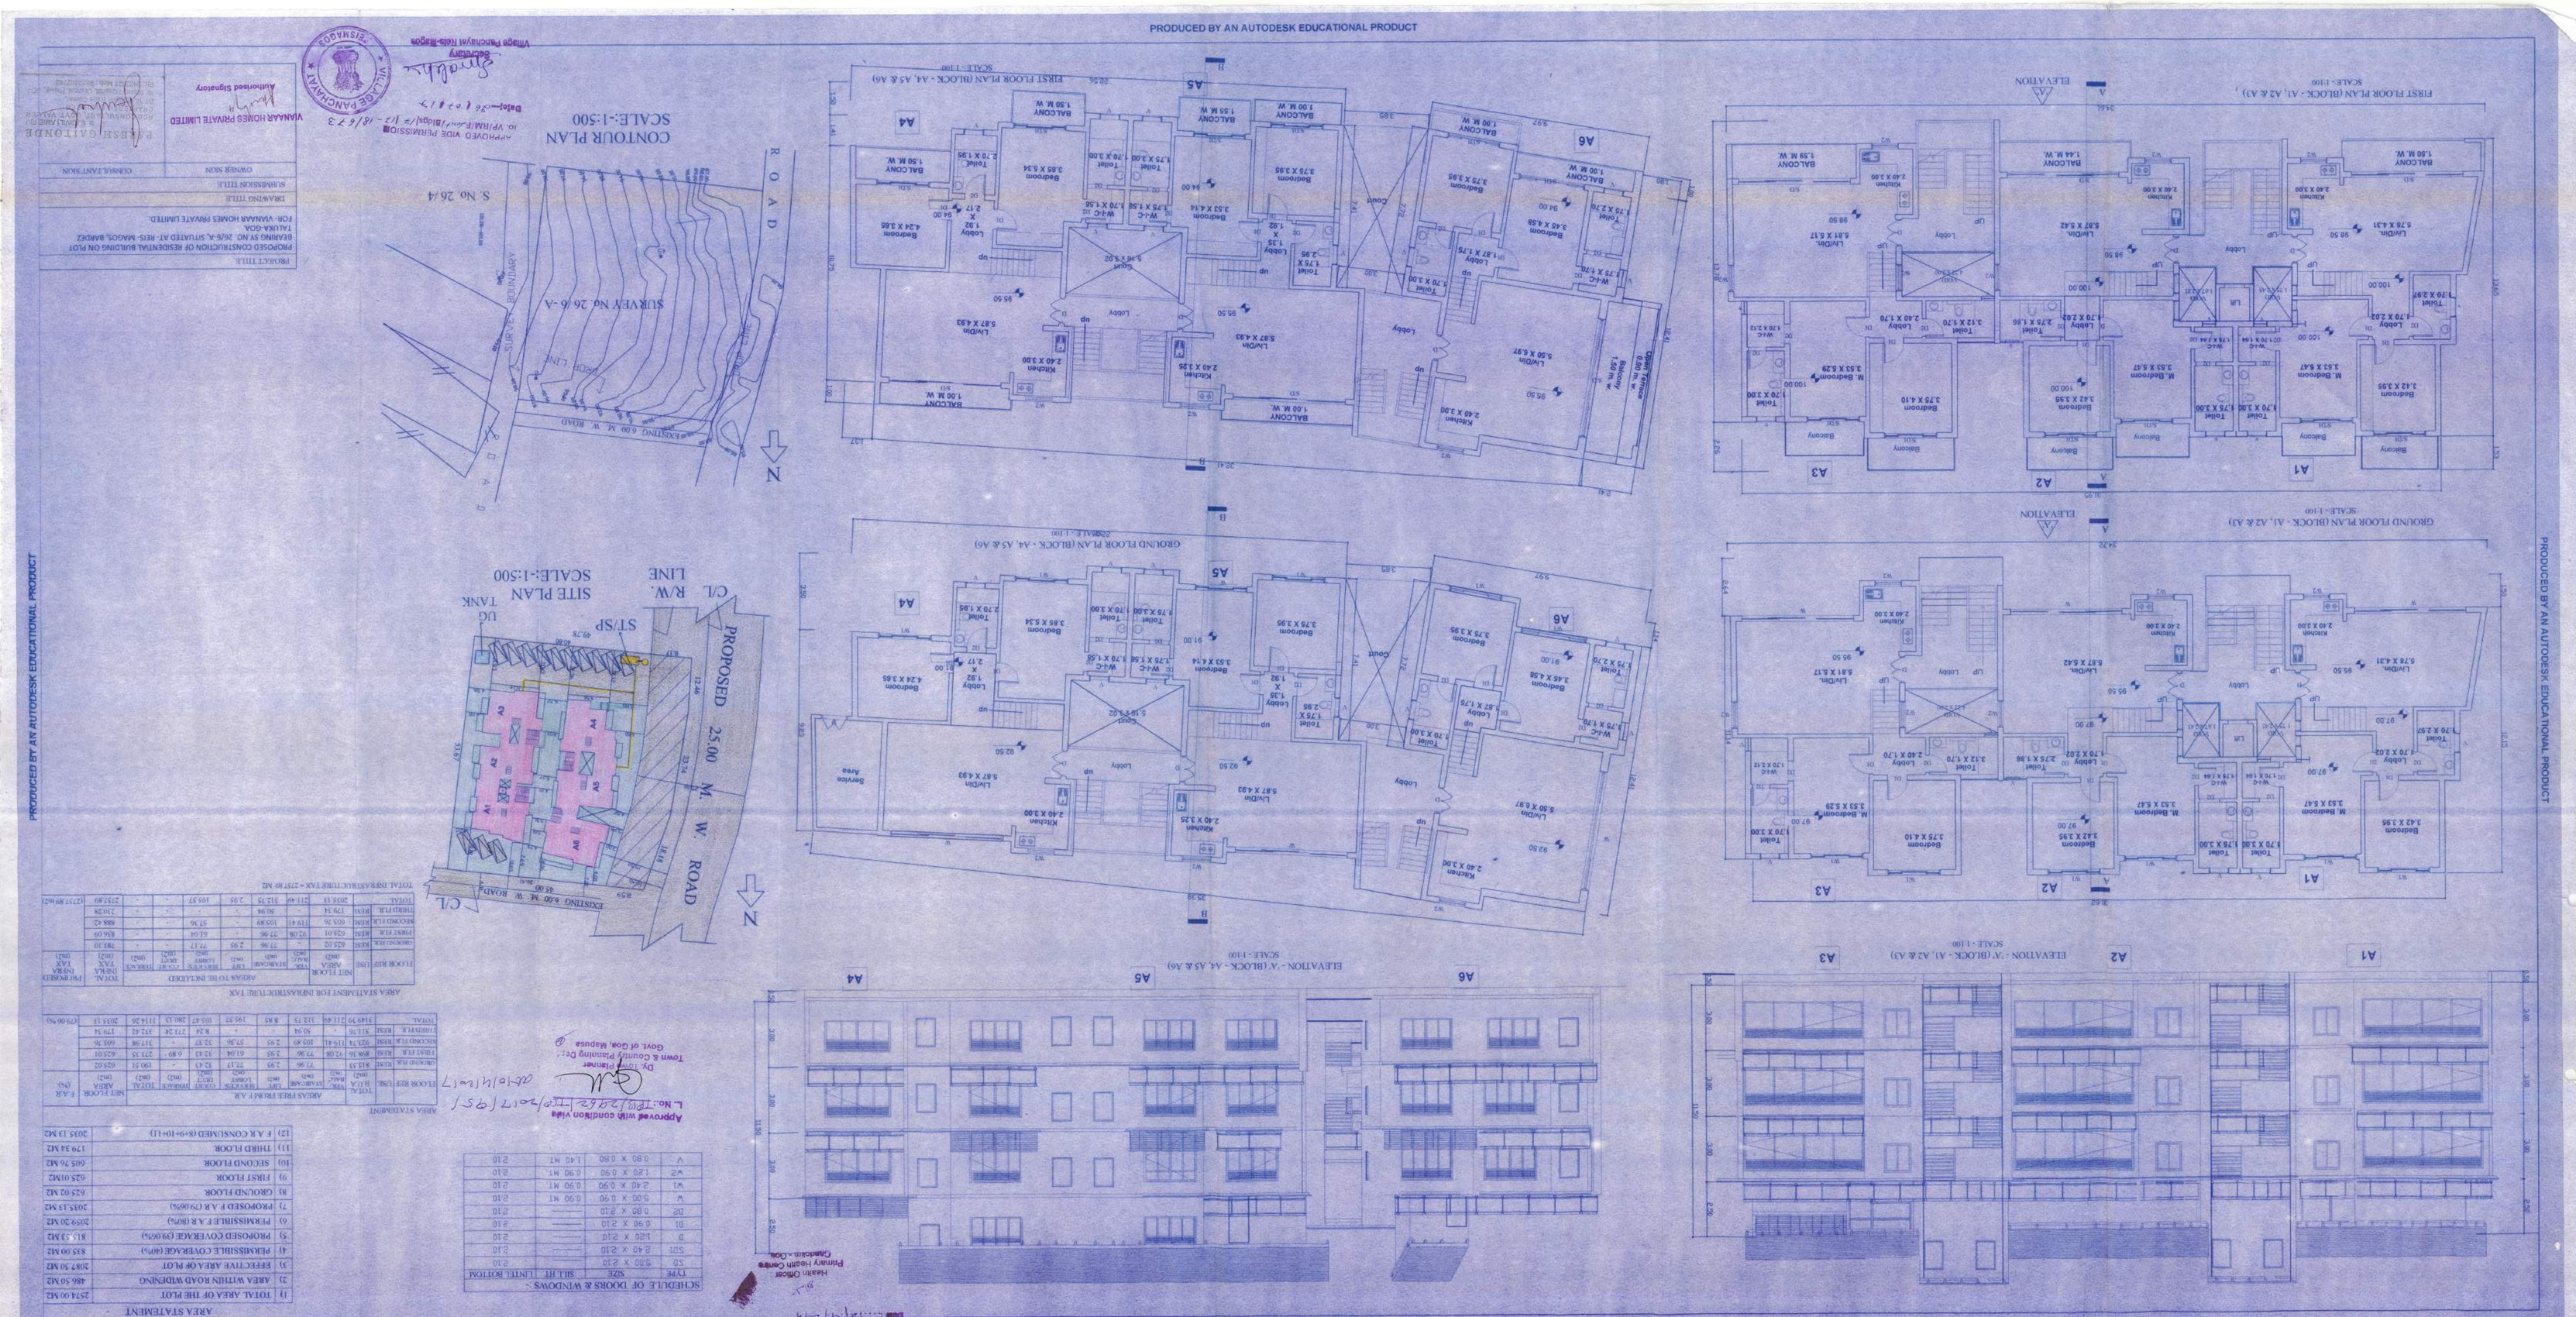
PROJECT TITLE
PROPOSED CONSTRUCTION OF RESIDENTIAL BUILDING ON PLOT BEARING SY.NO. 26/6-A, SITUATED AT- RES- MAGOS, BARDEZ TALUKA-GOA
DRAWING TITLE
SUBMISSION TITLE
OWNER SIGN
CONSULTANT SIGN
Authorised Signatory
