
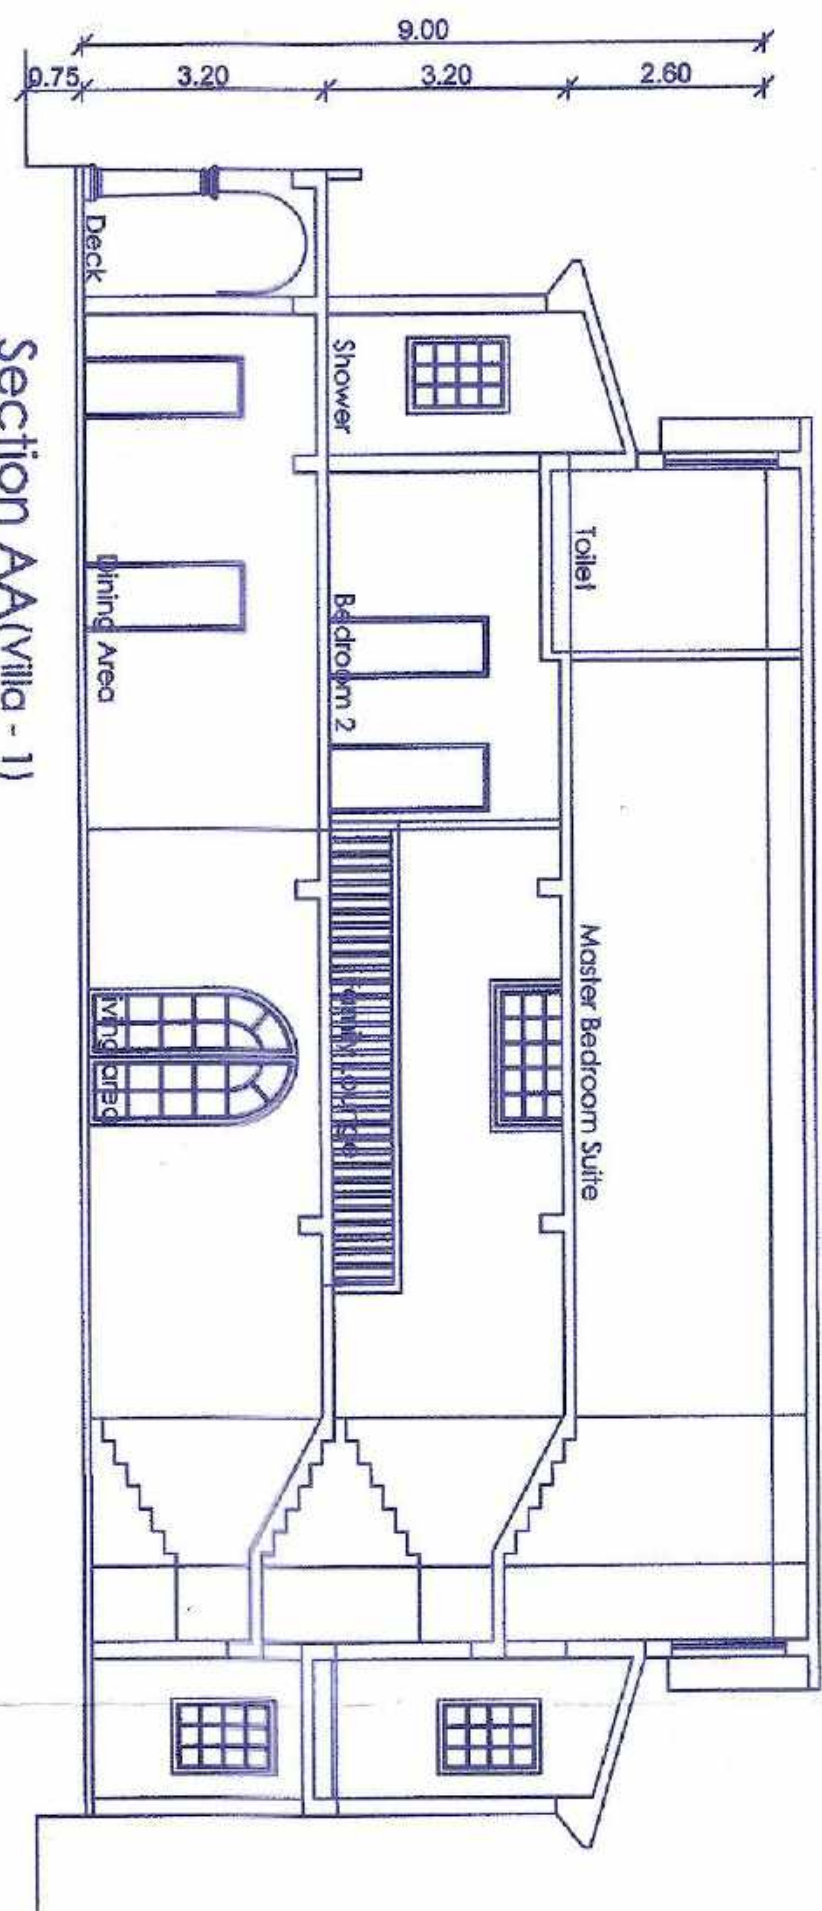
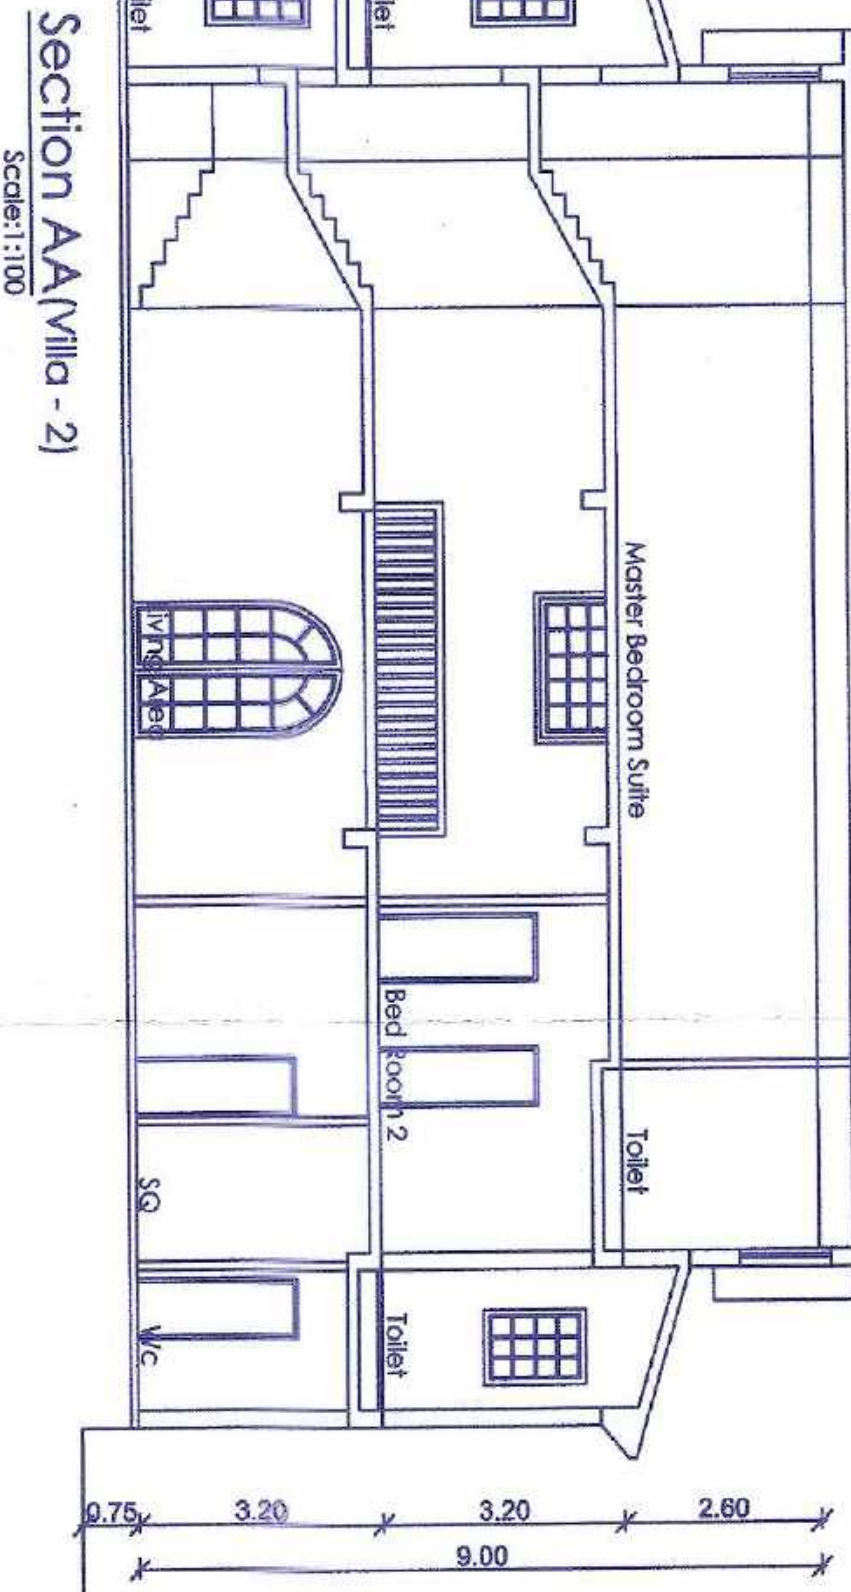
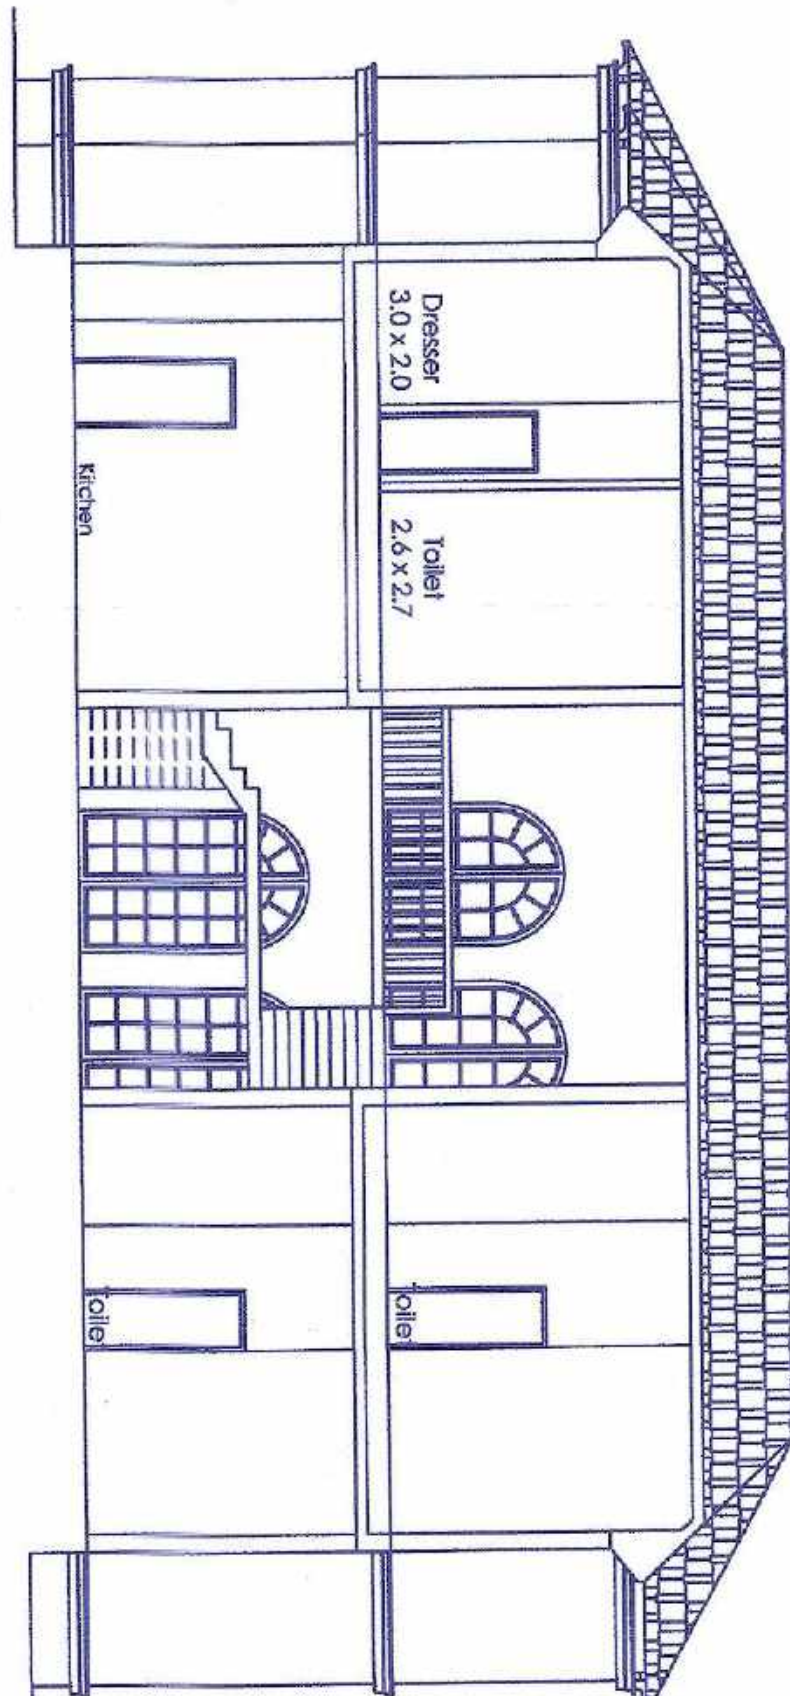
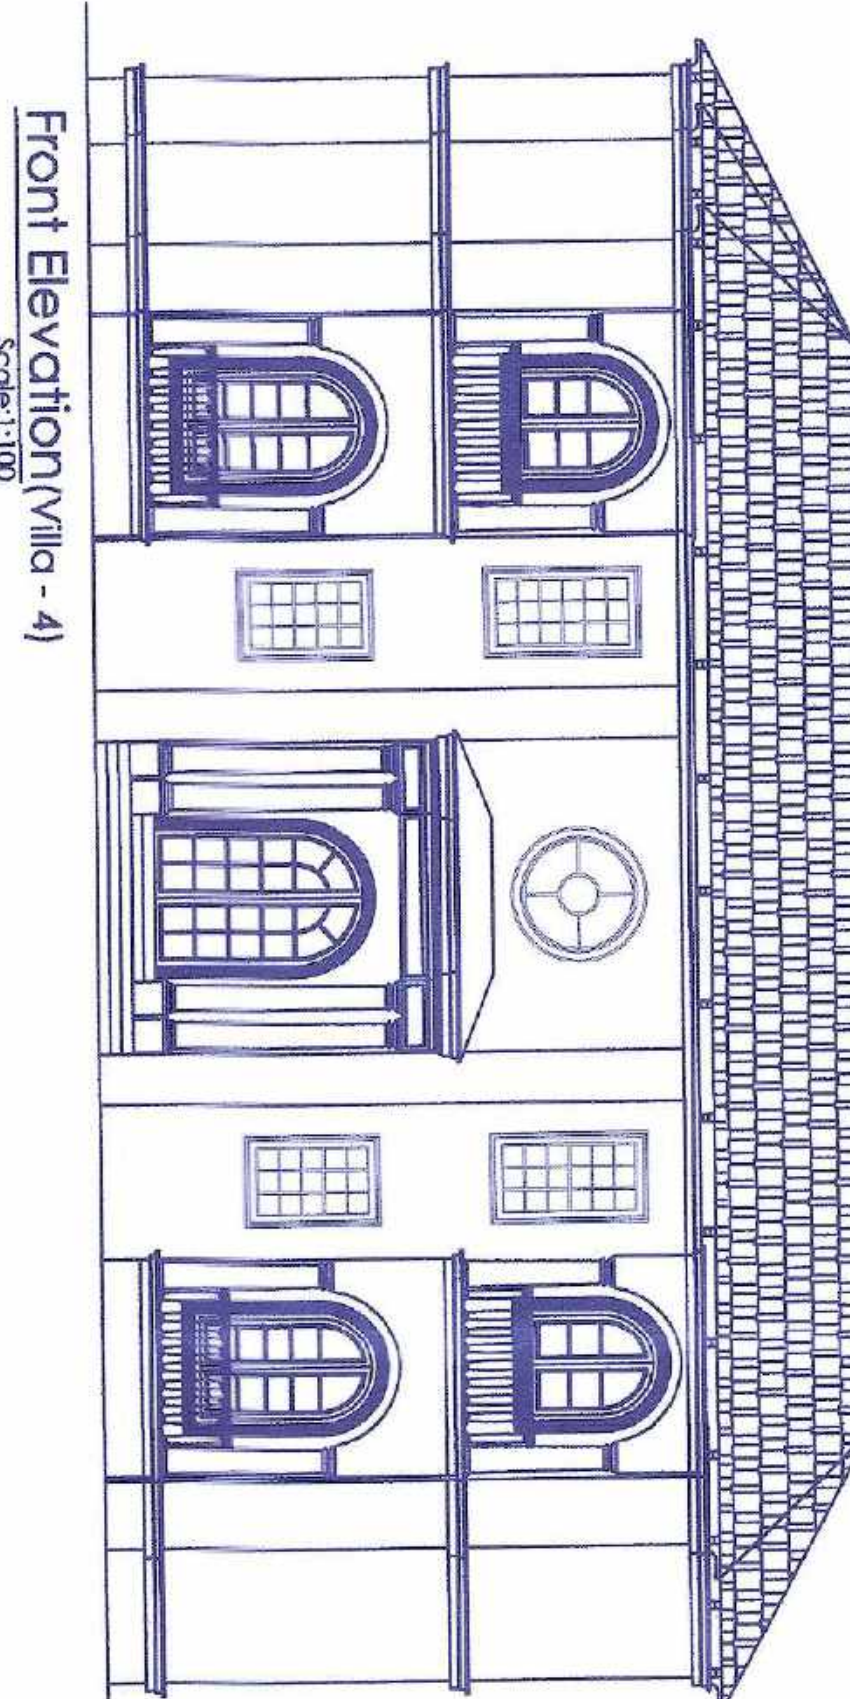
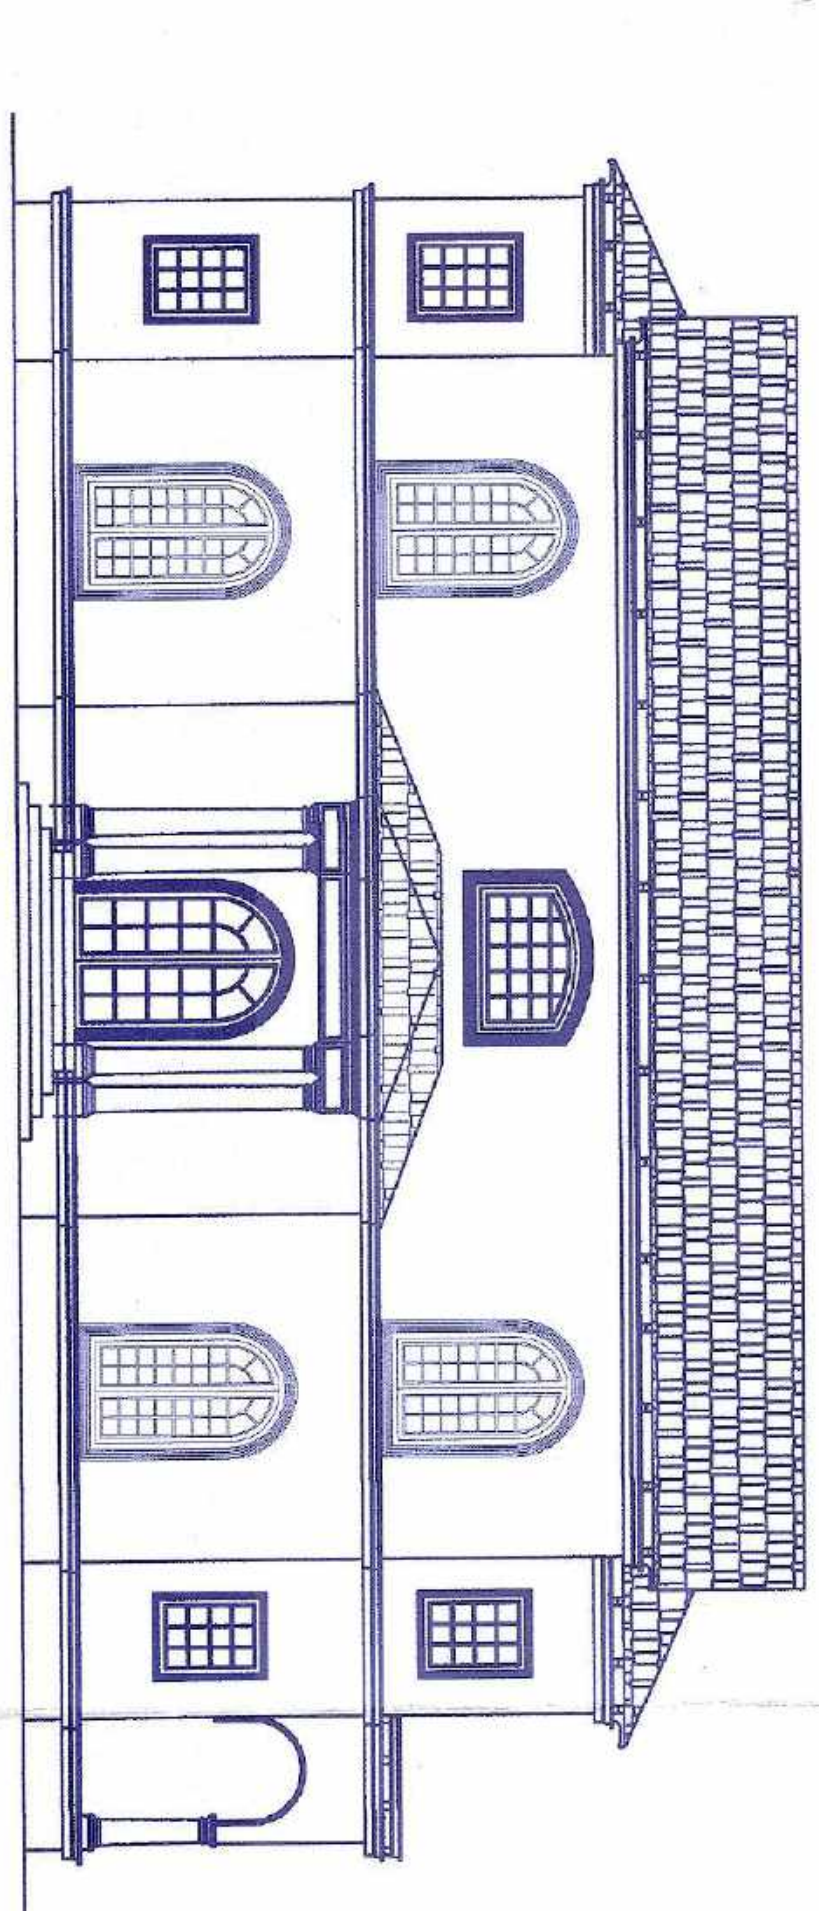
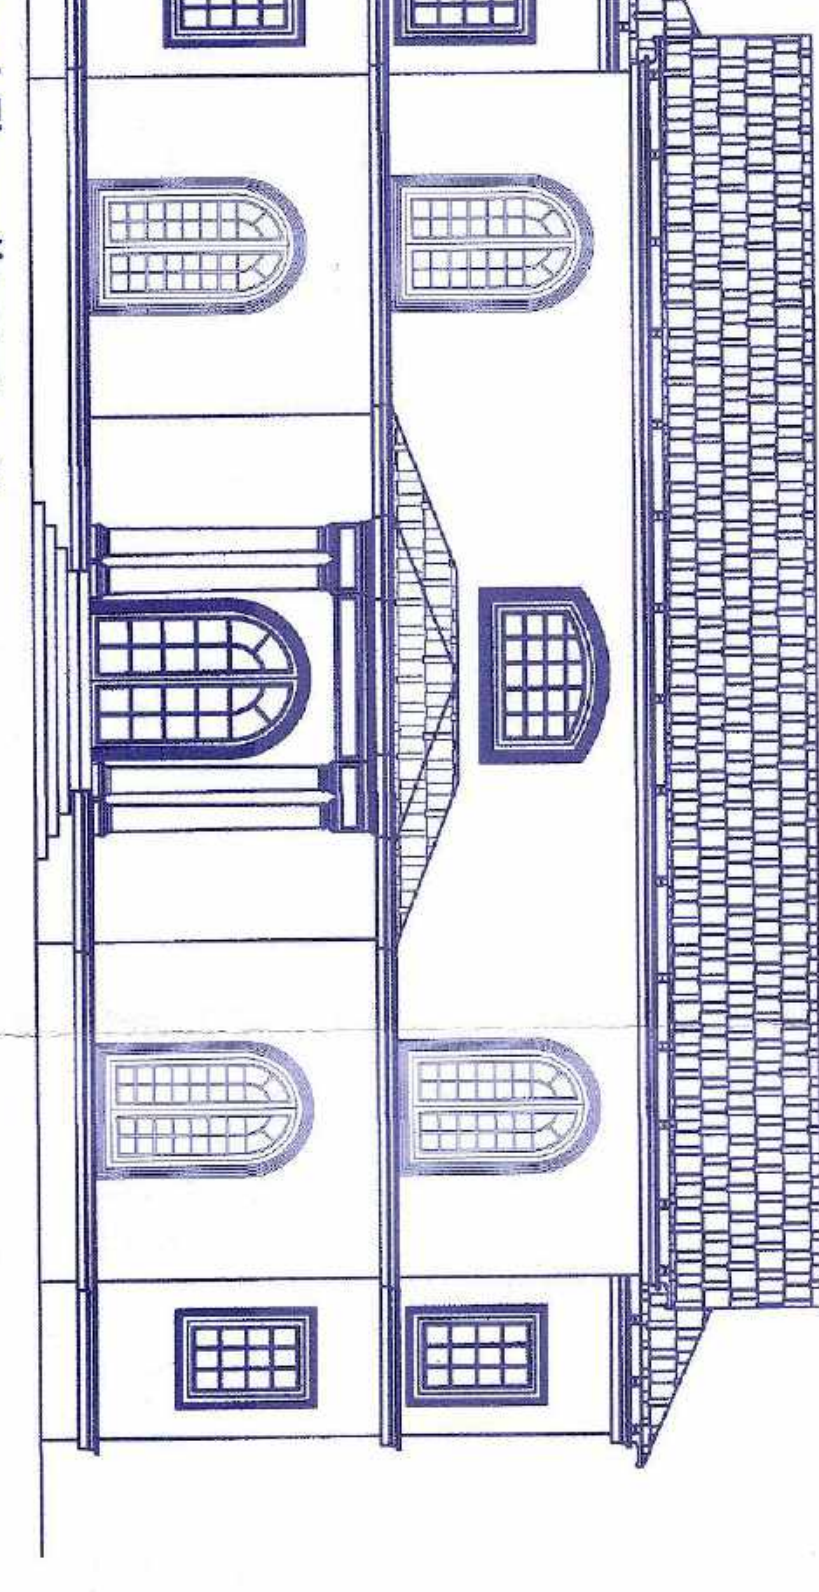
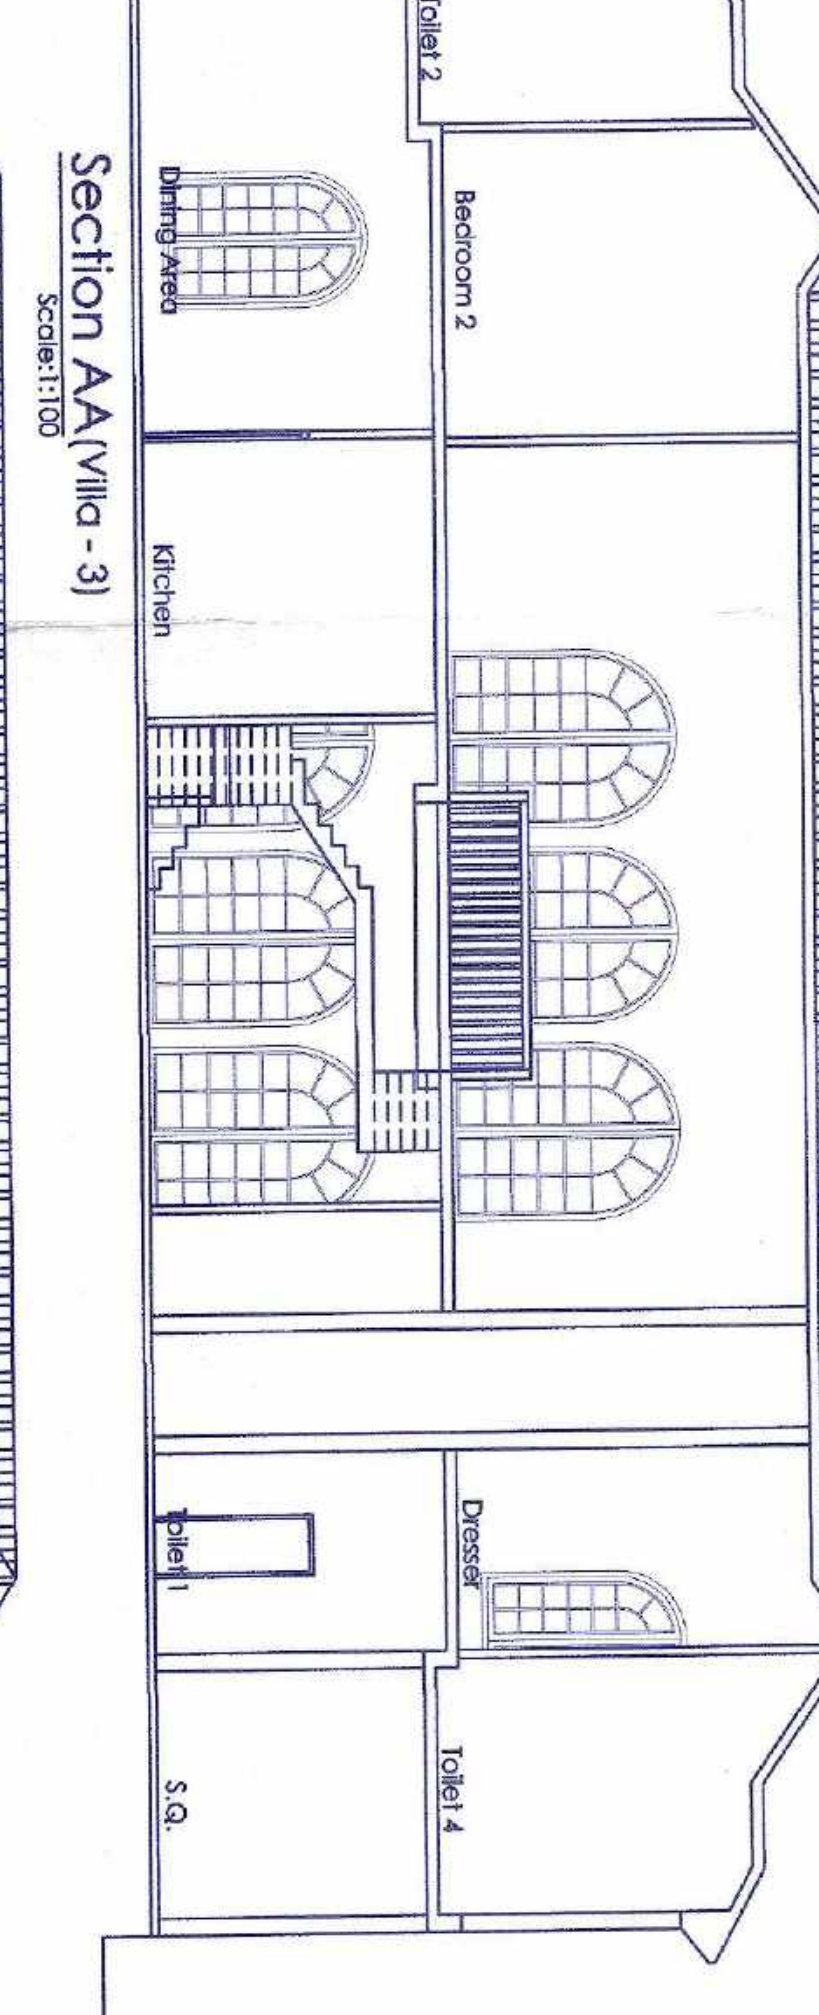
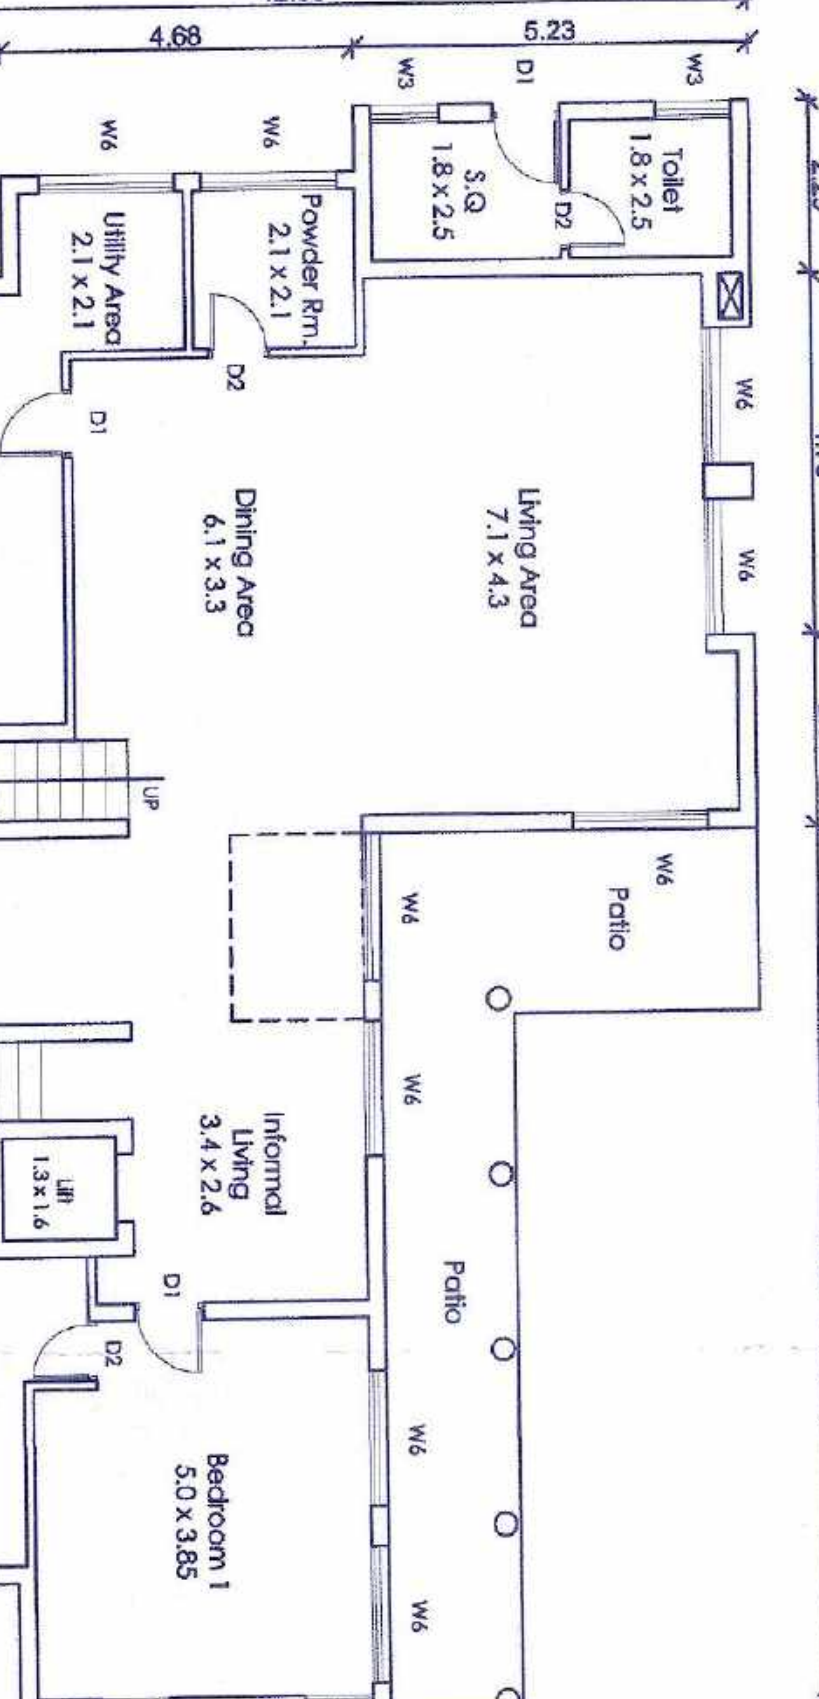
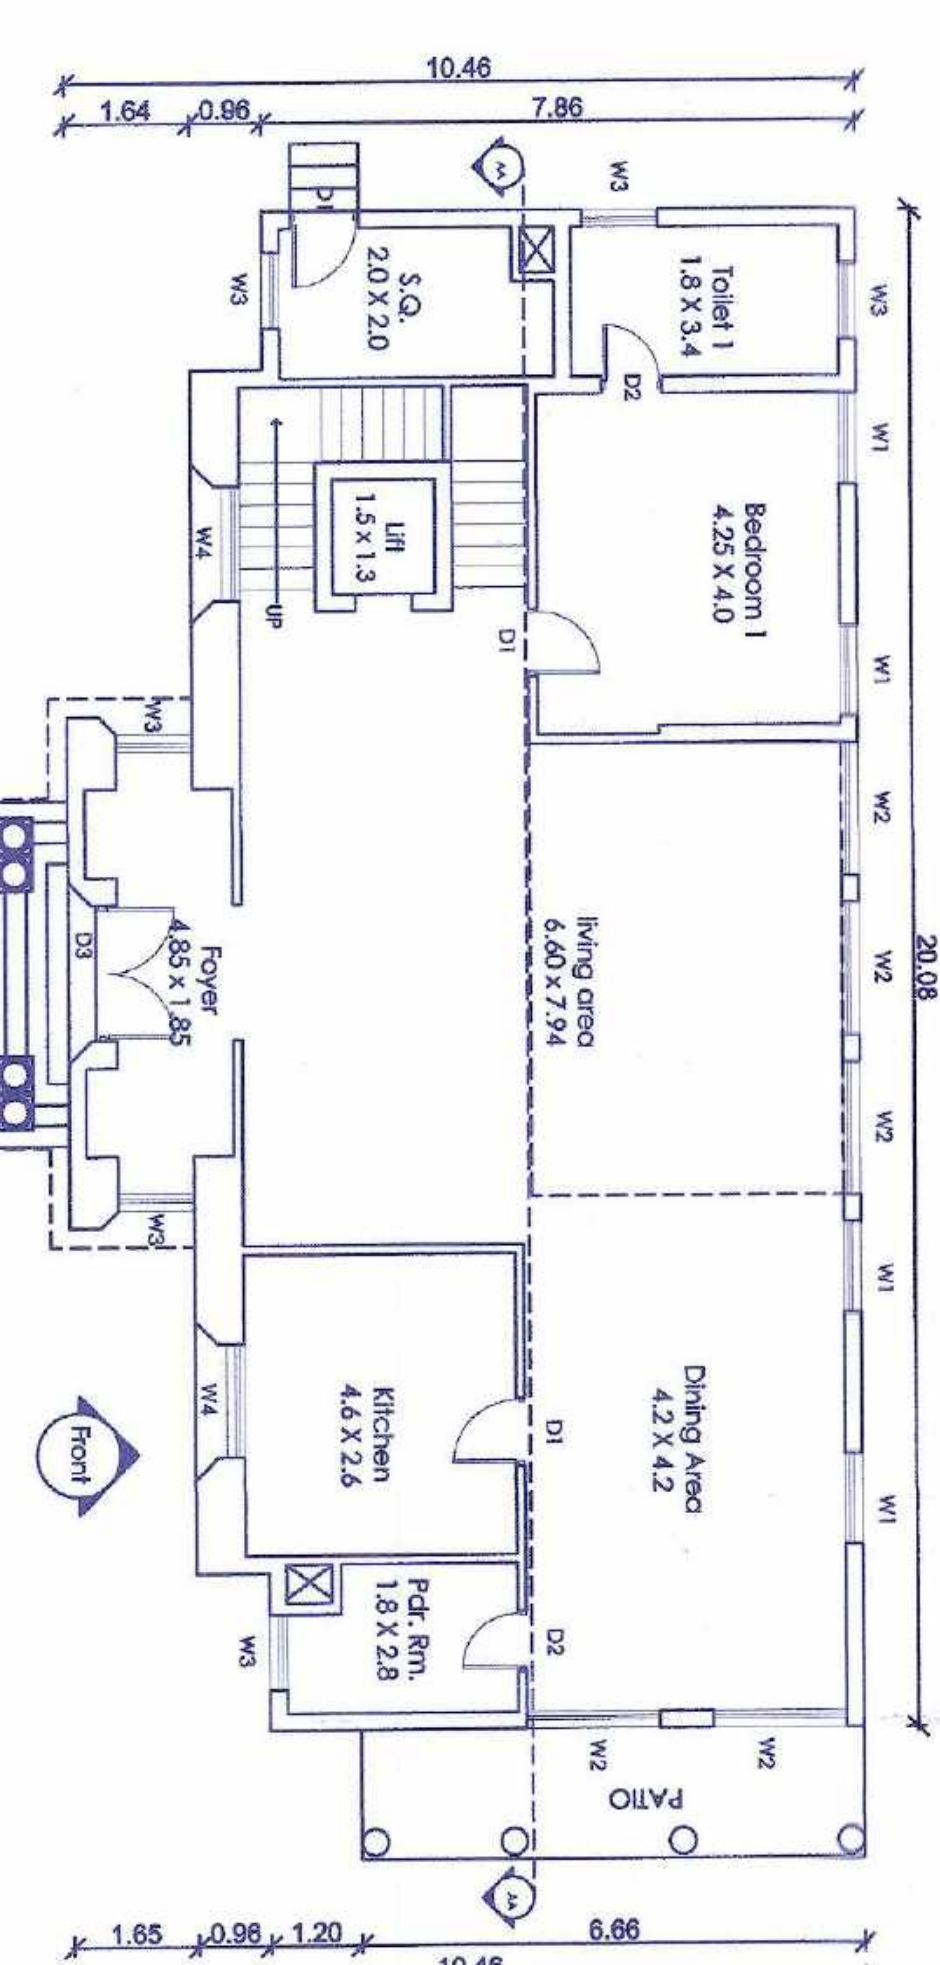
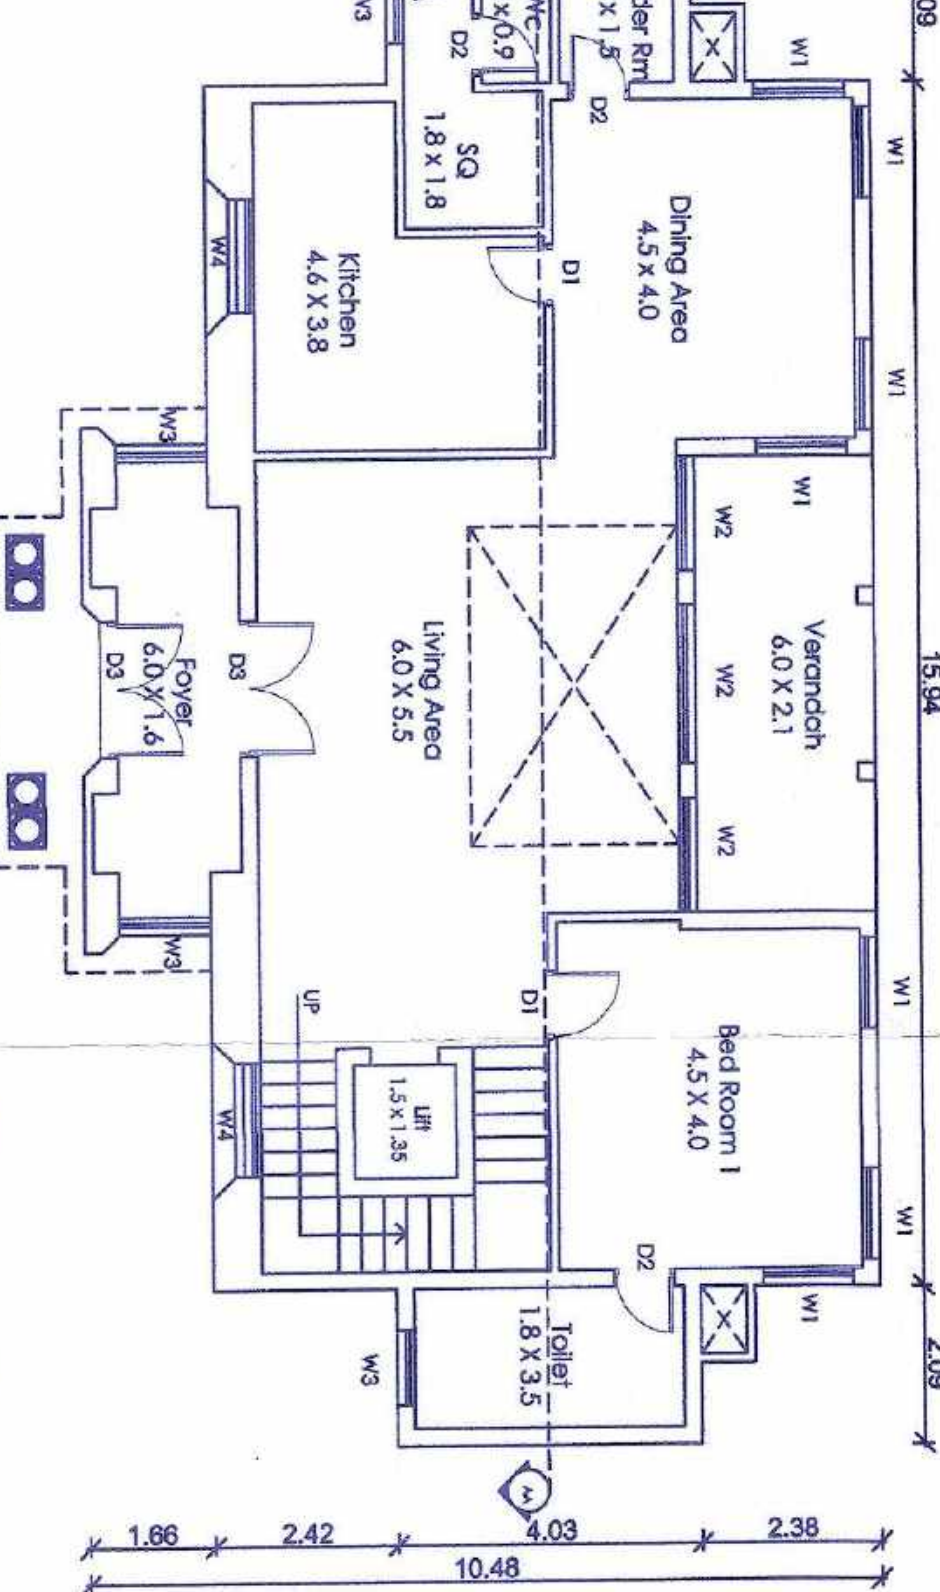
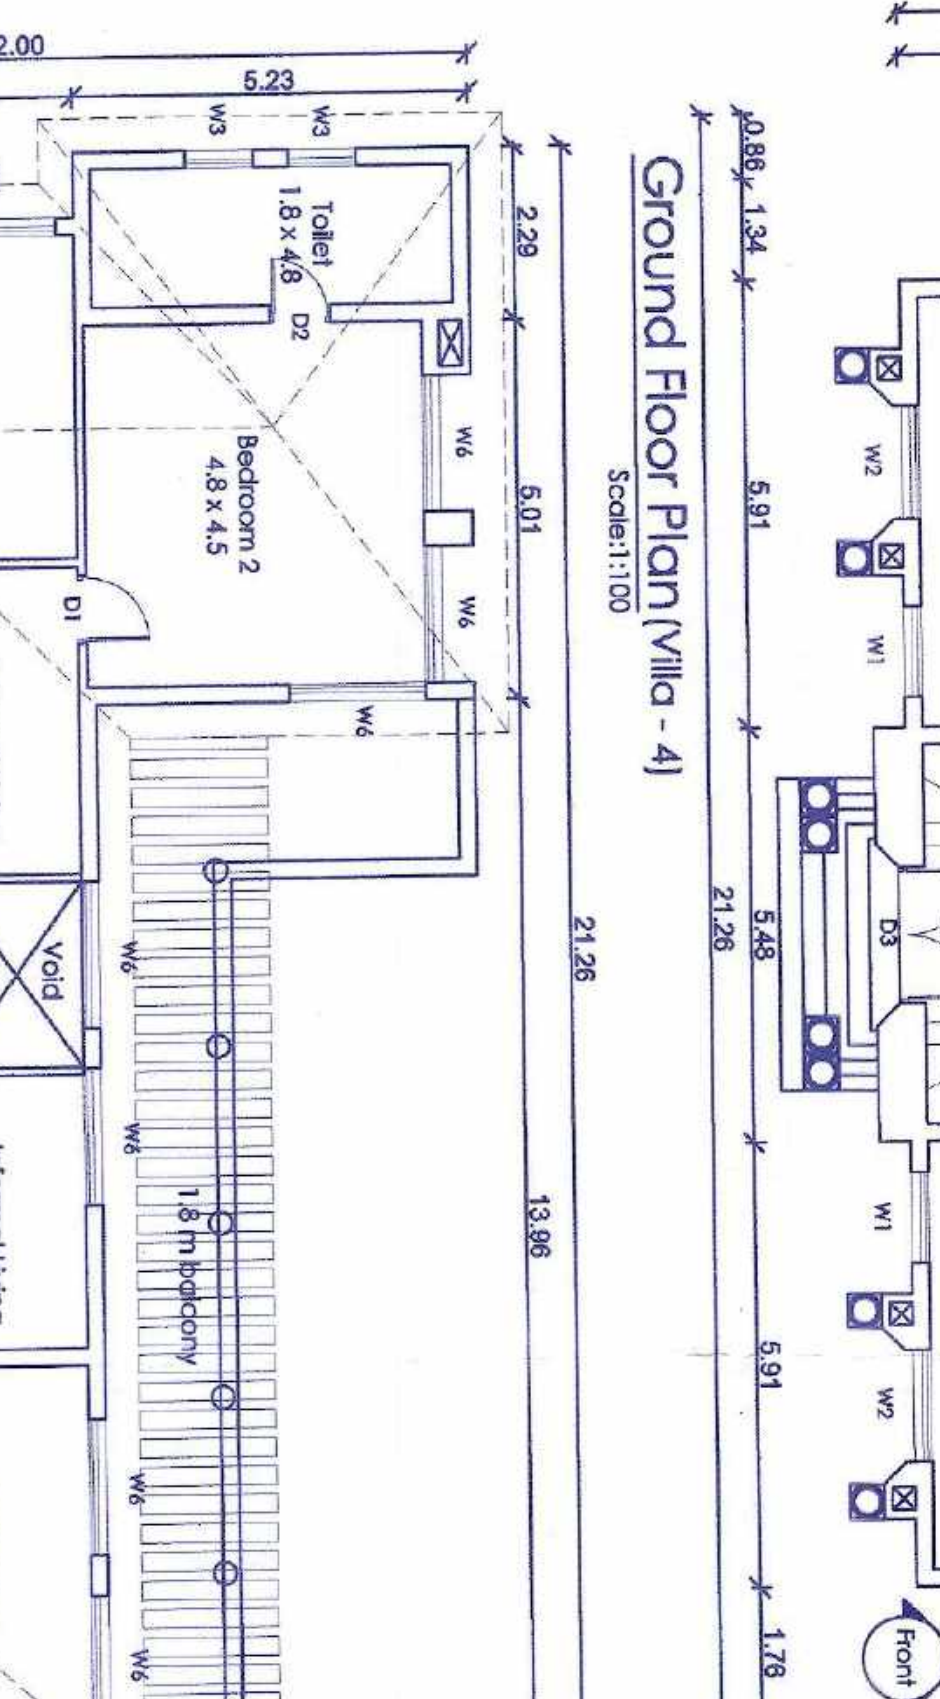
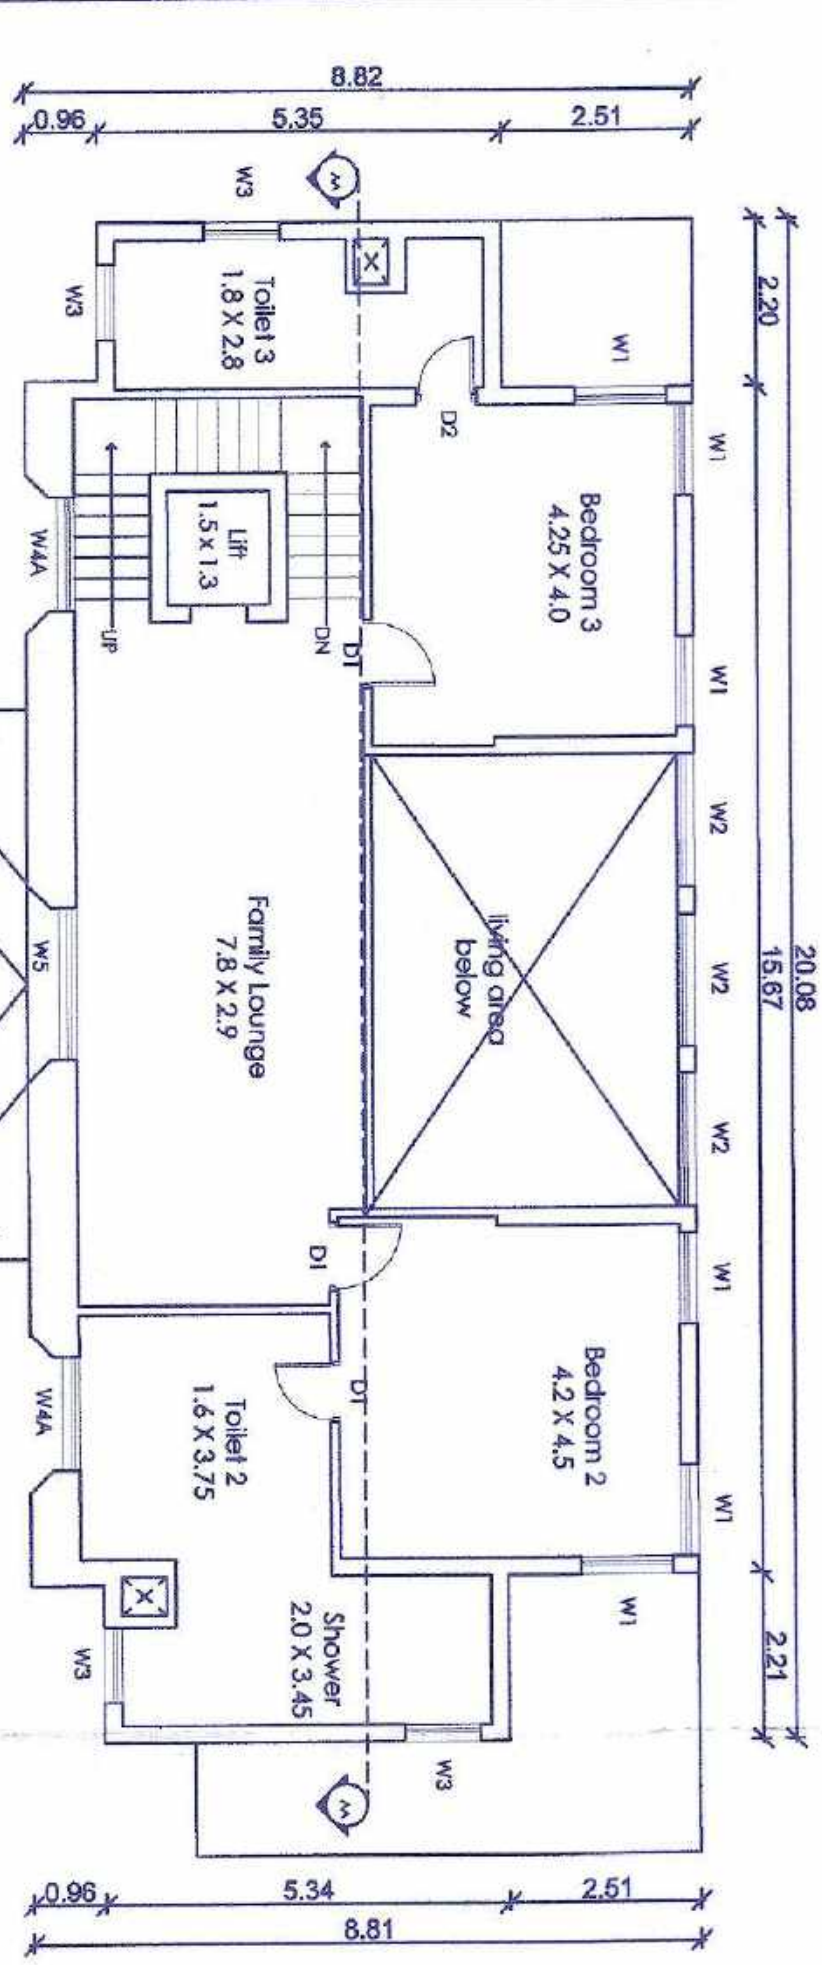
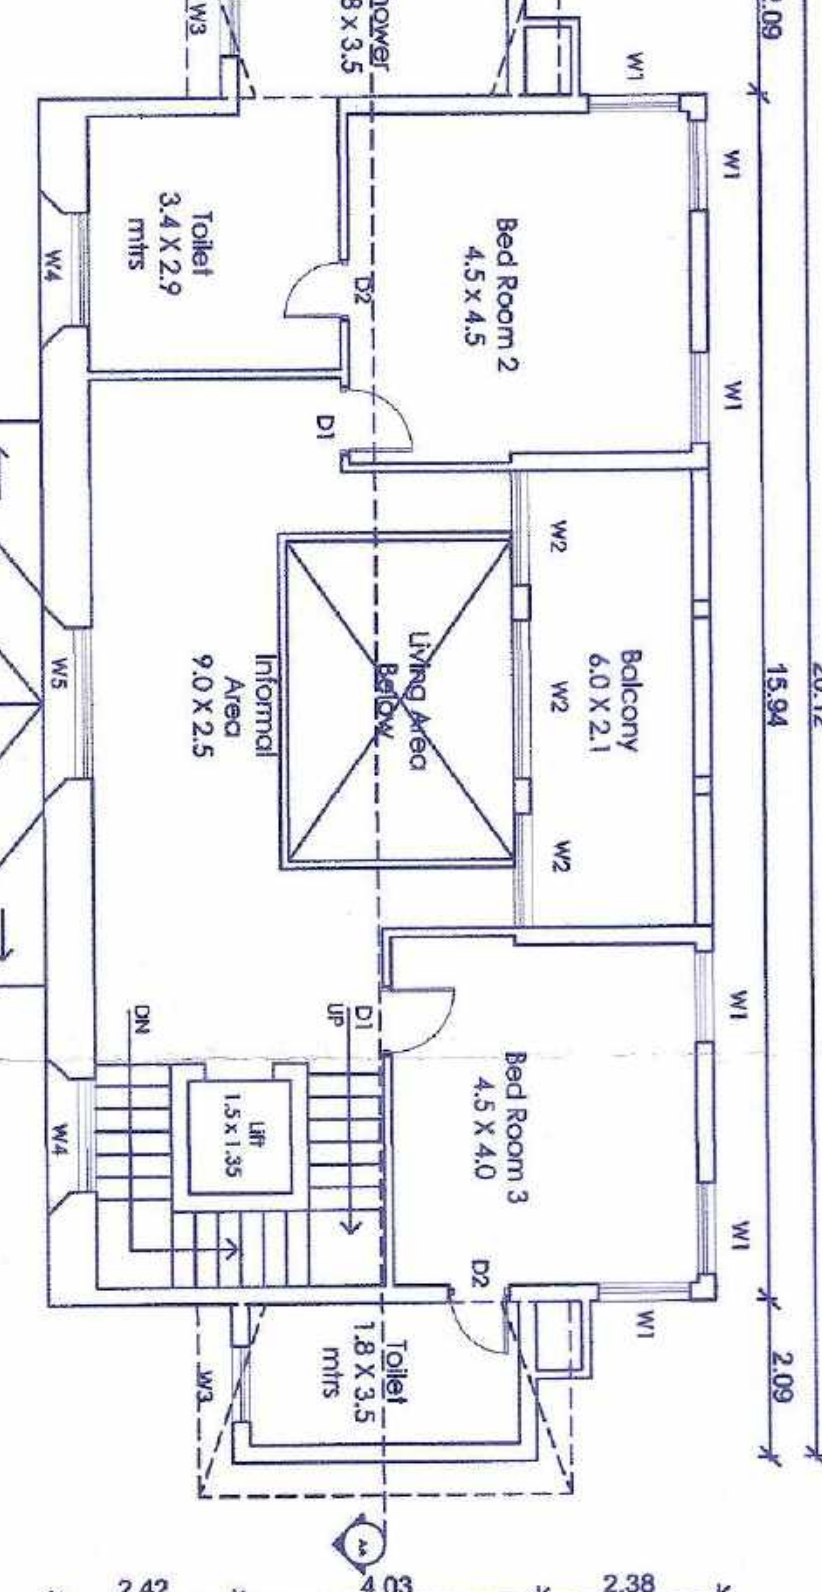
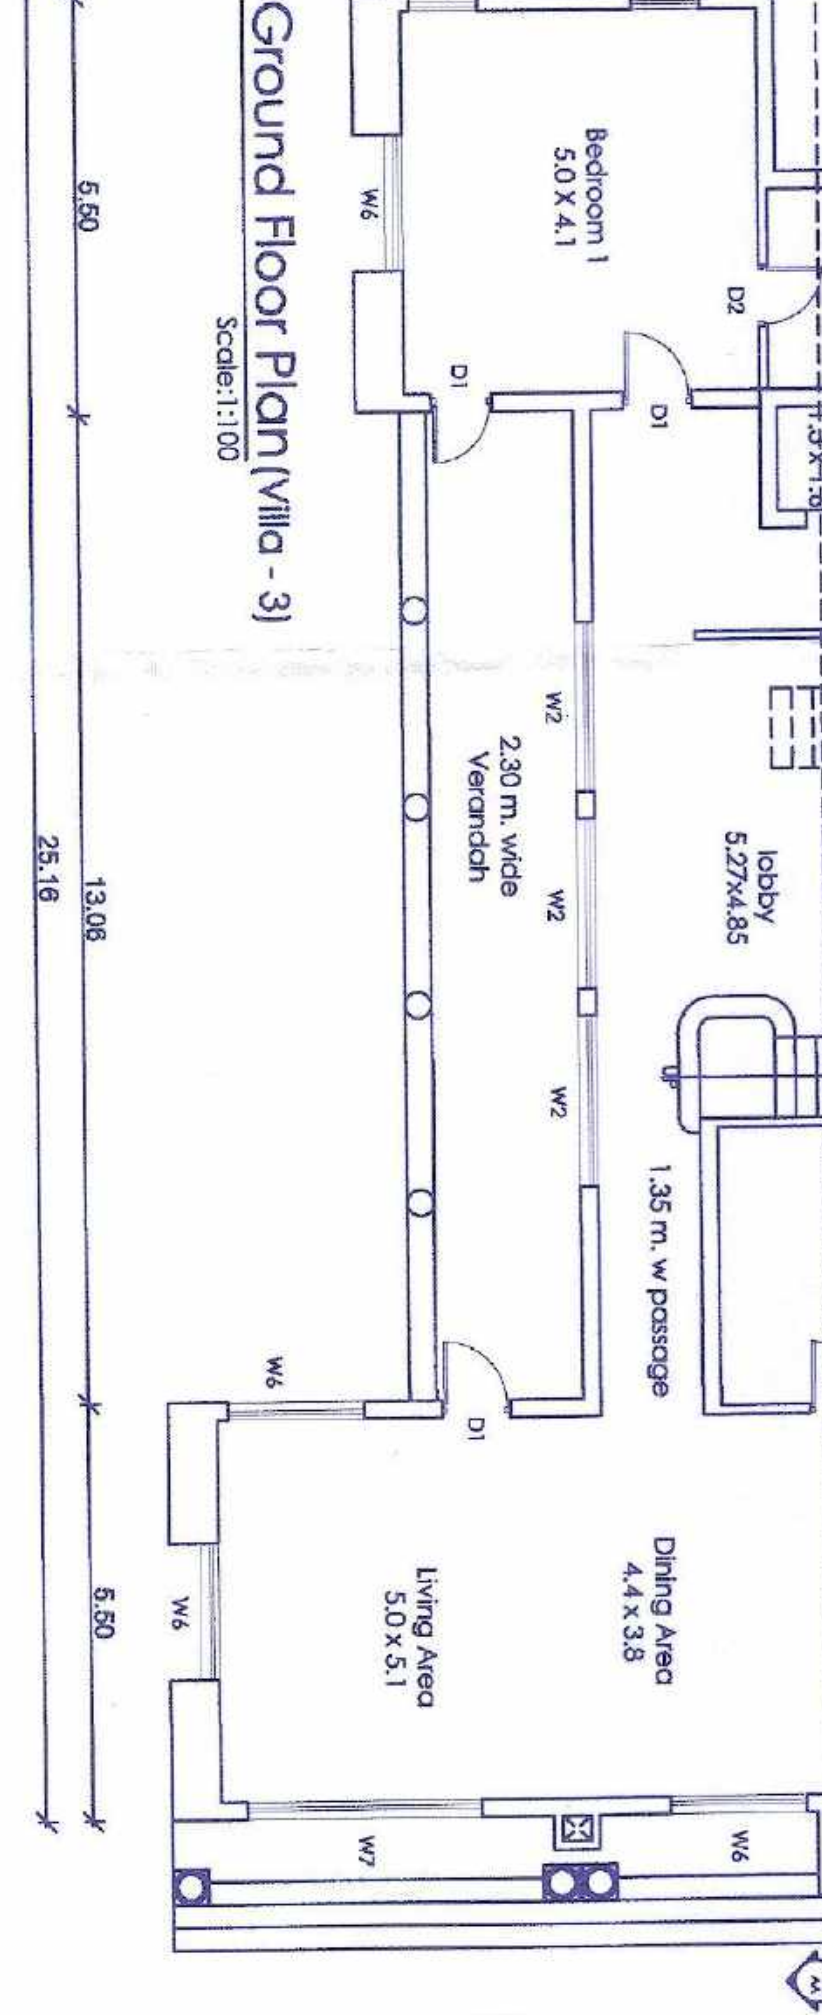
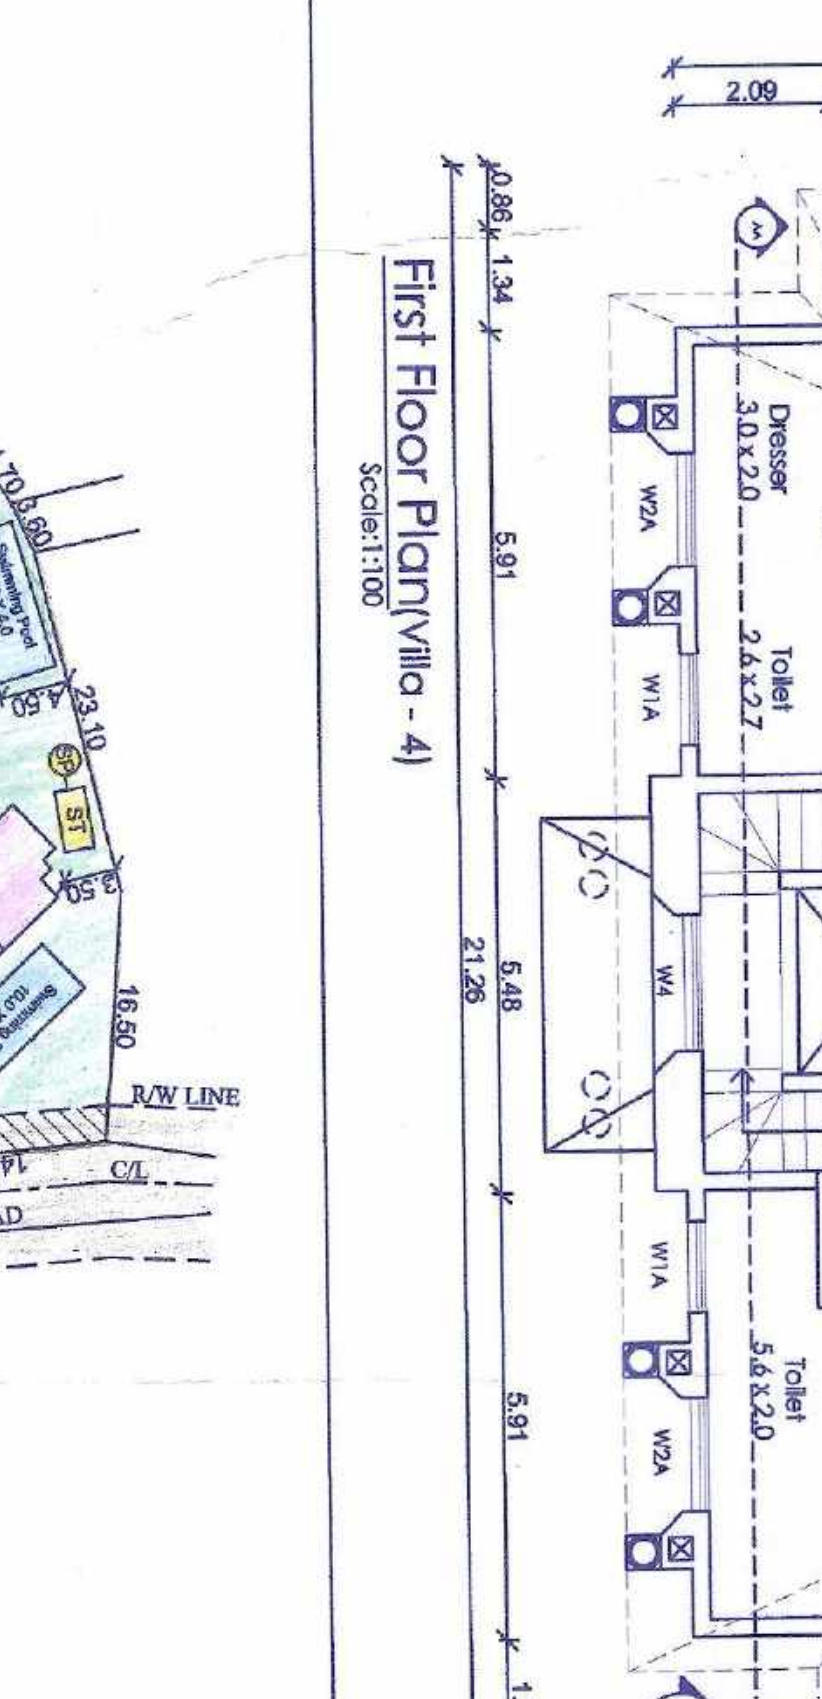
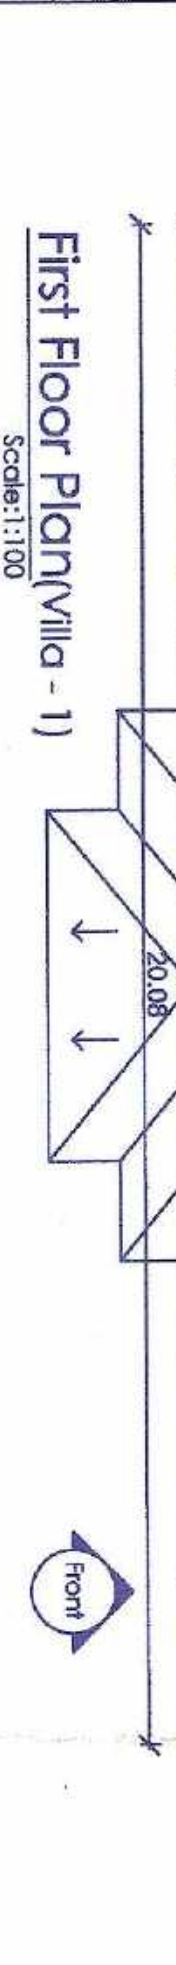
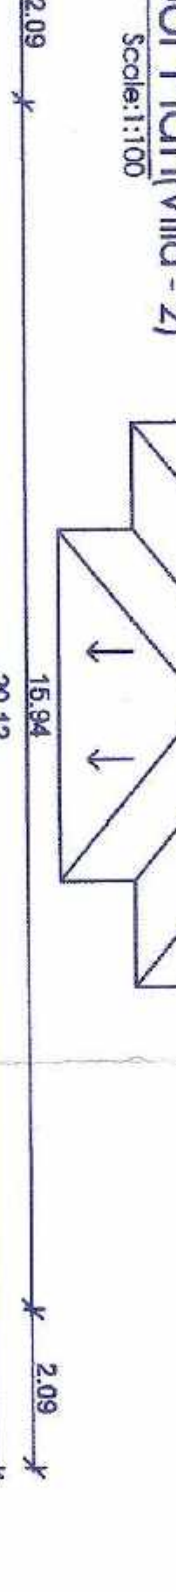
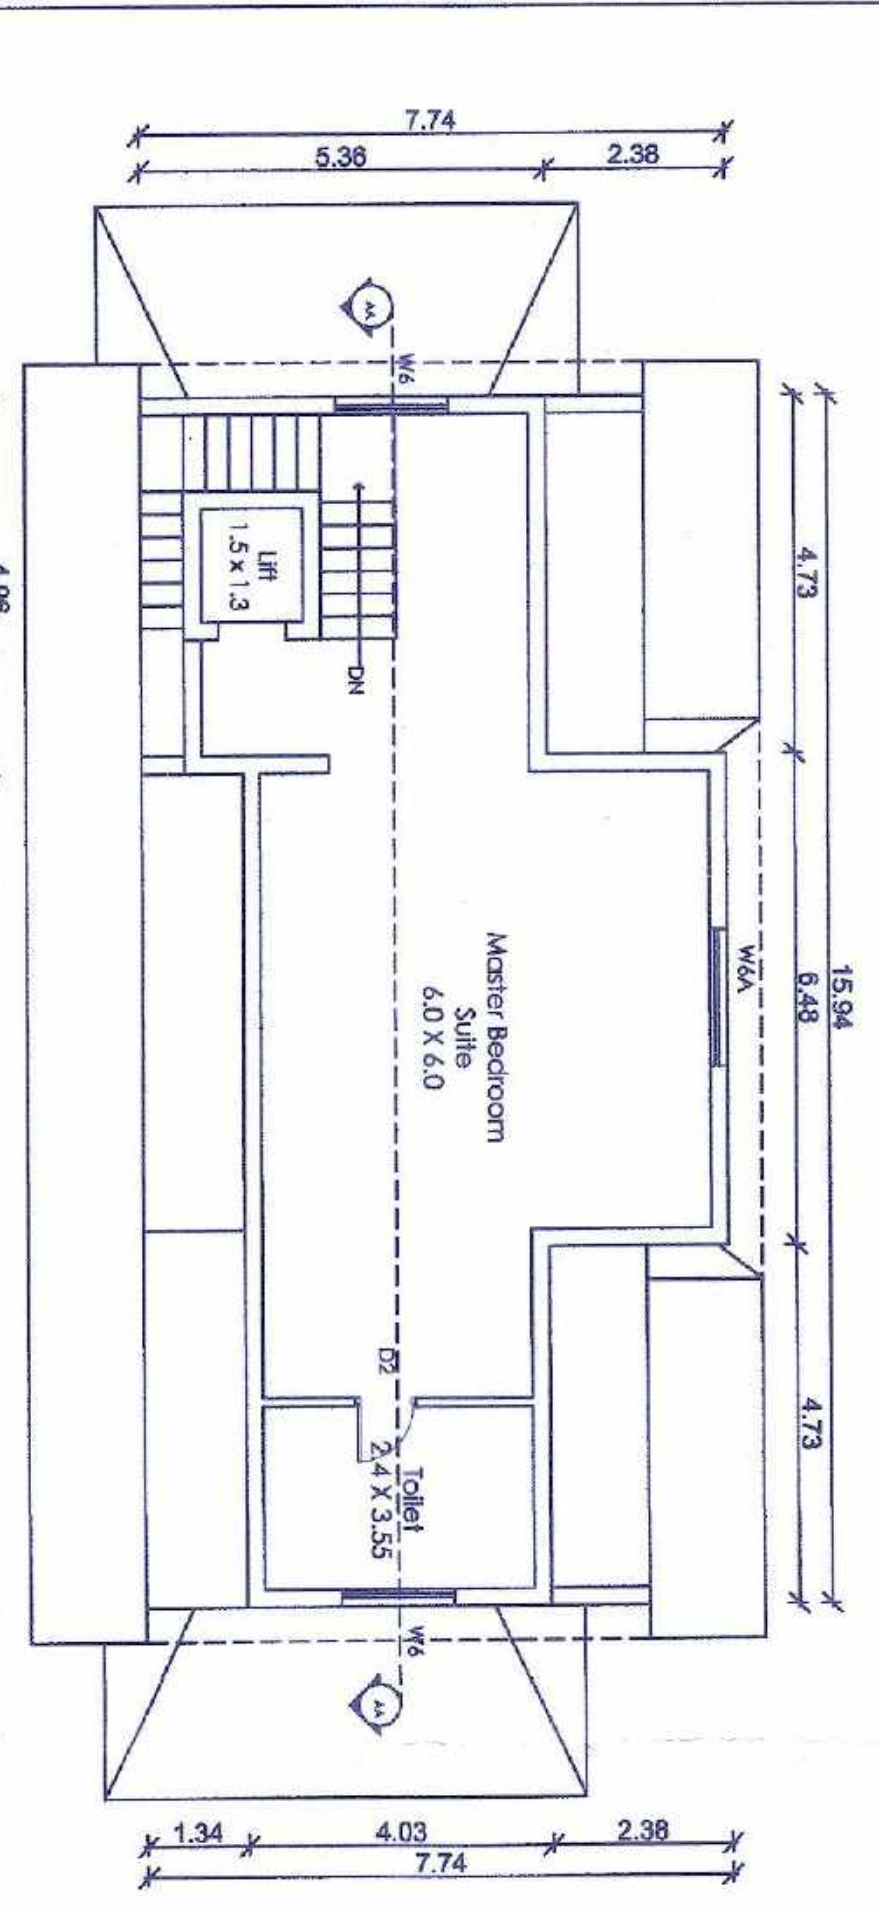
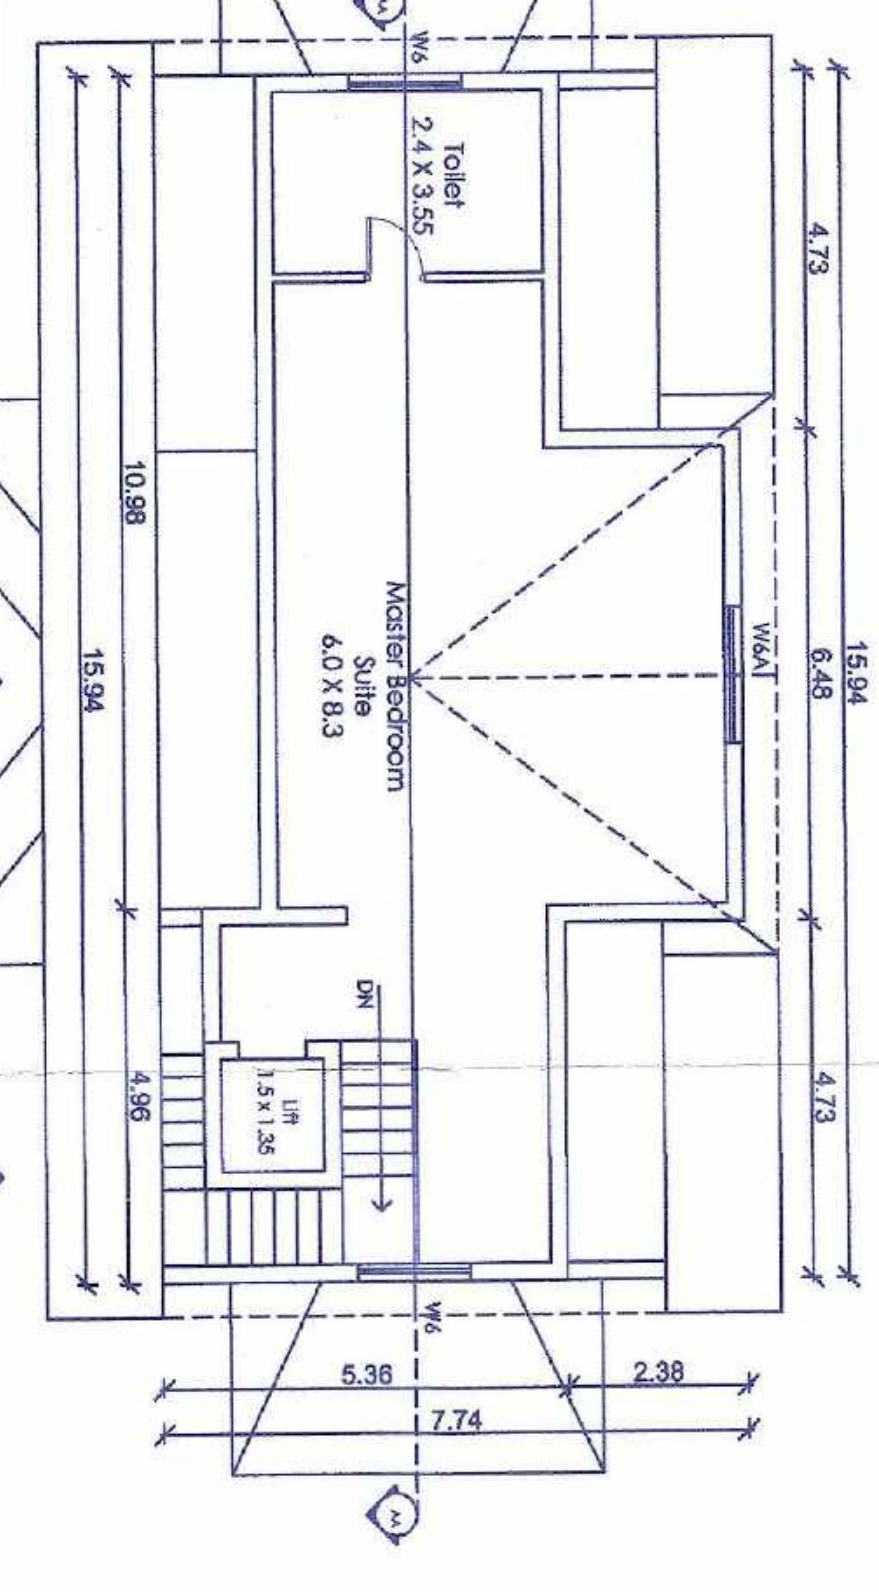
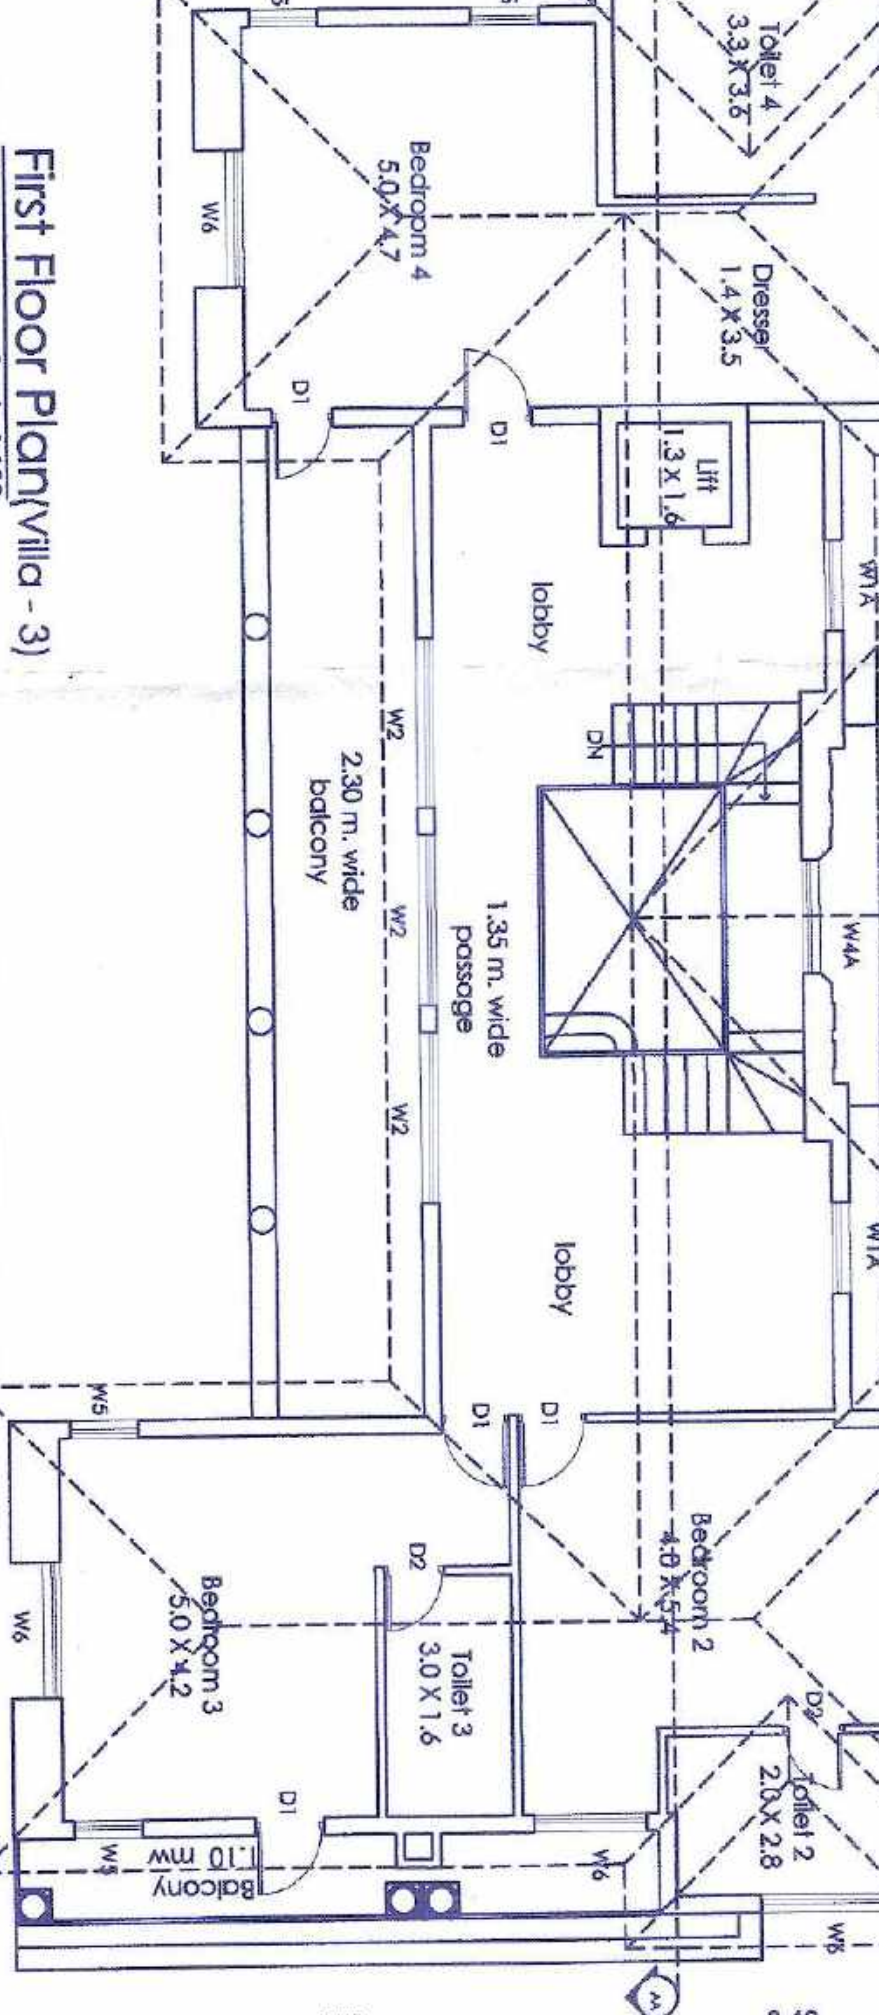
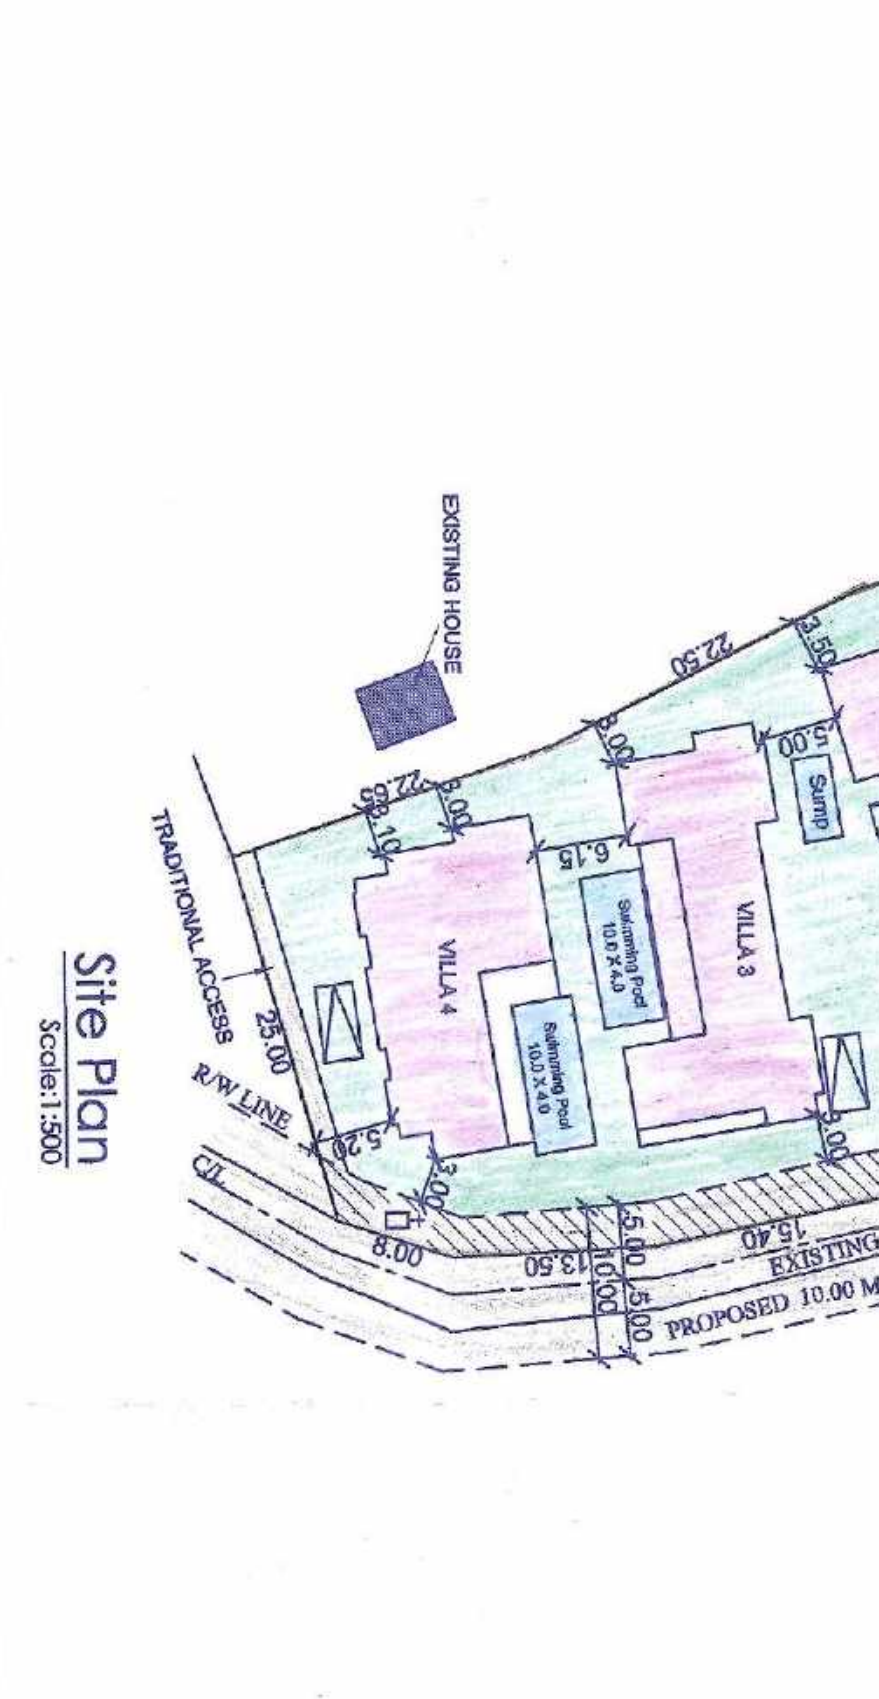
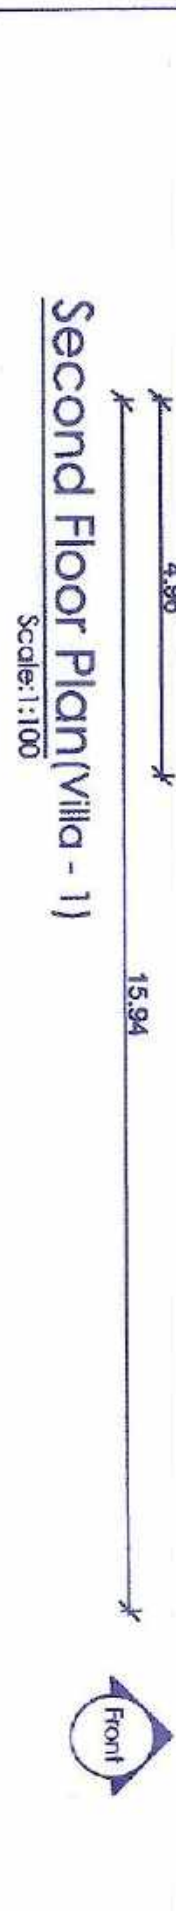
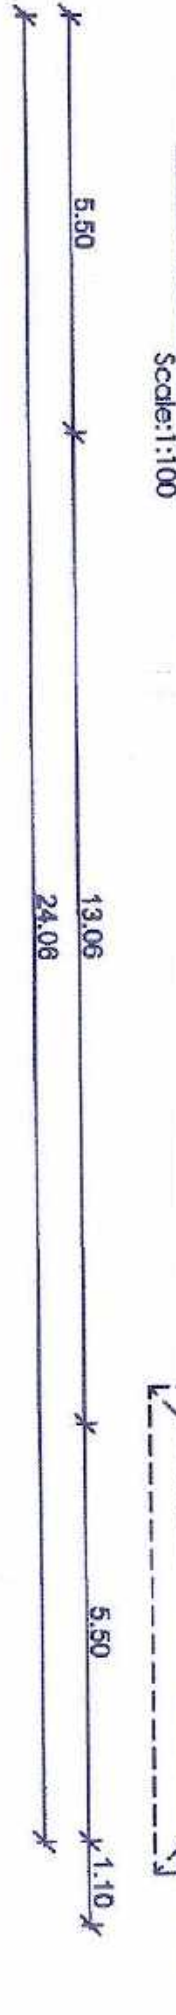


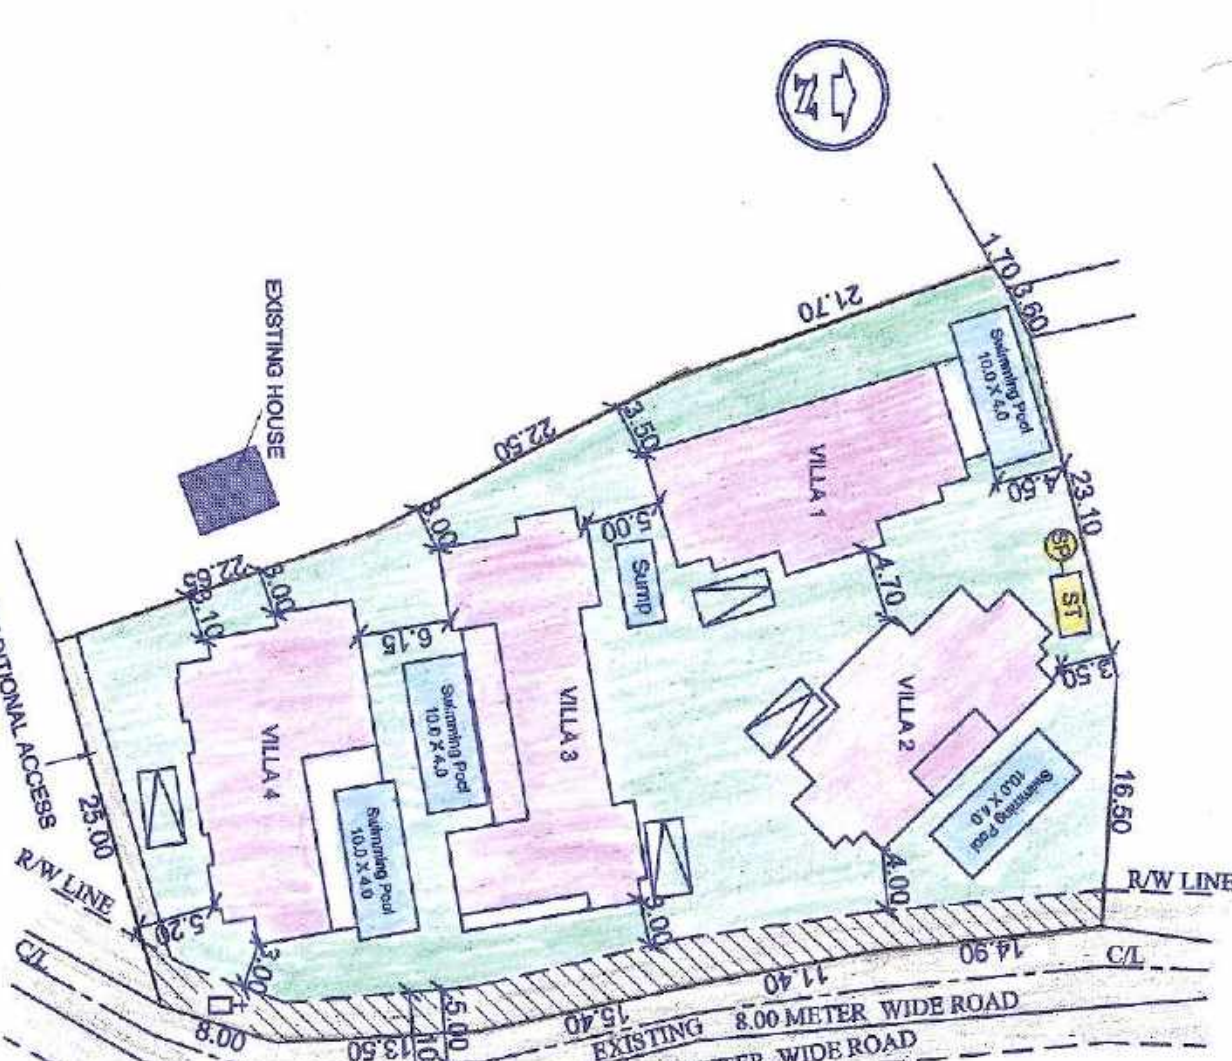

AREA STATEMENT									
1) TOTAL AREA OF THE PLOT	2600.00 M2								
2) AREA UNDER ROAD WIDENING	179.45 M2								
3) EFFECTIVE AREA OF PLOT	2420.55 M2								
4) PERMISSIBLE COVERAGE (40%)	968.22 M2								
5) PROPOSED COVERAGE (31.67%)	766.75 M2								


APPROVED FROM PLANNING POINT
SUBJECT TO CONDITIONS
