




STILT Floor Plan

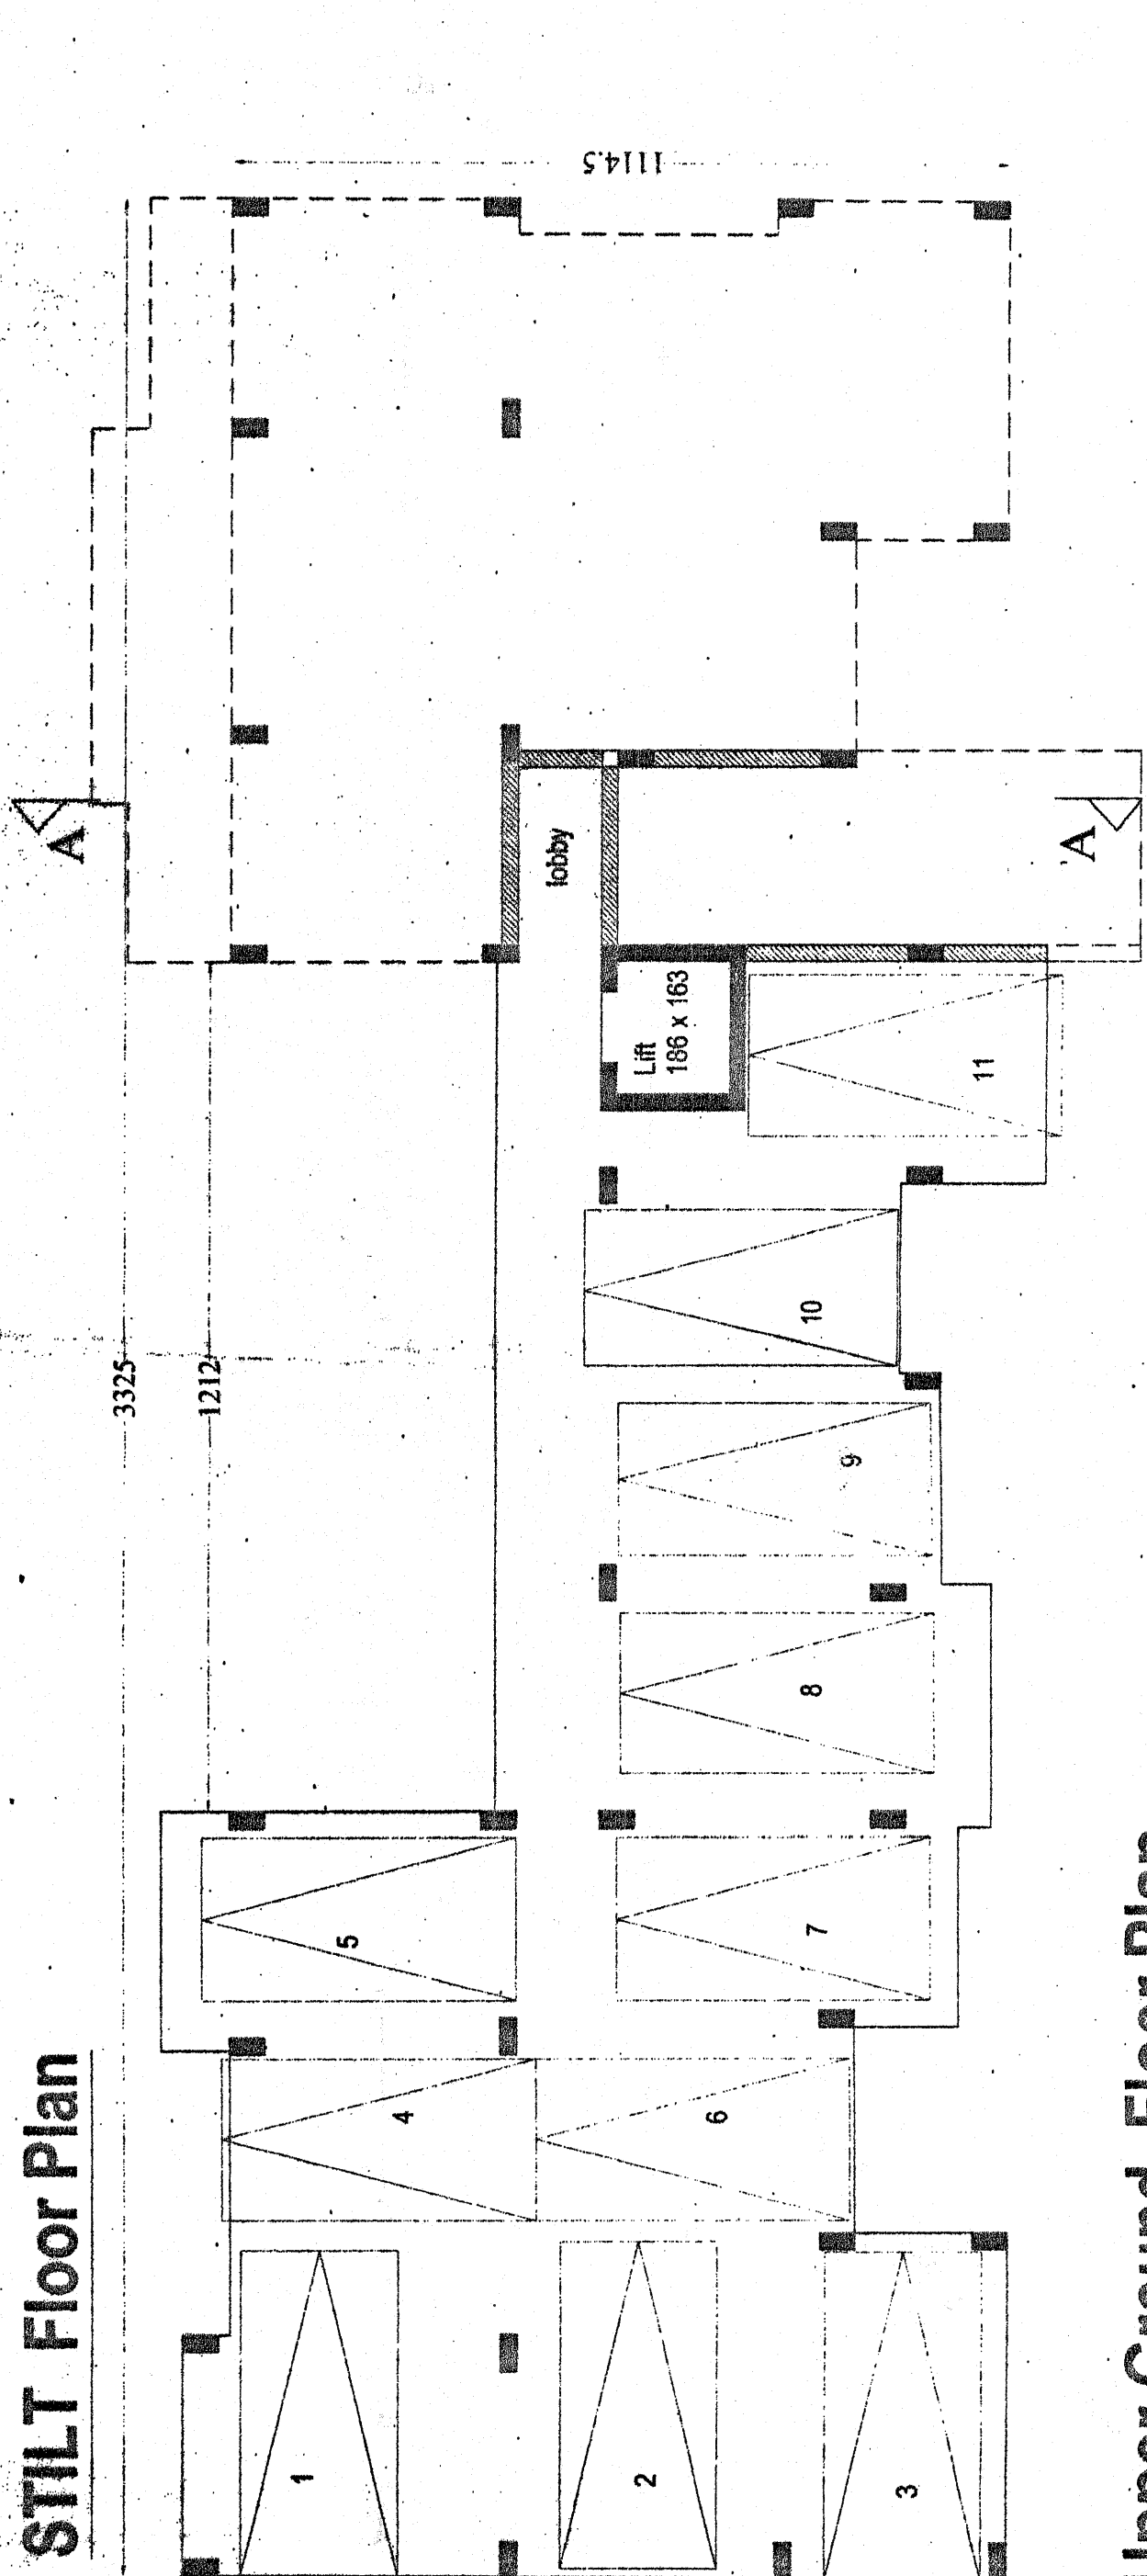


Second Floor Plan

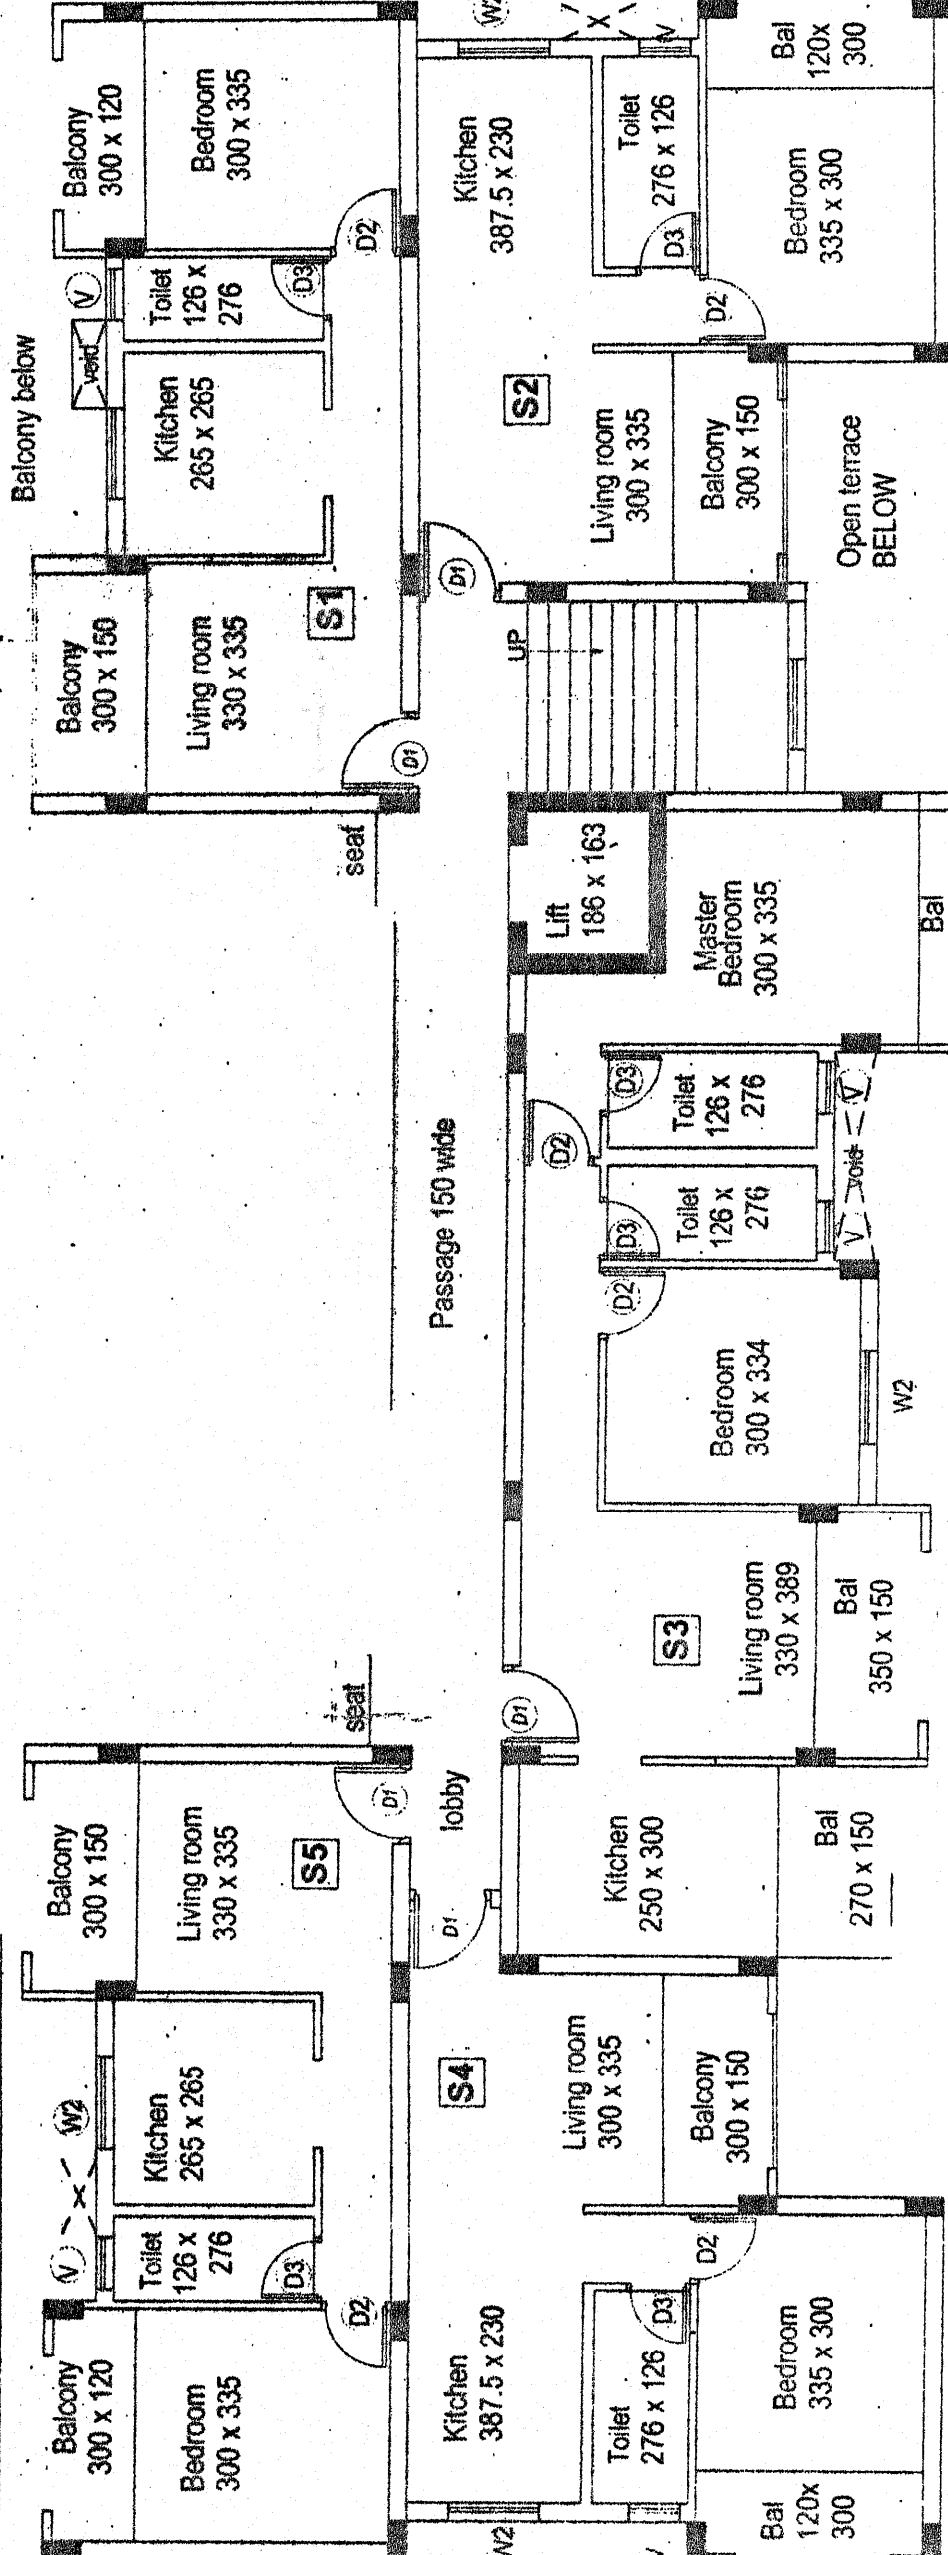


Upper Ground Floor Plan

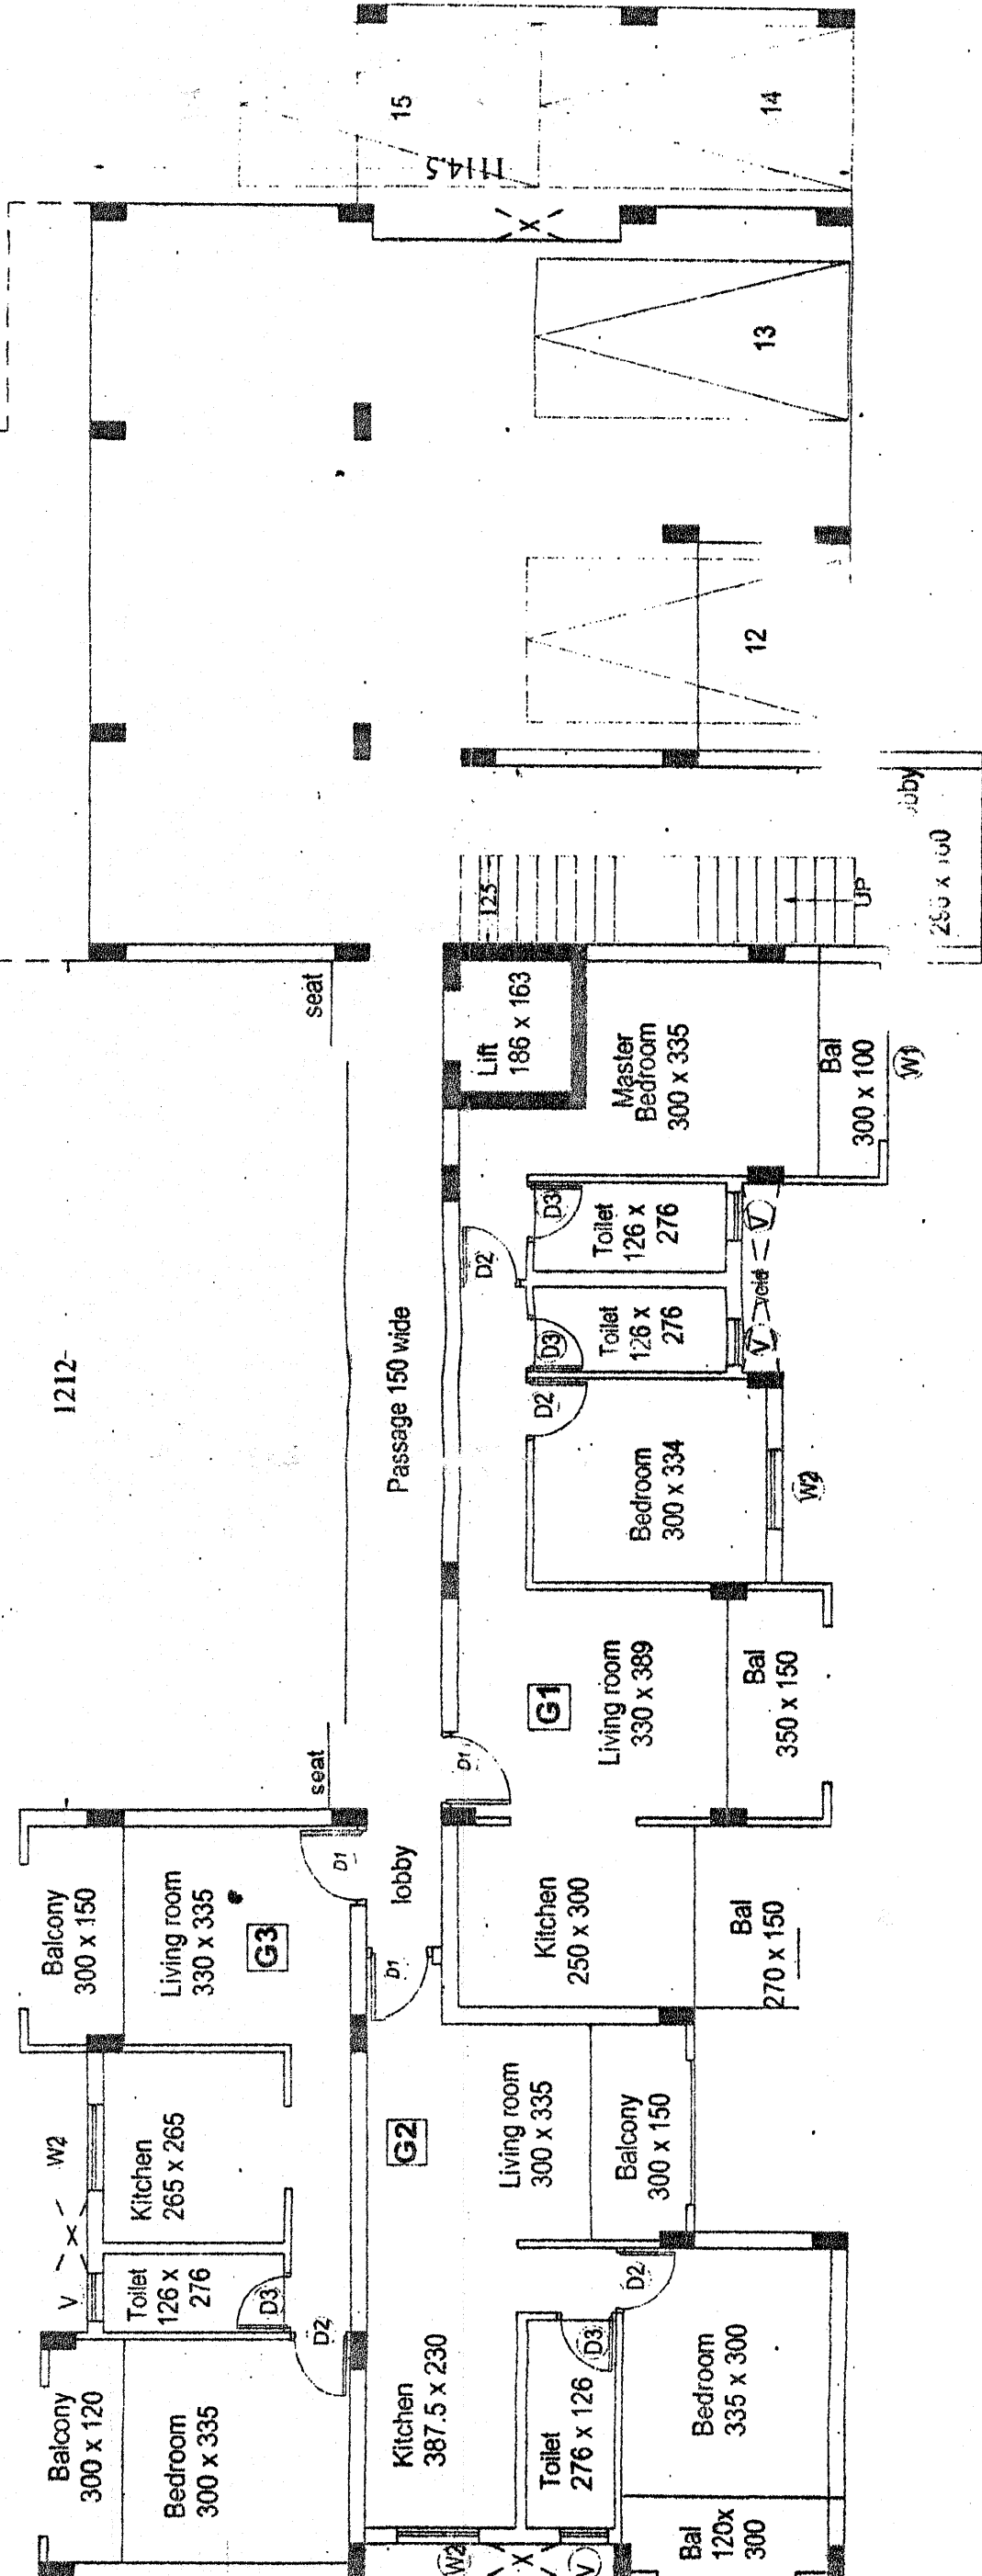



Third Floor Plan

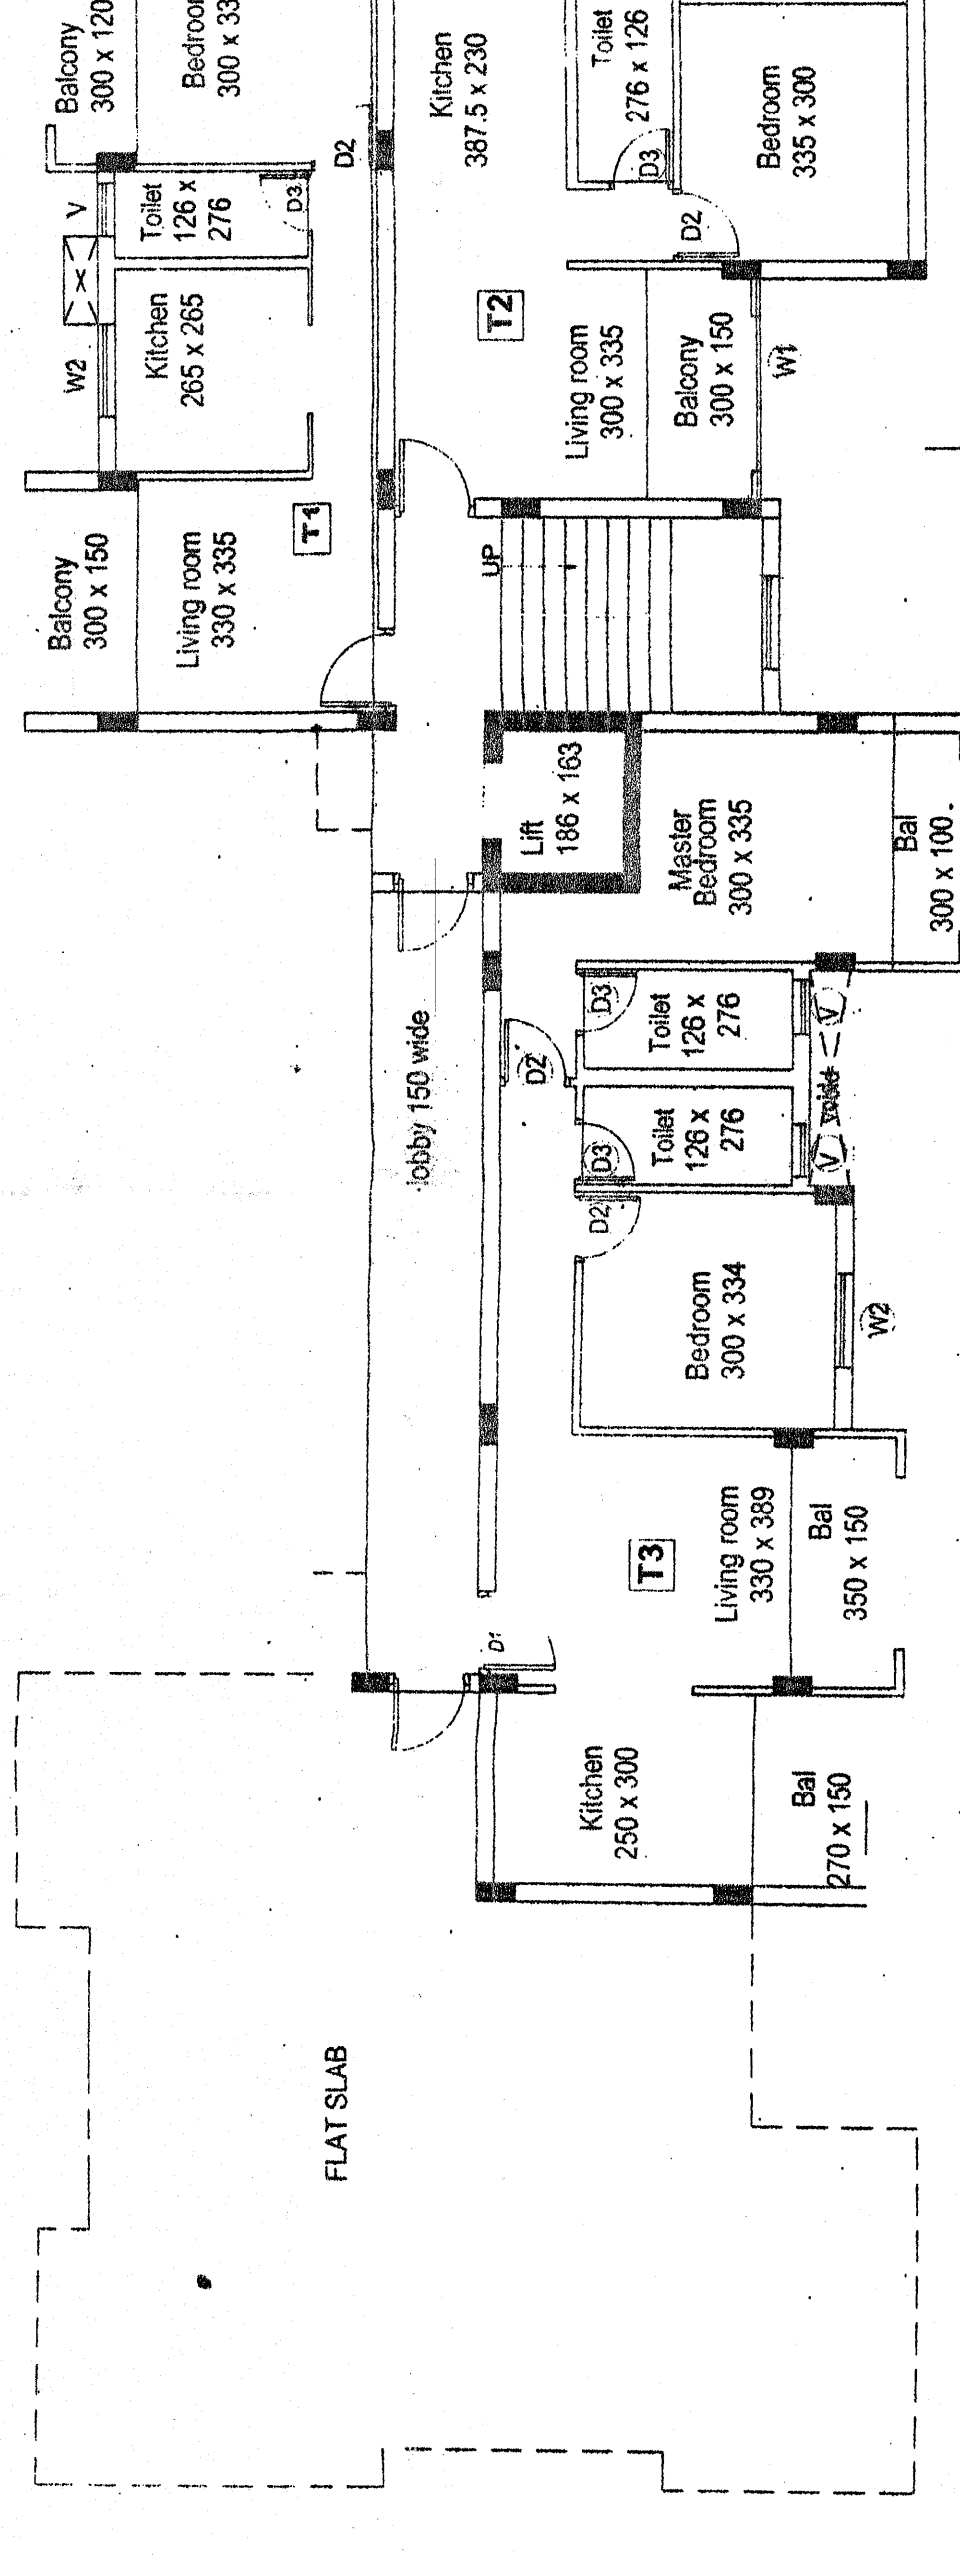


First Floor Plan

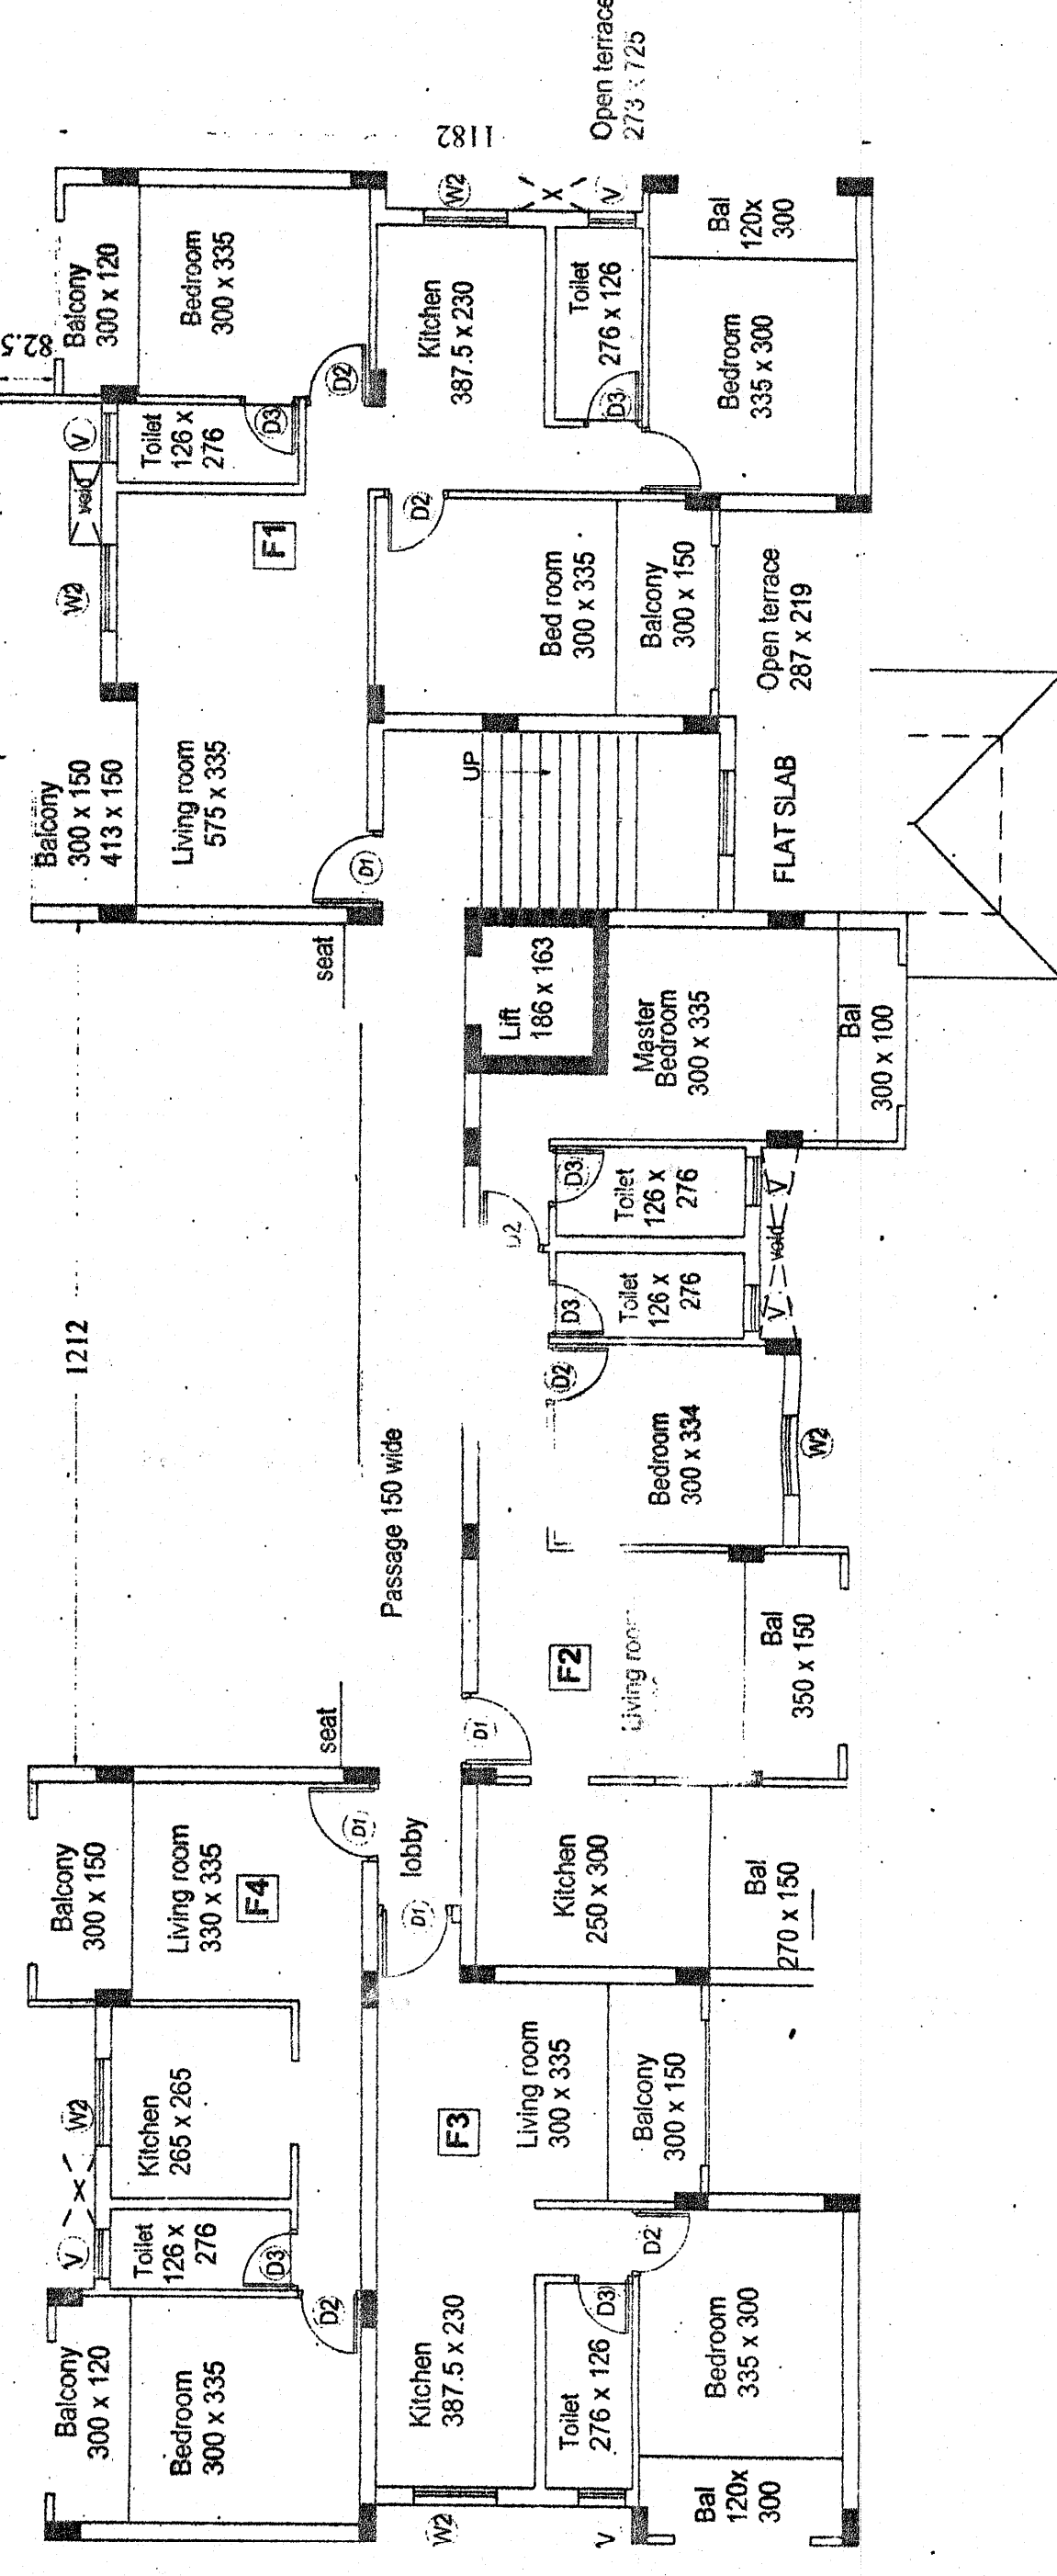


Roof Plan

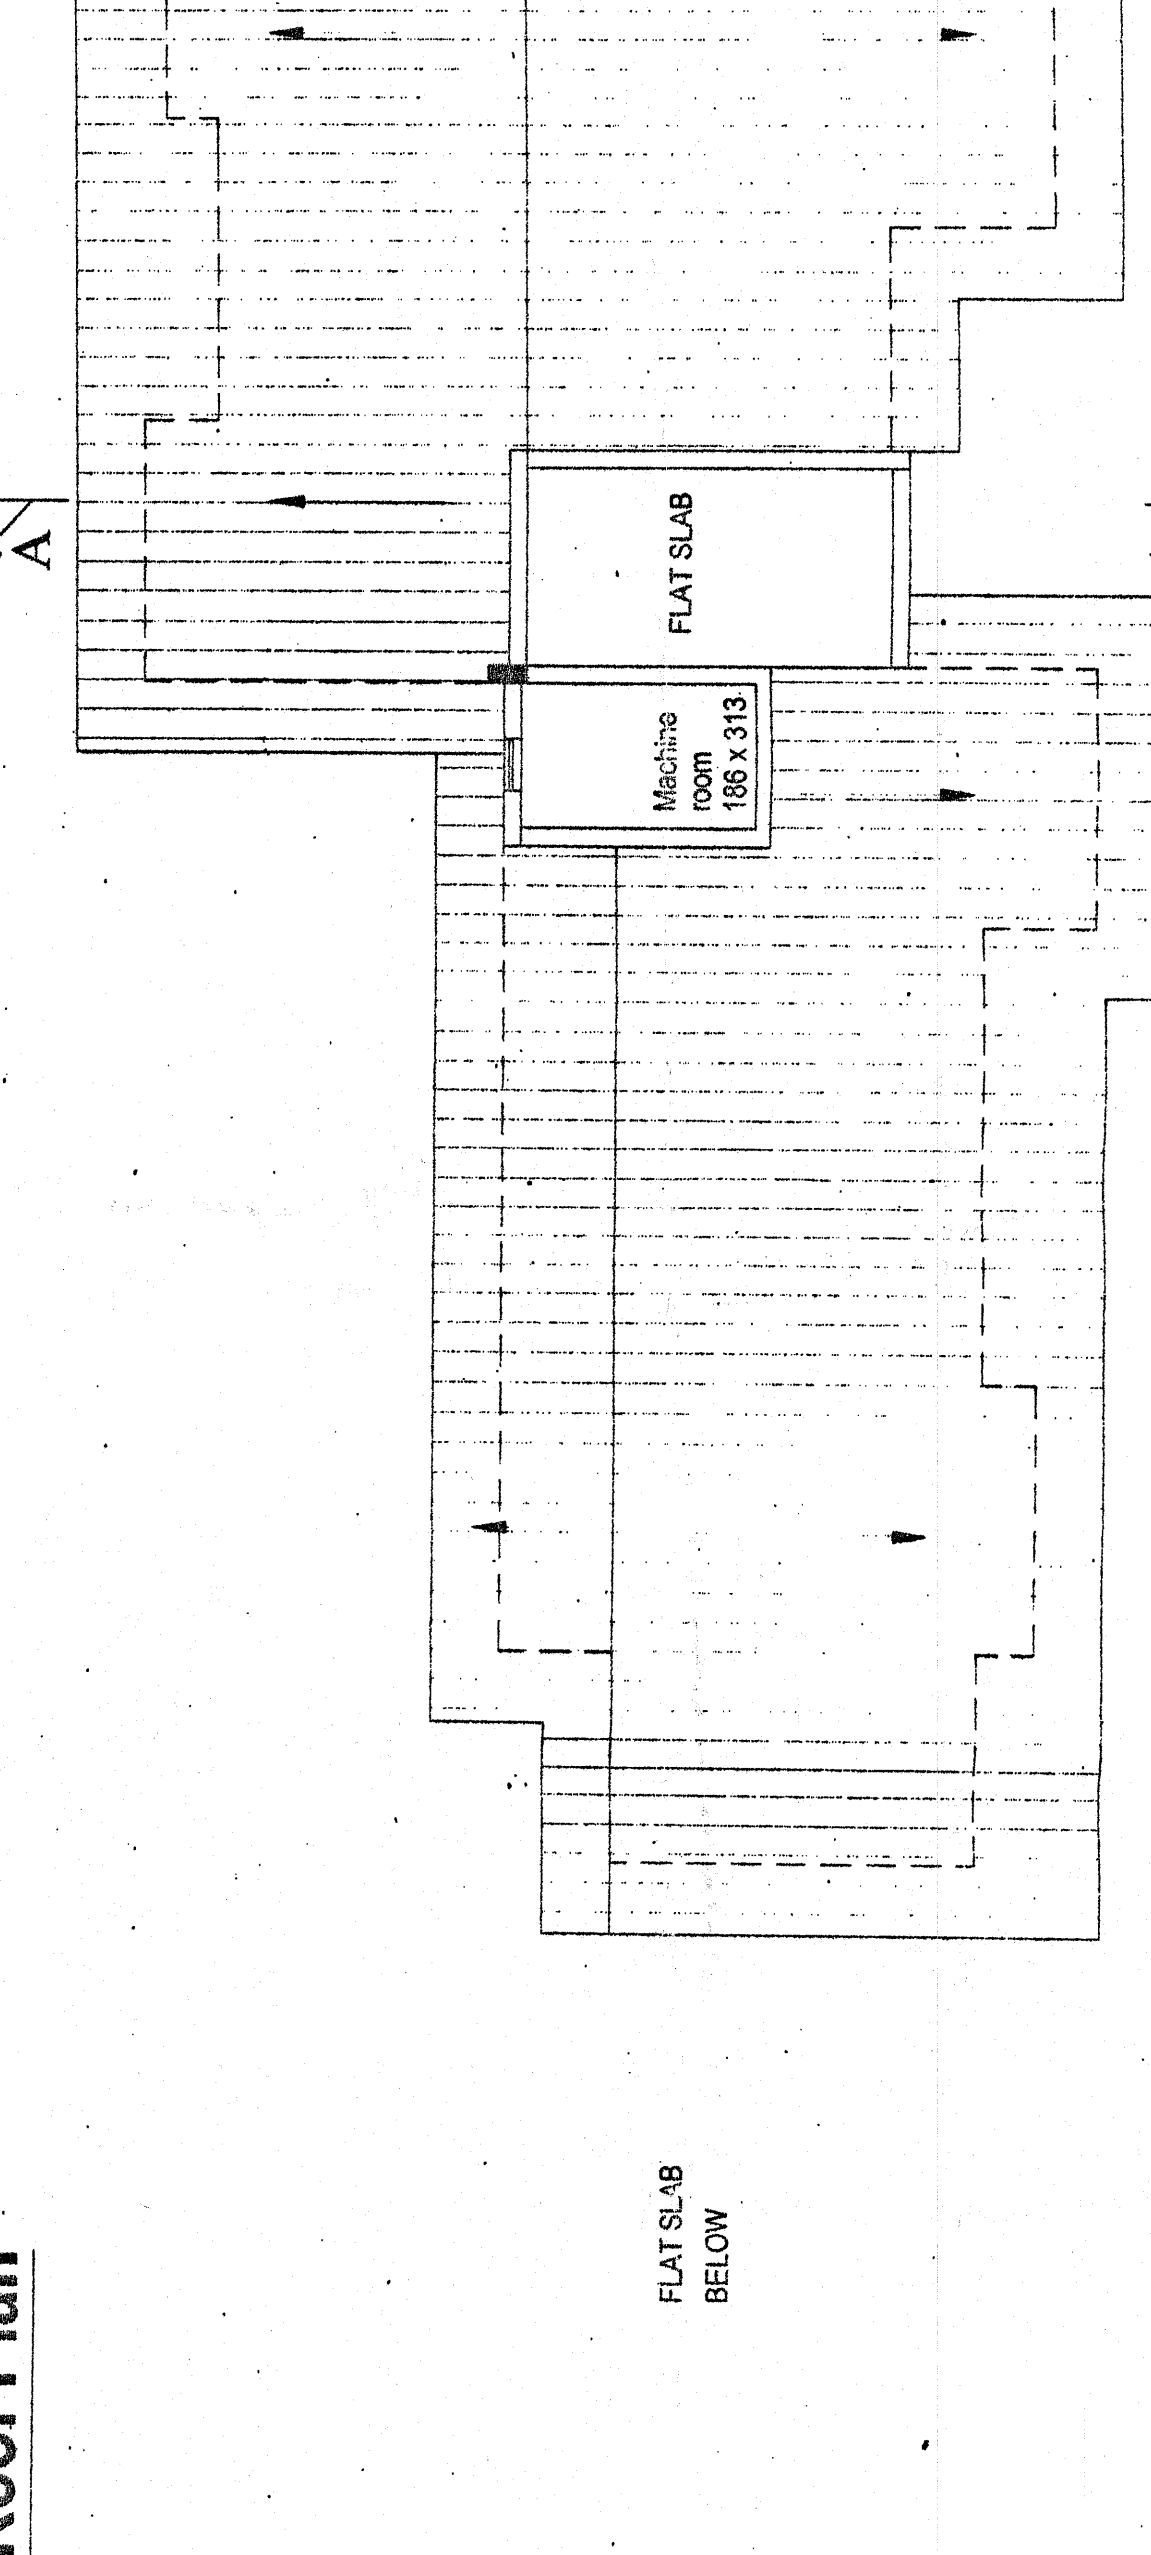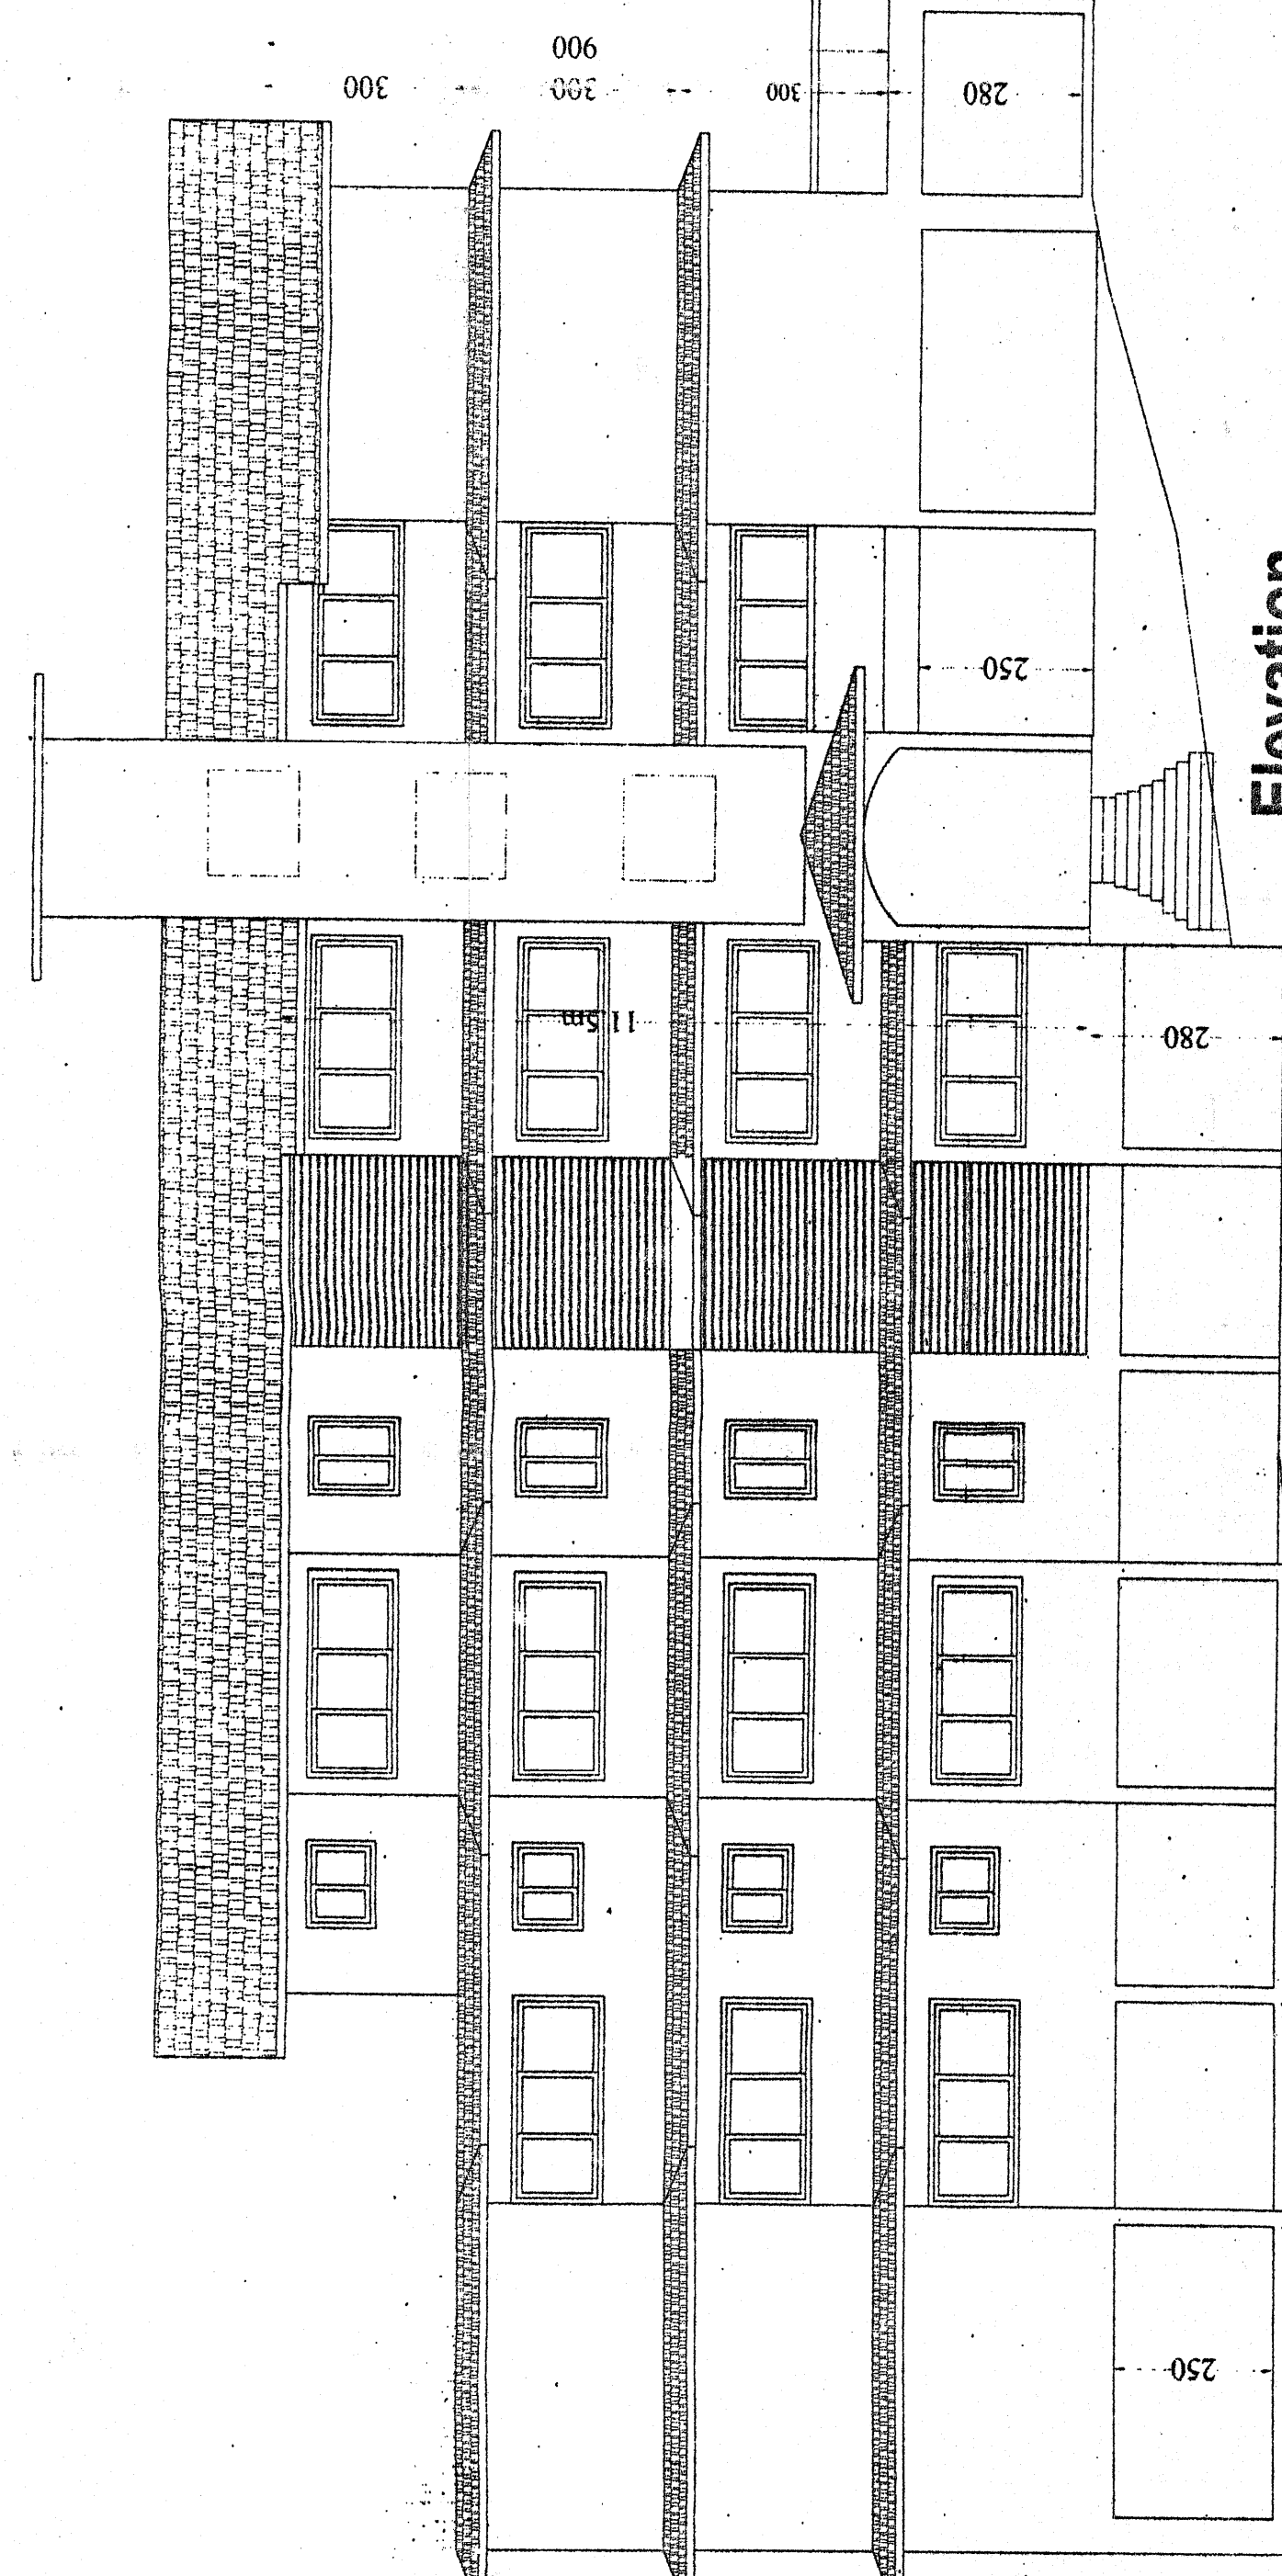


Elevation

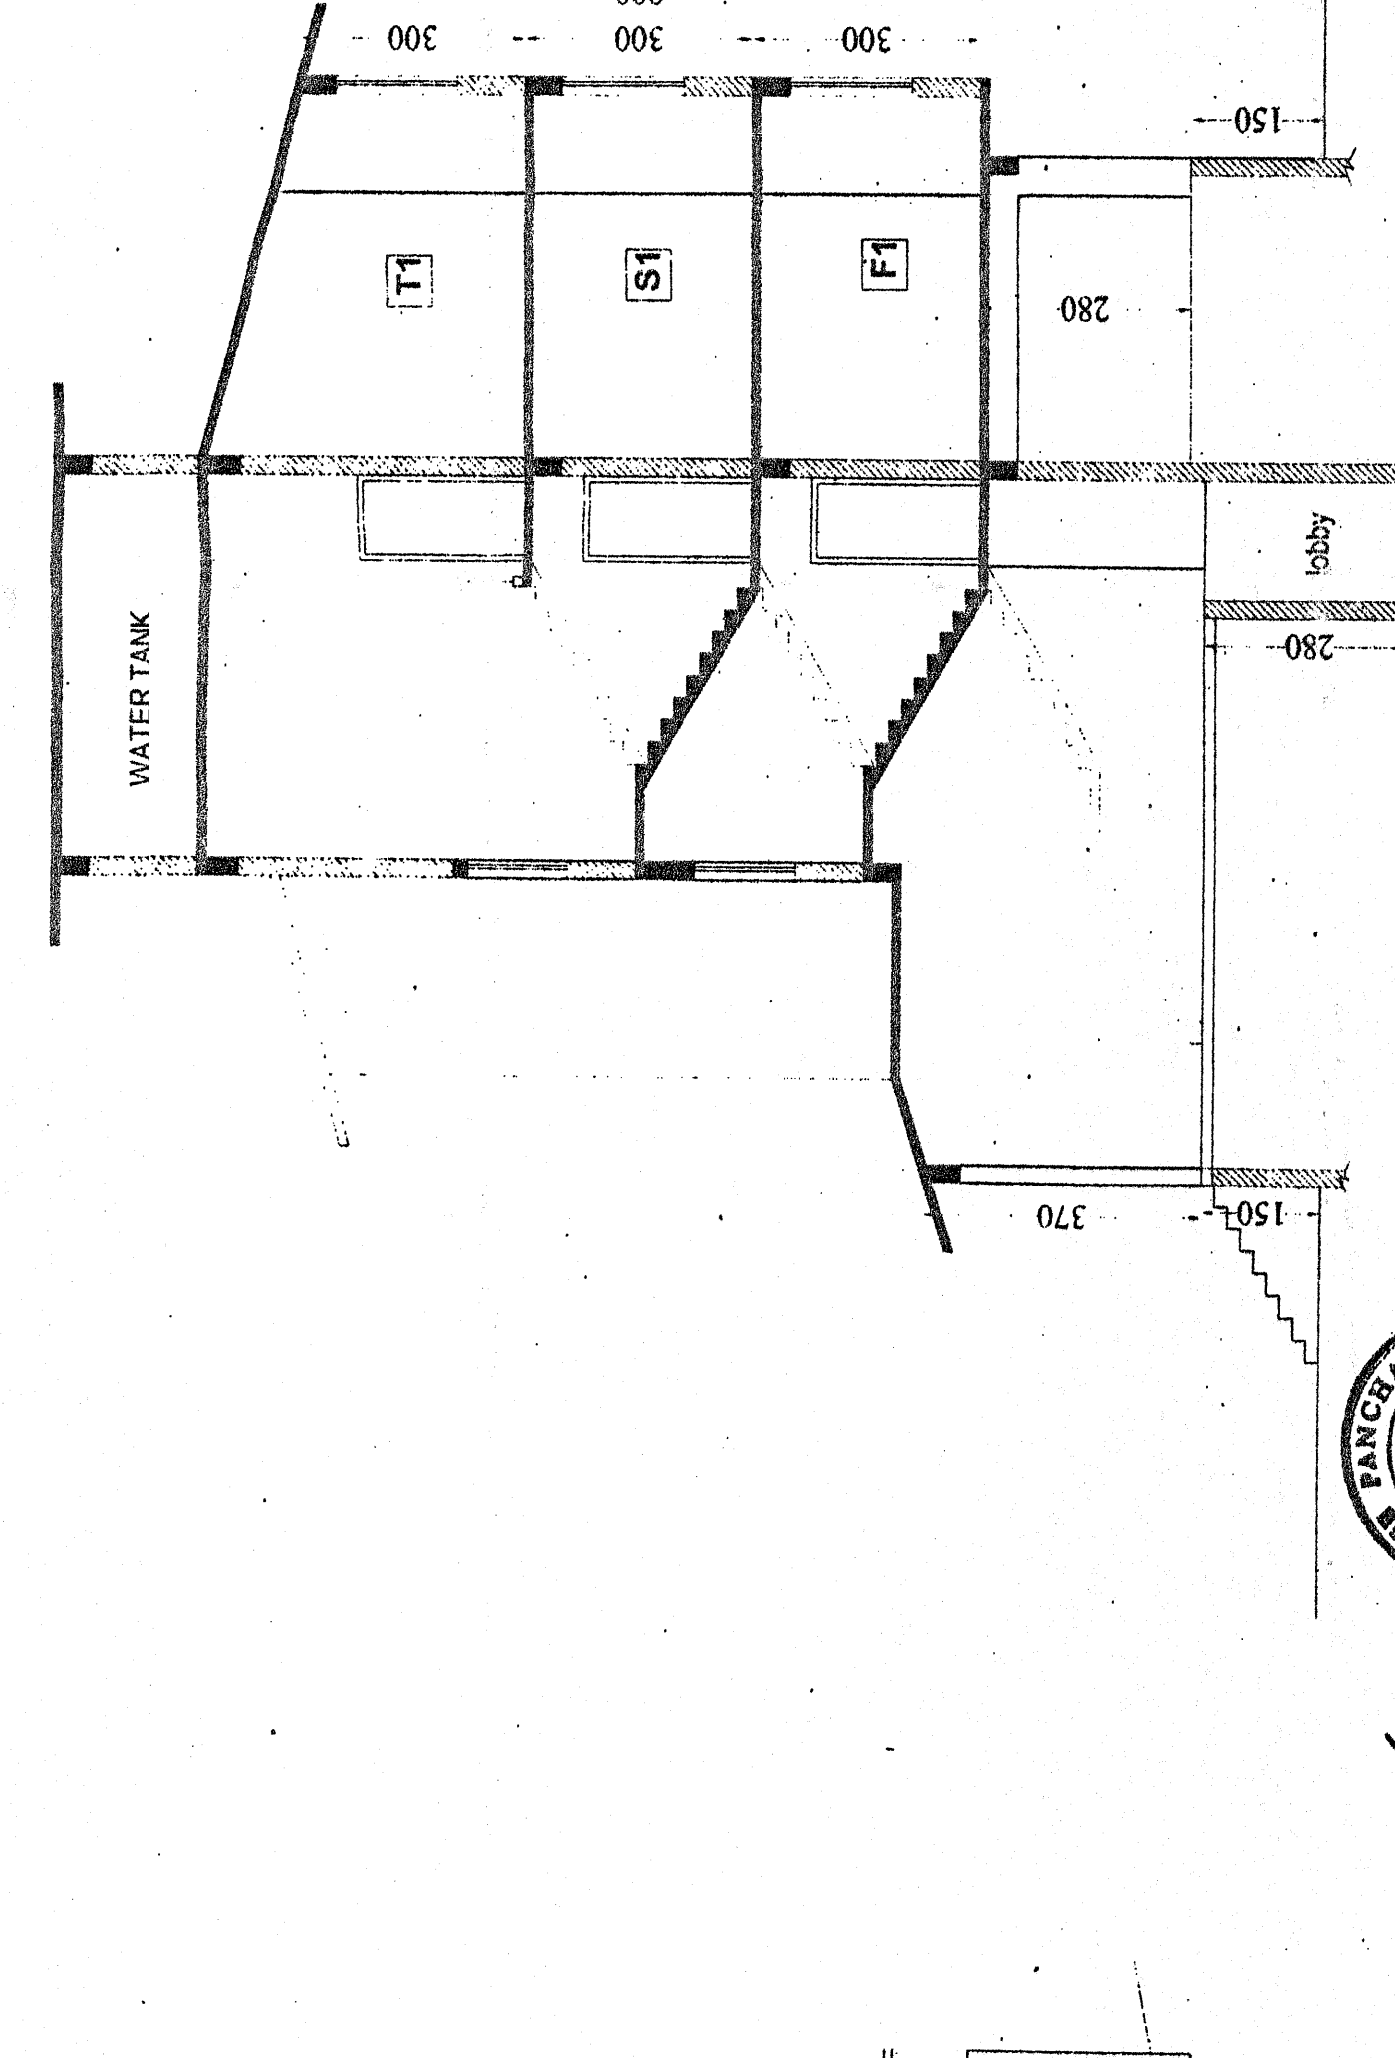

Section AA

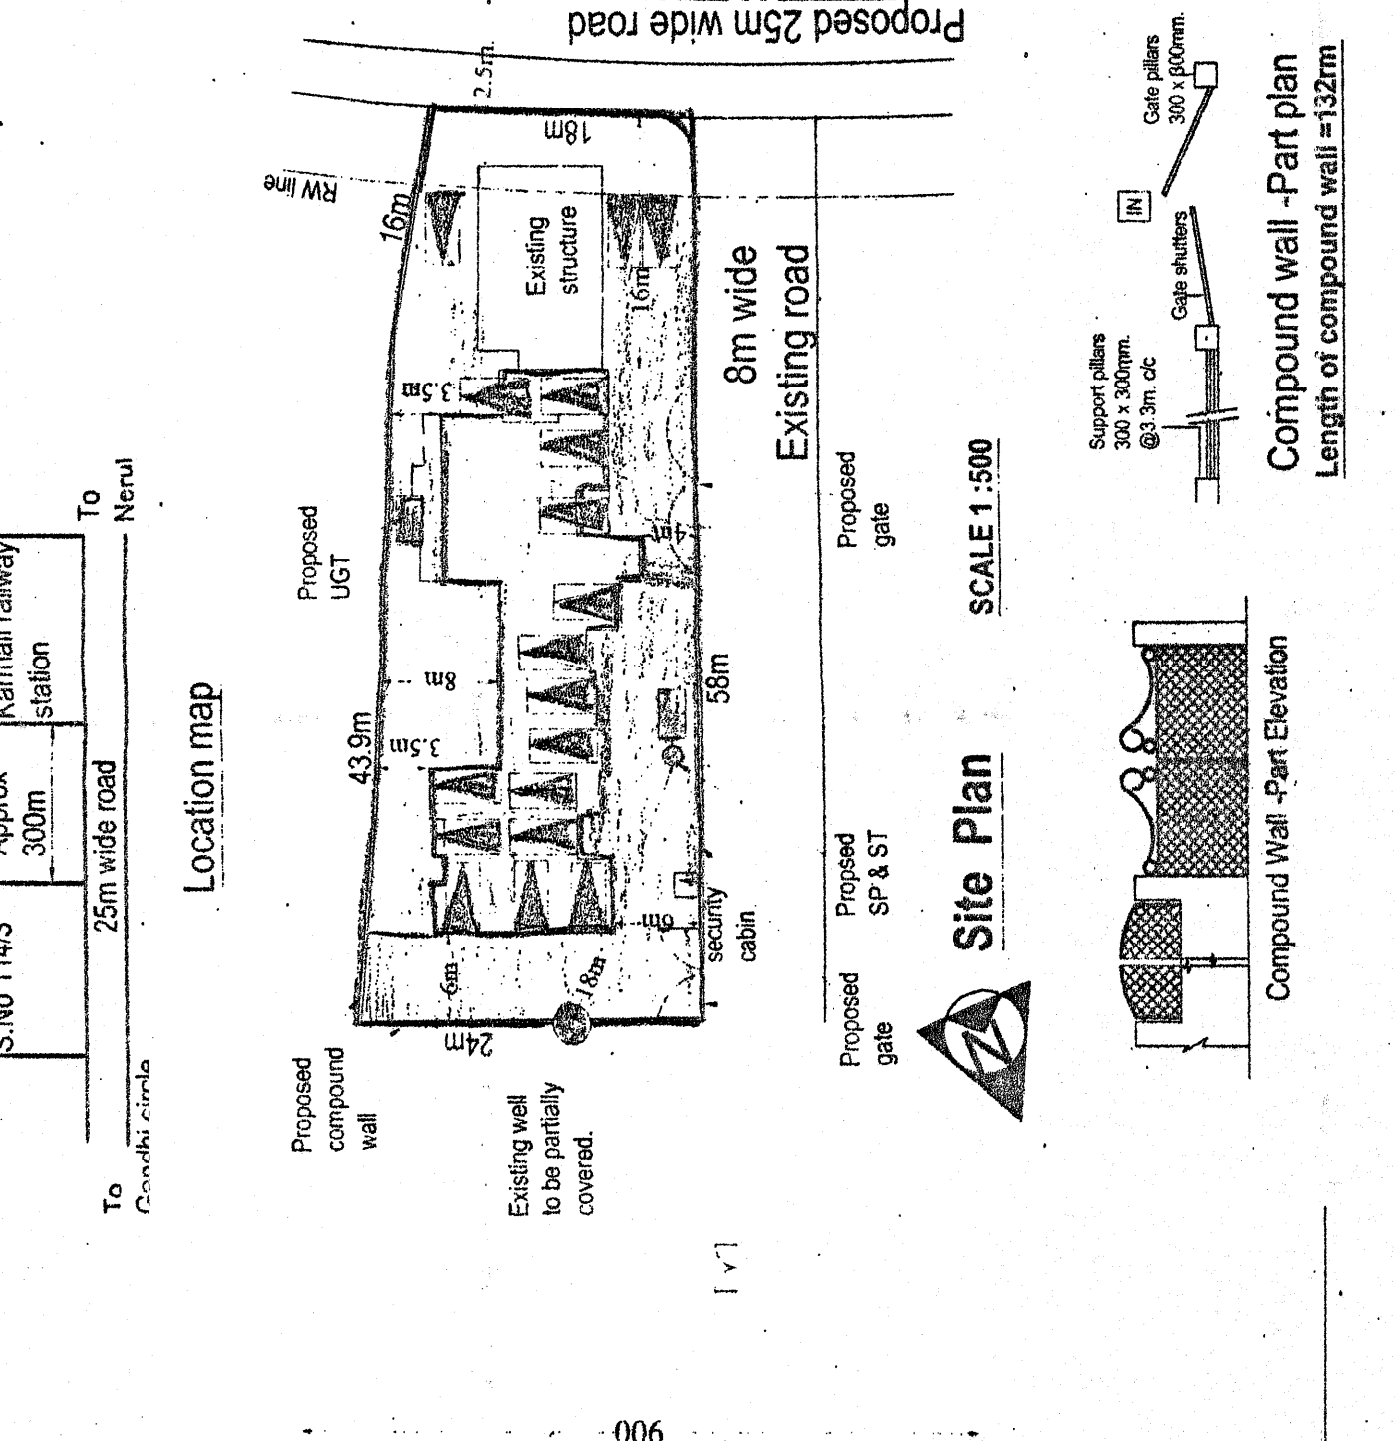

Site Plan

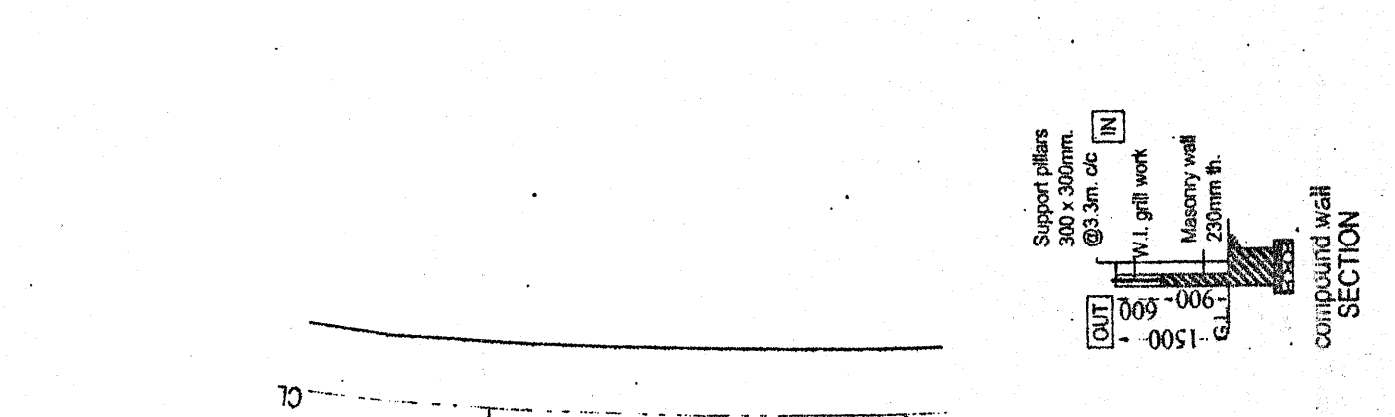

Roof Plan

Section CC

Elevation

AREA CALCULATION FOR COVERAGE


AREA CALCULATION FOR COVERAGE

A	33.25 x 5.15 = +171.23
B	10.56 x 3.8 = +40.12
C	3.33 x 4.48 = +14.9
D	3.95 x 3.8 = +15
E	3.29 x 4.78 = +15.67
F	4.7 x 2.19 = +10.29
G	3.4 x 2.75 = +9.35
H	3.1 x 1.23 = +3.87
I	2.15 x 0.67 = +1.44
J	3.16 x 2.75 = +8.69
K	4.4 x 1.11 = +4.88
L	2.3 x 2.06 = +4.77
M	7.25 x 2.75 = +19.94
N	3.7 x 0.5 = +1.85
TOTAL	+331.06m2

AREA CALCULATION FOR F.A.R.

AREA CALCULATION FOR F.A.R.


TOTAL	+331.06m2

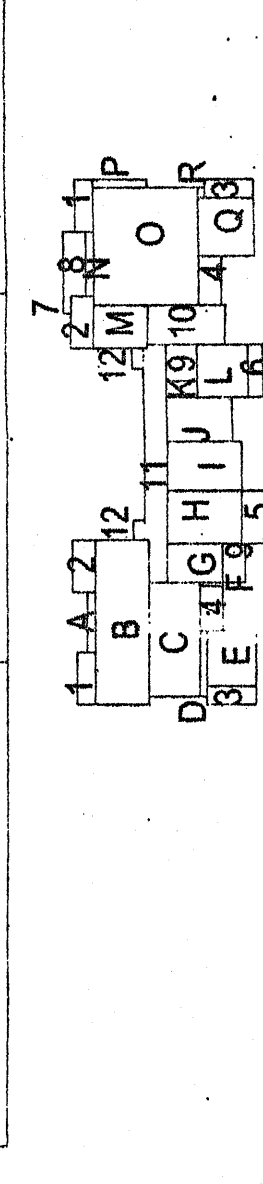




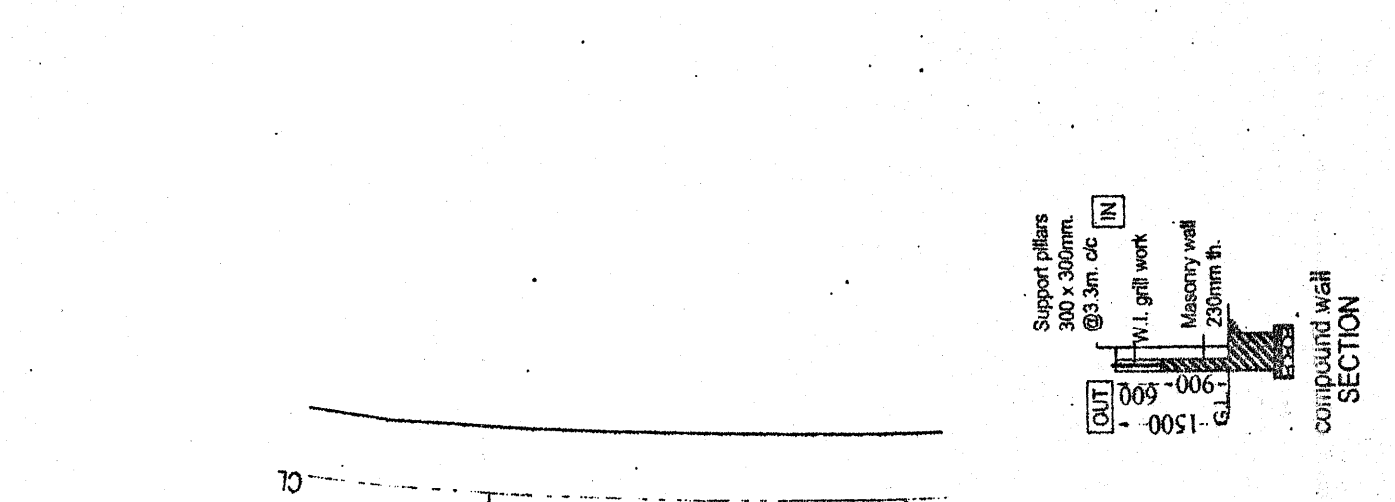

Details of Areas and use, floorwise

Floor	Use	Net floor area (m2)	Stairs	Passage/Balcony	Lift	F.A.R.
still floor	Residential	208	-	-	4.77	-
Ground floor	Residential	140.54m2	7.1	24.45	29.65	4.77
First floor	Residential	218.4m2	12.75	24.45	53.38	4.77
Second floor	Residential	218.4m2	12.75	24.45	46.82	4.77
Third floor	Residential	141.03m2	32.6	73.35	153.9	23.64
TOTAL		716.37				

Proposed residential project on Plot with Survey No. 114/3-k, situated at Ella, Old Goa village in Tiswadi taluka by Suniti Devdatta Mhapsekar.

V.P. S. OLGA

Medical Officer U.P. Primary Centre



V.P. S. OLGA








