
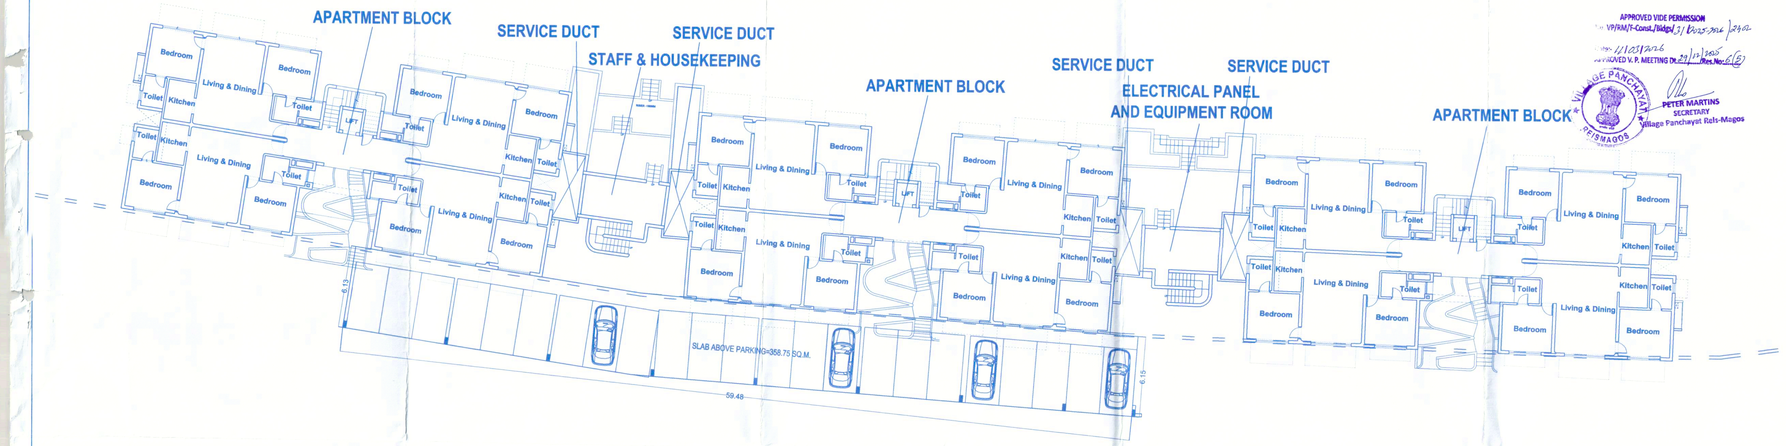


APARTMENT BLOCKS WITH ATTACHED SERVICES AND PARKING SLAB

Scale:- 1:150

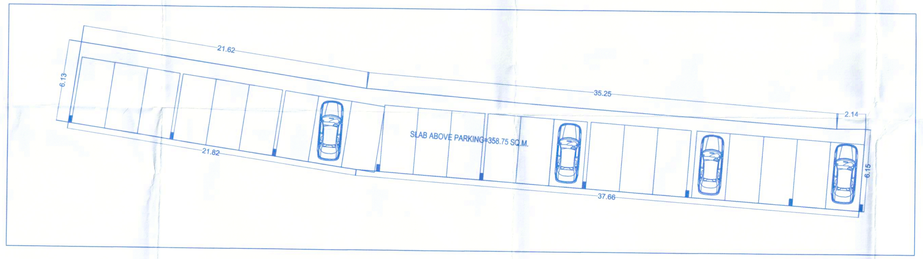



PARKING SLAB

Scale:- 1:150

APPROVED VIDE PERMISSION
No. VP/RM/T-Const./Bldg./31/2025-2026/2402
Dtd. 1/10/2025/2026
APPROVED V. P. MEETING Dt. 29/12/2025 Item No. 6(2)
VILLAGE PANCHAYAT REIS MAGOS
PETER MARTINS
SECRETARY
Village Panchayat Reis-Magos

Approved With Condition Vide
T.C.O No: TPB/9606/RM/TCP/21/16762
Dt. 31/12/25
Dy. Town Planner
Town & Country Planning Dept
Govt. of. Goa. Mapusa

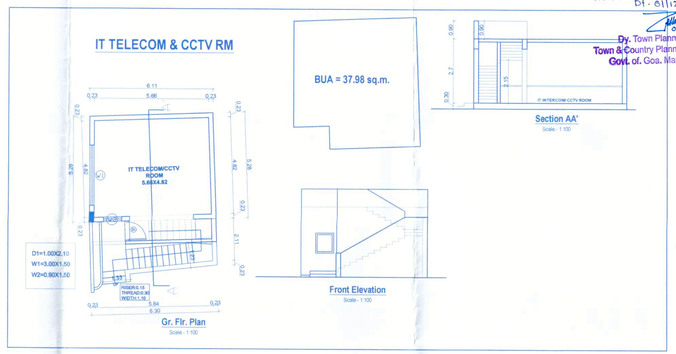

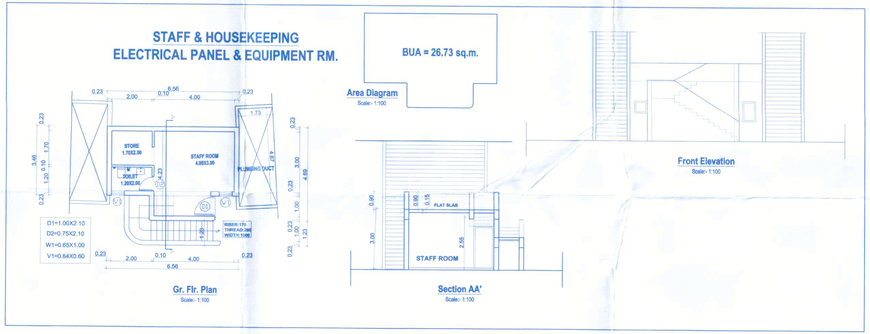

PROPOSED CONSTRUCTION OF APARTMENT RESIDENTIAL BUILDING BLOCKS ALONGWITH POOL & BOUNDARY WALL ON PROPERTY BEARING SY. NO. 26/3-A OF REIS MAGOS VILLAGE, SITUATED AT REIS MAGOS, NORTH GOA, BARDEZ TALUKA, GOA.

FOR - VIANAAR PROPERTIES PVT. LTD.

SUBMISSION DRAWING	SHEET NO. 6
OWNER'S SIGN	CONSULTANT SIGN

VIANAAR PROPERTIES PVT LTD
Authorized Signatory

PRATHAMESH BHAT
T.C.P. Regd. No. RTP/0020/2022